



Department of Planning and
Development
Havant Borough Council
Public Service Plaza
Civic Centre Road
Havant
Hampshire
PO9 2AX

Developer Services
Southern Water
Sparrowgrove House
Sparrowgrove
Otterbourne
Hampshire
SO21 2SW

Tel: 0330 303 0119

Email: developerservices@southernwater.co.uk

Your Ref

APP/14/01300

Our Ref

PLAN-009799

Date

19/05/2015

Dear Sir

Proposal: Erection of four storey hotel (including restaurant for hotel guests only) with associated car parking and landscaping; and air conditioning units in compounds, with access from the private access road to Langstone Technology Park.

Site: Land Adjacent to, Langstone Technology Park, 2B Langstone Road, Havant, PO9 1SA.

APP/14/01300

Thank you for your letter of 14/05/2015

Southern Water would have no objections to the proposed foul drainage layout. Approval for the connection should be submitted under a section 106 connection application.


The Council's Building Control officers/technical staff and the environment agency should be consulted regarding the discharge condition for surface water disposal

Yours sincerely


Developer Services



SOUTHERN WATER

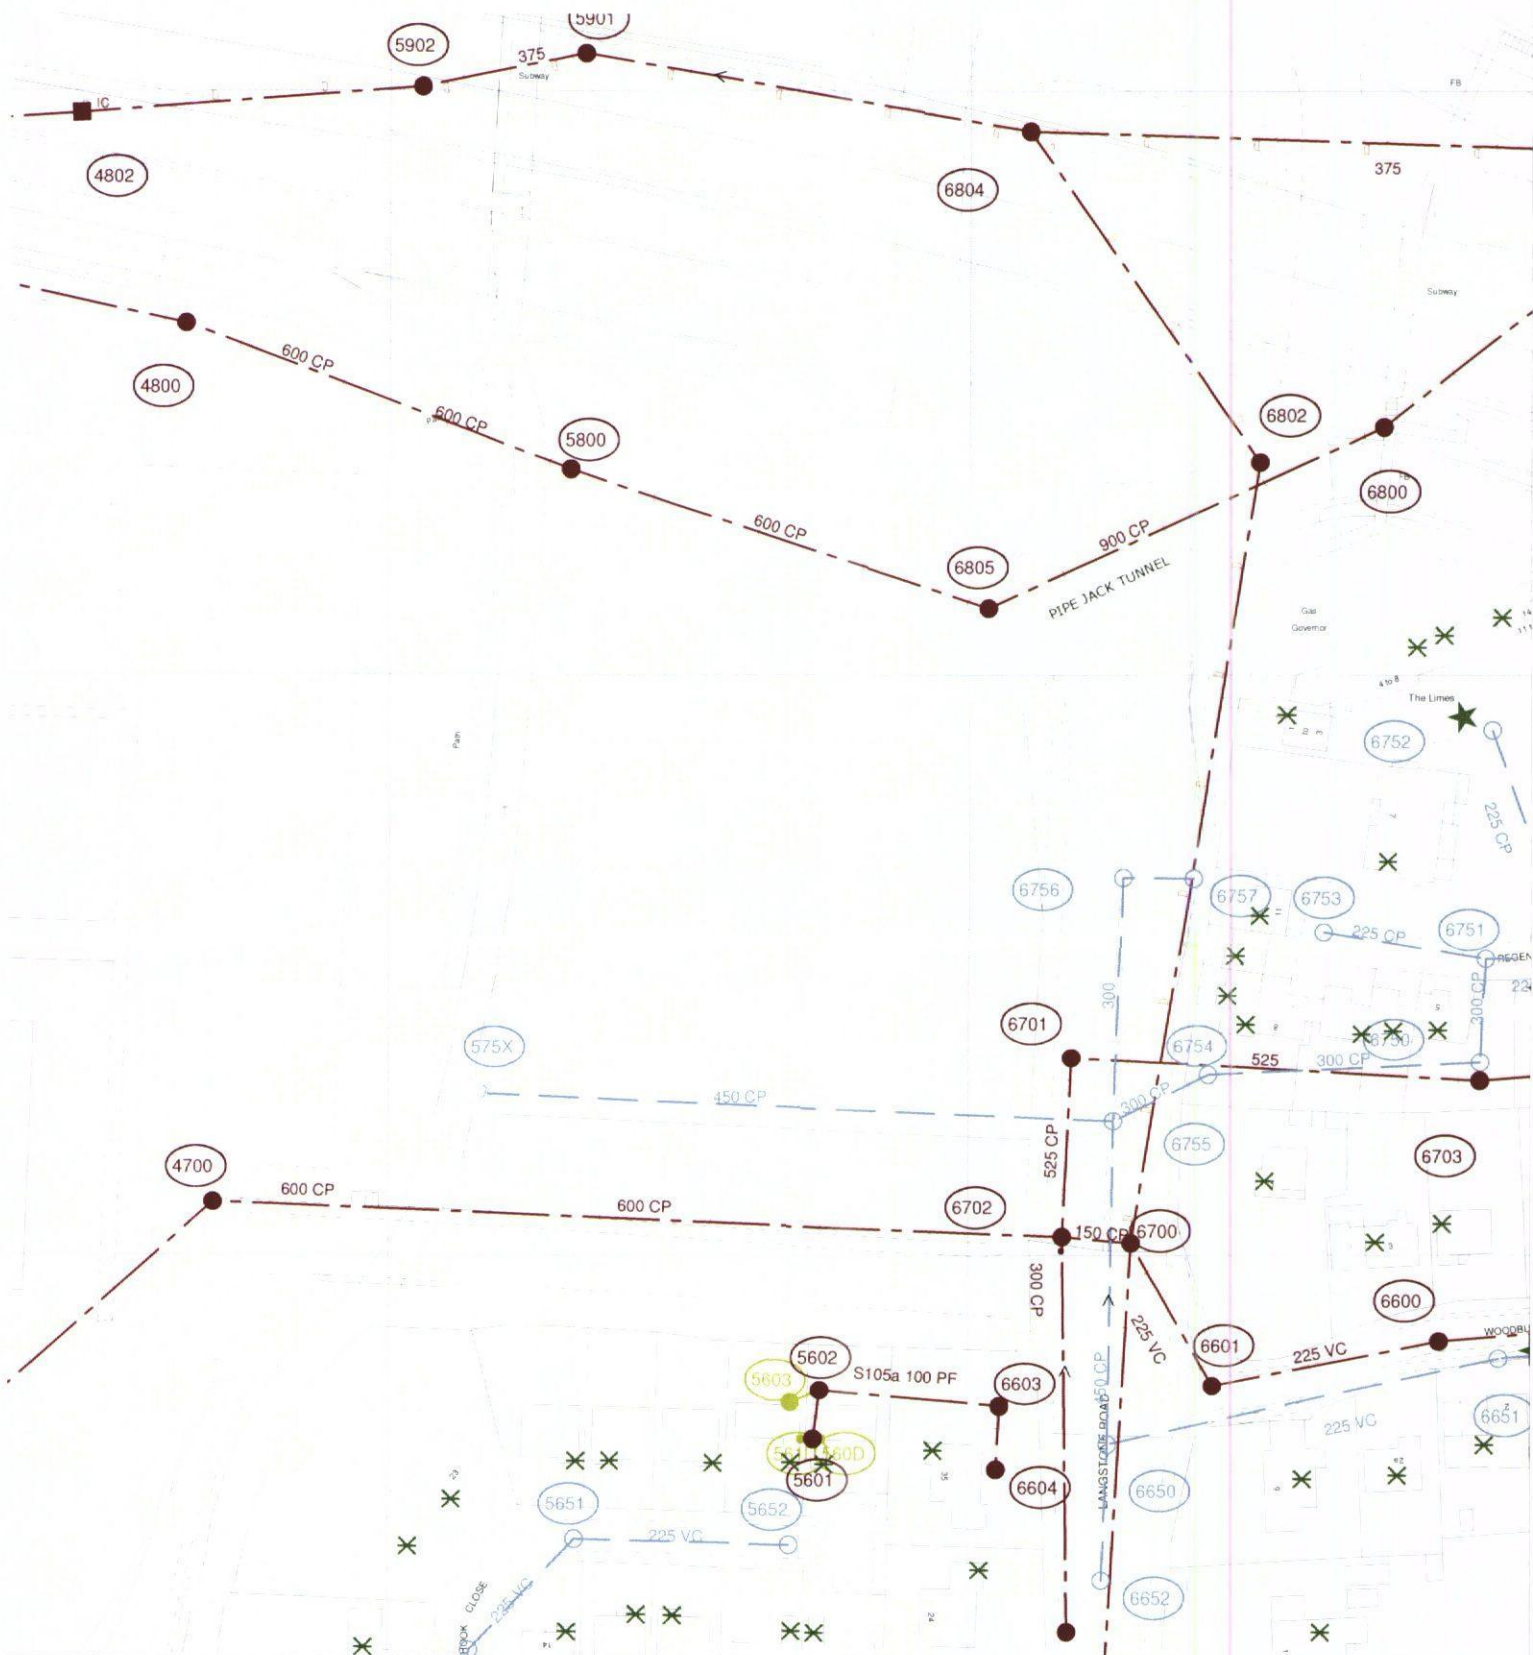

The positions of pipes shown on this plan are believed to be correct, but Southern Water Services Ltd accept no responsibility in the event of inaccuracy. The actual positions should be determined on site.

Based upon Ordnance Survey Digital Data with the permission of the controller of H.M.S.O. Crown Copyright Reserved Licence No. WU 298530

O.S. REF: SU7105NE

Scale: 1:1250

Screen Print

WARNING: BAC pipes are constructed of Bonded Asbestos Cement

WARNING: Unknown (UNK) materials may include Bonded Asbestos Cement



Printed By: reddyma Date: 13-1-2015

Southern Water MapGuide Browser

Requested By:

