


The image contains two architectural drawings of a building renovation project.

Left Drawing (Section and Elevation): This drawing shows a cross-section and elevation of a two-story building. The roof is labeled "ROOFING SLATES TO MATCH BUILDING". The upper floor has several windows, some with "ALUMINUM SLIDING WINDOWS (UPPER FLOOR)" and others with "RENOVED ROCKWOOL". The ground floor features a large "NEW STAINED TIMBER CANOPY" and "NEW ALUMINUM SLIDING WINDOWS (GROUND FLOOR)". The building is shown with a central entrance and a large window on the right side.

Right Drawing (Section and Elevation): This drawing shows a cross-section and elevation of a building with a gabled roof. The roof is labeled "NEW ROOF EXTENSION" and "NEW REINFORCED GLASS EXTENSION". The ground floor has a "kitchen", "bed", and "showroom". The upper floor has a "NEW CANOPY" and "NEW STAIRS". The building is shown with a central entrance and a large window on the right side.

FUTURE EXTENSION [not part of application]

NORTH ELEVATION

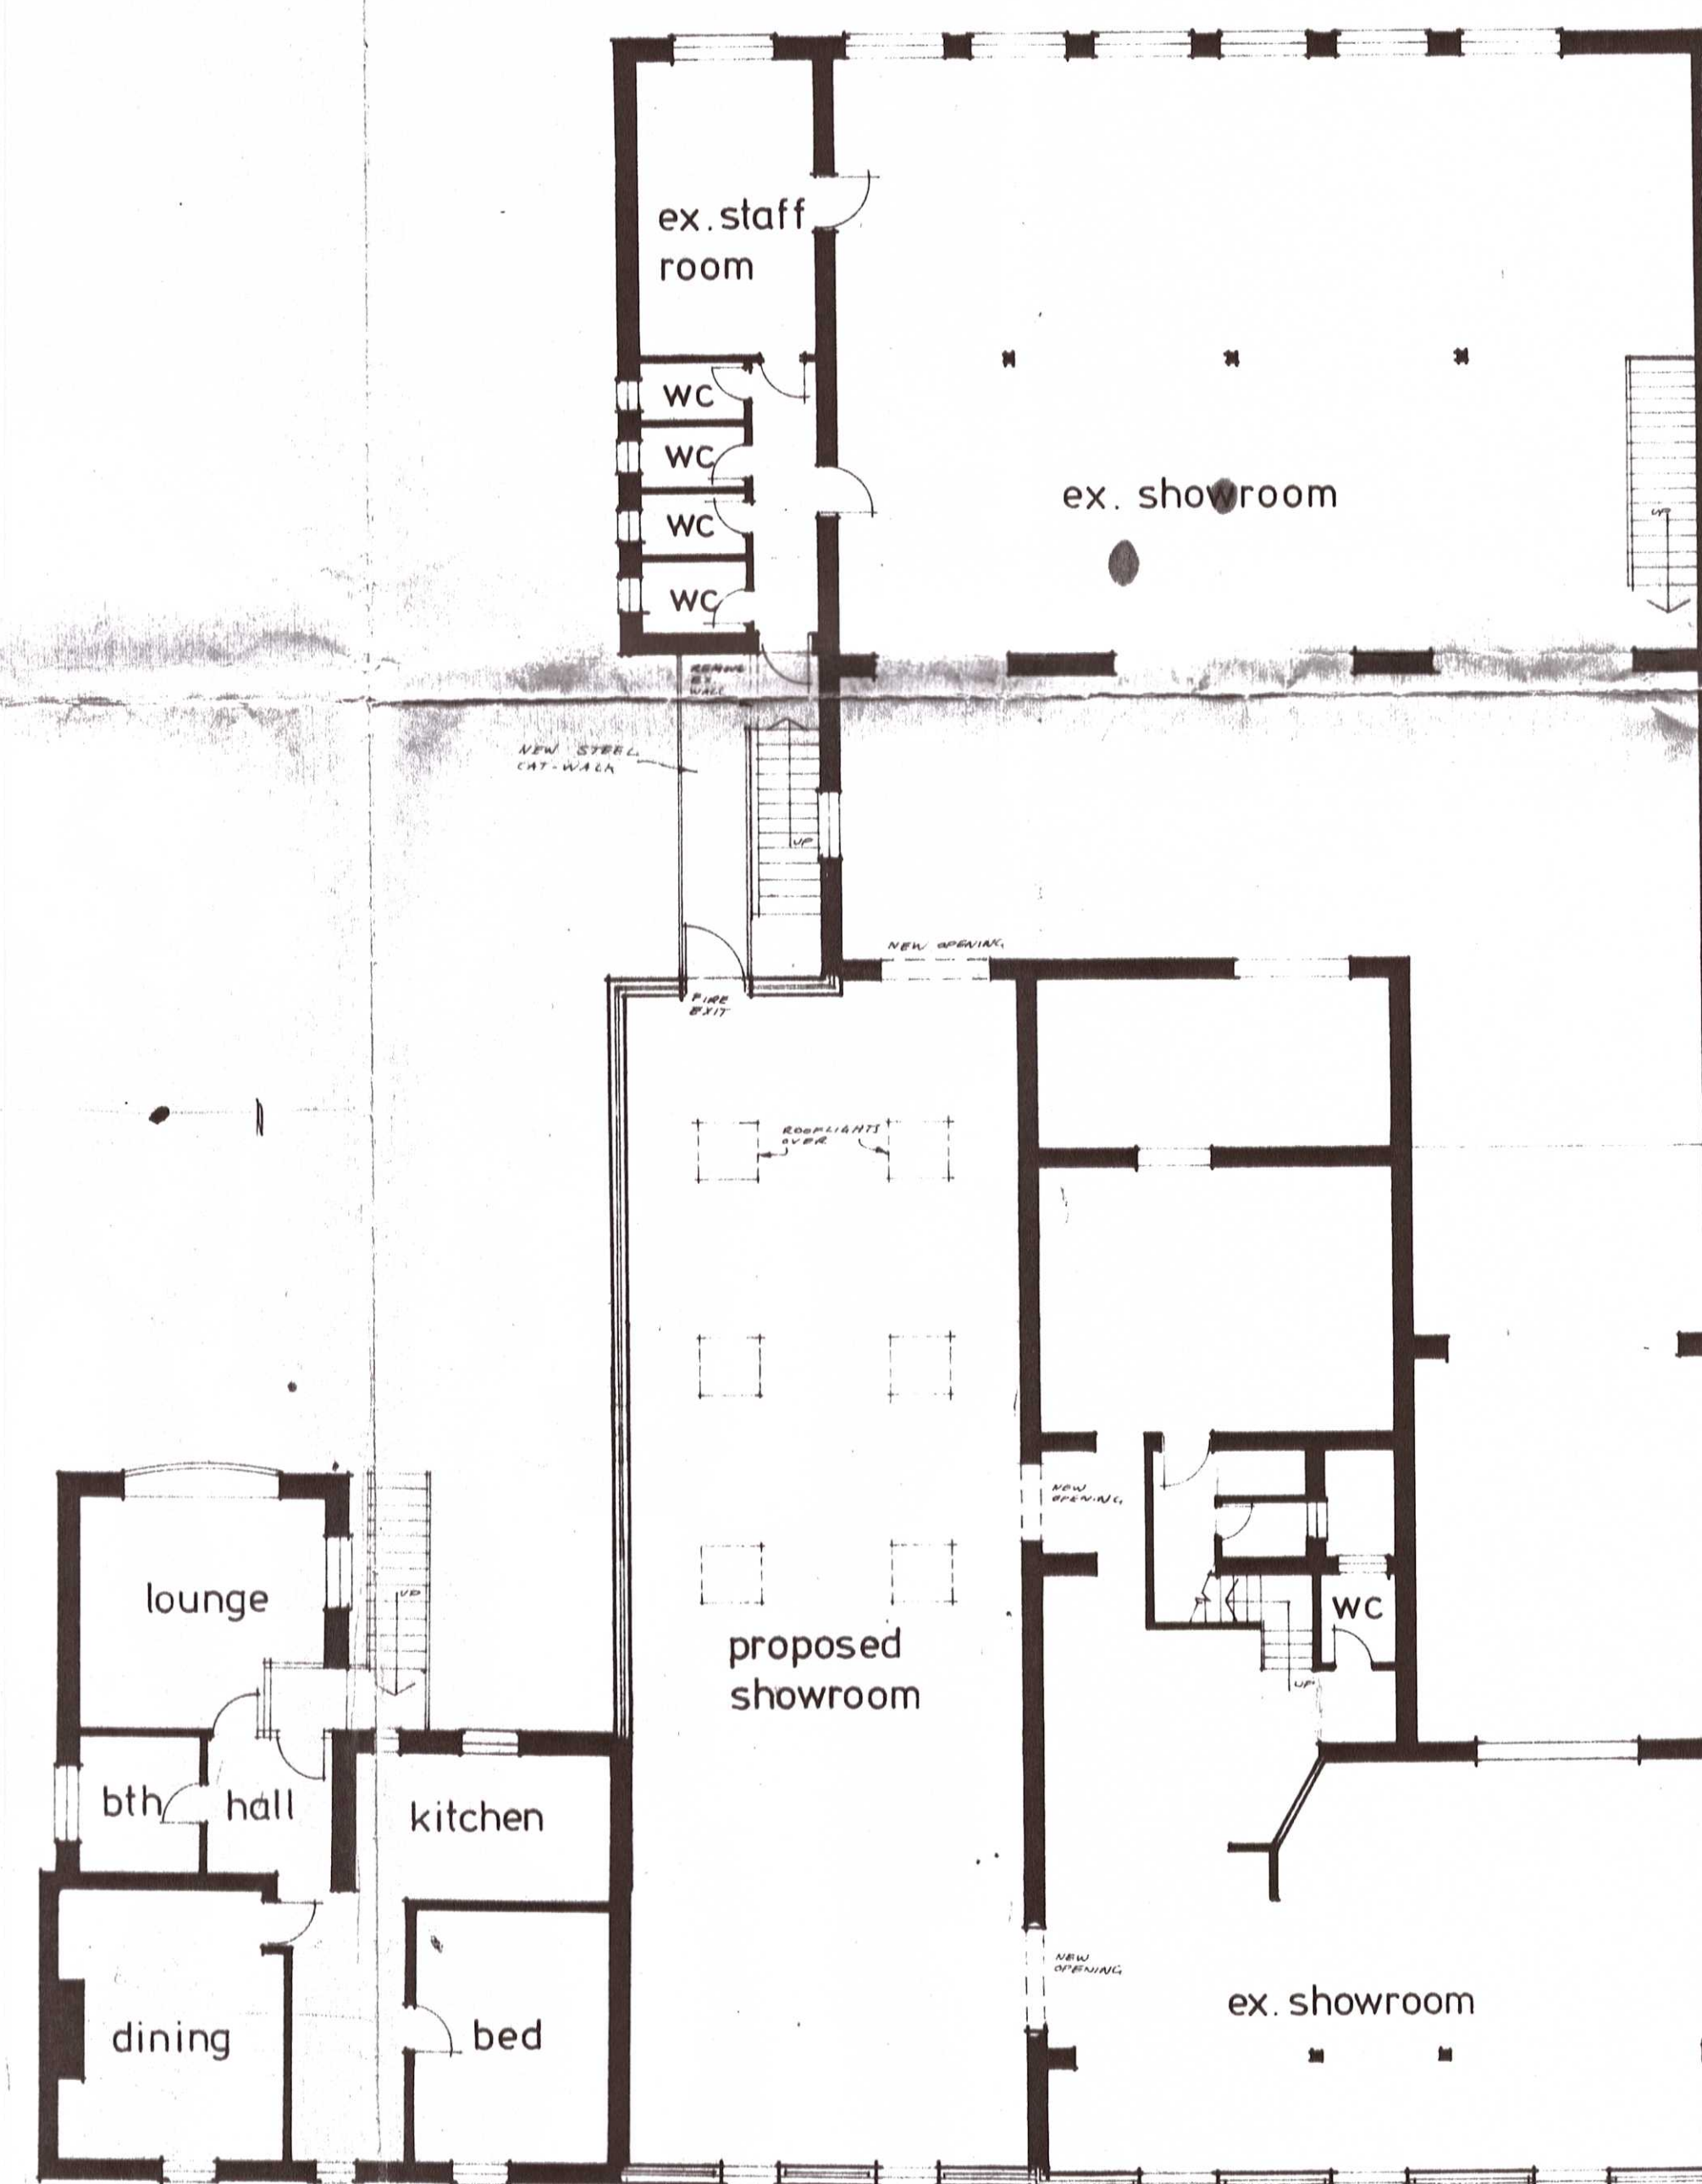

FIRST FLOOR PLAN

[illegible]

61 South Street
Havant
Hants PO9 1BZ
tel (0705) 482494/5

	title	author	year	country	language	notes
1	...	...	...	...	...	...
2	...	...	...	...	...	...
job no. 1662	dwg no. 3	revision <table><tr><td></td><td></td><td></td><td></td></tr><tr><td></td><td></td><td></td><td></td></tr></table>								
scales 1:100	date SEP. 83	drawn PJL								