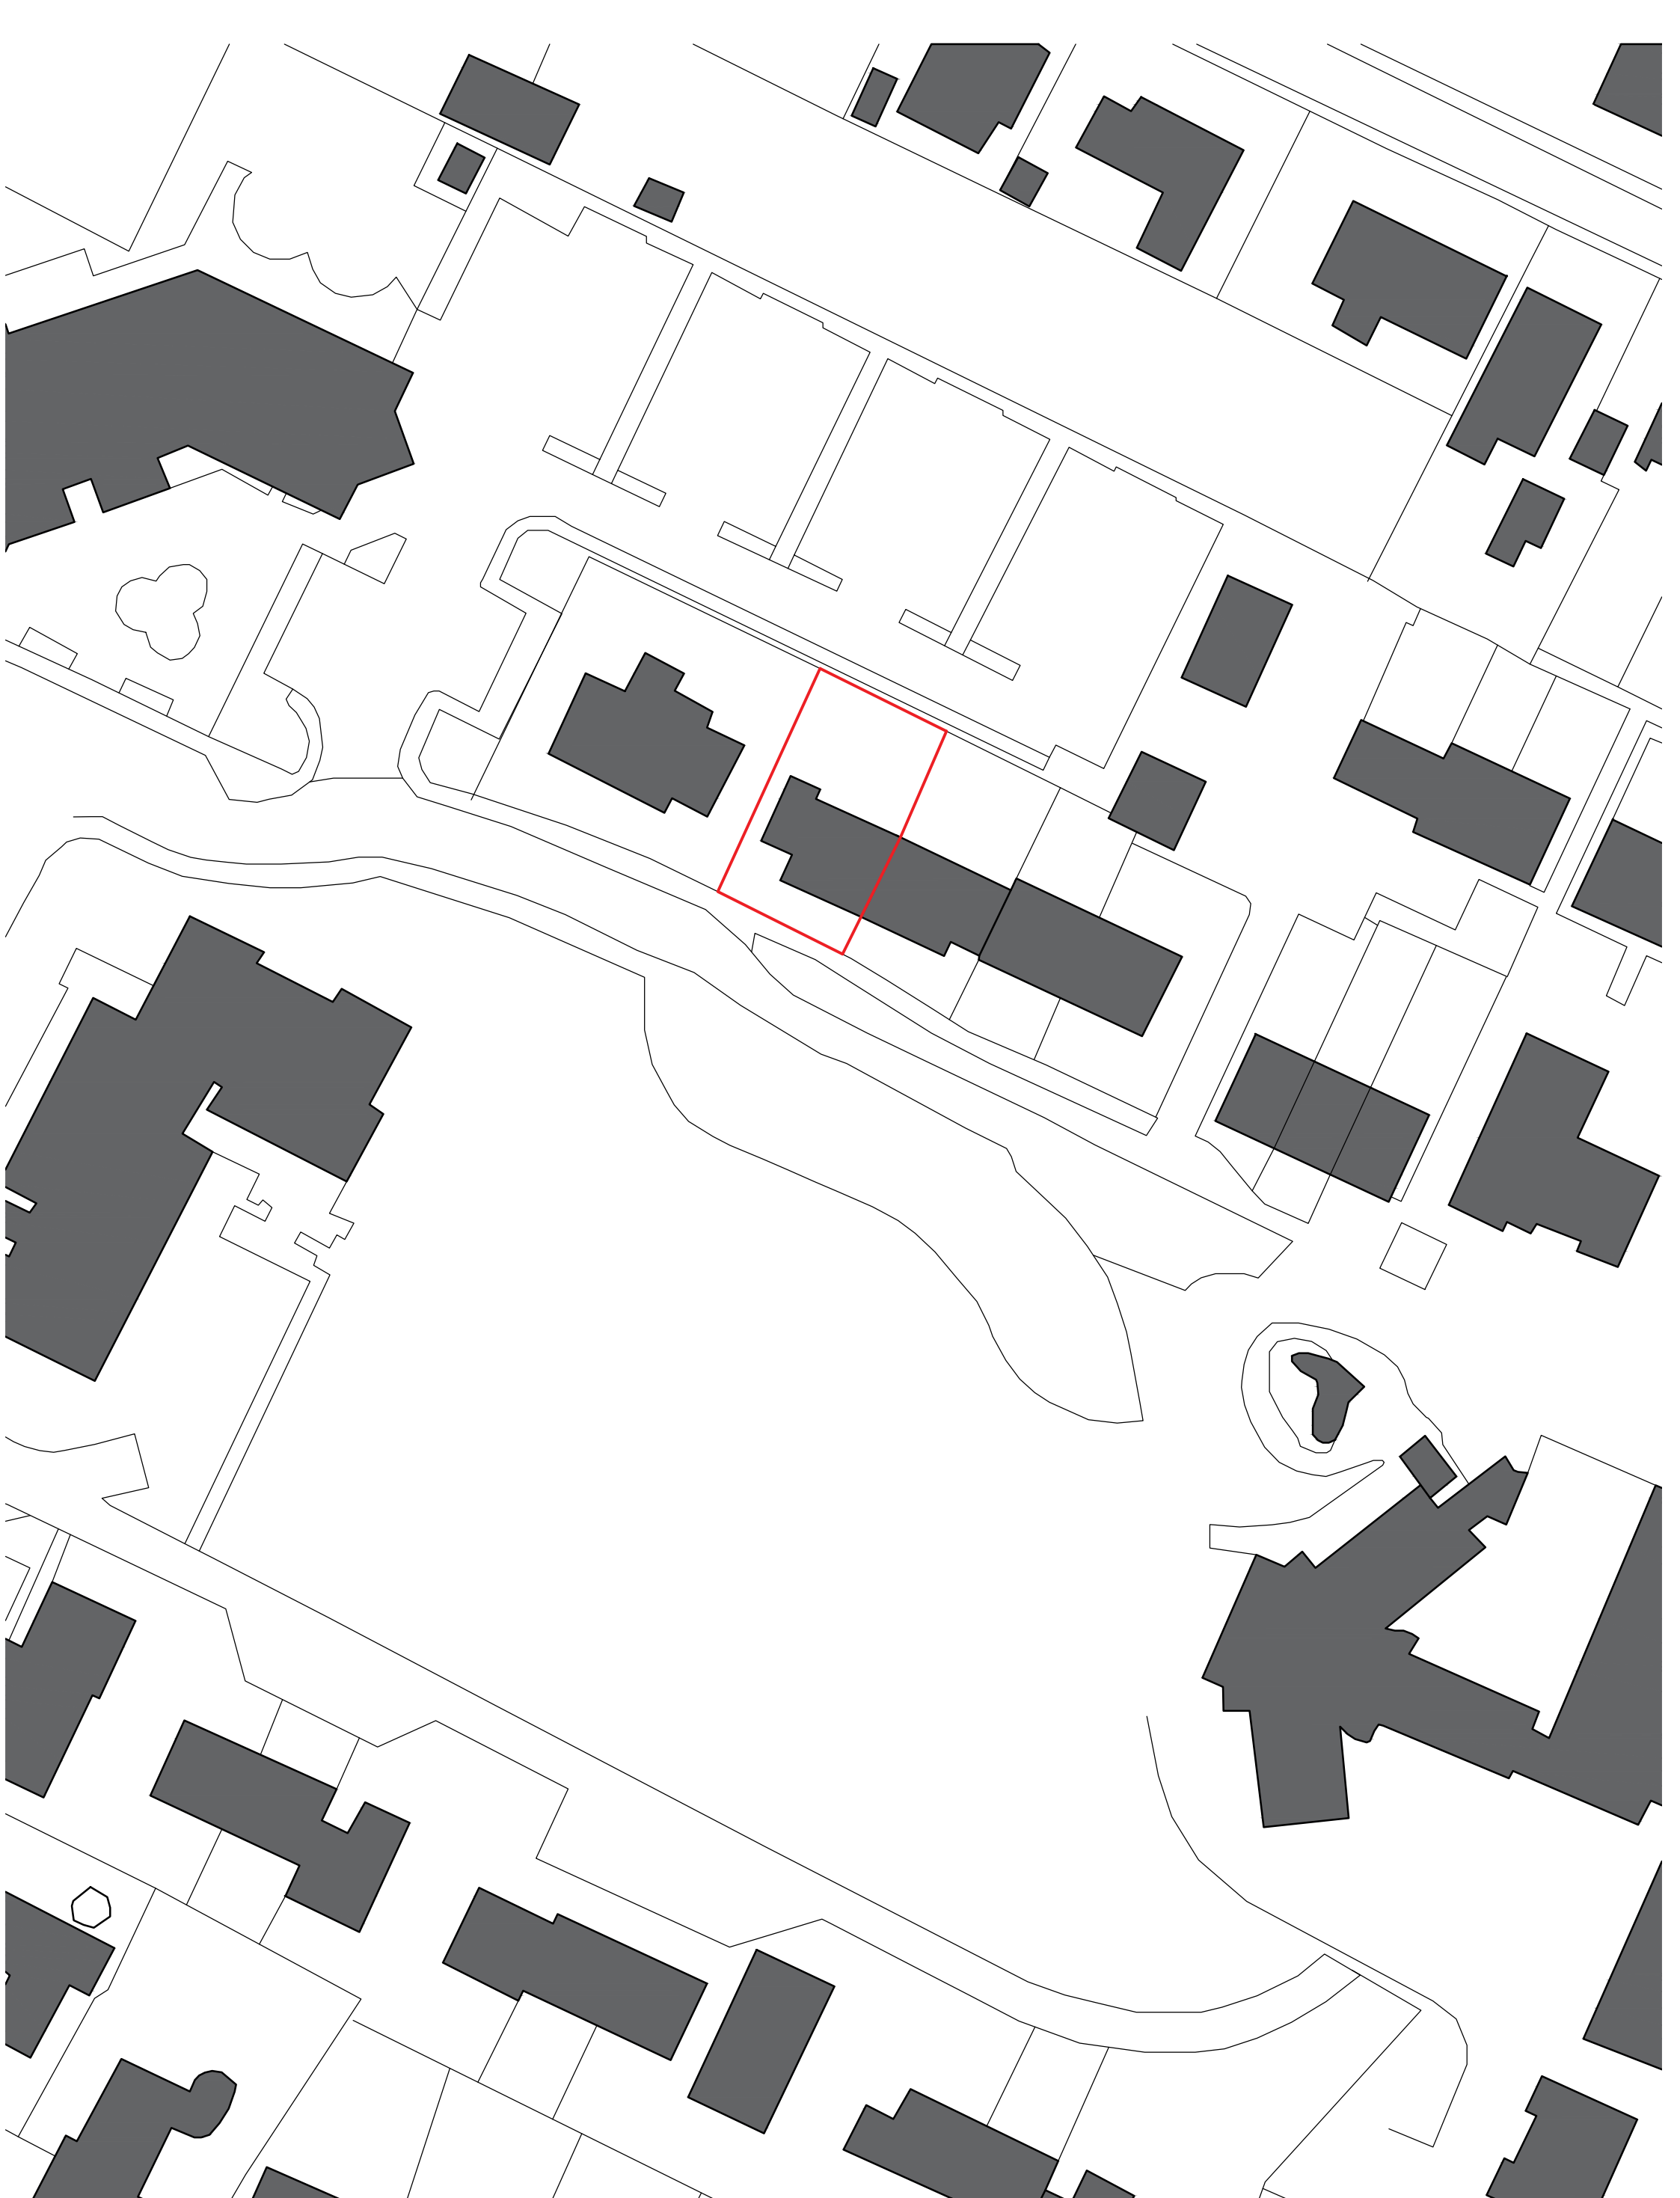


Site Plan
Scale 1:500

Householder
Planning Application

Havant Borough
Council

Open Glass Room

Mr Crowhurst
1 St Peters Way
Waterlooville
PO7 7NF

