

Group Property

Notes:

This drawing is the copyright and property of The Royal Bank of Scotland plc.
It must not be copied or published without written consent.

Please work to figured dimensions.




rev	description	date
-----	-------------	------


[illegible]

HAVANT
23 WEST STREET, HAVANT
HAMPSHIRE PO9 1EU

SITE AND LOCATION PLAN

 scale		1:500 1:1250 @ A1	
dm	BDR	dk	-
date	07.10.14	date	-
consultants' drawing number		D0572-044	
brand			

6645/GA/SP

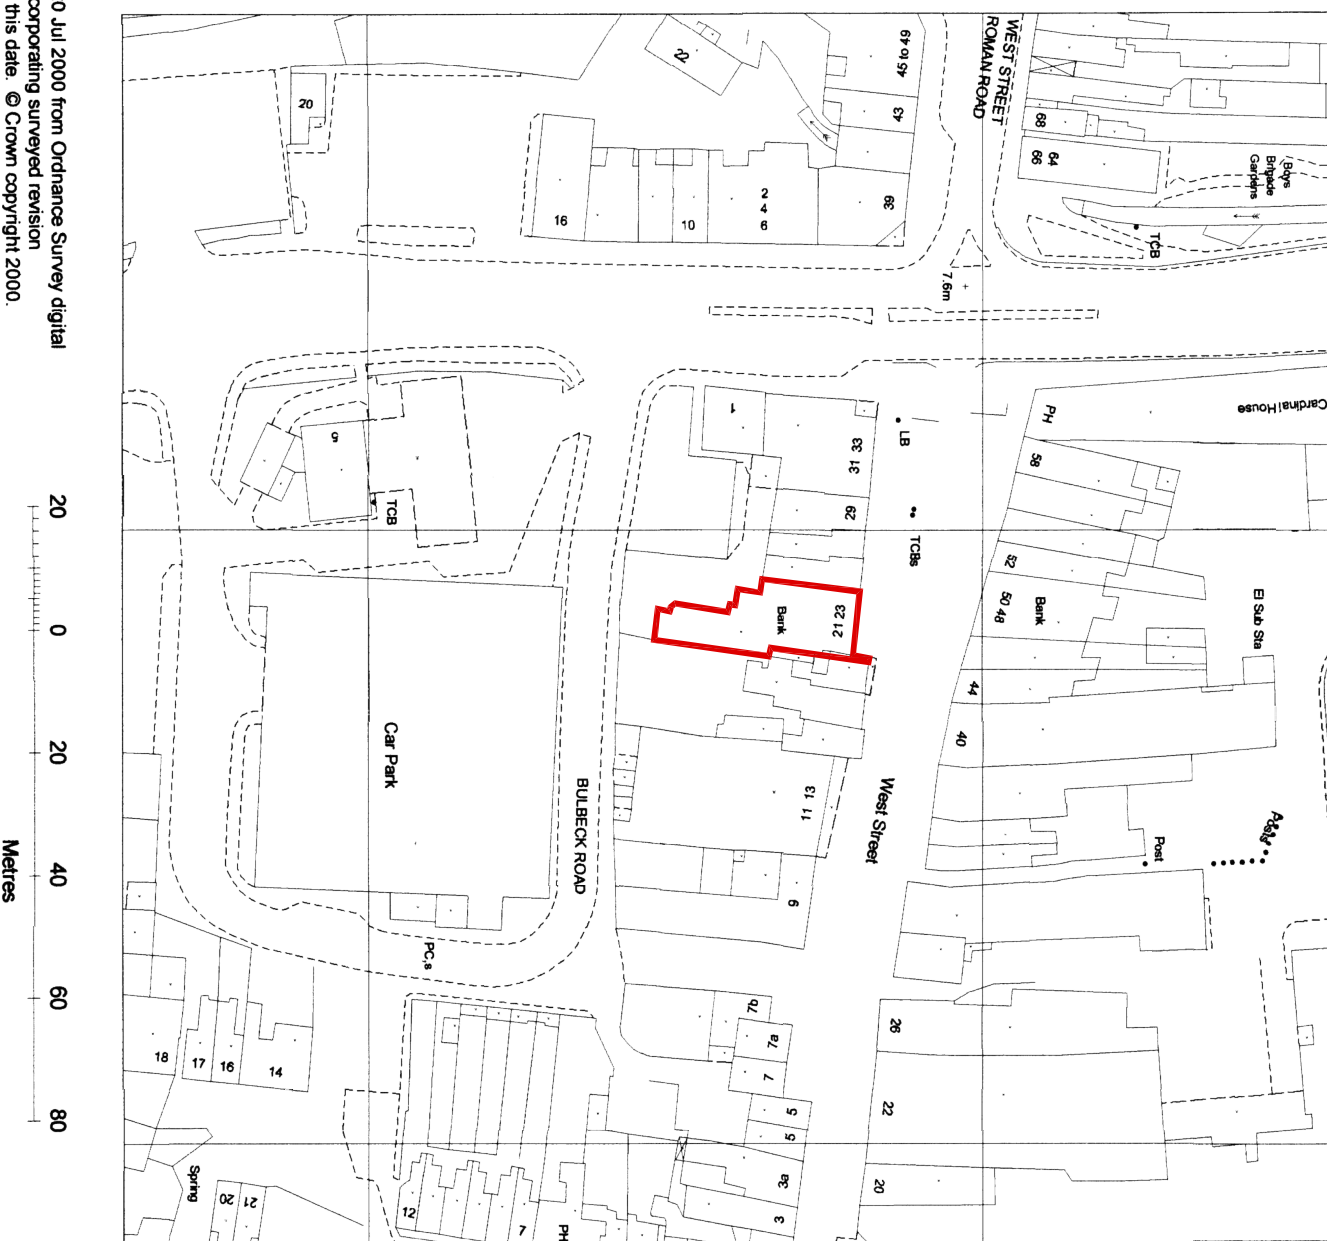

Produced 20 Jul 2000 from Ordnance Survey data and incorporating surveyed revision available at this date. © Crown copyright 2000.

Due to the resolution of this image, the depiction of a solid line within dashed lines does not necessarily constitute an obstruction at ground level.


Reproduction in whole or in part is prohibited without prior permission of Ordnance Survey.

NATWEST
23 WEST STREET
HAVANT
PO9 1EU 10423177 ZNWBO

Centre coordinates: 47°16'16mE 106°26'00mN
National Grid sheet reference at centre
of this Siteplan: SU7106SE.
Supplied by: National Map Centre Tel 020 7222 2466
Serial Number: 2101

Location Plan

Scale: 1:1250

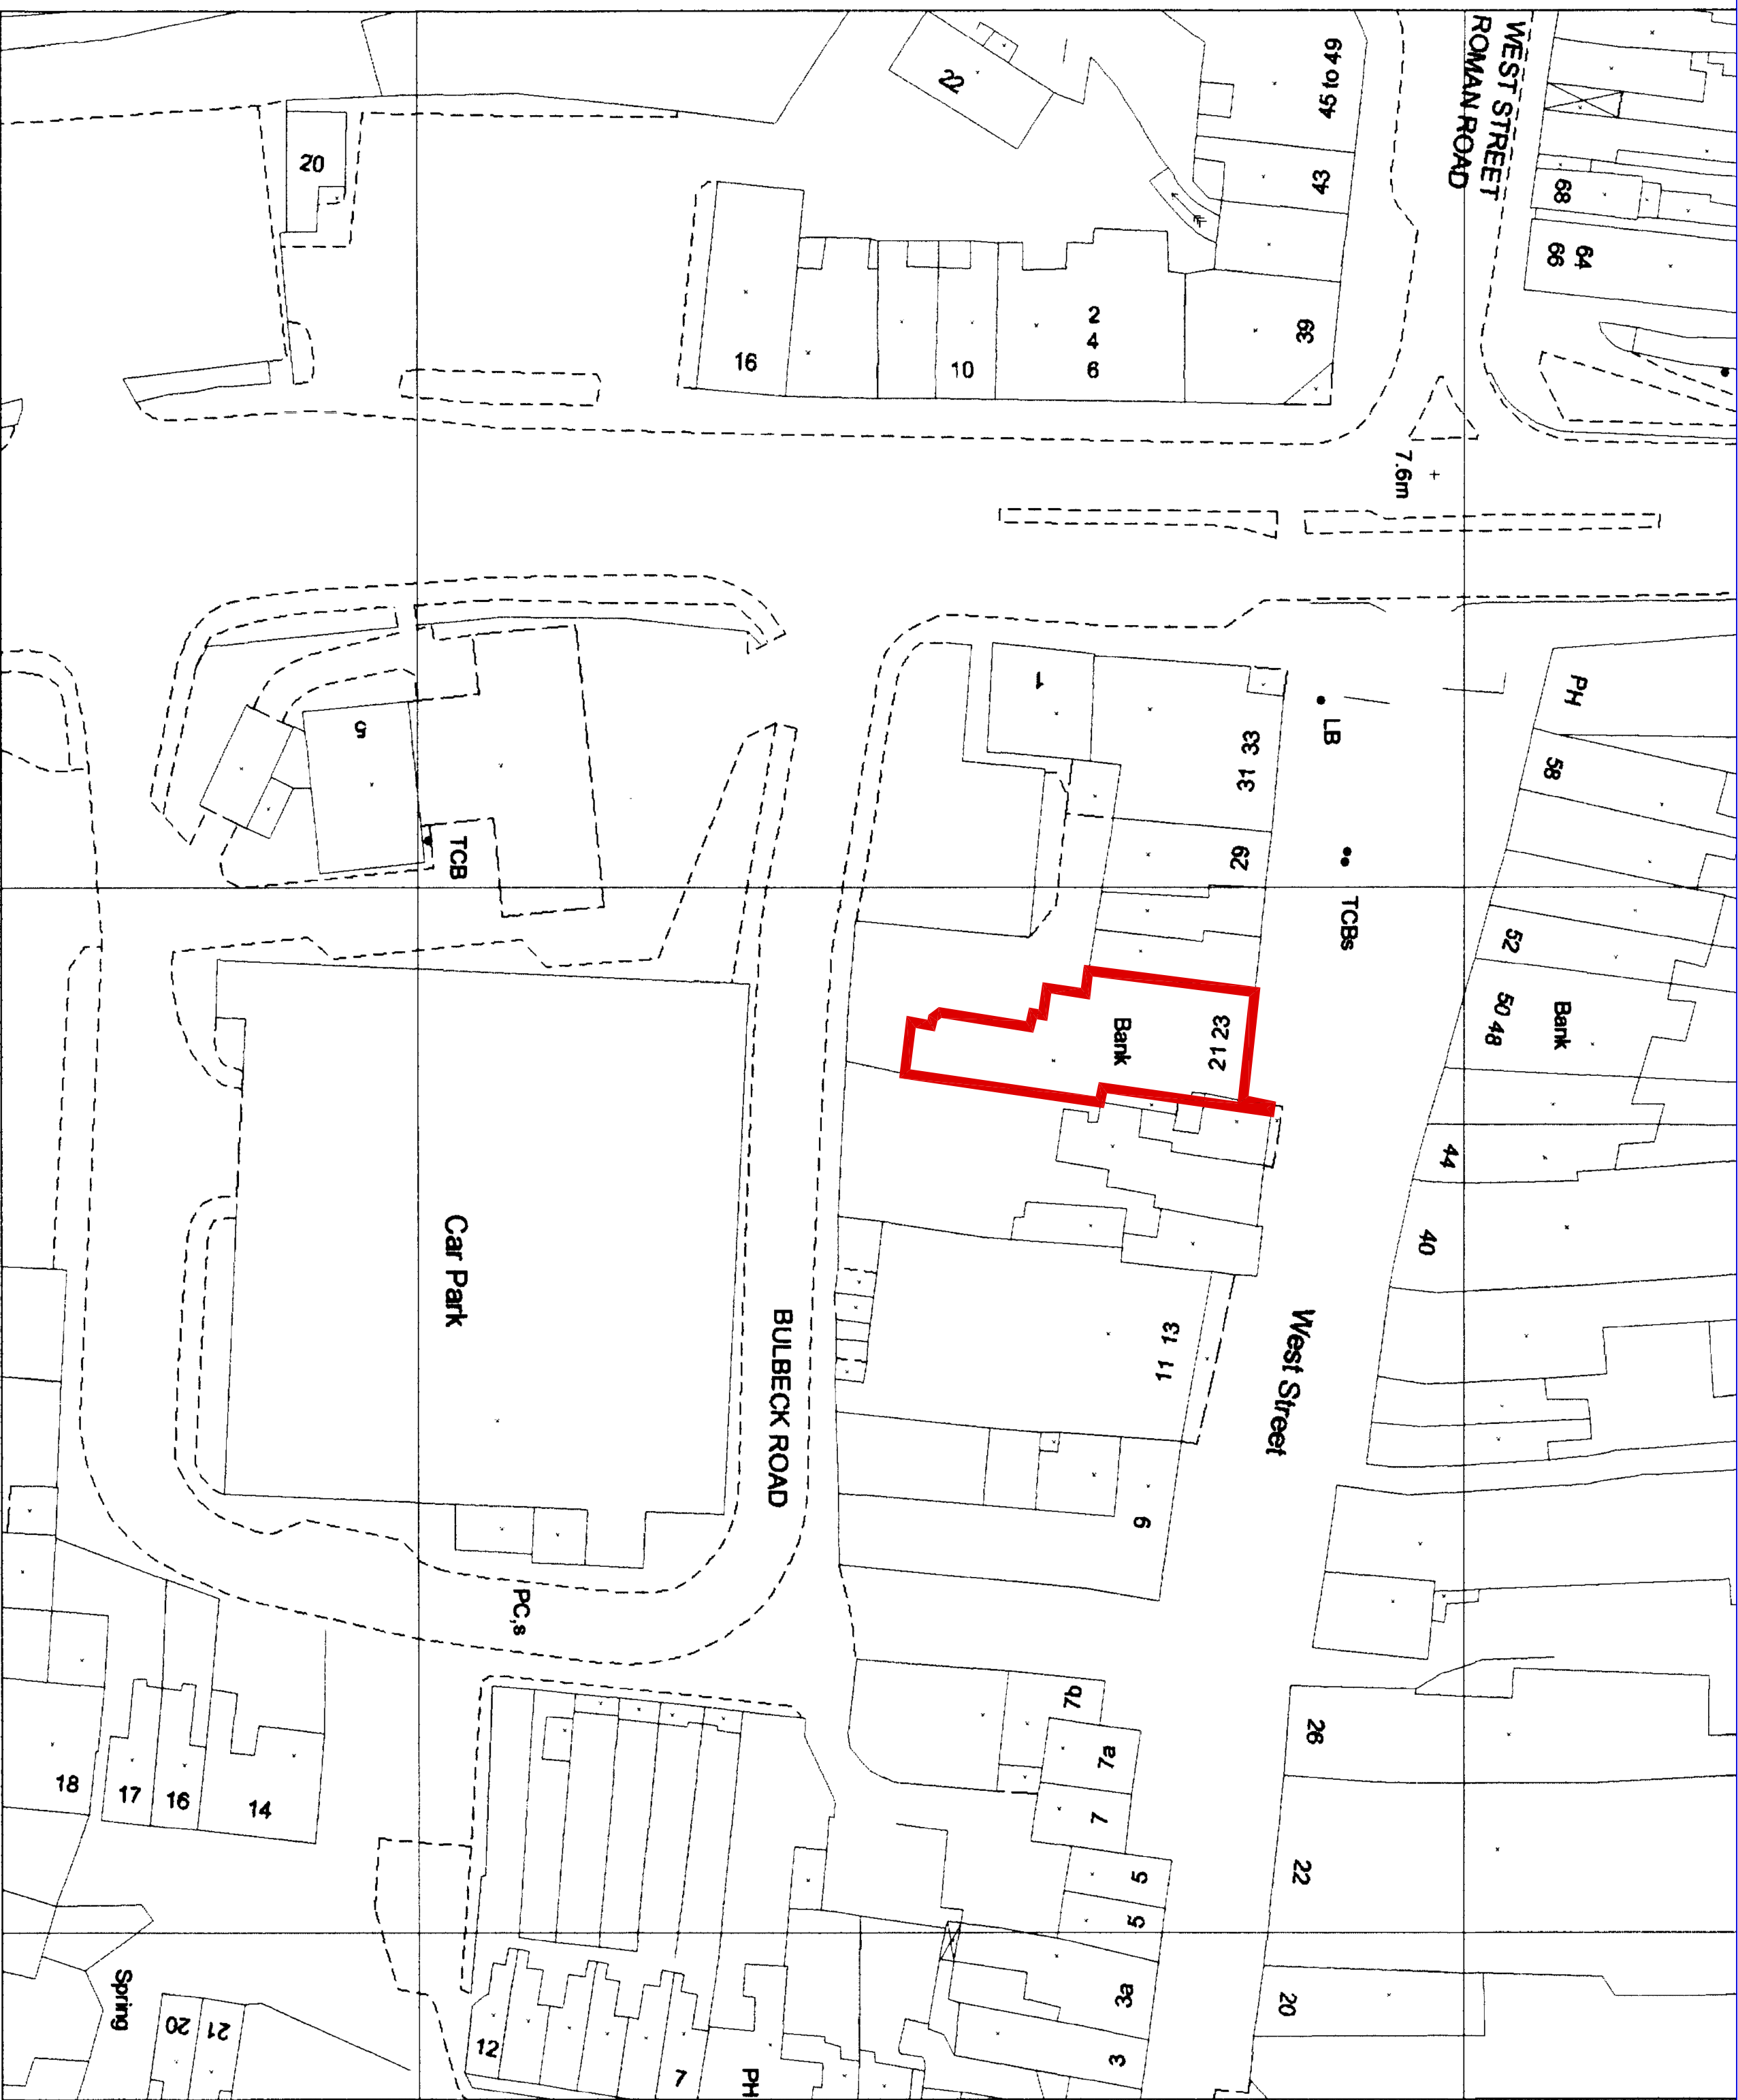

Produced 20 Jul 2000 from Ordnance Survey digital data and incorporating surveyed revision available at this date. © Crown copyright 2000.

Due to the resolution of this image, the depiction of a solid line within dashed lines does not necessarily constitute an obstruction at ground level.

Reproduction in whole or in part is prohibited without prior permission of Ordnance Survey.

A vertical scale bar labeled "Metres" on the left. The scale has major markings at 20, 0, 20, 40, 60, and 80. There are also minor markings between the major ones, indicating increments of 10 units.

NATWEST
23 WEST STREET
HAVANT
PO9 1EU 104231/77 ZNWBO

Centre coordinates : 47 16 16E 106 26 0mN

National Grid sheet reference at centre of this Siteplan: SU7106SE.

Supplied by : National Map Centre Tel 020 7222 2466
Serial Number : 2101

Site Plan provided by Ordnance survey 2000

Scale: 1:500