


[

2. Parking provision -
(i) 85 car parking spaces.
(ii) 10 cycle racks (20 spaces) 1 No covered enclosure for 3 racks

Site plan of the proposed development showing Unit 3 and Unit 4. Unit 3 is a rectangular building with a width of 12m and a depth of 12m. Unit 4 is a rectangular building with a width of 12m and a depth of 12m. The site is bounded by Solent Rd to the north and a Boundary to the south. A Parking area is located between the buildings, and a Service Yard is located to the east of Unit 4.

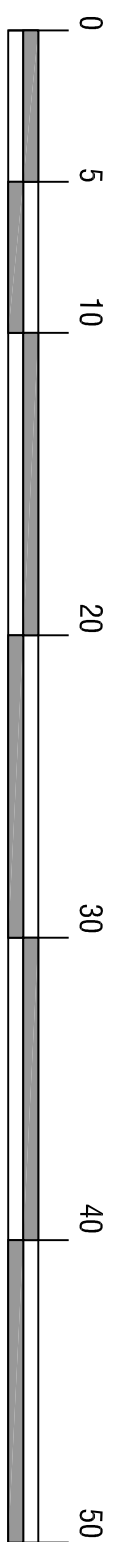

REV	DESCRIPTION	DATE
REVISION		

job no.	146-300	drawing no.	101	rev.	A
---------	---------	-------------	-----	------	---

score	drawn by	date
1:250 @ A1	CB	31.07.14

Solent Trade Park
Solent Road
HAVANT

SITE PLAN AND SECTION



Ruslington House, Worthing Road, Ruslington, West Sussex, BN16 3PZ
Tel No: (01903) 777777 Fax No: (01903) 777700

CAD File: V:\HAVANT\SOLENT TRADE PARK\PLANNING PHASE 2 (HCCL 30.07.14)\146 - 300 101A SITE PLAN AND SECTION.DWG