


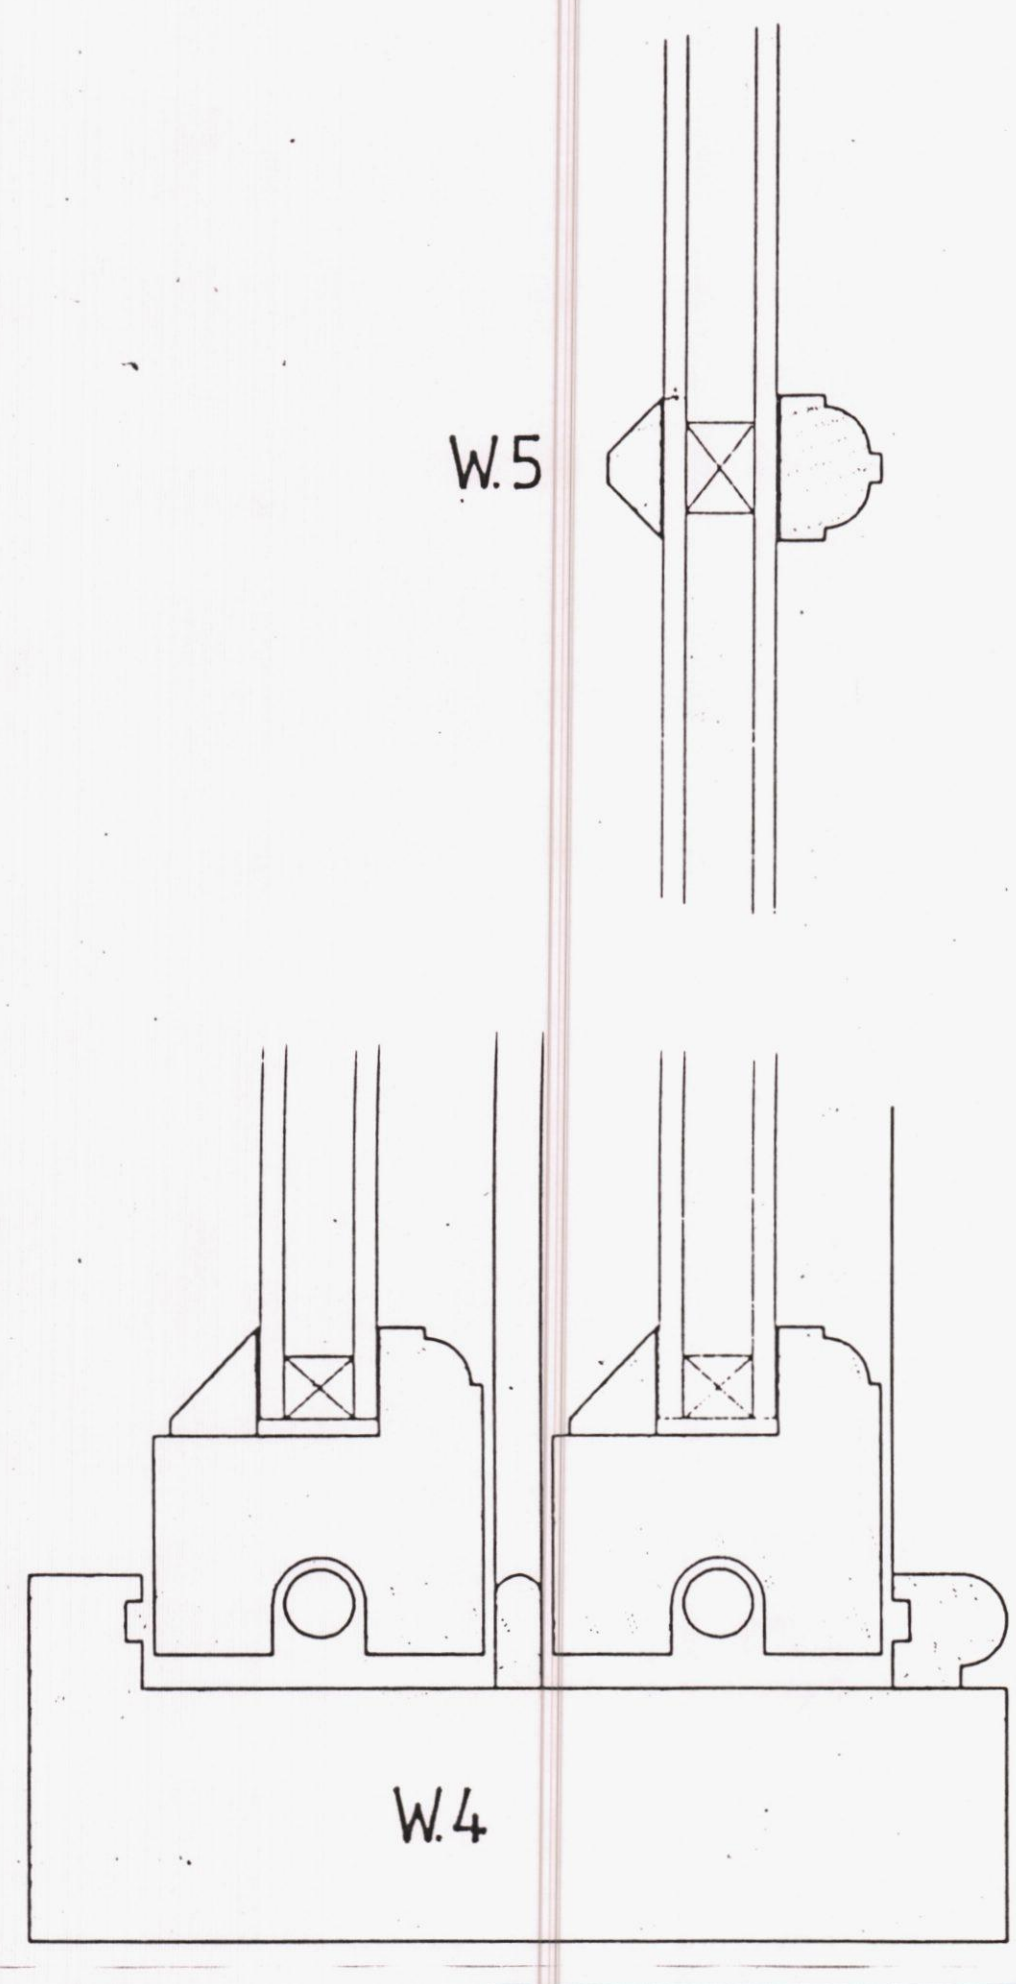
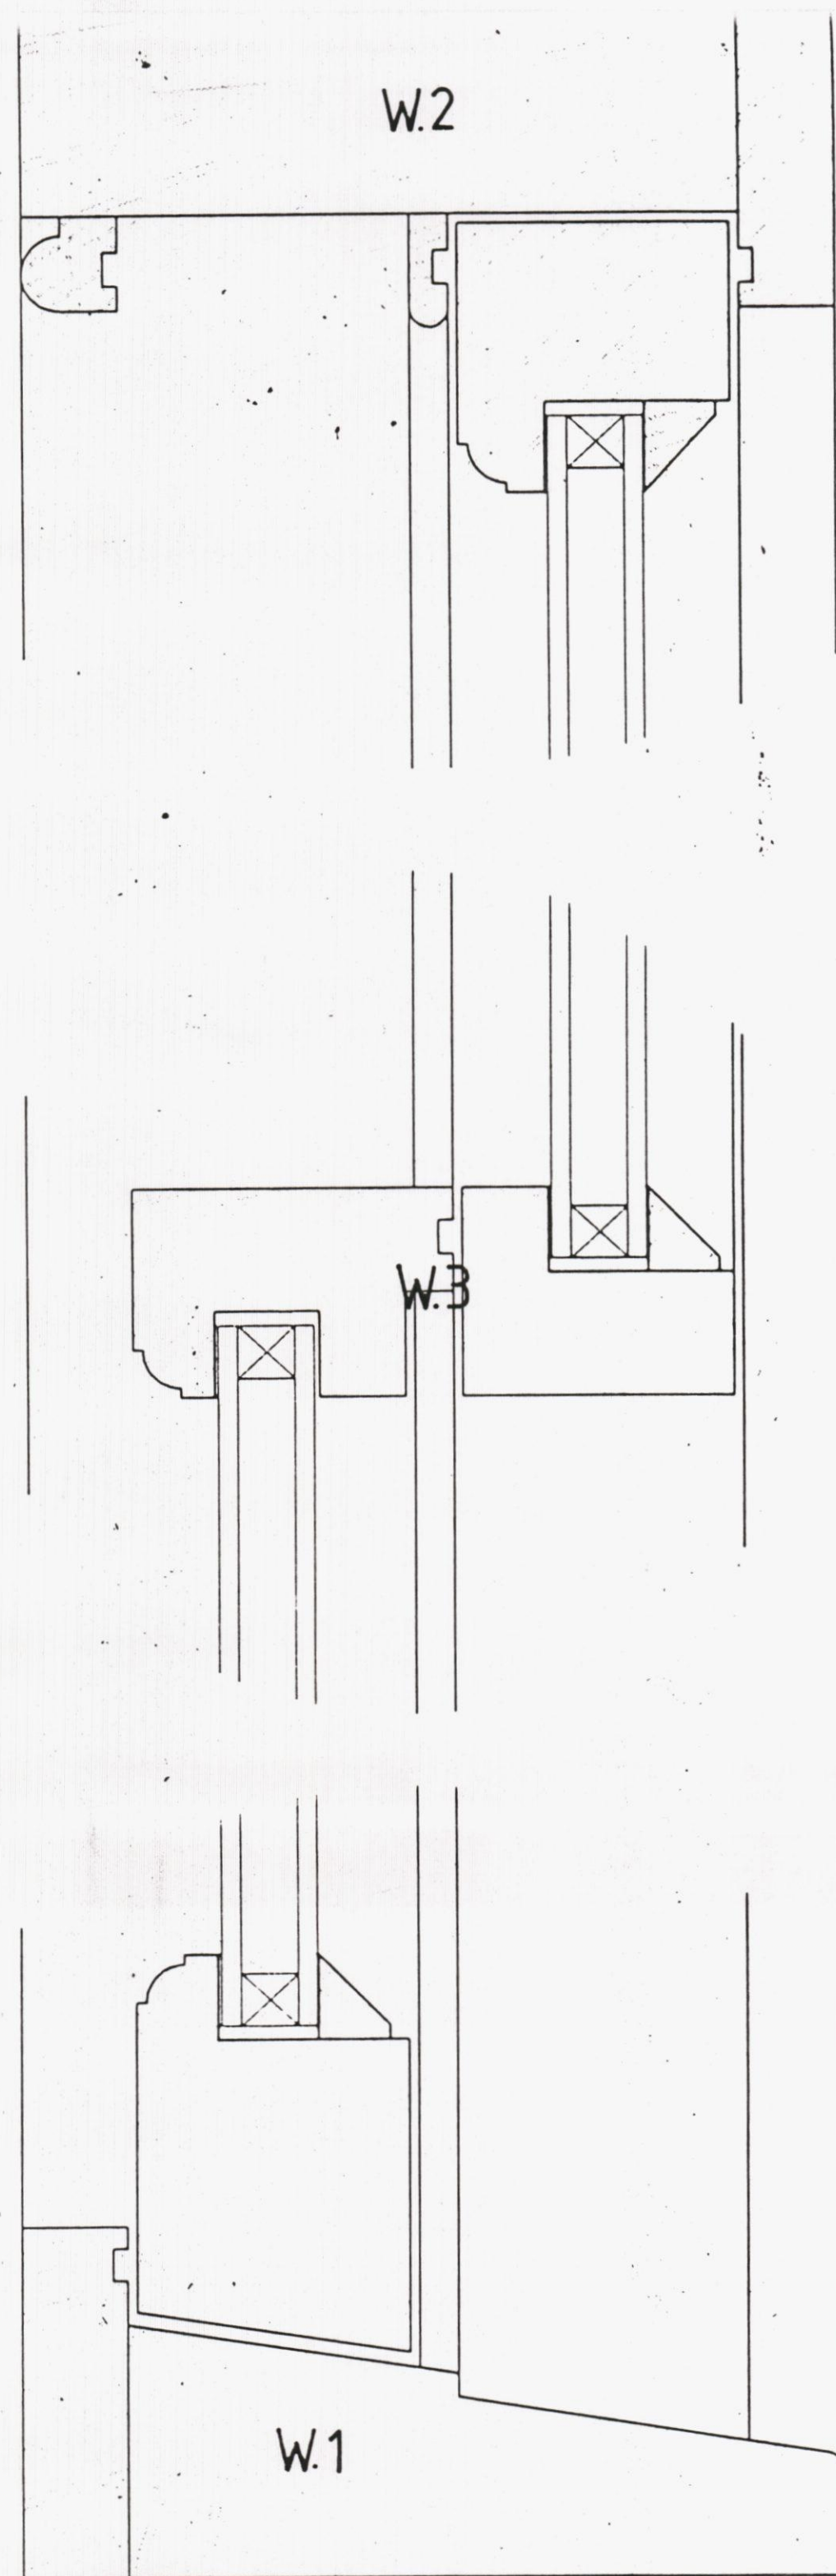
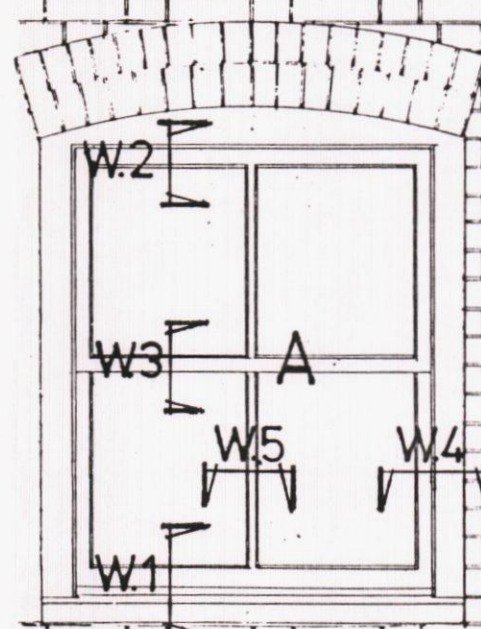


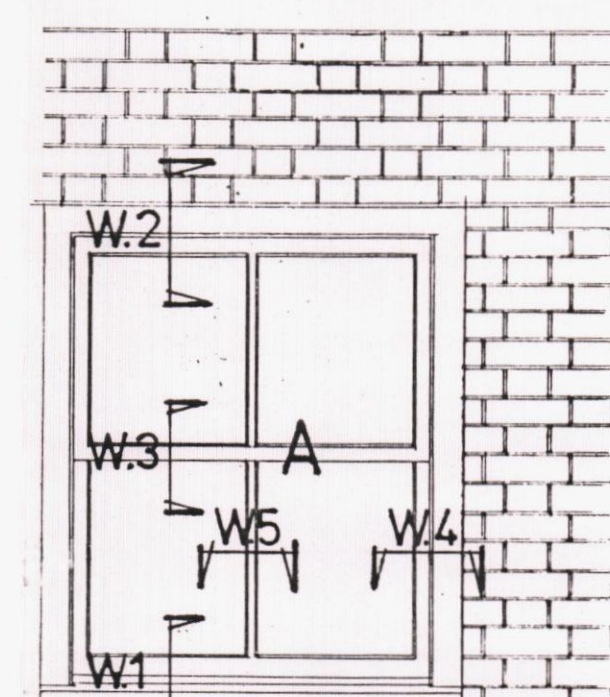

WINDOW TYPE A
DETAILS: FULL SIZE

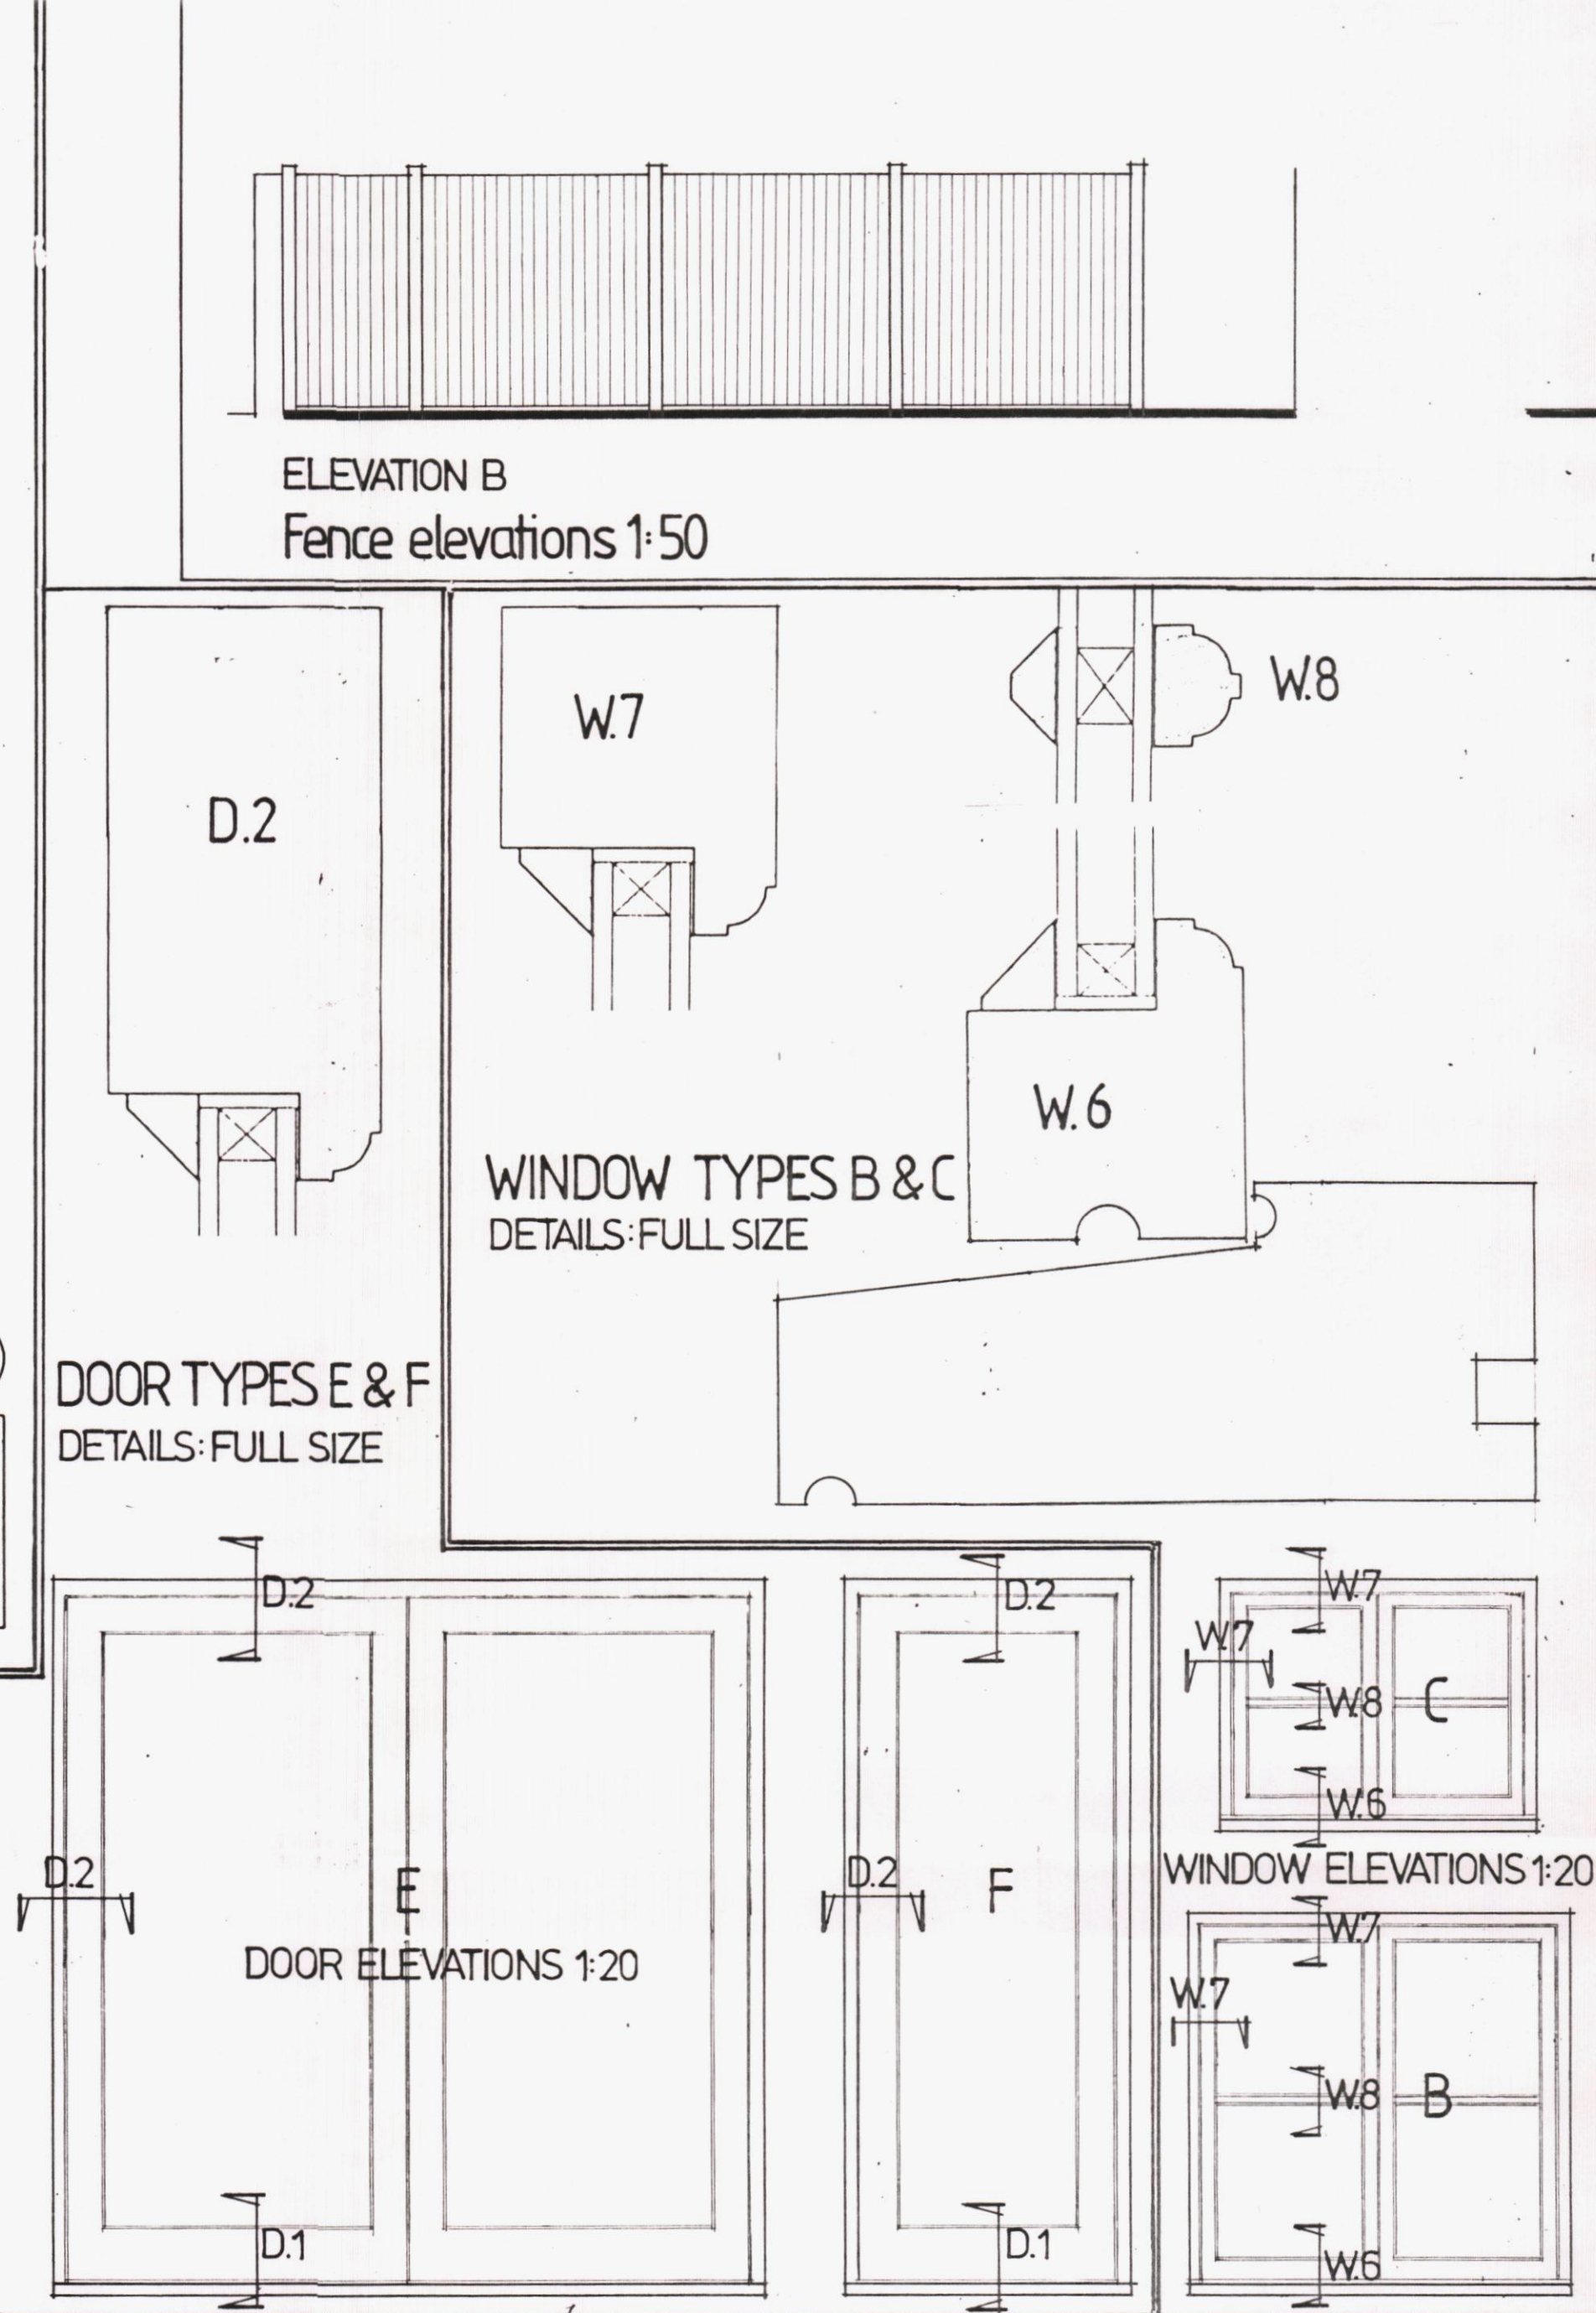


FRONT WINDOW ELEVATIONS 1:20

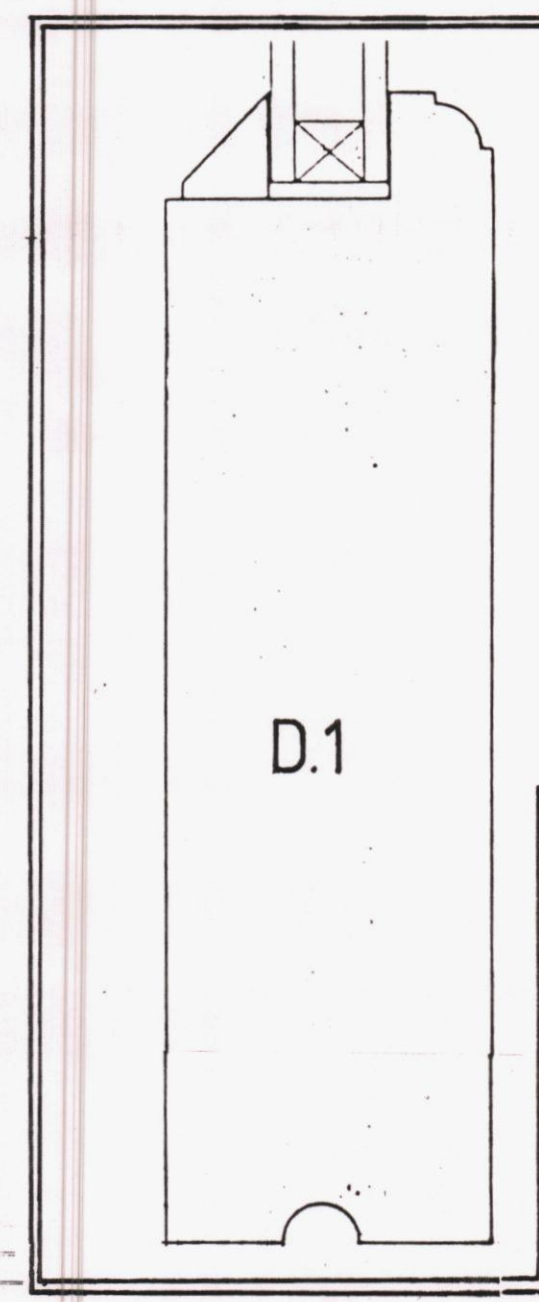

DOOR TYPES E & F
DETAILS: FULL SIZE

DOOR ELEVATIONS 1:20


WINDOW ELEVATIONS 1:20

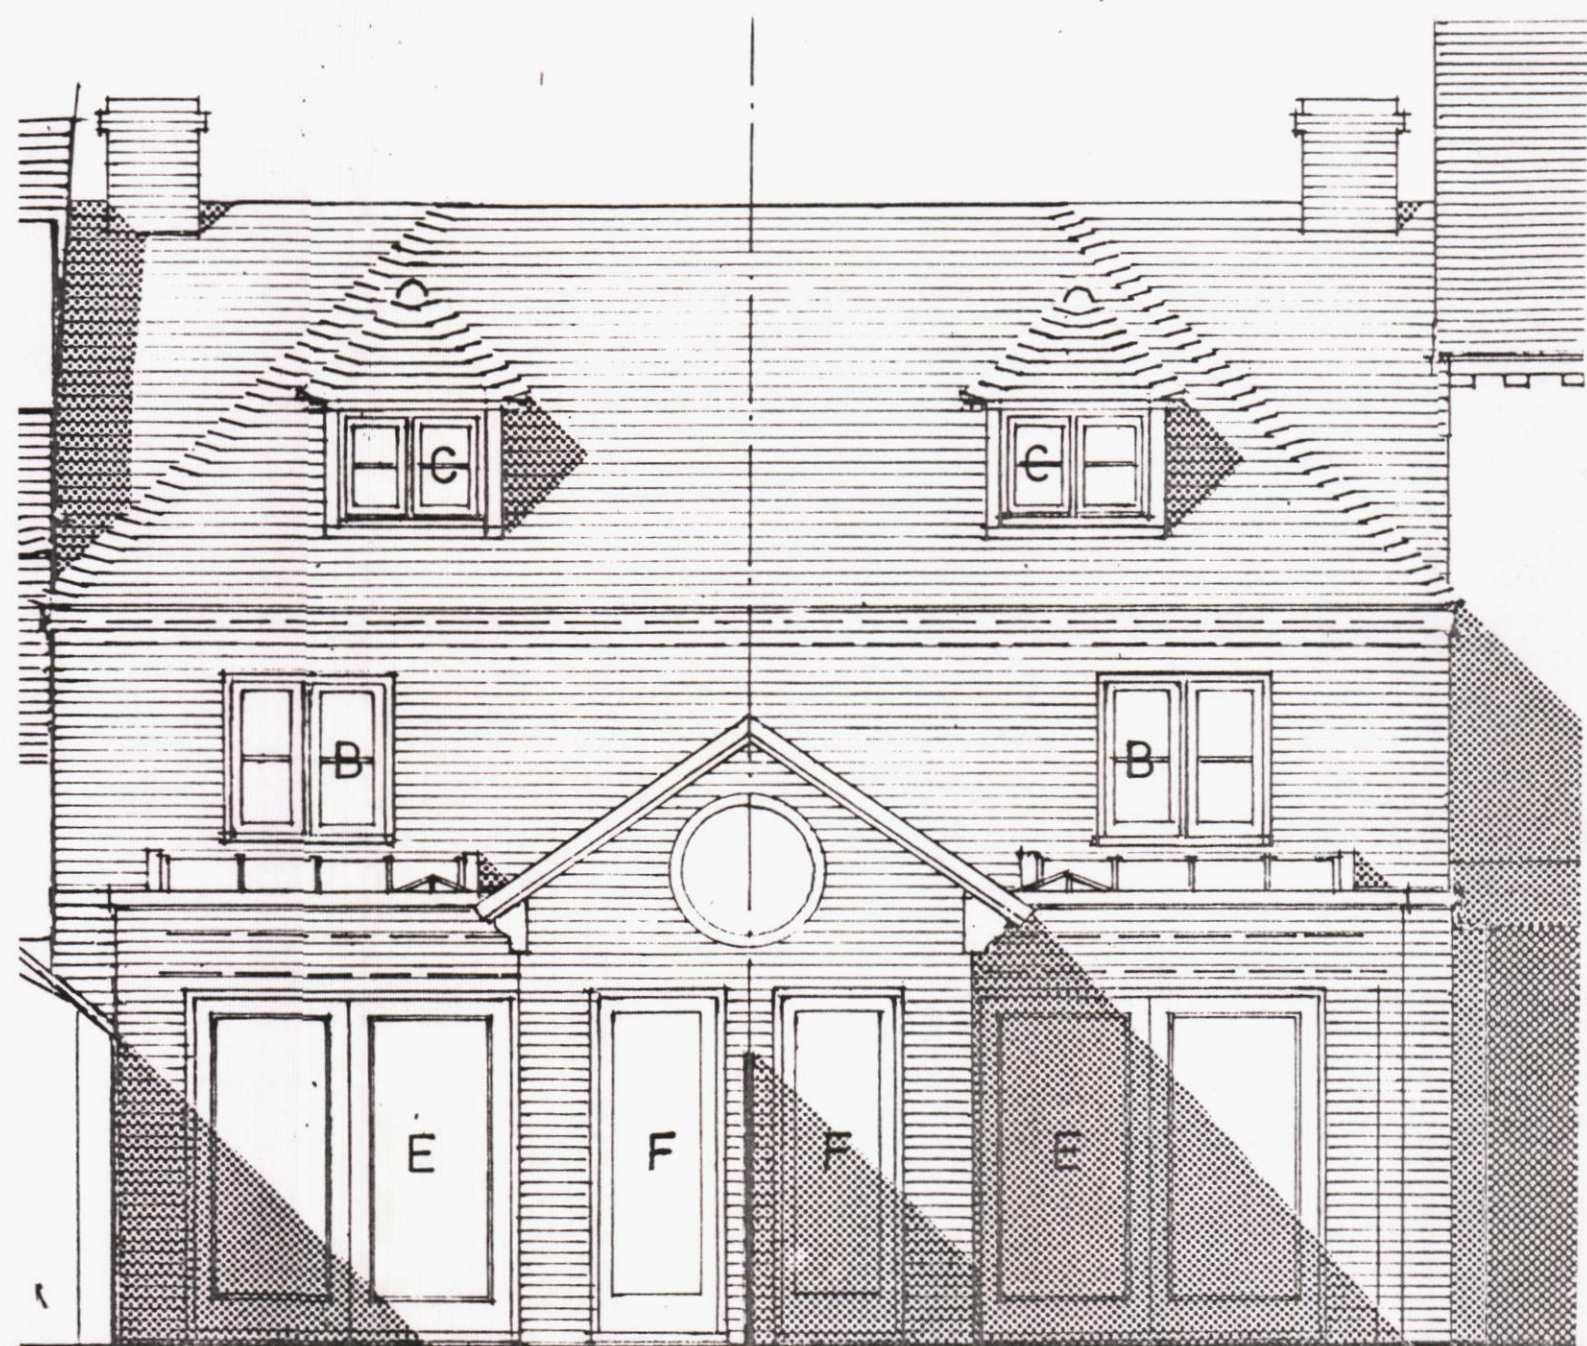

REAR ELEVATION 1:50

ELEVATION B
Fence elevations 1:50

ELEVATION A

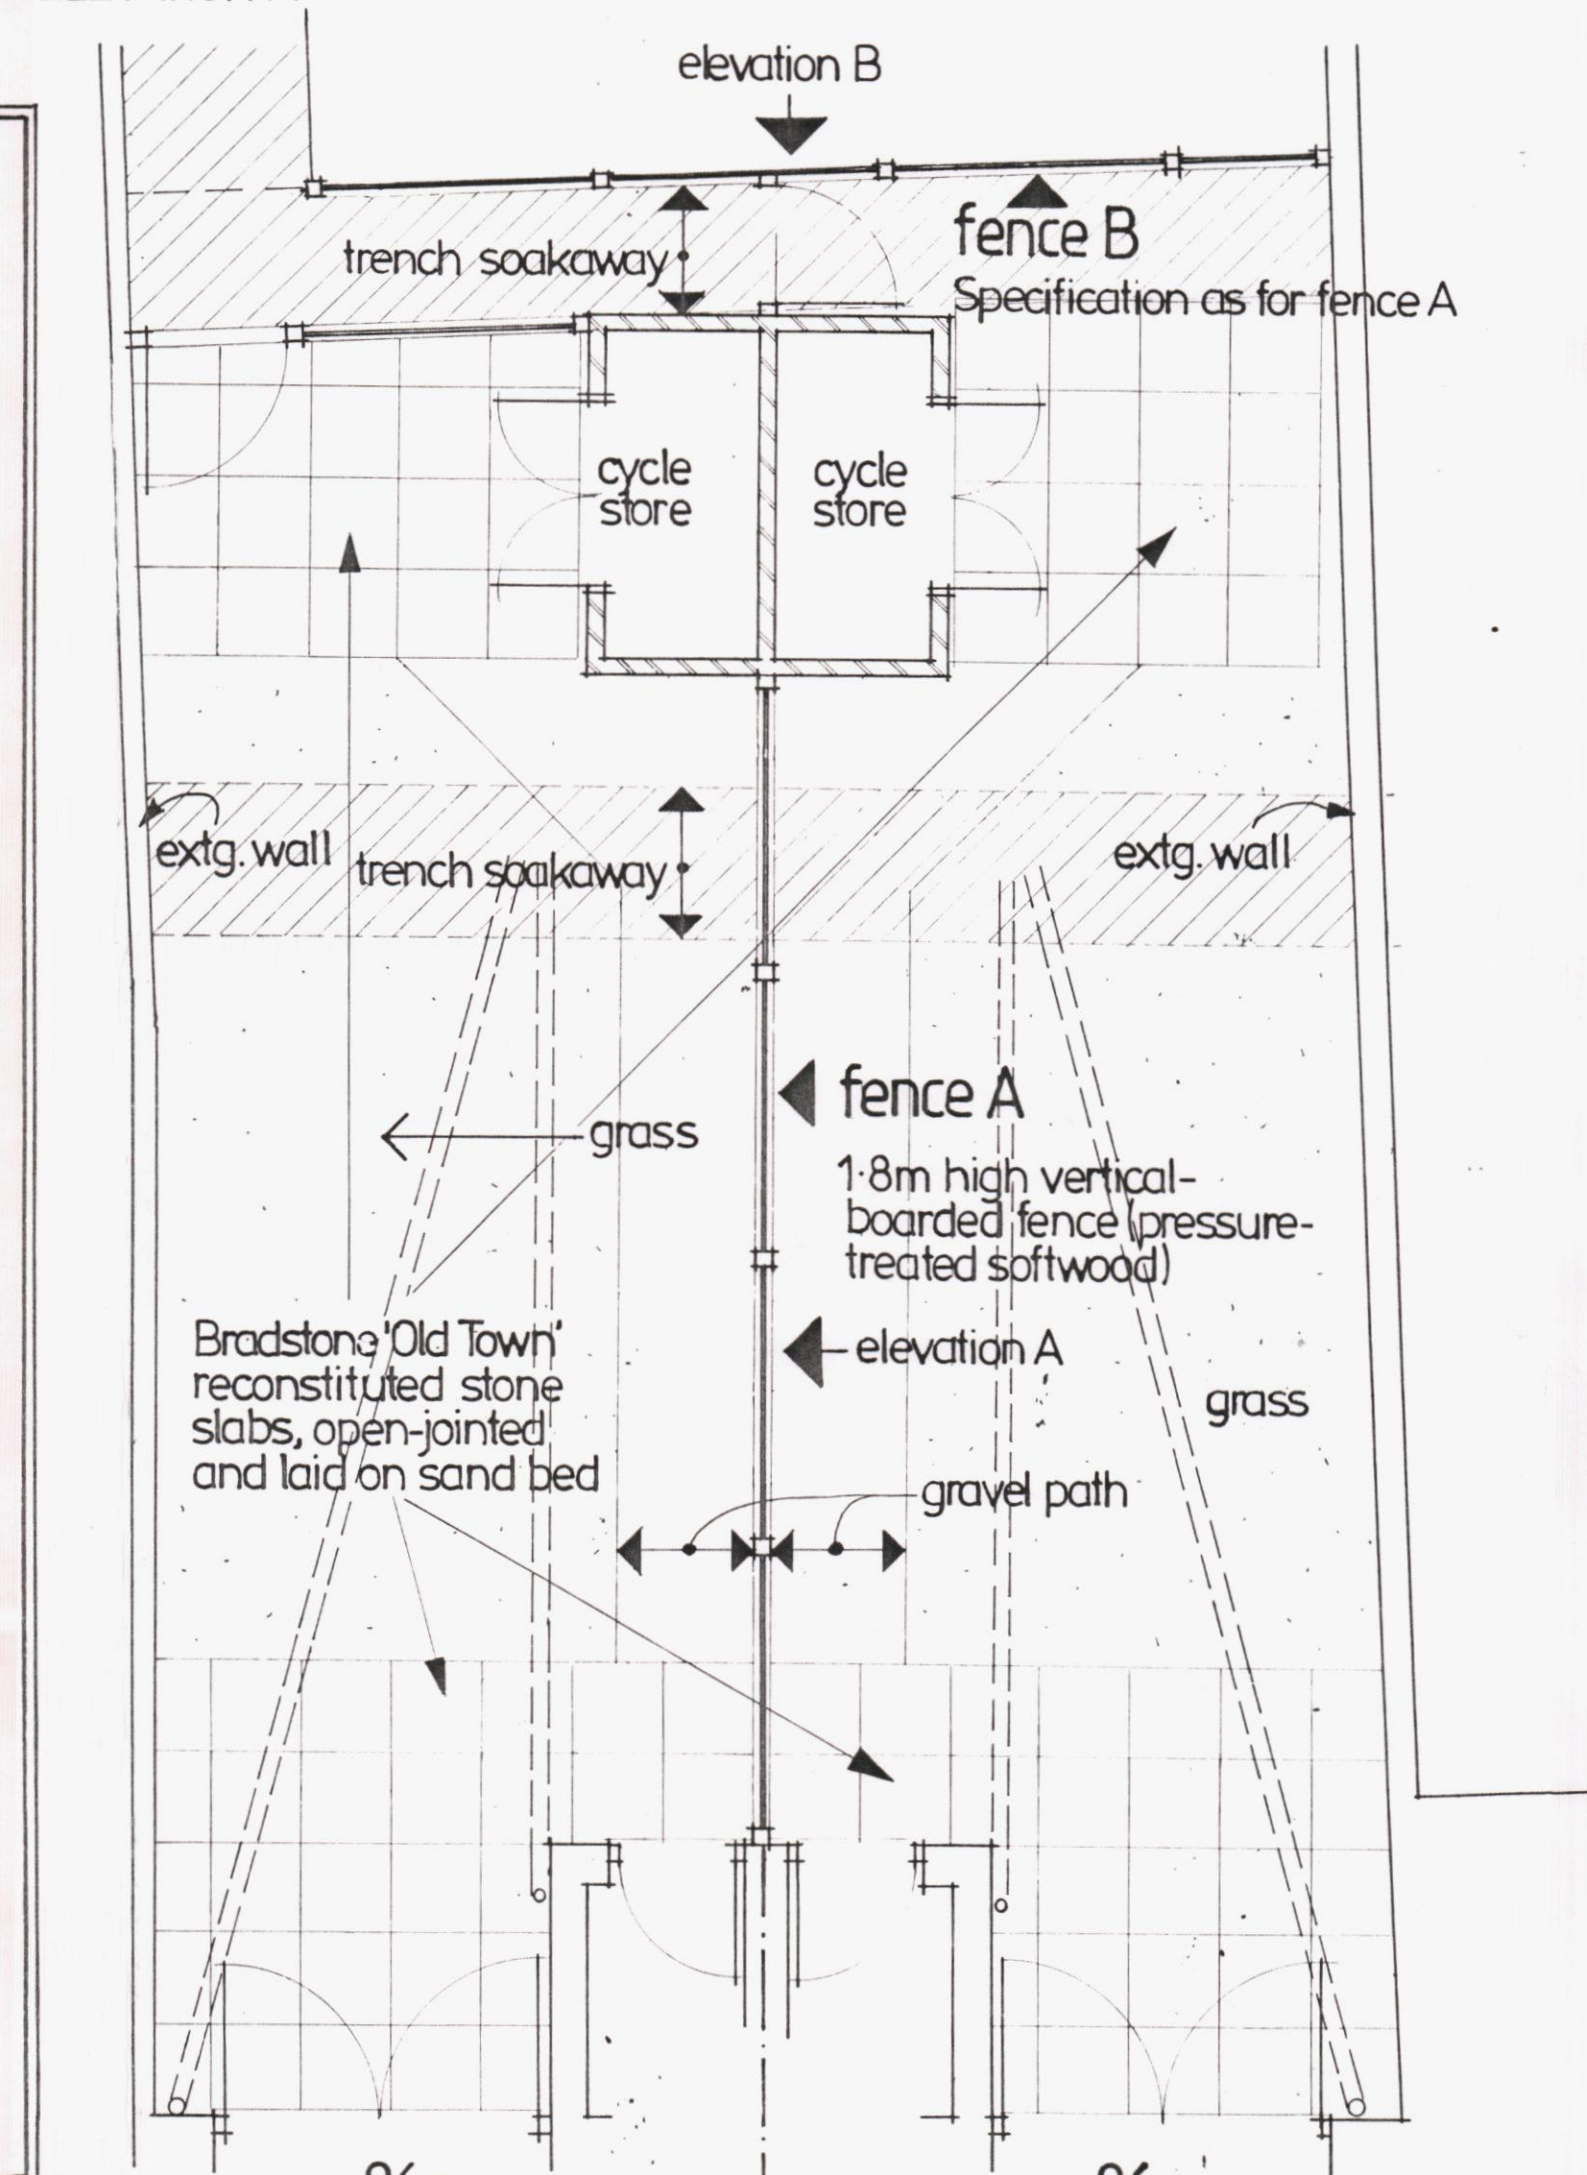

86a
CONDITION Nos. 3 & 4

86 Plan 1:50


CONDITION No. 12

NOTE
All windows & doors (except front door) to be finished in matt white microporous paint.
Materials: Hardwood for all doors & windows (front door in oak).



Replacement of 86 West Street, Havant: PO9 1LN
APPLICATION FOR DISCHARGE OF CONDITIONS

Drwg. no. 732-10a Drawn: *Alan* Date: Nov. 2014
Rev A - 26/02/2015

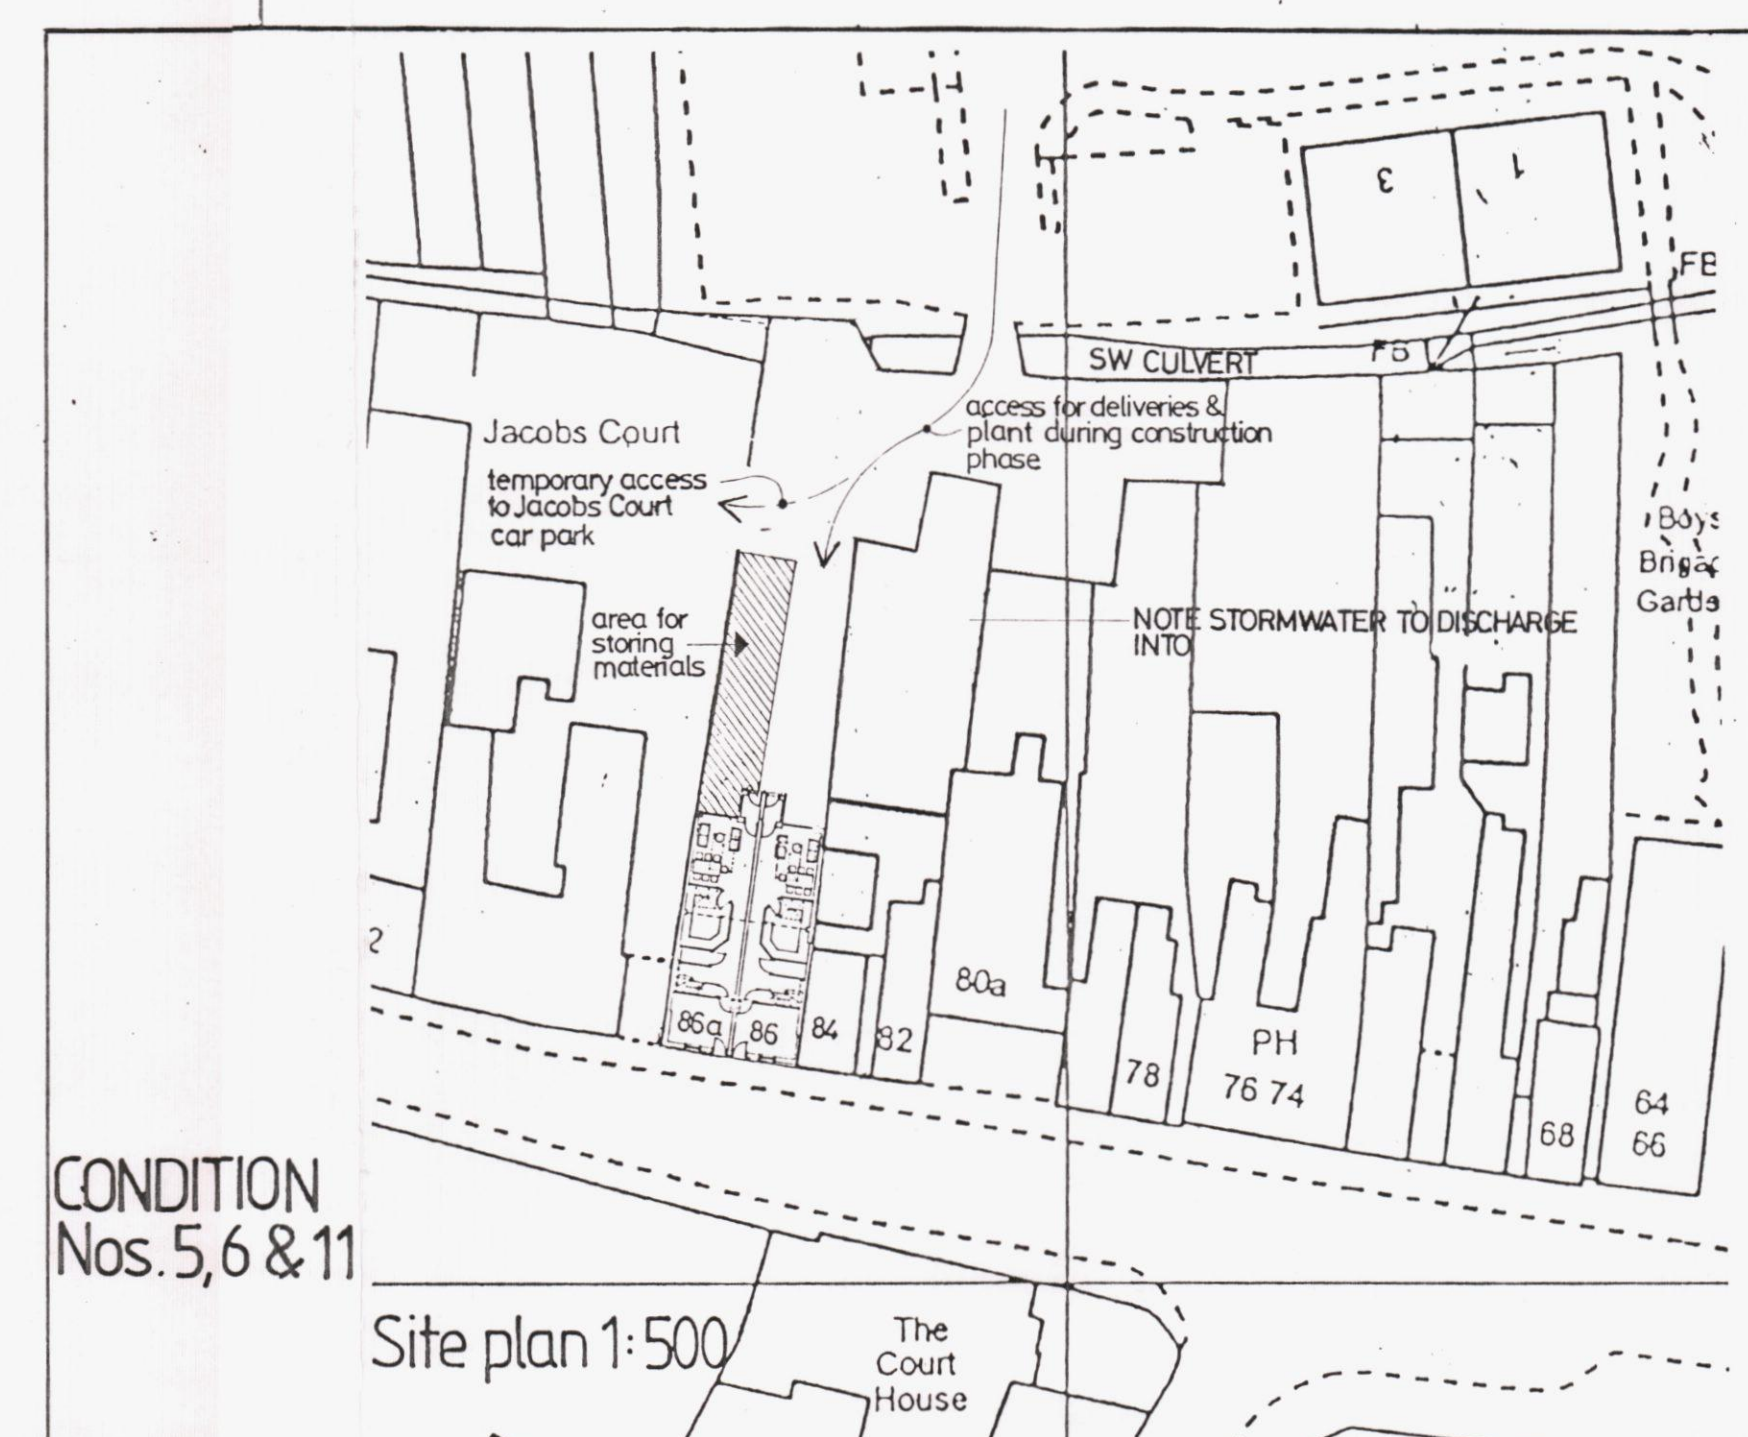

CONDITION Nos. 5, 6 & 11

Site plan 1:500