


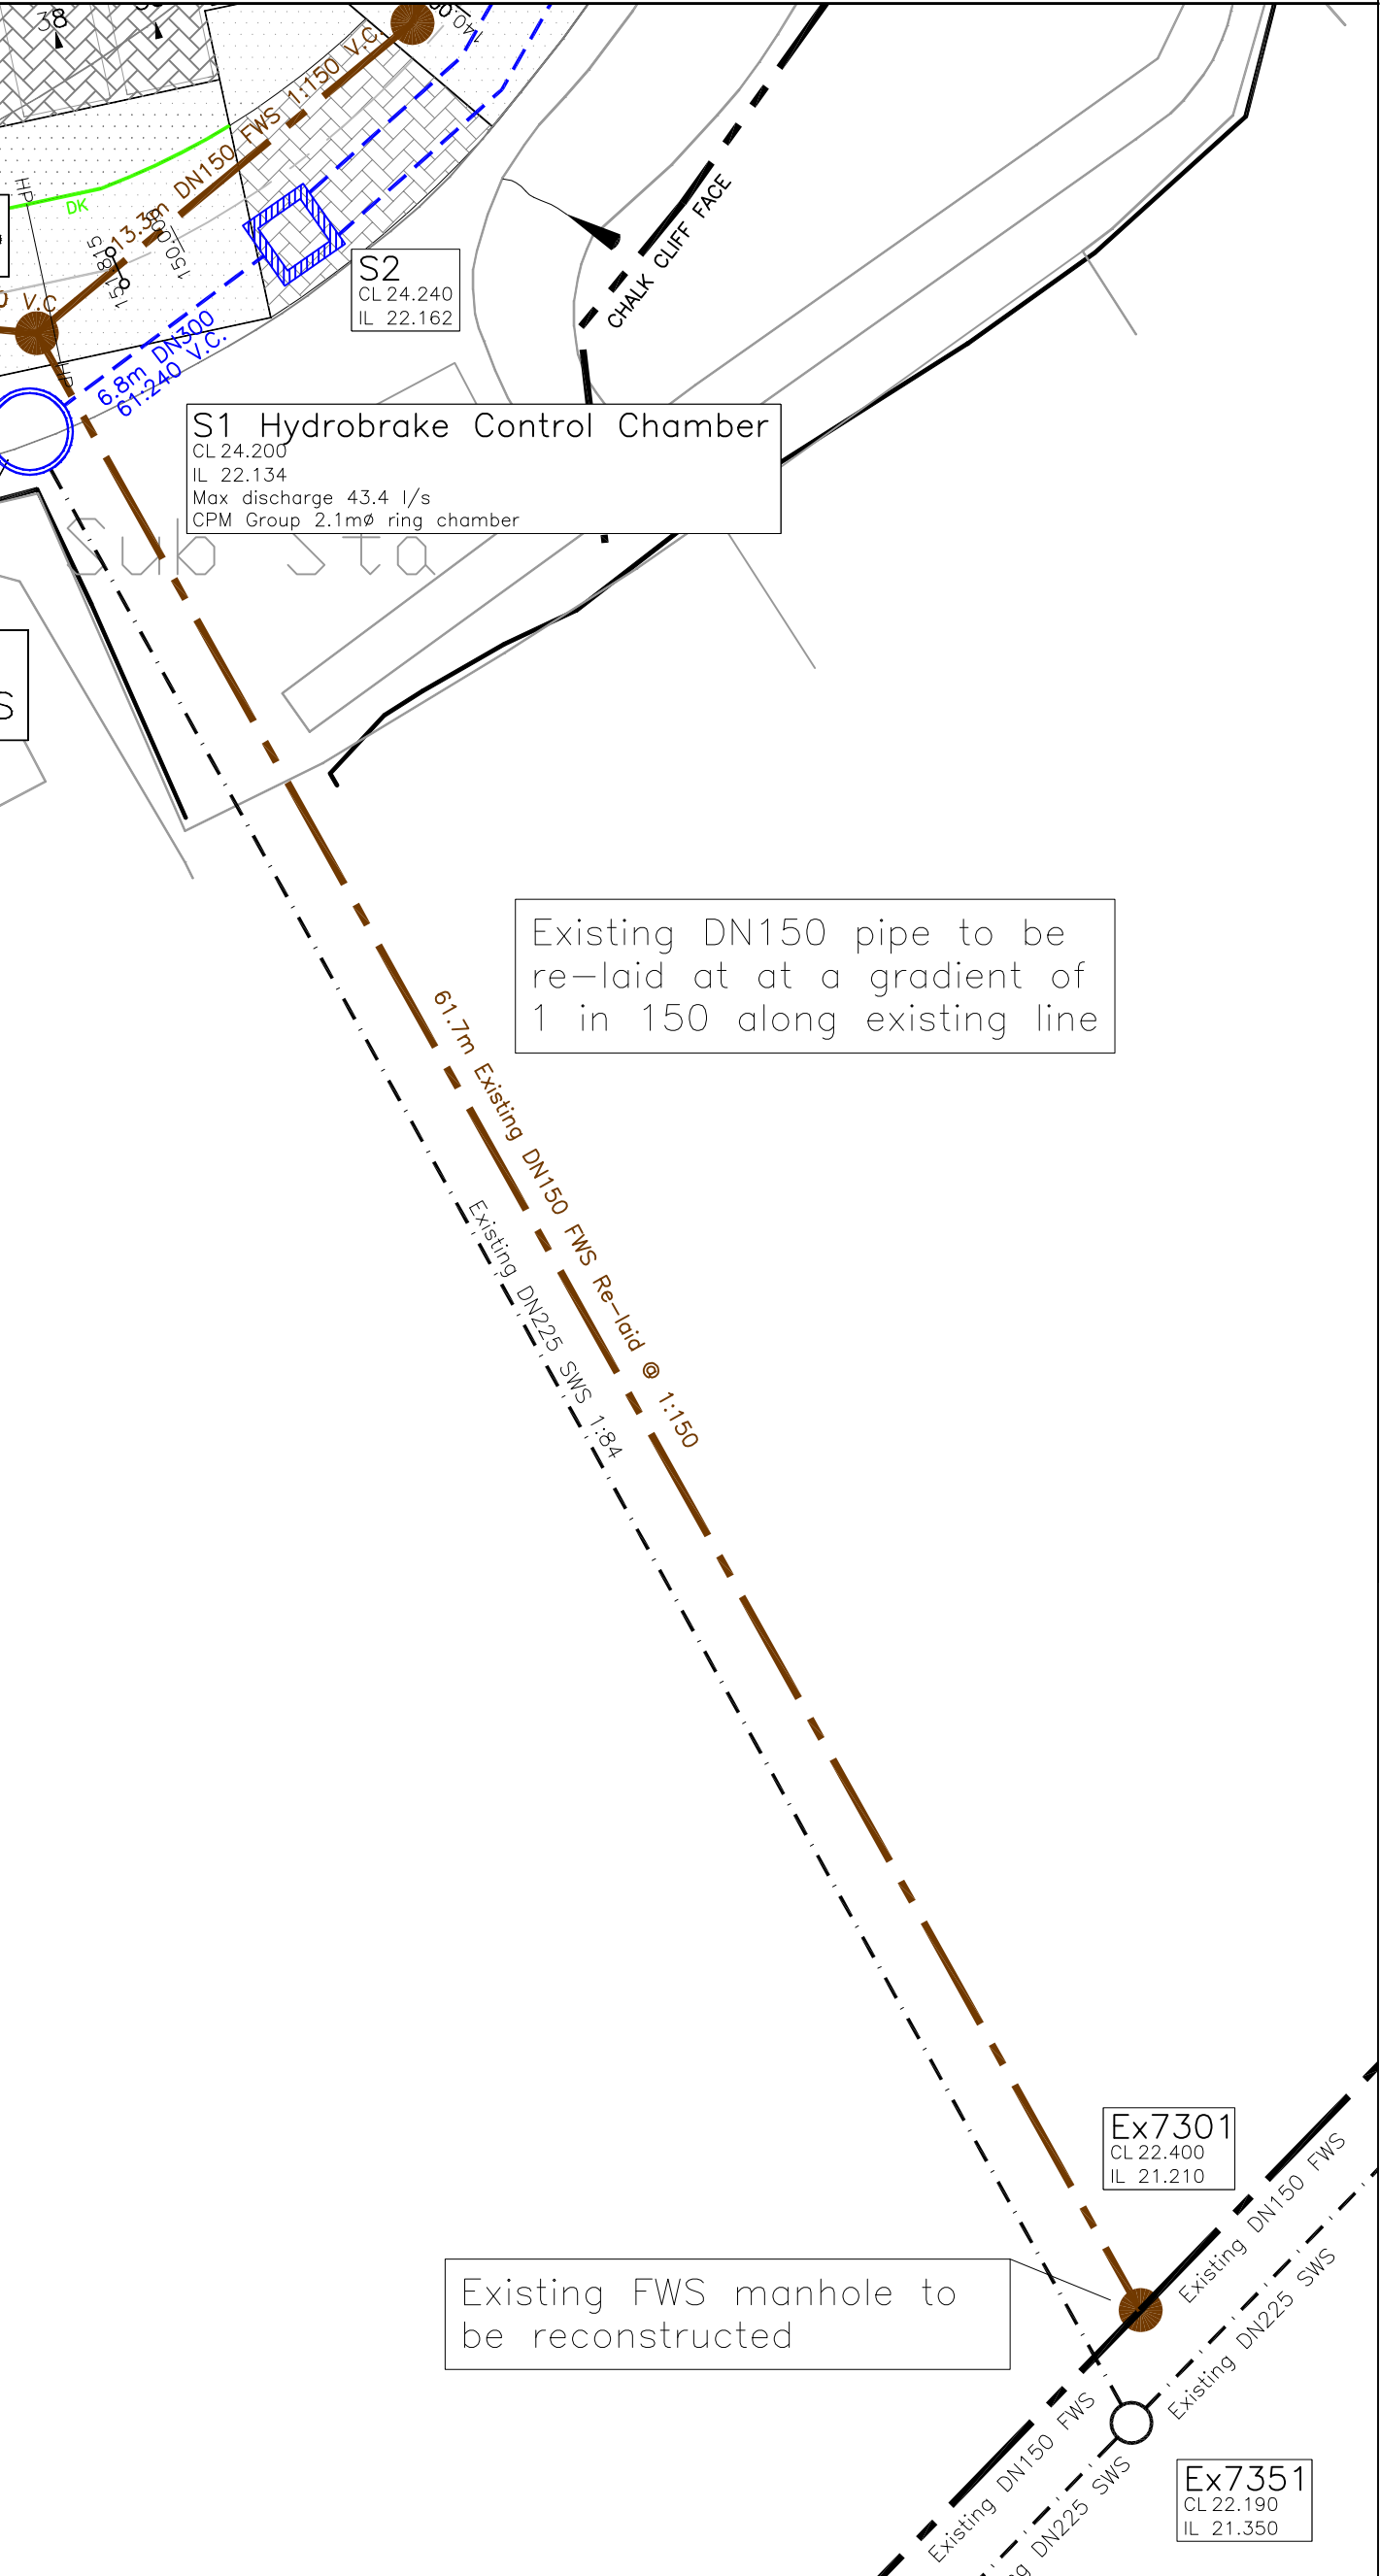

PRELIMINARY			
B	23.05.14	External works updated. Pipe materials added.	B
A	19.05.14	S17 removed, S7-11, S18-21, S22 & S16 invert levels revised. Garage and plot finished floor levels revised. S2A added. F4 IL revised.	JOK
REV. No.	DATE	DESCRIPTION	INITIALS
Client			
Project		Havant Retail Park Bedhampton	
Title		Drainage Layout	
Scale		1:200@A0	
Checked		KTG	
Date		March 14	
Drawn		JOK	
Drawing No.		4982:01	
Rev		B	