




NORTH ELEVATION



SOUTH ELEVATION

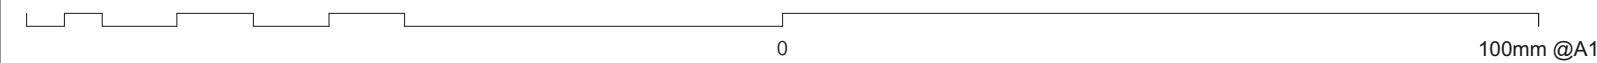

revisions & notes: A 09/04/14 ISSUED FOR CLIENT COMMENTS
B 28/04/14 ISSUED FOR PLANNING
C 28/08/14 AMENDMENTS ADDED. ISSUED FOR PLANNING

SAB
SAB
SAB

project: EXTENSION TO BELMONT CASTLE
NURSING HOME
PORTSDOWN HILL ROAD
BEDHAMPTON
drawing name: North & South Elevations

status: Planning Application
date: April 14
scale: 1/100@A1
drawn: SAB



Project No. 4055 drawing No. 1304 rev C

Note: All dimensions to be checked on site by the contractor before fabrication and erection. Figured dimensions to be taken in preference to scaled dimensions. This drawing is the copyright of the architects and must not be reproduced or used without their express consent, except for the purposes of a planning application. Electronic issue of this drawing to be confirmed by paper hard copy only.