



28 PARK PARADE PO9 5AD

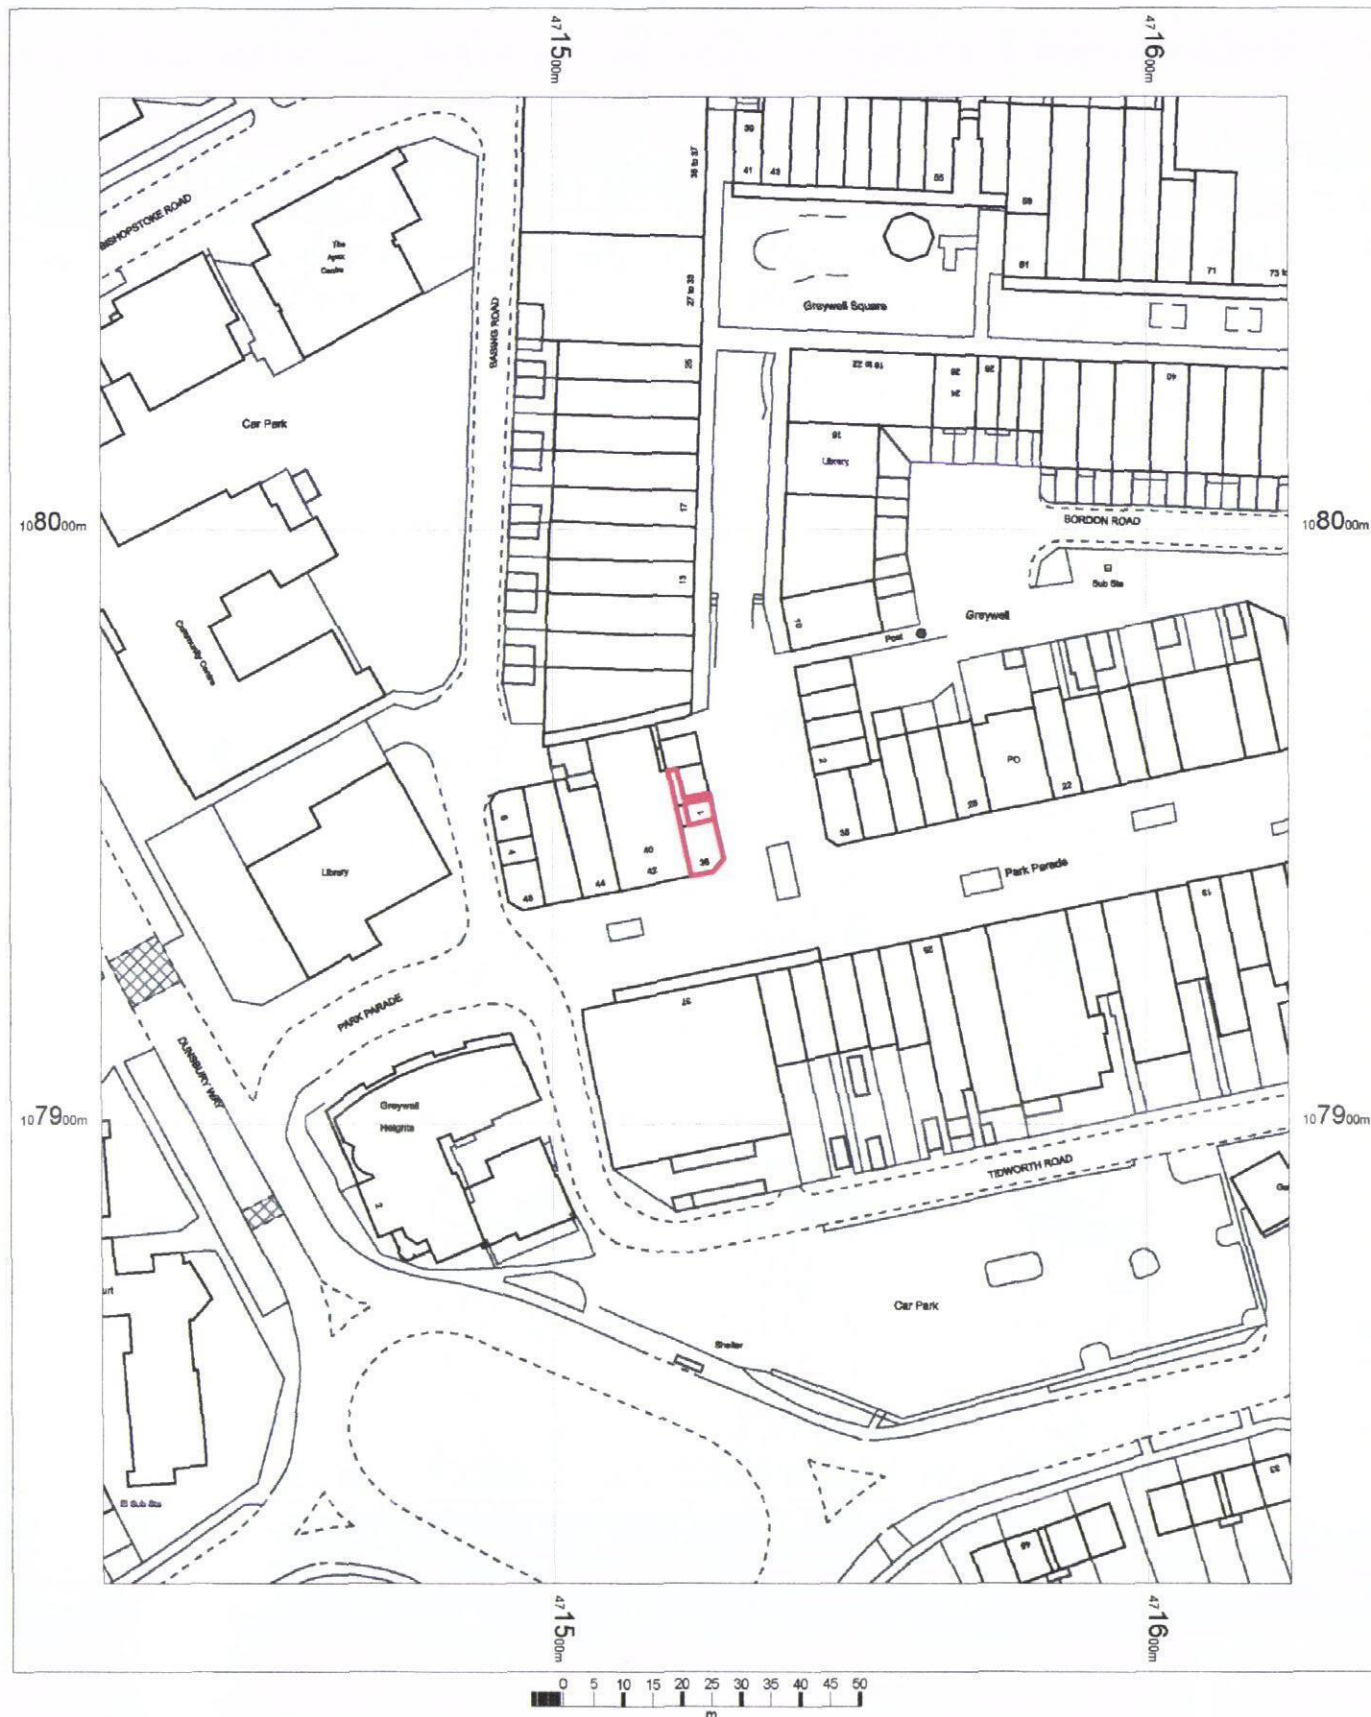

OS MasterMap 1250/2500/10000 scale
24 February 2014, ID: M4P-00300093
Evolve Repro
1:1250 scale print at A4, Centre: 471524 E, 107948 N
©Crown Copyright Ordnance Survey. Licence no.
100025026



LOCATION MAP

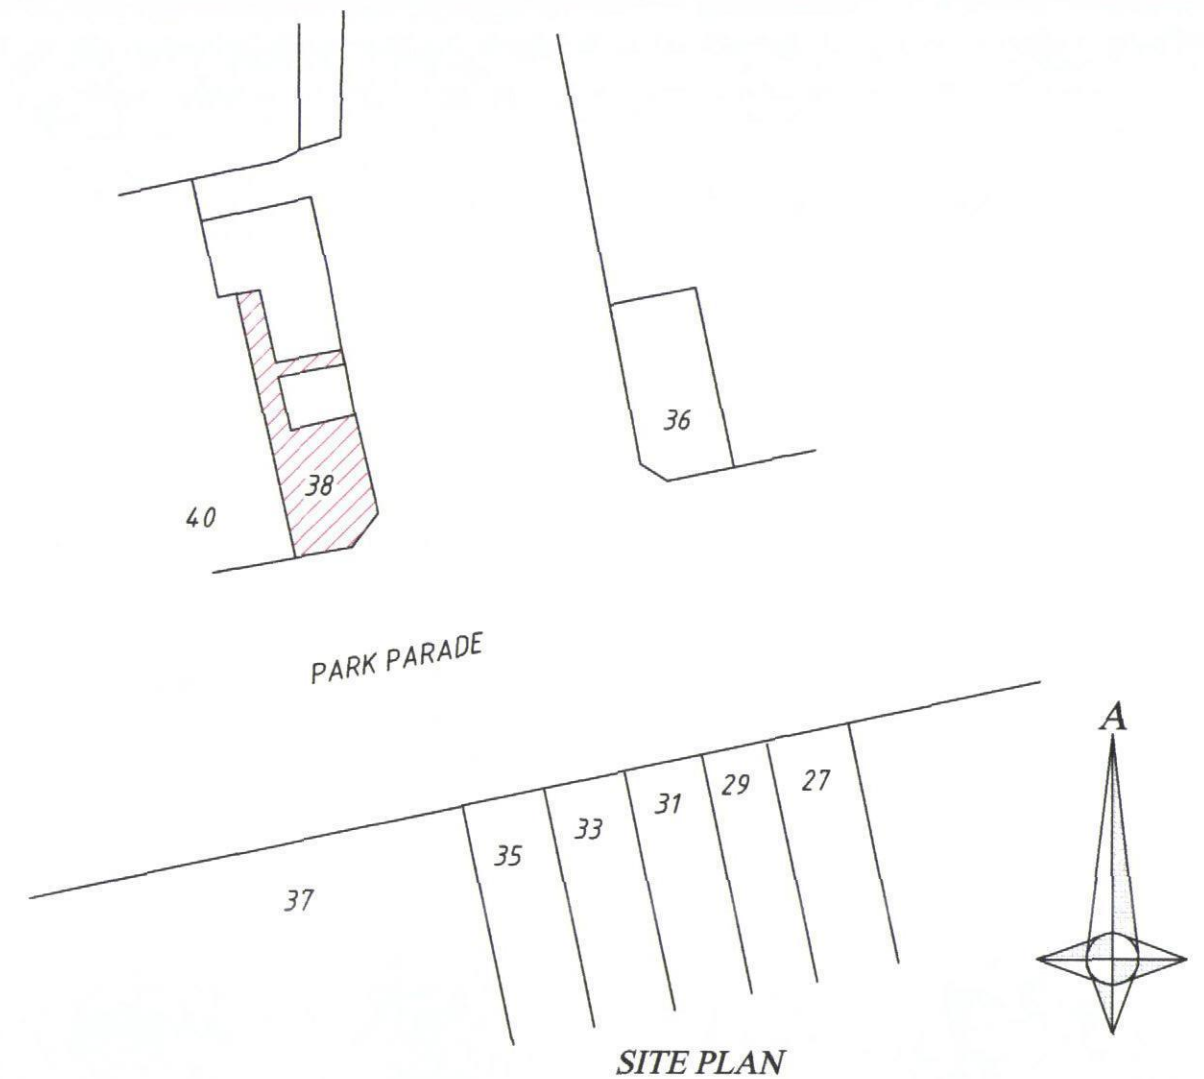

Scale: 1:1250 0 10 20 30 40 50 Metres
Scale: 1:500 0 5 10 15 20 25 Metres

A3 SHEET

BK Architectural
20a Clearwater Business Centre
Franklin Rd, Blagrove,
Swindon SN5 8YZ
Tel: 01793 854515, 07918 617992
e mail: blakekerryarchi@btconnect.com

Drawn by:
Patrick Blake-Kerry

Project Address
38 PARK PARADE
LEIGH PARK
HAVANT

Location Map & Site Plan

Scale:
1:1250, 1:500

© 2014
This drawing remains the copyright
of Patrick Blake-Kerry. Reproduction
without permission is expressly forbidden