


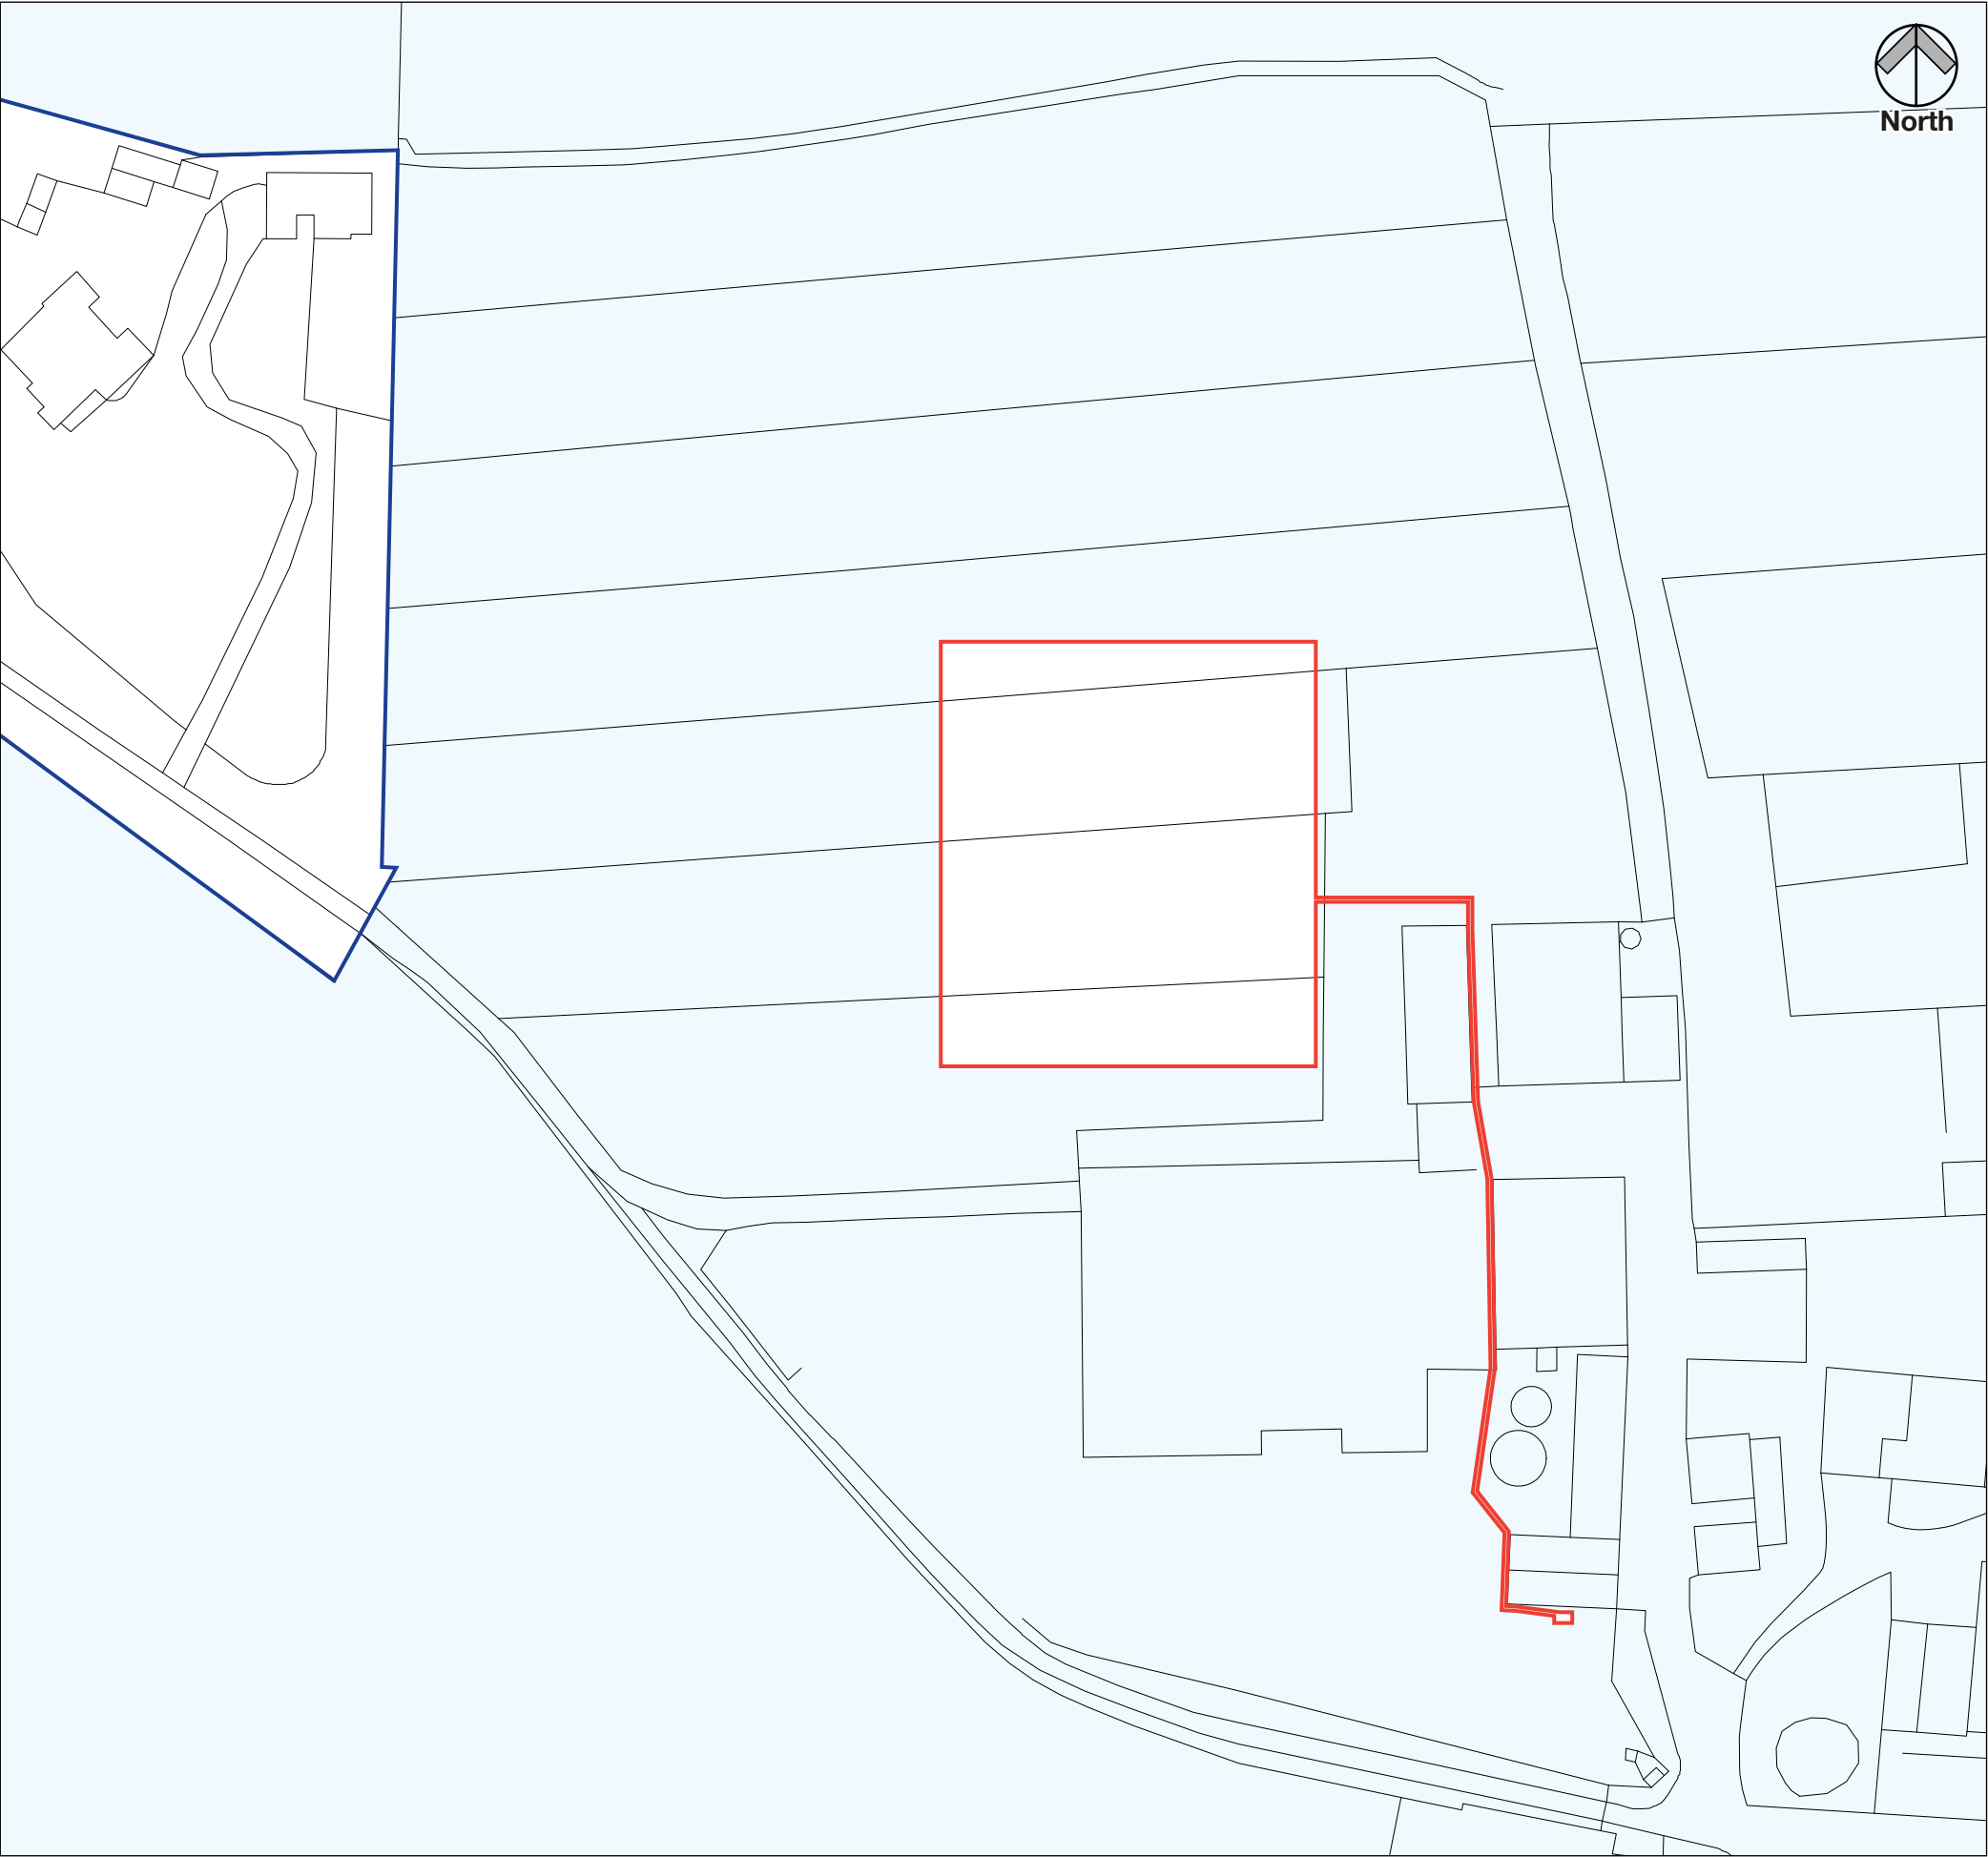

KEY

Application area


Other land in ownership of applicant

SOLAR VOLTAICS  
MANOR FARM, HAYLING ISLAND

**SITE PLAN**

Drawing No : SV/1250/PAA      Revision: **A**

Drawn by: MS      Date: 221014

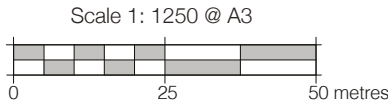

Based upon the Ordnance Survey data with the permission  
of The Controller of Her Majesty's Stationery Office  
© Crown Copyright    O.S. Licence No. AL 50068A



**Adams Hendry**  
7 St Peter Street    Winchester    SO23 8BW  
T 01962 877414    [www.adamshendry.co.uk](http://www.adamshendry.co.uk)