



Solid vertical elements of upper floor clad in Rheinzink cladding

NB. All floor levels of building match floor levels of previously approved scheme.

NORTH ELEVATION




Ground raised to meet proposed entrance

No balustrade as area is non accessible.

Short section of balustrade onto tower terrace.

Door on half landing of stairs.

SOUTH ELEVATION

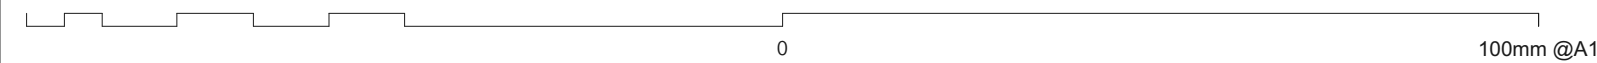

revisions & notes:	A	09/04/14	ISSUED FOR CLIENT COMMENTS	SAB
	B	28/04/14	ISSUED FOR PLANNING	SAB
	C	26/08/14	AMENDMENTS ADDED. ISSUED FOR PLANNING	SAB
	D	17/09/14	AMENDMENTS ADDED. ISSUED FOR PLANNING	SAB

project: EXTENSION TO BELMONT CASTLE
NURSING HOME
PORTSDOWN HILL ROAD
BEDHAMPTON
drawing name: North & South Elevations



status: Planning Application
date: April 14
scale: 1/100@A1
drawn: SAB

Project No. 4055 drawing No. 1304 rev D