




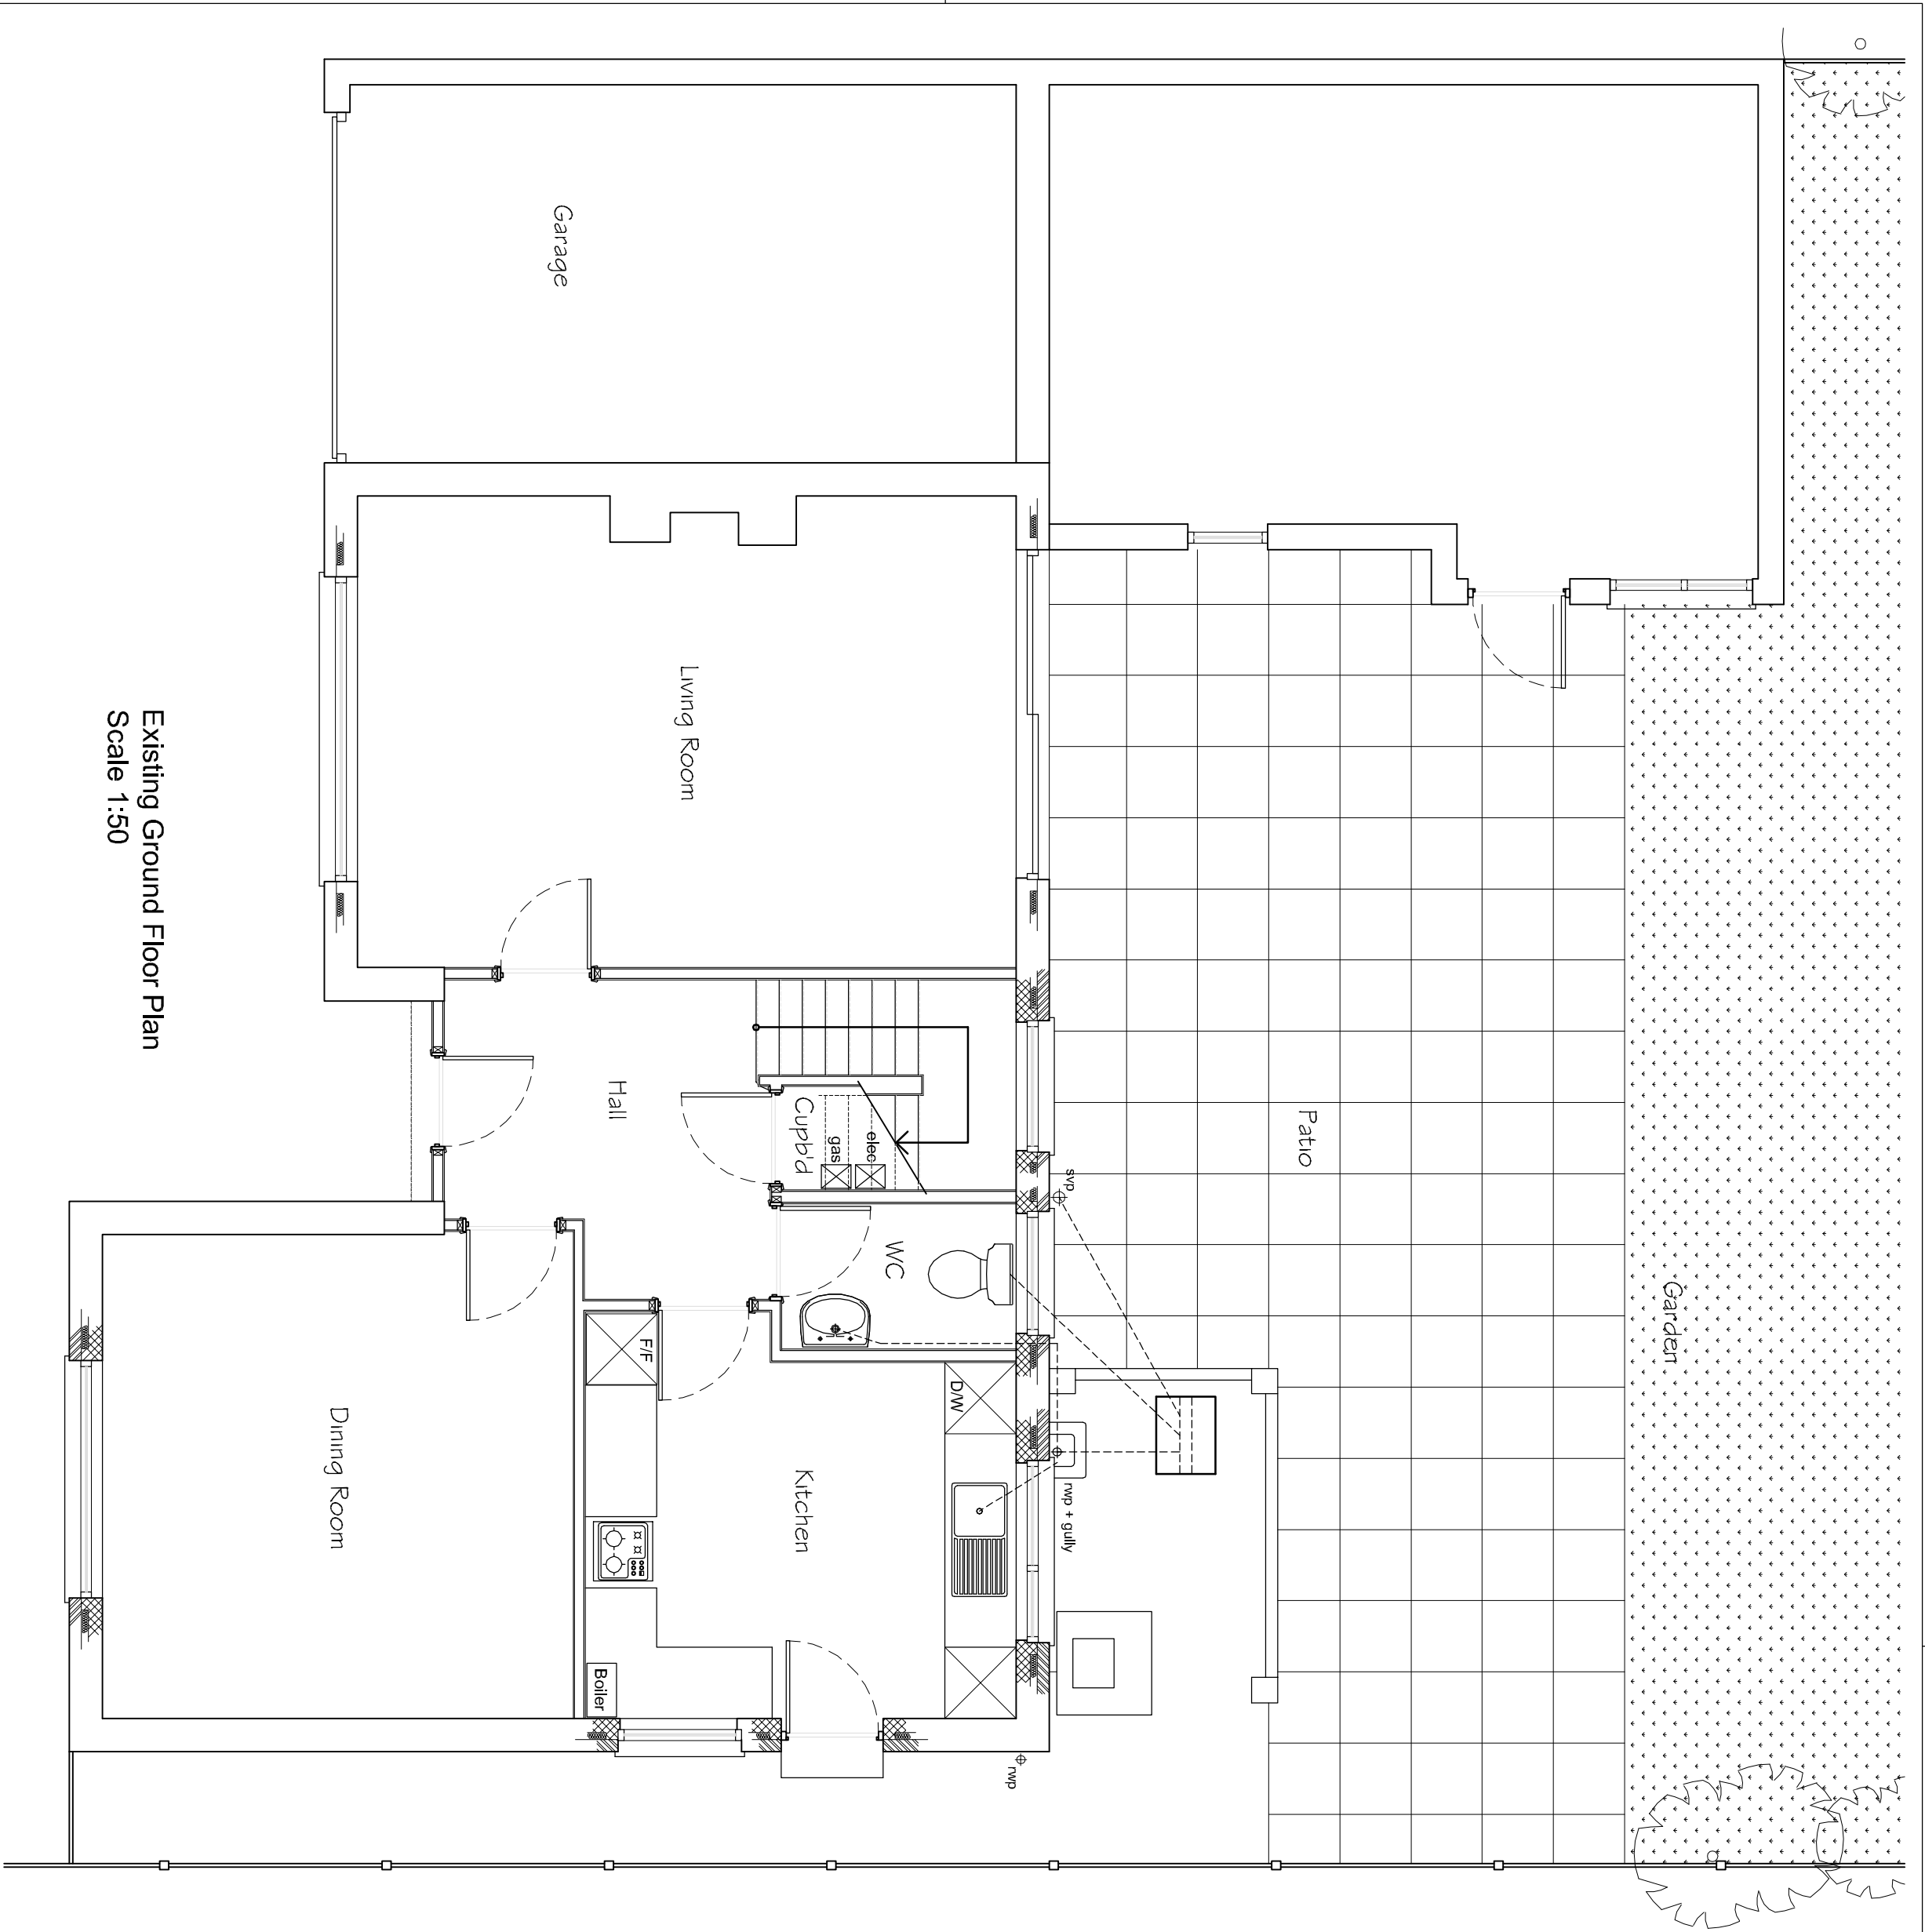


Existing Ground Floor Plan  
Scale 1:50

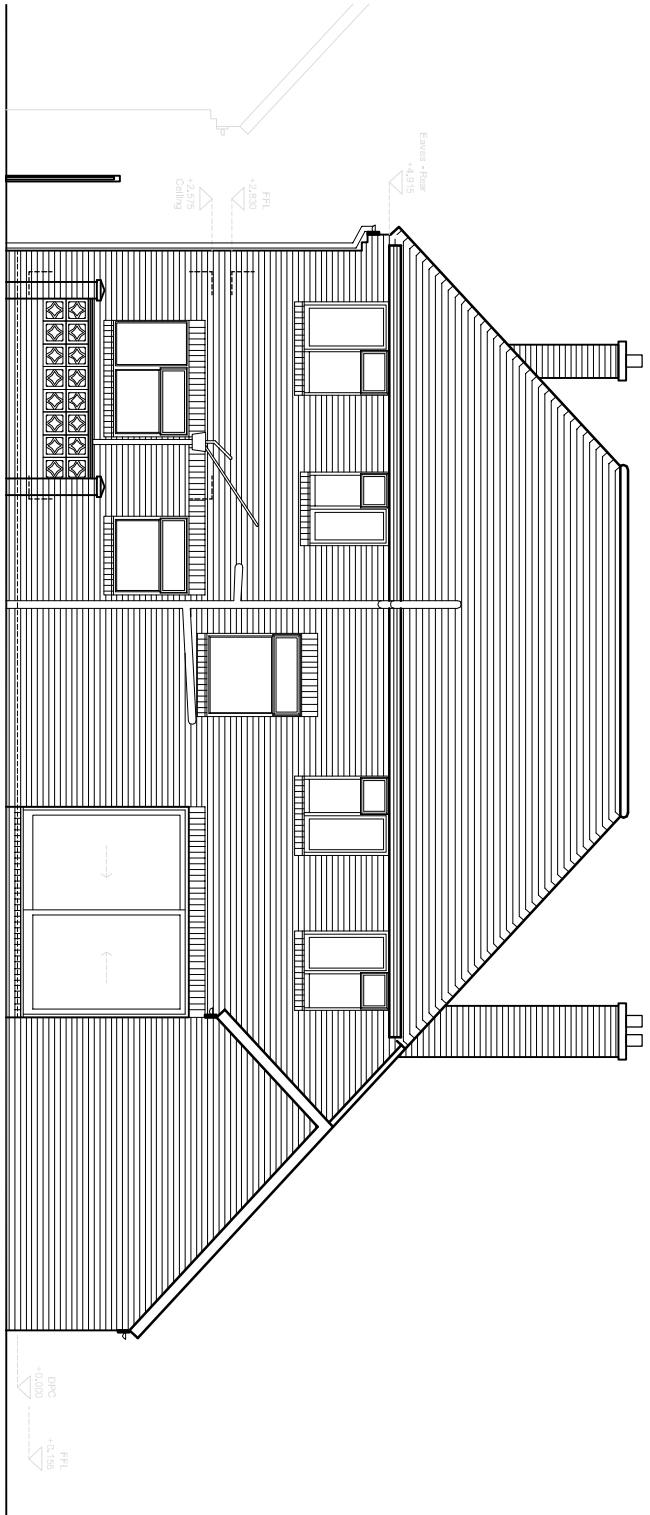

Existing Rear Elevation (North)  
Scale 1:100

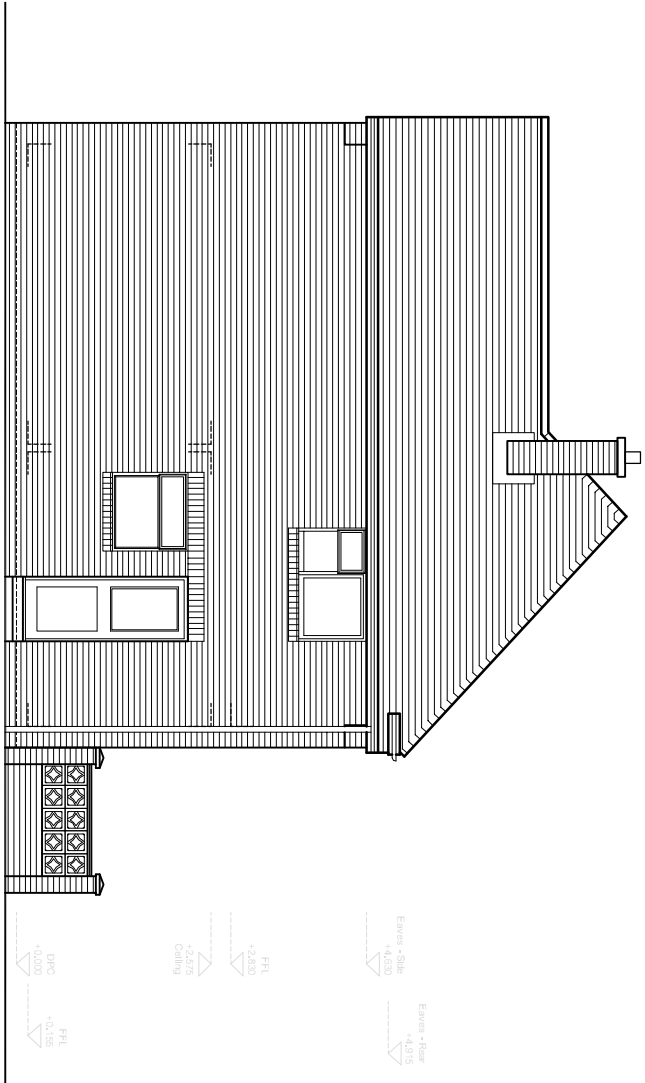

Existing Side Elevation (East)  
Scale 1:100

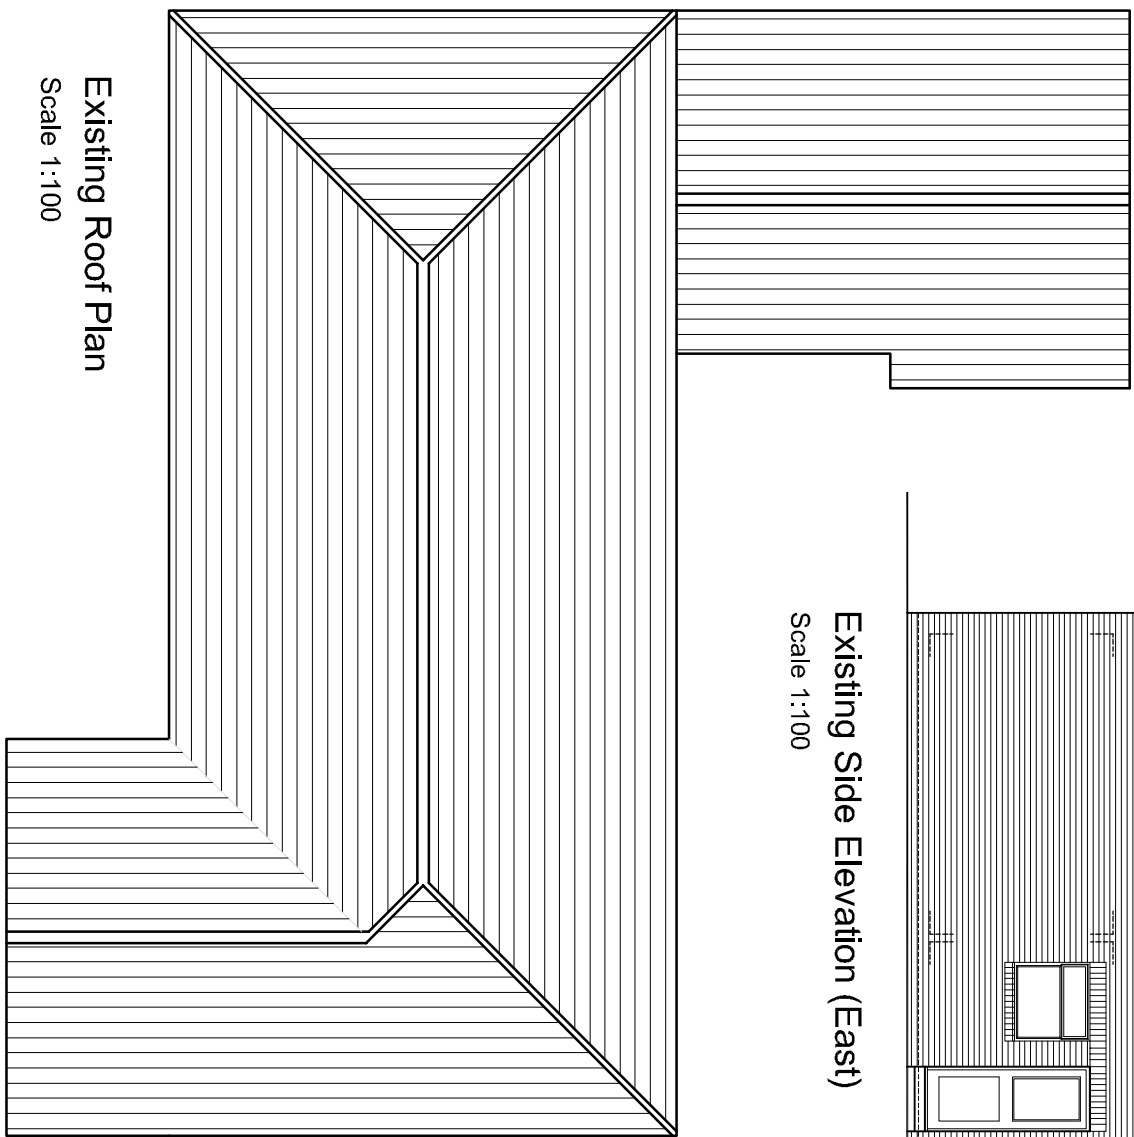

Existing Roof Plan  
Scale 1:100

|  |  |        |                   |  |         |                                                           |  |       |                                                    |  |  |  |
|--|--|--------|-------------------|--|---------|-----------------------------------------------------------|--|-------|----------------------------------------------------|--|--|--|
|  |  | CLIENT | Mr & Mrs Percival |  | PROJECT | Single Storey Rear Extension at 6 First Avenue, Denvilles |  | TITLE | Existing Ground Floor Plan and relevant Elevations |  |  |  |
|  |  |        |                   |  |         |                                                           |  |       |                                                    |  |  |  |
