




Public Service Plaza
Civic Centre Road
Havant
Hampshire PO9 2AX

tel 023 9247 4174 fax 023 9248 0263
www.havant.gov.uk

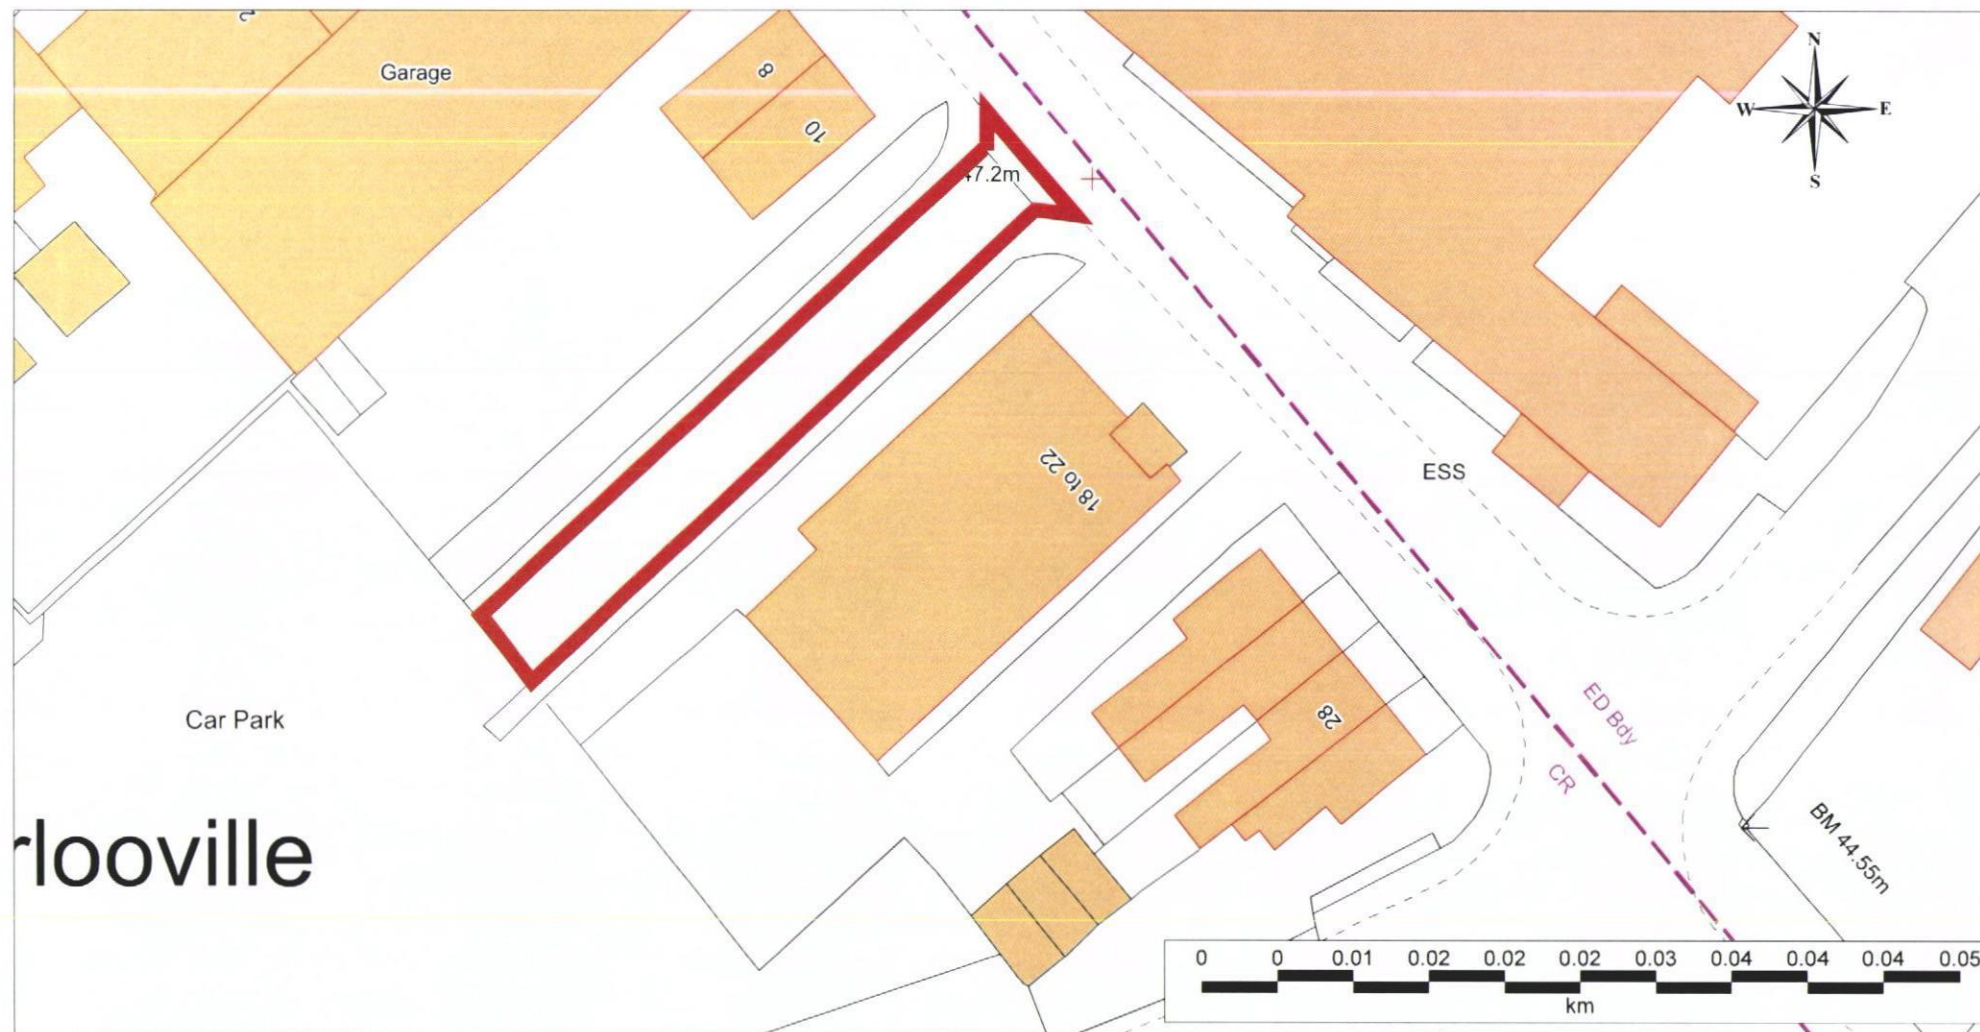

Title

Land next to 10 Stakes Hill Road,
Waterlooville. Site Plan
Area marked in Red to be parking and a
new vehicle access.
Existing barriers to remain.

Drawn By:
TJF

Scale:
1:500@A4

Drawing No:
WLV/SHR-03

Cleaner, Safer, More Prosperous

