



**FLOOD RISK ASSESSMENT  
FOR  
PROPOSED RESIDENTIAL DEVELOPMENT AT  
PORTSDOWN HILL ROAD, HAVANT  
ON BEHALF OF  
BARRATT DAVID WILSON SOUTHAMPTON**

**FEBRUARY 2014**

**[ISSUE 2]**

***Head Office:***

Unit 2  
York House  
Edison Park  
Dorcan Way  
Swindon  
Wiltshire  
SN3 3RB

Tel. 01793 619965

Fax. 01793 619967

Email: [cec@ColeEasdon.com](mailto:cec@ColeEasdon.com)

[www.ColeEasdon.com](http://www.ColeEasdon.com)



**COLE EASDON CONSULTANTS LIMITED**

**CIVIL ENGINEERING ~ HIGHWAYS ~ TRANSPORTATION ~ FLOOD RISK**

**BRISTOL • SWINDON • WARRINGTON**

Incorporated in UK as Cole Easdon Consultants Ltd No. 202 7005

## COLE EASDON CONSULTANTS (CEC)

### DOCUMENT ISSUE RECORD



**Client:** Barratt David Wilson Southampton

**Project:** Proposed Residential Development at Portsdown Hill Road, Havant

**Job Number:** 4040

**Document Title:** Flood Risk Assessment

**Issuing Office:** Swindon
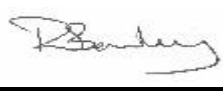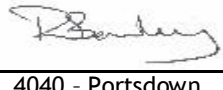
| Issue / Revision:     | Issue 1                                       |                       | Issue 2                                                                              |  |  |
|-----------------------|-----------------------------------------------|-----------------------|--------------------------------------------------------------------------------------|--|--|
| Description / Status: | Draft for Client Comment                      |                       | Issued for Planning                                                                  |  |  |
| Date:                 | October 2013                                  |                       | February 2014                                                                        |  |  |
| Prepared:             | N. Parajuli<br>MEng                           | S.Starr<br>BSc (Hons) | S.Starr                                                                              |  |  |
| Signature:            |                                               |                       |   |  |  |
| Document Check:       | S. Coates<br>BA (Hons)                        |                       | S. Coates<br>BA (Hons)                                                               |  |  |
| Signature:            |                                               |                       |   |  |  |
| Technical Check:      | R. Bowley<br>BSc CEng MCIWEM                  |                       | R. Bowley<br>BSc CEng MCIWEM                                                         |  |  |
| Signature:            |                                               |                       |  |  |  |
| Authorised:           | R. Bowley<br>BSc CEng MCIWEM                  |                       | R. Bowley<br>BSc CEng MCIWEM                                                         |  |  |
| Signature:            |                                               |                       |  |  |  |
| File Reference:       | 4040 - Portsdown Hill, Havant - FRA - Issue 1 |                       | 4040 - Portsdown Hill, Havant - FRA - Issue 2                                        |  |  |

## CONTENTS

| SECTION | HEADING                    | PAGE NO. |
|---------|----------------------------|----------|
| 1.0     | INTRODUCTION               | 1        |
| 2.0     | THE EXISTING SITE          | 3        |
| 3.0     | FLOOD RISK ISSUES          | 5        |
| 4.0     | PROPOSED DRAINAGE STRATEGY | 7        |
| 5.0     | SUMMARY AND CONCLUSIONS    | 11       |

## APPENDICES

### Appendix 1 - CEC Figures

CEC 4040/500/Figure 1 Site Location Plan

CEC 4040/500/Figure 2 Flood Zone Map

CEC 4040/500/Figure 3 Geology Map

CEC 4040/500/Figure 4 Groundwater Protection Zones

### Appendix 2 - Geotechnical Data

### Appendix 3 - Calculations

### Appendix 4 - Public Sewer Records

### Appendix 5 - Correspondence

### Appendix 6 - Plans

|                      |                            |
|----------------------|----------------------------|
| CEC Plan 4040/500    | Existing Site Plan         |
| CEC Plan 4040/501    | Proposed Drainage Strategy |
| LHC Plan 10774 01 10 | Masterplan                 |

## 1.0 INTRODUCTION

- 1.1 This Flood Risk Assessment has been prepared by Cole Easdon Consultants (CEC) on behalf of Barratt David Wilson Southampton in respect of proposed residential development of land at Portsdown Hill Road, Bedhampton, Havant. Refer to CEC Figure 4040/500/Figure 1 [*Site Location Plan*] in Appendix 1.

### Development Proposals

- 1.2 The development proposal is for 47 No. dwellings with associated access road, parking and landscaped areas. Vehicular access to the site will be from the existing road known as Bedhampton Hill, which terminates at the site's southern boundary. Refer to Drawing No. 10774 01 10 [*Masterplan*] by LHC Group in Appendix 6. This layout forms the basis of CEC Plan 4040/501 [*Proposed Drainage Strategy*] in Appendix 6.

### Need for Study

- 1.3 The purpose of this assessment is to demonstrate to the Environment Agency (EA) that the proposals outlined above can be satisfactorily accommodated without worsening flood risk for the area, in accordance with the National Planning Policy Framework Document (NPPF).
- 1.4 Accordingly, this study has been prepared to:
- i) Assess flood risk to the development from fluvial sources;
  - ii) Assess flood risk to the development from other potential sources, including ditches, sewers, groundwater and overland surface water flow;
  - iii) Ensure that the development proposed will fully comply with the requirements of the EA's policy on the safeguarding of floodplains; and
  - iii) Provide a SUDS surface water drainage strategy for the site.
- 1.5 A site topographical survey (referenced to Ordnance datum) has been provided to Cole Easdon Consultants and has been reviewed as part of this study. Refer to Drawing No. 4040/500 [*Existing Site Plan*] in Appendix 6.

### Scope of Study

- 1.6 In Section 2.0, we describe the characteristics of the development site and surrounding area. In Section 3.0, we assess flood risk issues. Finally, conclusions are presented in Section 4.0.
- 1.7 The following resources have been used for this study:

- *Flood Zone Map - Environment Agency (EA)*
- *Groundwater Source Protection Zones Map - Environment Agency (EA)*
- *Geological Map - British Geological Survey (BGS)*
- *Ground Investigation Report - Wilson Bailey Geotechnical and Environmental*
- *Aquifer Data held by Portsmouth Water*

1.8 The following publicly available documents have also been reviewed as part of this assessment:

- *Partnership for Urban South Hampshire (PUSH) Strategic Flood Risk Assessment (SFRA), Final Report (Atkins, December 2007);*
- *National Planning Policy Framework (NPPF) (March 2012);*
- *Technical Guidance to the NPPF (March 2012);*
- *Sewers for Adoption, 7<sup>th</sup> Edition - A Design and Construction Guide for Developers (SFA 7) ( March 2006);*
- *CIRIA C697 The SUDS Manual;*
- *Building Regulations 2010 - Approved Document H (Drainage and Waste Disposal).*

1.9 The following abbreviations are used in this report:

AOD - Above Ordnance Datum

EA - Environment Agency

SUDS - Sustainable Urban Drainage Systems

HA - Highway Authority

SAB - SUDS Adopting Body

FZM - Flood Zone Map prepared by the Environment Agency

NPPF - National Planning Policy Framework

LPA - Local Planning Authority

SW - Southern Water

1% event - 1 in 100 Year return period storm

1% + CC event - 1 in 100 Year return period storm including a 30% allowance for climate change.

## 2.0 THE EXISTING SITE

Refer to CEC Figure 4040/500/Figure 1 [*Site Location Plan*] in Appendix 1 and Plan 4040/500 [*Existing Site Plan*] in Appendix 6.

- 2.1 The site is located on the western edge of Bedhampton village, between Portsmouth and Havant. Bedhampton village centre is located some 0.8km to the east with Havant town centre 1.4km further east. The site is a roughly triangular parcel of land covering approximately 4.3 hectares and currently comprises open agricultural land with a number of sheds/stables in the north eastern corner of the site.
- 2.2 The site is bounded to the north by the rear gardens of housing on Portsdown Hill Road and to the east by the gardens of houses on Glebe Park Avenue and Bedhampton Hill. Bedhampton Hill and Havant Road (A2030) form the site's southern boundary, and grassed agricultural land lies at the site's western boundary.
- 2.3 The site is currently accessed from Bedhampton Hill/Havant Road.
- 2.4 Land use in the vicinity of the site is primarily residential.
- 2.5 The site slopes down from north to south at an average gradient of 1 in 10. Site levels vary from approximately 41.00m AOD (Above Ordnance Datum) within the north eastern region and 12.00m within the southern region.

### **Nearby Watercourses/Drainage Features**

- 2.6 The tidal Langstone Harbour, an inlet of the English Channel, is located 0.6km to the south of the site. The Hermitage Stream is located 0.8km to the east and runs through Havant into the Langstone Harbour.
- 2.7 A small unnamed watercourse runs through the Bedhampton village and drains into the tidal Hermitage Stream.
- 2.8 A spring fed drain issues approximately 500m south west of the site and passes under the A27 before discharging into Langstone Harbour. There are no watercourses within the site or in its immediate vicinity.

### Existing Drainage/Sewers

- 2.9 Southern Water sewer records indicate the presence of public foul and surface water sewers serving the neighbouring properties. A 300mm diameter foul water sewer runs along the site's southern boundary to join a 200mm dia. foul sewer at Bedhampton Hill, which then flows south and then east along Havant Road. A 225mm dia. surface water sewer is located in Bedhampton Hill. It runs south and then west along Havant Road. Refer to public sewer records included within Appendix 4.

### Existing Ground Conditions

- 2.10 The *British Geological Survey (BGS) Map* indicates the site to be underlain by chalk within the northern region. Head Deposits (clay, silt, sand and gravel) overlie chalk within the central and southern region. Refer to CEC Figure 4040/500/Figure 3 [*Geology Map*] in Appendix 1.
- 2.11 Site investigation works were undertaken by Wilson Bailey in August 2011. The works determined chalk beneath top soil to the full depth of investigation (5.0m below ground level) within the northern region. Across the rest of the site, the top soil layer is underlain by Head Deposits to depths between 1.20m and 3.45m (depth unproven). Head Deposits comprised primarily of silty sandy clay extending between 0.20 - 3.20m, silty/clayey Sand extending between 0.30 - 3.45m and sandy silt extending between 0.35 - 2.70m. Chalk occurred within the north-central region at depths of between 1.20m and 3.20m beneath Head Deposits.
- 2.12 No groundwater was encountered in any exploratory holes (5.0m depth maximum) during the site investigation works. Groundwater has been absent from the boreholes during subsequent groundwater monitoring visits. Refer to Appendix 2.
- 2.13 Falling head permeability tests undertaken at 3 No. boreholes determined soakage rates of  $3.54 \times 10^{-6}$  m/s and  $7.24 \times 10^{-6}$  m/s within Head Deposits and  $1.14 \times 10^{-4}$  m/s within the chalk strata. These results demonstrate that the strata at the site have 'good' to 'reasonable' infiltration potential. Soil tests carried out indicated that concentrations of potential contaminants remained within the permissible threshold for residential end use proposed for the site. Refer to Appendix 2.

- 2.14 The EA classifies the chalk beneath the area as a 'Principal' Aquifer and the Head Deposits as 'Secondary Undifferentiated'. The EA's Groundwater Source Protection Zone Map confirms that the site does not lie within a Source Protection Zone. The 'Inner Protection Zone' is associated with Havant Springs Abstraction Point, which supplies potable water to the locality, is located to the north and east of the site.
- 2.15 The existing topography of the locality is such that the site lies downstream of the catchment which supplies the abstraction works. This has been confirmed by Portsmouth Water. Refer to correspondence within Appendix 5.

### 3.0 FLOOD RISK ISSUES

#### **Flood History**

- 3.1 The PUSH SFRA maps indicate historical flooding in Bedhampton village centre, and several sewer flooding incidents across the village. No historical groundwater flooding has been recorded in the area. The SFRA does not identify any historical flooding incidents within the vicinity of the site.

#### **Fluvial/Tidal Flood Risk**

- 3.2 The Environment Agency's Flood Zone Map indicates that the site lies within Flood Zone 1 (low risk) with less than a 1 in 1000 (0.1%) annual probability of fluvial or tidal flooding in any year. Refer to CEC Figure 4040/500/Figure 2 [*Flood Zone Map*] in Appendix 1.
- 3.3 *Technical Guidance to the NPPF (Table 2: Flood Risk Vulnerability Classification)* classifies the proposed site usage 'residential' as 'more vulnerable' development. In accordance with the *Technical Guidance to the NPPF (Table 3: Flood Risk Vulnerability and Flood Zone Compatibility)*, such developments are suitable in Flood Zones 1 and 2.
- 3.4 Fluvial/tidal flood risk to the site is therefore low.

#### **Overland Runoff**

- 3.5 The site is located on a sloping hillside, with the land to the north rising towards Portsdown Hill Road which runs along the ridge line. Notwithstanding this, owing to the permeable chalk geology in the north of the site and the mainly undeveloped garden land use upslope of the site, any overland flows will be negligible. Should such overland runoff enter the site, it would flow across the site following the sloping topography, and would not accumulate and cause flooding.
- 3.6 Flood risk from overland flows is therefore low.

#### **Sewer Flooding**

- 3.7 It is likely that sewers/highway drains are located beneath Portsdown Hill Road, to the north of the site. Should these sewers flood, floodwaters would be contained within the highway corridor, and flow in an easterly direction, then flow south along Glebe Park Avenue to the east of the site. Such flows would not affect the site. The existing sewers

located in Bedhaption Hill/Havant Road, are located at a lower level than the land within the site and therefore do not represent a risk of flooding.

- 3.8 The risk of flooding from existing sewers is low.

**Groundwater Flooding**

- 3.9 Groundwater was not recorded during the site investigation which included boreholes to 5m depth, nor during subsequent groundwater monitoring. The permeable geology of the area and the steep site topography suggest that the groundwater table lies at significant depth below the surface. Refer to Appendix 2.
- 3.10 The risk of groundwater flooding is low.

## 4.0 PROPOSED DRAINAGE STRATEGY

### Surface Water

Refer to CEC Plan 4040/501 [*Proposed Drainage Strategy*] in Appendix 6.

- 4.1 With the exception of the small sheds in the north east of the site, the existing site surfacing is permeable greenfield land. Under the development proposals, some 1.4ha of surfacing will be introduced in the form of roads, parking areas and roofs. Without appropriate management, runoff from this catchment could increase flood risk to the locality.
- 4.1 It is therefore proposed that the site is drained at source by means of infiltration based Sustainable Urban Drainage Systems (SUDS). Disposal of post development runoff at source will ensure that the development does not increase flows to any receiving watercourse or sewer, and hence will not increase flood risk to the site or the locality.
- 4.2 The site geology includes Chalk near the surface within the northern and northern central region and Head Deposits above Chalk within the southern region. Soakage tests undertaken have determined soakage rates of between  $3.54 \times 10^{-6}$  and  $7.24 \times 10^{-6}$  m/s within Head Deposits and  $1.14 \times 10^{-4}$  m/s within chalk. As such, infiltration SUDS will operate effectively. The tests were undertaken within small boreholes at limited locations, and further tests (in accordance with the standard BRE Digest 365 method) may be needed at the detailed design stage. Refer to Appendix 2 for borehole logs and infiltration test results.
- 4.3 The site will be drained as follows:
- Spine Road Catchment (Area 0.26ha)*
- 4.4 This catchment comprises the central site access road which is orientated north - south through the site.

- 4.5 Runoff from this relatively small catchment will be drained by a highway drain which will discharge to 3 No. shallow cellular soakaway SUDS facilities (formed using Aquacell units or similar) which will be located in the open space areas located throughout the site. The soakaways will be sized to accommodate flows from the 1% + cc storm event in accordance with NPPF requirements. Due to the steep gradient of the site double large capacity gullies will be utilised throughout the catchment in order to ensure that runoff does not escape the site and enter Bedhampton Hill. Preliminary design calculations indicate that the soakaway facilities will vary from 100m<sup>2</sup>x0.4m effective depth to 165m<sup>2</sup>x0.4m effective depth, as shown on CEC Plan 4040/501 [*Proposed Drainage Strategy*] in Appendix 6.

*Roof Catchment (0.56ha)*

- 4.6 Surface water runoff from roofs will be discharged to private ring or trench soakaways located in back gardens. A 5m buffer zone will be maintained between soakaways and any building foundation in order to prevent damage/erosion which could be caused by water ingress. All private soakaways will be designed to accommodate the 1%+cc storm event.

*Private Drives and Parking Areas (0.55ha)*

- 4.7 Permeable paving will be installed throughout private drives and parking areas allowing drainage of these areas at source. Where necessary, roof water from houses and garages may also be piped into the permeable paving base. Due to the steep gradient gullies and linear drains will be installed within low spots and at building thresholds to ensure that all runoff is captured and directed into the paving base. All permeable pavements will be designed to accommodate the 1%+cc storm event. Initial modelling confirms that a effective depth of 0.5m will be required throughout the permeable pavement areas.
- 4.10 All calculations have been undertaken using Windes Microdrainage software. Refer to Appendix 3.

**Adoption**

- 4.11 All SUDS and drainage infrastructure will be managed privately under the overall private management regime for highways and open spaces at the site.

### **Water Quality**

- 4.12 The chalk aquifer beneath the area is considered a 'Principal' Aquifer and is vulnerable to pollution. Notwithstanding this, groundwater lies at a considerable depth below the site; groundwater was not detected during the site investigation or during subsequent water monitoring visits. In addition to the treatment measures described below, the thick buffer of strata between the proposed SUDS features and the water table will provide effective water quality treatment.
- 4.13 Note that the site does not lie within a Source Protection Zone as defined by the EA's maps. Furthermore, Portsmouth Water, the authority responsible for abstraction of potable water from the chalk aquifer, has confirmed that due to the sites location and the inclusion of the proposed SUDS measures, the proposed development will not impact on groundwater resources. Refer to Appendix 5 for correspondence.
- 4.14 Due to the possibility of fuel and oil leaks/spillages, the proposed parking areas and driveways represent the most likely source of contaminated runoff. These areas will be surfaced with permeable paving which has excellent pollutant removal capabilities, as acknowledged by the CIRIA SUDS Manual (2007).
- 4.15 Storm water runoff from roof catchments is uncontaminated, and does not warrant complex treatment process. As such, soakaways are appropriate for disposal of runoff from this catchment.
- 4.16 Runoff from the small spine road catchment may contain some particulates and hydrocarbons. Water quality treatment for this catchment will be provided by trap gullies and by filtration through the strata surrounding the proposed highway soakaways. This is a relatively small catchment and as such more onerous treatment measures are not necessary.

### **Design Exceedence**

- 4.17 The topography of the site is such that flows generated by design exceedence or failure of the proposed SUDS facilities could result in overland flows to the south. Any exceedence flows are likely to be absorbed by the extensive garden areas and large open spaces located throughout the site which are underlain by permeable sub soils.

#### **Justification of SUDS Strategy**

- 4.18 The steep topography of the site makes open SUDS features such as ponds and infiltration basins impractical; the earthworks associated with creating these facilities on a steep slope would sterilise a significant proportion of the site area. Furthermore, storing large volumes of water above residential development is an unnecessary flood risk which can be avoided by using below ground systems.
- 4.19 The site offers the potential for all runoff generated by the development to be disposed of at source via soakaways, without impact on the existing drainage regime, and hence without increasing flood risk to the locality.
- 4.20 Soakaways and permeable pavements are recognised by the CIRIA SUDS Manual (2007) as Sustainable Urban Drainage Systems.
- 4.21 All SuDS have been designed to accommodate runoff generated by the 1:100 year storm, including a 30% allowance for climate change, in accordance with NPPF guidance.

#### **Foul Water**

- 4.22 The site will generate a peak foul flow of approximately 2.16 l/s based on 47 No. units at a rate of 4,000 litres/unit dwelling/day in accordance with *Sewers for Adoption*.
- 4.23 A Southern Water 225/300 mm dia. foul water sewer runs adjacent to the site's southern boundary. It is proposed that the site discharge into this existing foul water sewer via a new manhole. Refer to CEC Plan 4040/501 [*Proposed Drainage Strategy*] in Appendix 6.
- 4.24 A Level 1 Capacity Check carried out by Southern Water in October 2013 has determined that there is insufficient capacity within the existing foul system to accommodate the predicted flows from the development.
- 4.25 A level 2 Capacity Check has since been undertaken and has identified Budds Farm Sewage Works, located 1.4km south west of the site, as the nearest point where foul capacity is available. Making a new connection to this point by requisition through 3<sup>rd</sup> party land is impractical due to the existing railway line, A27 highway and A3 (M) Motorway. The Capacity Check report therefore provides details of the off site improvement works


required to provide capacity for the development which comprise some 500m linear metres of sewer upgrades. Refer to Appendix 5 for Southern Water correspondence.

## 5.0 SUMMARY AND CONCLUSIONS


- 5.1 Flood risk to the proposed development from fluvial sources, overland flow, sewers and groundwater has been considered in this study. No significant risks have been identified.
- 5.2 The site lies within Flood Zone 1 (Low Risk) according to the FZM produced by the EA. As such, in accordance with NPPF guidance, redevelopment of the site for residential purposes is appropriate.
- 5.3 Surface water discharge from the site is therefore the primary flood risk associated with the proposals. This risk will be managed by introduction of infiltration based Sustainable Urban Drainage Systems (SUDS) including permeable paving, cellular infiltration systems and soakaways. The use of SUDS will ensure that runoff from the 1%+cc event is retained on site in accordance with NPPF requirements. The proposed infiltration based SUDS will allow disposal of post development runoff on site, at source, with no impact upon the existing drainage system and hence no impact on flood risk to the locality.
- 5.4 The chalk aquifer beneath the area is considered a 'Principal' Aquifer and as such any infiltration SUDS considered for the runoff from highway areas will provide suitable water quality management. Portsmouth Water has confirmed that due to the location of the site and the abovementioned SUDS measures the impact of the proposals upon water quality will be negligible.
- 5.5 Subject to approval by Southern Water, foul flows will be discharged to the existing foul sewer in the verge of Havant Rd/Bedhampton Hill, and the off site reinforcements identified by Southern Water will be undertaken with a contribution from the developer.
- 5.6 This study has been undertaken in accordance with the principles of the NPPF document. We conclude that providing the development adheres to the conditions advised within this report, the proposals can be accommodated without increasing flood risk within the locality in accordance with objectives set by Central Government and the EA.

Cole Easdon Consultants Limited  
February 2014

# **Appendix 1**

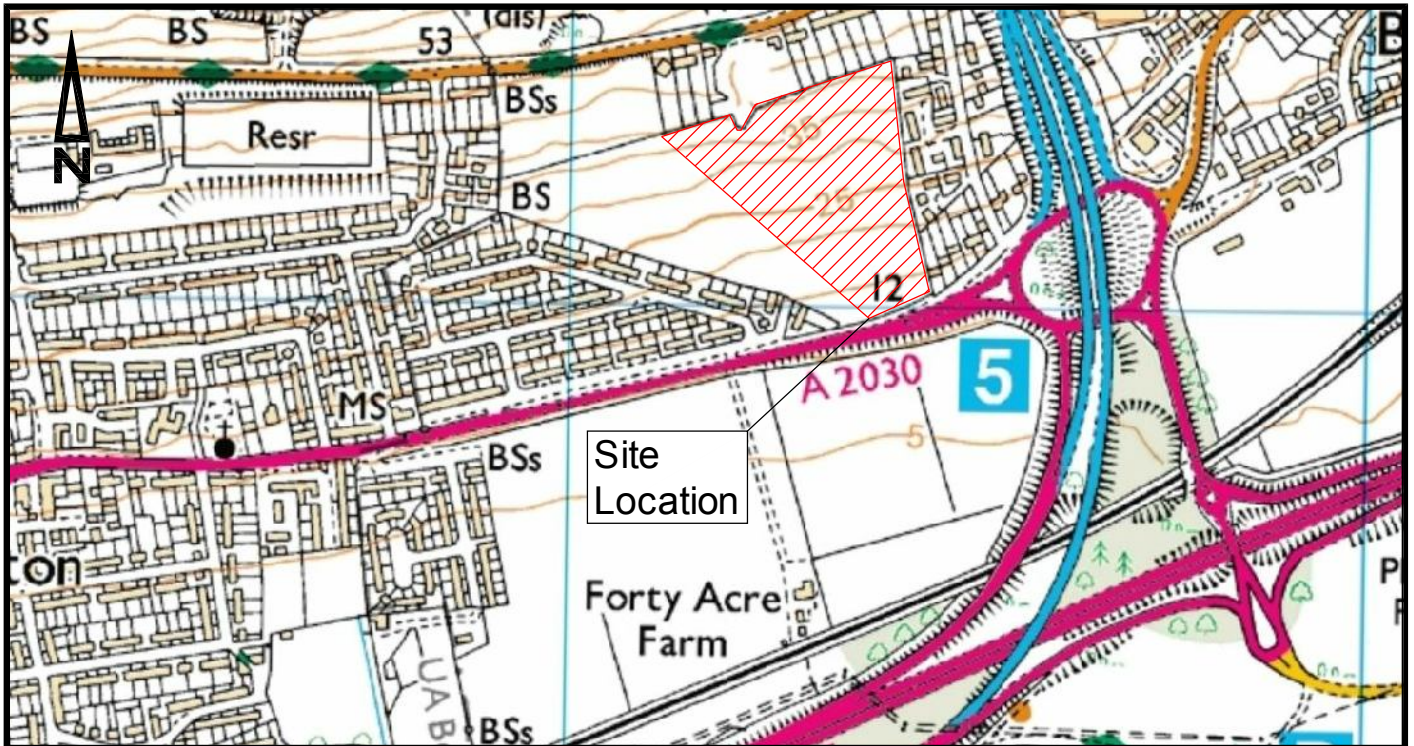

Scale 1:10,000

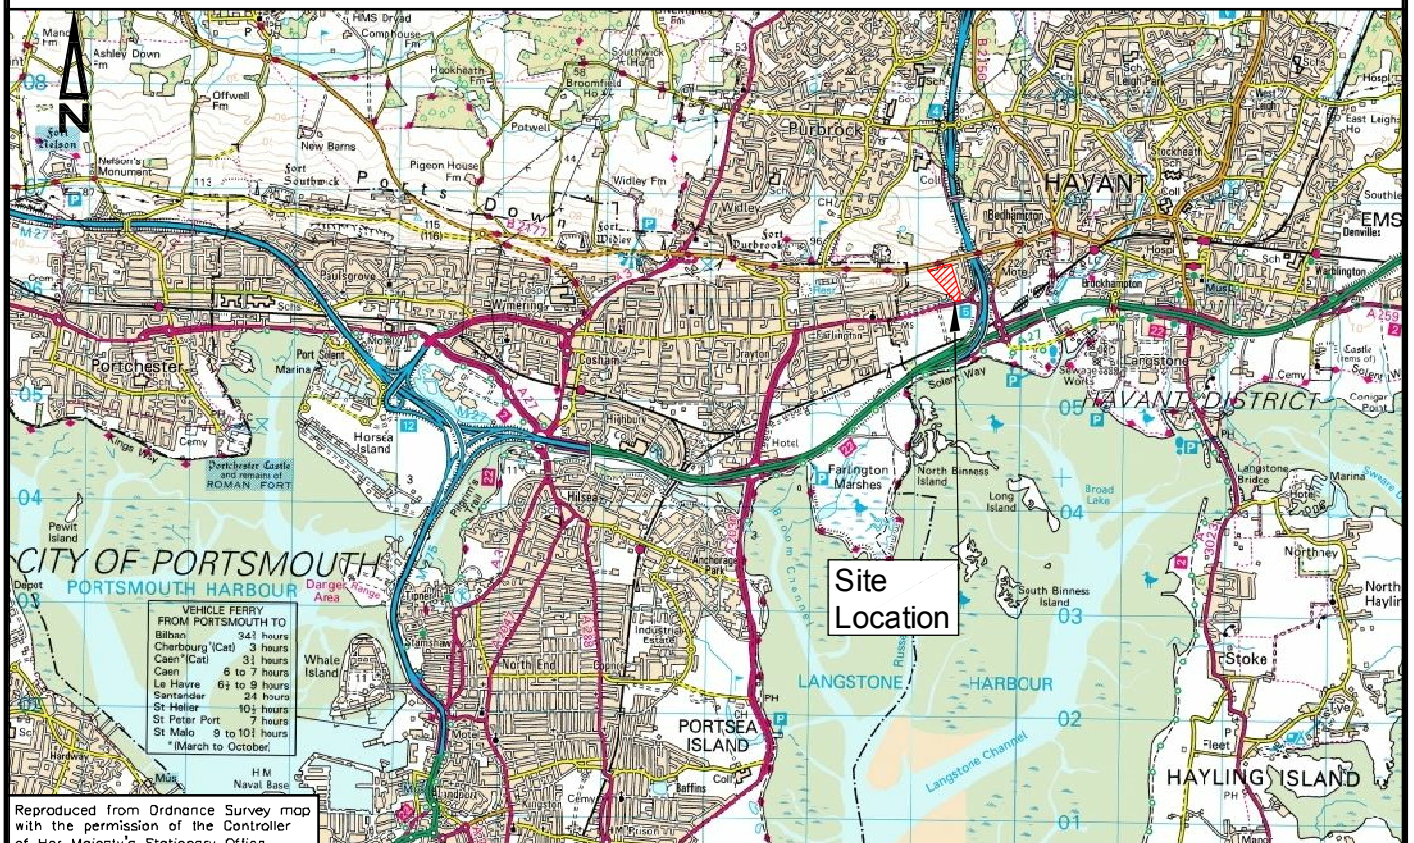

Scale 1:50,000

© Copyright



COLE EASDON  
CONSULTANTS

YORK HOUSE  
EDISON PARK  
DORCAN WAY  
SWINDON  
WILTSHIRE  
SN3 3RB  
Tel : 01793 619965  
Fax : 01793 619967

Web Site: [www.ColeEasdon.com](http://www.ColeEasdon.com)  
E-mail: [cec@ColeEasdon.com](mailto:cec@ColeEasdon.com)

Job Title:

Portsdown Hill  
Havant  
Hampshire

Drawing Title:

Site Location Plan

Client

Barratt David Wilson Homes  
Southampton

Drawn By

HP

Date Drawn

25.09.2013

Scale


As shown (A4)

Checked By

Drawing No.

4040/500 Figure 1

Revision

 

Flood Zone 1  
- Low Risk



Flood Zone 2  
- Medium Risk



Flood Zone 3  
- High Risk



Main Rivers

© Copyright



COLE EASDON  
CONSULTANTS

YORK HOUSE  
EDISON PARK  
DORCAN WAY  
SWINDON  
WILTSHIRE  
SN3 3RB  
Tel : 01793 619965  
Fax : 01793 619967

Web Site: [www.ColeEasdon.com](http://www.ColeEasdon.com)  
E-mail: [cec@ColeEasdon.com](mailto:cec@ColeEasdon.com)

Job Title:

Portsdown Hill Road  
Havant  
Hampshire

Drawing Title:

Flood Zone Map

Client:

Barratt David Wilson Homes  
Southampton

Drawn By

HP

Date Drawn

25.09.2013

Scale


1:20,000 @ A4

Checked By


Drawing No.

4040/500/Figure 2


Revision

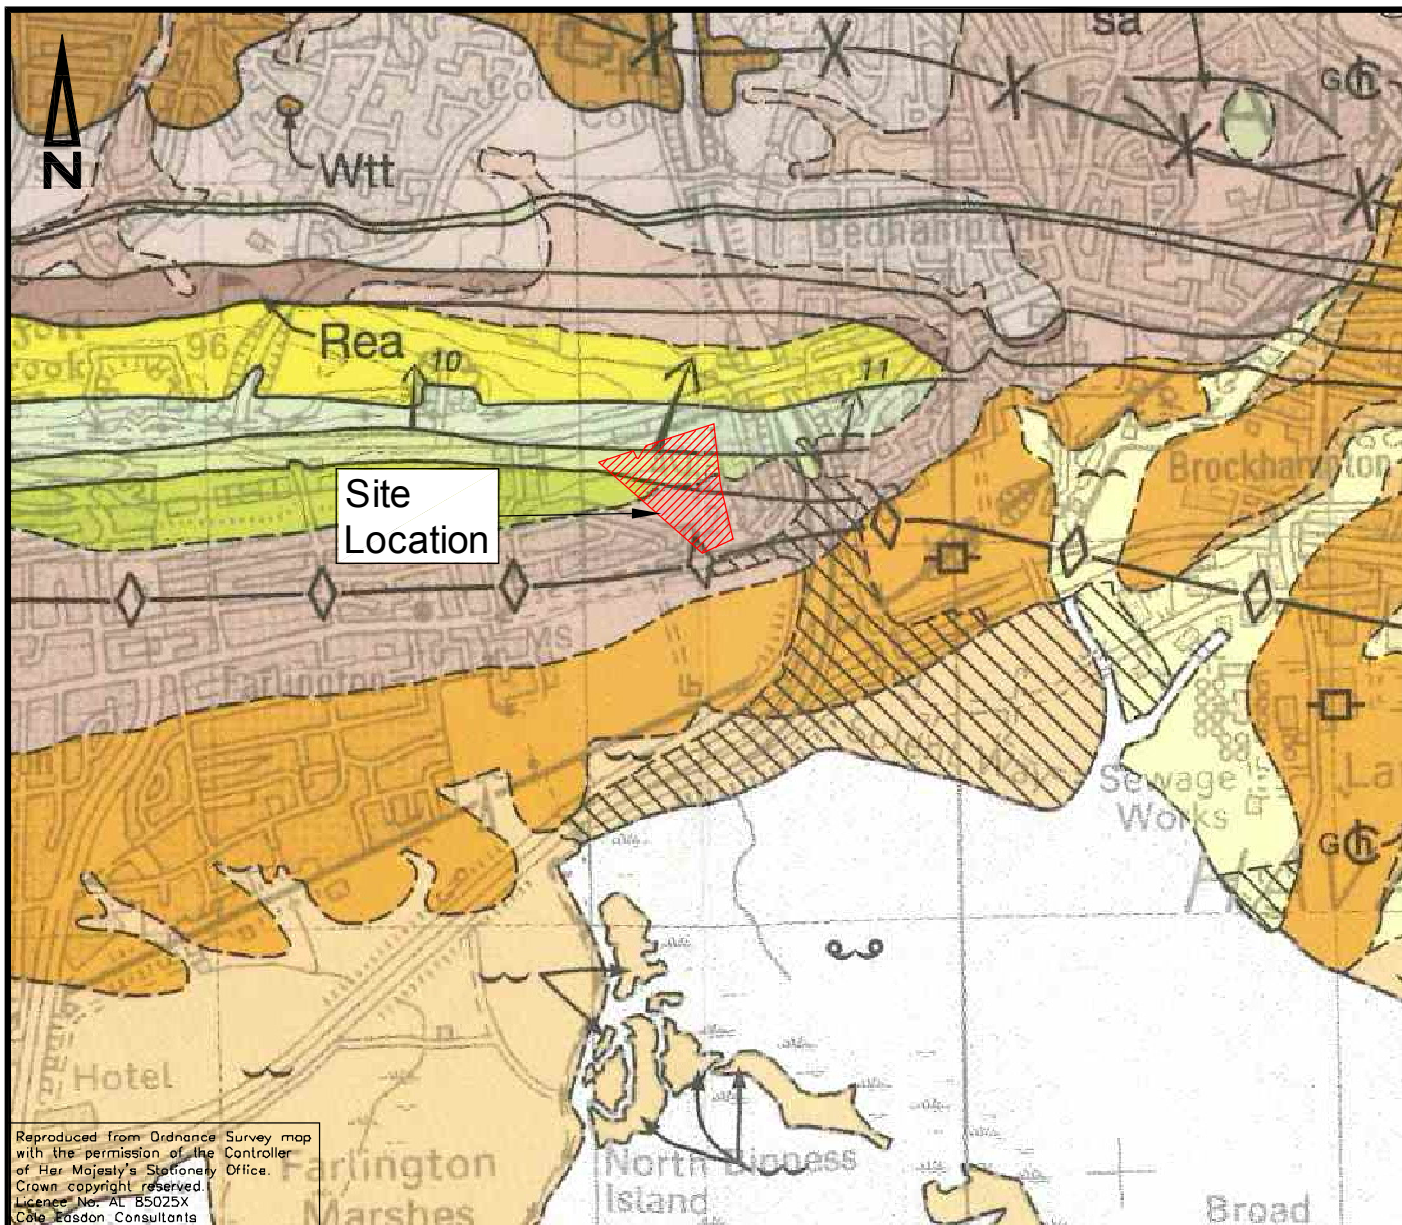

# KEY

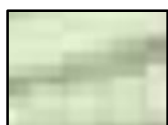

Spetisbury Chalk Member

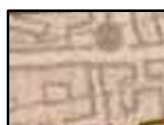

Head deposits



Tarrant Chalk Member



Newhaven Chalk Member

© Copyright



COLE EASDON  
CONSULTANTS

YORK HOUSE  
EDISON PARK  
DORCAN WAY  
SWINDON  
WILTSHIRE  
SN3 3RB  
Tel : 01793 619965  
Fax : 01793 619967

Web Site: [www.ColeEasdon.com](http://www.ColeEasdon.com)  
E-mail: [cec@ColeEasdon.com](mailto:cec@ColeEasdon.com)

Job Title:

Portsdown Hill  
Havant  
Hampshire

Drawing Title:

Geology Map

Client

Barratt David Wilson Homes  
Southampton

Drawn By

SS

Date Drawn

25.09.2013

Scale

1:20,000


Checked By

RR

Drawing No.

4040/500 Figure 3

Revision

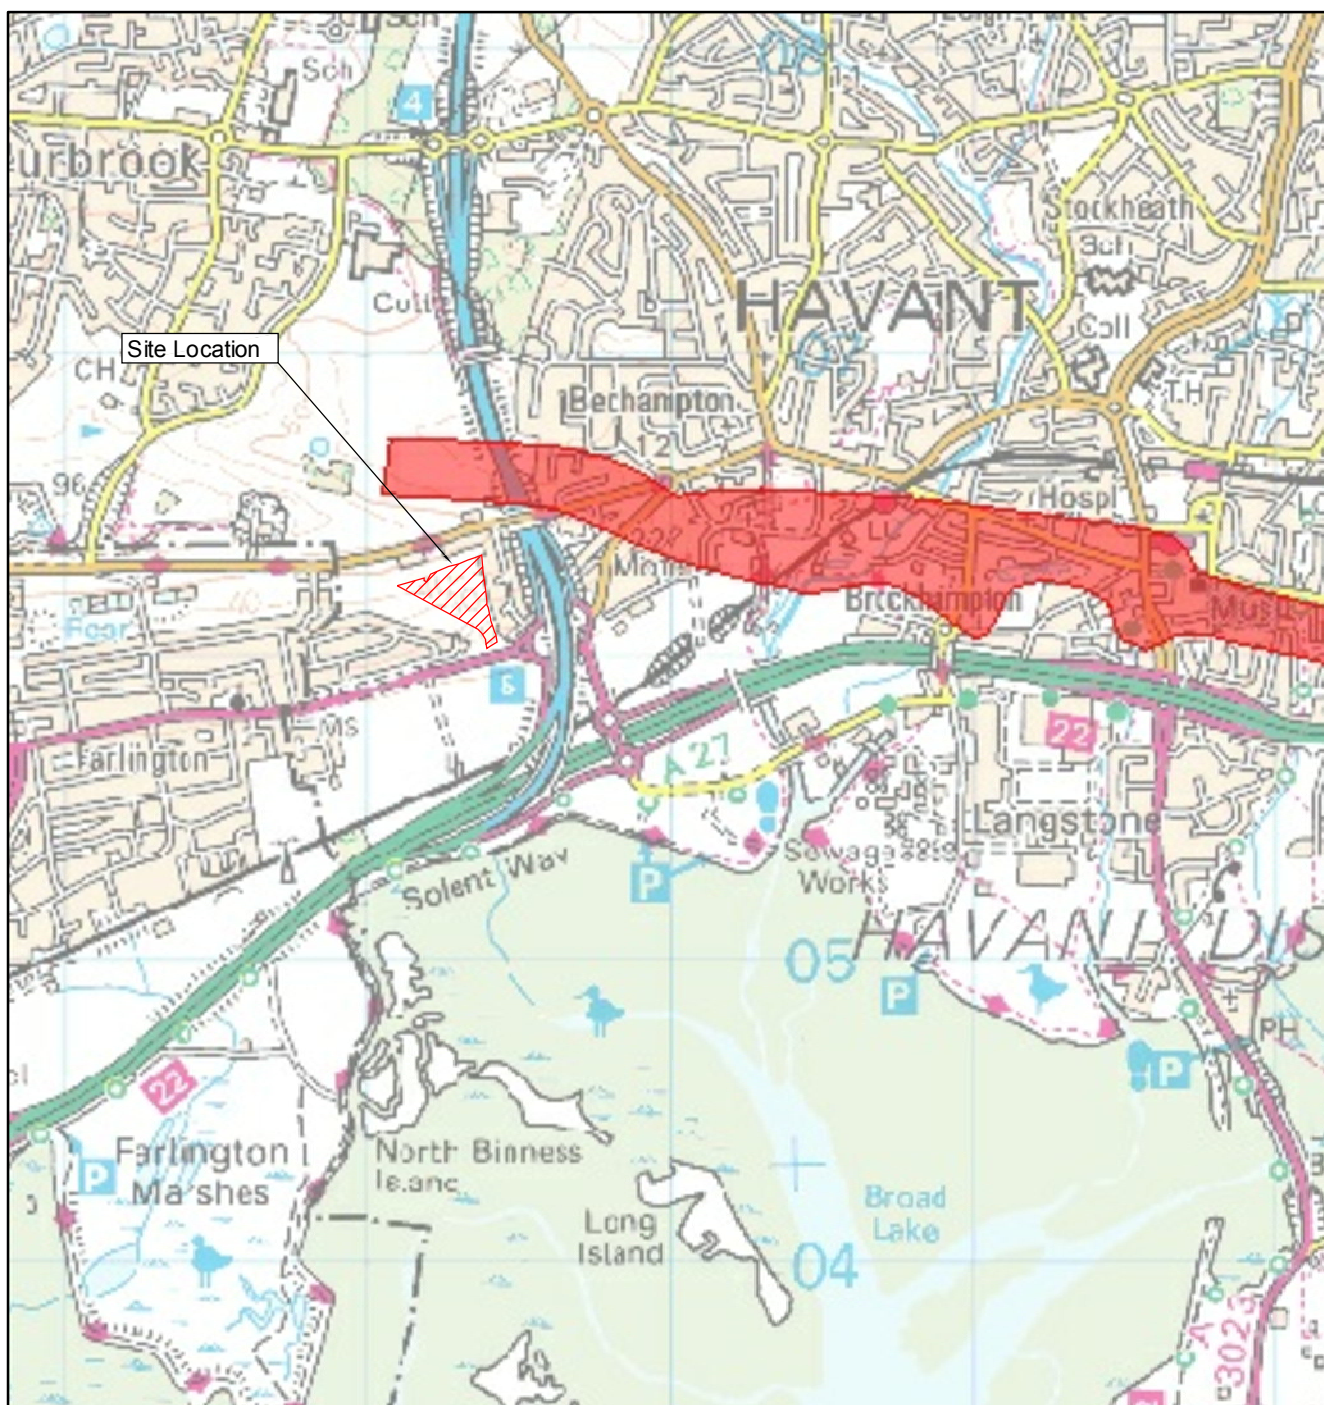

Inner Groundwater  
Protection Zone

© Copyright



COLE EASDON  
CONSULTANTS

YORK HOUSE  
EDISON PARK  
DORCAN WAY  
SWINDON  
WILTSHIRE  
SN3 3RB  
Tel : 01793 619965  
Fax : 01793 619967

Web Site : [www.ColeEasdon.com](http://www.ColeEasdon.com)  
E-mail : [cec@ColeEasdon.com](mailto:cec@ColeEasdon.com)

Job Title:

Portsdown Hill Road  
Bedhampton  
Havant

Drawing Title:

Groundwater Protection Zones

Client

Barratt David Wilson Homes  
Southampton

Drawn By

HP

Date Drawn

25.09.2013

Scale

1:25,000 @ A4

Checked By

Drawing No.

4040/500/Figure 4

Revision

# **Appendix 2**

23 September 2011

Your ref:  
Planning ref:  
Our ref: J11144/DB/c02

Ms K Child  
Barratt David Wilson Southampton  
Tollbar House  
Tollbar Way  
Hedge End  
Southampton  
Hampshire  
SO30 2UH

Dear Ms Child,

**RE: PORTSDOWN HILL SITE, HAVANT, HAMPSHIRE**  
**DESK STUDY & GROUND INVESTIGATION LETTER REPORT FOR THE**  
**PROPOSED RESIDENTIAL REDEVELOPMENT**

Further to instruction from BDW Southampton, we have carried out desk study research and subsequently attended the above site and carried out a walkover survey and ground investigation to provide information to assist with the redevelopment of the site through the construction of 80 new houses, together with driveways, access roads, hardstanding for car parking, soft landscaping and areas of private domestic gardens.

The comments made in this letter are limited to those that can be made on the basis of the information obtained by Wilson Bailey Partnership as part of the limited research and site walkover visit carried out to date. Our comments should be viewed in the context of the limited scope of the investigation, the locations of the accessible sampling points and the range of data sources consulted, no liability can be accepted for information in other data sources. Any comments made on the basis of information obtained from the client or other third parties are given in good faith on the assumption that the information is accurate; no independent validation of such information has been made by Wilson Bailey Partnership.

**Scope of Work**

A desk study has been carried out in accordance with current guidelines for best practice to establish the environmental site setting and development history of the site and the surrounding area.

The desk study has been followed by a pre-purchase ground investigation to provide information to assist with the design of new foundations, pavements, soakaways and facilitate the inspection of soils and recovery of soil samples for contaminated land assessment.

The ground investigation has been carried out in a single phase and comprised a series of 6 small diameter boreholes drilled by means of an open drive percussive soil sampling rig to a depth of up to 5.45 m together with a series of 17 trial pits excavated using a rubber tyred mechanical excavator. Combined soil gas and groundwater monitoring standpipes have been installed into a number of the boreholes located across the site to facilitate future monitoring. Falling head borehole percolation testing has been carried out in a number of the boreholes to assess the potential for soil soakage and the viability of soakaways as part of the proposed redevelopment. A return visit to monitor the depth to ground water and the presence of soil gasses across the site has not been carried out to date.

The soils encountered in the boreholes were inspected by a Chartered Geologist and representative soil samples were recovered for subsequent laboratory testing for geotechnical properties and for contaminated land soil analyses to determine the presence of a wide range of potential soil contaminants. The scope of the ground investigation was limited by the continued use of the eastern part of the site as grazing for horses, which precluded the excavation of trial pits within this part of the site.

In accordance with current best practice, the findings of the desk study and ground investigation have been used to formulate a conceptual model for the site and facilitate a preliminary qualitative risk assessment and discussion of the implications of any identified issue of potential concerns with regards to ground contamination. On the basis of this assessment, the requirement for any further assessment or remedial action as part the redevelopment of this site for residential purposes has been determined.

### **Site Description**

The site is roughly triangular in shape with approximate maximum dimensions 190 m by 350 m. The main western and southern parts of the site are currently occupied by open agricultural land, whilst the northeastern part of the site comprises a series of heavily grazed paddocks together with a number of stable buildings for horses, sheds, associated feed stores and various caravans, boats and dilapidated trailers.

The northern and eastern boundaries to the site are marked by various hedges and fences that form the extent of rear gardens to adjoining properties fronting onto Firlands Rise and Spinnaker View to the east and Portsdown Hill Road to the north. The southern boundary to the site is formed by a section of mature hedgerow together with a steel five bar gate that provides access to the site from Bedhampton Hill to the south. The western boundary to the site is not clearly defined and forms a notional site boundary line through the agricultural fields that extend westwards towards further houses approximately 200 m to the west of the site.

The site slopes downwards to the south and southeast with an overall variation in site level of approximately 28 m, which corresponds with an overall site gradient of approximately 1:10, which is consistent with the variation of the surrounding topography. The northeastern corner of the site is however sensibly levelled with a noticeable break in slope within the middle portion of the paddock area, which has a localised slope gradient of approaching 1:7.

As part of the walkover survey no indications of the storage or use of chemicals was noted, with no indications of distressed vegetation noted.

The site may be additionally located using National Grid Reference 469354,106186.

### **Site History**

The history of the site and immediate surrounding area has been researched by reference to publically available historical Ordnance Survey (OS) maps together with supplementary information inspected at the Havant Local Studies Library.

The earliest map studied, dated 1868, indicates the site to have been occupied by open fields within a predominantly rural setting with a number of chalk pits shown to have been located in the vicinity of the site to the north, including one quarry immediately adjacent to the northern boundary of the site. Subsequent historical maps dating to the present day indicate that the site has remained essentially unchanged, although the former open agricultural land to the north and east is shown to have been gradually developed for housing.

The various chalk pits shown on the historical maps are predominantly shown to have remained disused and open to the present day, although one of the larger chalk pits located approximately 150 m to the east of the site is shown to have been redeveloped through the construction of the A3(M) in the early 1970s together with the subsequent construction of a substantial portal frame commercial building, although the variation of topography at that site indicates that the former chalk pit has been reused rather than filled prior to redevelopment.

### **Environmental Site Setting**

Information provided by the British Geological Survey indicates the northwestern part of the site to be underlain by the Tarrant Member of the Upper Chalk Formation, with the remainder of the site shown to be underlain by Head Deposits overlying the Newhaven Member of the Upper Chalk Formation.

Information provided by the Environment Agency indicates the chalk strata to be classified as a Principal Bedrock Aquifer, with the overlying Head Deposit classified as a Secondary (undifferentiated) Superficial Aquifer. The site is not shown to be located within any class of Source Protection Zone associated with any licensed groundwater abstraction points, although the Inner Source Protection Zone associated with the Portsmouth Water Havant Springs abstraction points are shown to be located approximately 150 m to the north of the site.

Further information provided by the Environment Agency does not indicate the presence of any active or historical landfill sites or other indications of any other potentially contaminative land uses such as waste processing sites, fuel filling stations or pollution incidents have been recorded within 500 m of the site. The Harts Farm Landfill site is however shown to be located approximately 600 m to the southeast of the site and is understood to have been licensed for the placement of household wastes prior to closure of the landfill.

Information provided by the Health Protection Agency indicates the site to be located in an area where less than 1% of houses are above the action level for radon emissions, such that radon protective measures should not be required as part of the construction of new buildings.

### **Preliminary Conceptual Site Model Summary and Risk Assessment**

The historical and current use of the site for open agriculture and as grazing for horses is not considered to present a potentially contaminative history. Whilst there have been a number of historical chalk pits in the vicinity of the site, these are all indicated to have remained open and unfilled to the present day. A single closed historical household waste landfill site however is shown to be located approximately 600 m to the southeast of the site.

### **Ground Conditions**

Across the northeastern part of the site, beneath the initial nominal layer of topsoil, a natural weathered profile of chalk was encountered to the full depth of investigation in this part of the site. Across the remainder of the site the topsoil layer has been found to be underlain by an initial silty sandy clay with occasional and locally abundant flint gravel to depths of between 1.40 m and 2.50 m below ground level. Underlying the initial clay layer, a variable chalk derived silt and sand with variable flint gravel and cobbles was encountered to the maximum depth of 2.80 m below ground level within the majority of the exploratory positions.

Within the northwestern part of the site these chalk derived silt and sand Head Deposits have been proved to be underlain by a natural weathered profile of chalk at depths of between 1.30 m and 1.90m. Where proved in the deeper small diameter boreholes within the southern part of the site, the underlying chalk strata has been encountered at a depth of 3.20 m below ground level

The results of laboratory index testing carried out on selected soil samples indicates the near surface clay soils to be of low to medium plasticity.

Groundwater was not encountered as part of this ground investigation. Whilst combined soil gas and groundwater monitoring standpipes have been installed in a number of the boreholes, return visits for soil gas and groundwater monitoring have not been carried out to date.

No visual or olfactory indications of ground contamination were noted as part of the fieldwork phase of the ground investigation.

### **Foundation Design Advice**

Within the northeastern part of the site where chalk has been encountered beneath the initial topsoil layer, and within parts of the northwestern part of the site where chalk has been encountered at depths of less than about 2.00 m, moderate width pad or strip foundations may be designed to found within the natural weathered profile of chalk strata at a minimum depth of 1.00 m below ground level with a minimum foundation width of 0.60 m and apply a net allowable bearing pressure of 200 kN/m<sup>2</sup>.

Within the southern and central parts of the site, where predominantly clay Head Deposits have been encountered, foundations may need to be locally deepened and designed to apply a reduced net allowable bearing pressure of 75 kN/m<sup>2</sup> at a minimum depth of 1.00 m below ground level.

Whilst the approximate extent of the site that is potentially affected by clay soils is indicated on the enclosed annotated site plan, it may be prudent to carry out further ground investigation by trial pitting once access is available, to further delineate the change in ground conditions. Alternatively it may be prudent to have foundation excavations in this part of the site inspected by a suitably qualified and experienced engineer.

Foundations within the clay soils present within the southeastern part of the site will need to be deepened in the vicinity of existing and proposed trees and National House Building Council (NHBC) guidelines should be followed in this respect; medium shrinkability clays should be assumed where clay soils are present.

Where trees are to be removed the required founding depth should be determined on the basis of the existing tree height if it is less than 50% of the mature height and on the basis of full mature height if the current height is more than 50% of the mature height. Where a tree is to be retained the final mature height should be adopted and due allowance should be made for future growth of trees, with particular reference to the relatively dense additional planting that is proposed as part of the ecological mitigation measures. Notwithstanding NHBC guidelines, all foundations should extend beyond the zone of desiccation; in this respect it would be prudent to have all foundation excavations inspected by a suitably experienced engineer. The requirement for compressible material alongside foundations should be determined by reference to the NHBC guidelines.

Consideration could be given to the use of alternative foundation such as 'Insulslab' or other proprietary waffle raft foundation solutions at this site, although the sloping site topography may render their use uneconomic. Further investigation, testing and discussion may however be required in order for the use of alternative foundation solutions to be sanctioned by the NHBC at this site.

### **Excavations**

Shallow excavations for services and foundations within the near surface soils are likely to remain dry and broadly stable in the short term. Groundwater is unlikely to be encountered within shallow excavations for foundations and services. Where personnel are required to enter excavations, a risk assessment should be carried out and temporary lateral support or battering of the excavation sides considered in order to comply with normal safety requirements.

### **Slope Stability**

A detailed assessment of the slope stability at this site is outside the scope of this pre-purchase report and will be heavily dependent upon the requirement for any retaining walls and slope regarding likely to be associated with the proposed redevelopment such that further review may be required in due course once the layout and detailed levels of the proposed development have been determined. The site walkover has not indicated the presence of any instigations of historical slope instability of slope movements at this site.

### **Ground Floor Slabs**

Whilst ground bearing floor slabs could be considered across the northeastern part of the site where chalk soils have been encountered at shallow depth, across the majority of the site where near surface medium shrinkability clay soils have been encountered, proposed new buildings should be designed to incorporate suspended ground floor slabs over a void in accordance with NHBC guidelines.

### **Pavement Design**

Depending upon the finalised design of the development and the proposed ground levels, the formation level for hardstandings and access roads across the majority of the site is likely to be within the near surface clay soils such that pavements may be designed on the basis of an assumed California Bearing Ratio (CBR) of "about 2%". Insitu CBR testing may be of assistance in the detailed design of new pavements.

Within the northeastern part of the site, where formation levels are likely to be within chalk strata, these soils are to be regarded as frost susceptible and a minimum pavement thickness of 450mm is likely to be required

### **Surface Water Drainage**

The results of the borehole falling head percolation testing may be used to provide a preliminary assessment of likely soil soakage, although full size trial pit soakage testing may be required in due course, to provide detailed design data, particularly if adoptable highways drainage is required. The results of the falling head testing are enclosed and indicate assessed soil infiltration rates of 4 E-6 m/s and 7 E-6 m/s may be expected within the Head Deposits of the southern part of the site, whilst soakage rates of up to 1 E-4 may be expected within the chalk strata present in the northeastern part of the site.

Shallow soakaways may therefore be expected to be viable at this site, although discussions should be held with the local Environment Agency office with regards to the proximity of the Inner Protection Zone of the Havant Springs abstraction point which is operated by Portsmouth Water for the supply of drinking water to Portsmouth.

### **Effect of Sulphates**

Chemical analyses of selected soil samples have revealed generally low concentrations of soluble sulphate, corresponding to Class DS-1 AC-1 of Table 2 of BRE Special Digest 1: SD1 Part 1 (August 2001). The guidelines contained in the above digest should be followed in the design of foundation concrete.

### **Potable Water Supply**

The requirement for protection of underground sections of potable water supplies will need to be confirmed through discussions with the proposed statutory provider of mains water to the site, although precautions are not likely to be required for the development at this site.

### **Soil Contamination Test Results**

Part IIA of the Environmental Protection Act 1990, which was inserted into that Act by Section 57 of the Environment Act 1995, provides the main regulatory regime for the identification and remediation

of contaminated land. The determination of contaminated sites is based on a “suitable for use” approach which involves managing the risks posed by contaminated land by making risk-based decisions. This risk assessment is carried out on the basis of a source-pathway-receptor approach. The results of comprehensive laboratory analyses carried out by an MCERTS accredited laboratory on a limited number of soil samples recovered from this site are enclosed. At the time of reporting only a relatively limited selection of Soil Guideline Values have been released following the withdrawal of the previous guidance. The significance of the measured concentrations of any chemicals of concern has therefore been assessed in relation to the available SGVs together with the revised and updated values that have been adopted by the Chartered Institute of Environmental Health (CIEH)<sup>1</sup>. Whilst the values that have been adopted by the CIEH are not statutory, they are widely accepted as providing a suitable initial screening value against which measured concentrations of potential contaminants can be assessed to determine the requirement for site specific quantitative risk assessment.

From a review of the enclosed results it is apparent that elevated concentrations of a wide range of potential soil contaminants have not been detected within the selected representative soil samples submitted to laboratory analyses.

### **Contaminated Land Discussion**

The historical and current use of the site as open agricultural land and grazing is not considered to present a potentially contaminative history or current use and the walkover survey has not revealed any signs of storage or use of potentially contaminative chemicals and no indications of distressed vegetation were noted.

The historic landfill site located approximately 600 m to the south of the site is not considered to pose a significant risk to this site by virtue of distance and the presence of significant infrastructure features including road and rail cuttings that are likely to mitigate the potential for any potentially mobile soils gasses or contaminants to affect this site.

The ground investigation carried out to date has not indicated the presence of elevated concentrations of a wide range of potential contaminants, and whilst unlikely, it is conceivable that localised pockets of contamination could be present. It is therefore considered that the ground works for the proposed redevelopment at this site should be carried out under a geo-environmental watching brief in order that should any suspicious or contaminated soils be encountered, they can be appropriately investigated by a geo-environmental engineer and appropriately dealt with in consultation with the regulatory authorities.

Site workers should be made aware of the site history and the potential for contamination to be present and a programme of working should be identified to protect workers handling any soil. The method of site working should be in accordance with guidelines set out by HSE<sup>2</sup> and CIRIA<sup>3</sup> and the requirements of the Local Authority Environmental Health Officer (EHO).

### **Further work**

It may be prudent to carry out a limited programme of soil gas monitoring in order to determine the requirement for gas protection measures.

Consideration could also be given to carrying out a further phase of trial pit investigation, once access is available, within the southeastern part of the site in order to more fully delineate the boundary between predominantly clay and sand soils within this part of the site. Whilst this information is not

---

1 *The LQM/CIEH Generic Assessment Criteria for Human Health Risk Assessment (2<sup>nd</sup> Edition) July 2009.*

2 *HSE (1992) HS(G)66 Protection of workers and the general public during the development of contaminated land HMSO*

3 *CIRIA (1996) A guide for safe working on contaminated site Report 132, Construction Industry Research & Information Association*

considered necessary for the contaminated land assessment, it would be important to assist with the detailed design of foundations once the proposed development layout and levels have been finalised.

Further consideration of the implications of any slope stability issues will need to be given once the detailed design and levels of the proposed redevelopment have been finalised.

We trust that this letter provides sufficient information although please do not hesitate to contact me should you have any queries or questions.

Yours sincerely  
Wilson Bailey Partnership

Dominic Brightman  
BSc MSc DIC FGS CGeol ARSM  
Principal Engineer

|                                          |  |                       |                        |                    |
|------------------------------------------|--|-----------------------|------------------------|--------------------|
| Project Name<br>Land at Portsdown Hill   |  | Project No.<br>J11144 | Co-ords: -<br>Level: - | Date<br>12/08/2011 |
| Location: Bedhampton, Havant, Portsmouth |  |                       | Dimensions: -          | Scale<br>1:25      |
| Client: BDW Southampton                  |  |                       | Depth<br>2.50m         | Logged By<br>DB    |

| Samples & In Situ Testing |      |         | Depth<br>(m) | Level<br>(m AOD) | Legend                                                                            | Stratum Description                                                                                       |   |
|---------------------------|------|---------|--------------|------------------|-----------------------------------------------------------------------------------|---|---|
| Depth (m)                 | Type | Results |              |                  |                                                                                   |   |   |
| 0.20                      | D    |         | 0.30         |                  |  | TOPSOIL                                                                                                   |   |
| 0.50                      | D    |         | 0.50         |                  |  | Firm orange-brown silty sandy CLAY with fine to medium flint gravel                                       |   |
| 1.00                      | D    |         |              |                  |  | Firm pale brown CLAY with abundant chalk fragments and occasional fine to medium flint gravel and cobbles | 1 |
| 2.00                      | D    |         |              |                  |  |   | 2 |
|                           |      |         | 2.50         |                  |  |   | 3 |
|                           |      |         |              |                  |                                                                                   | Trialpit Complete at 2.50 m                                                                               | 4 |

Remarks: Trial pit excavated using a rubber tyred excavator (JCB 3cx) with a 600mm bucket. Trial pit sides stable.

Groundwater: Groundwater not encountered



|                                          |  |                       |                        |                    |
|------------------------------------------|--|-----------------------|------------------------|--------------------|
| Project Name<br>Land at Portsdown Hill   |  | Project No.<br>J11144 | Co-ords: -<br>Level: - | Date<br>12/08/2011 |
| Location: Bedhampton, Havant, Portsmouth |  |                       | Dimensions: -          | Scale<br>1:25      |
| Client: BDW Southampton                  |  |                       | Depth<br>2.50m         | Logged By<br>DB    |

| Samples & In Situ Testing |      |         | Depth<br>(m) | Level<br>(m AOD) | Legend                                                                             | Stratum Description                                                                                             |   |
|---------------------------|------|---------|--------------|------------------|------------------------------------------------------------------------------------|---|---|
| Depth (m)                 | Type | Results |              |                  |                                                                                    |   |   |
| 0.25                      | D    |         | 0.35         |                  |   | TOPSOIL   |   |
| 0.50                      | D    |         |              |                  |                                                                                    | Firm orange-brown silty CLAY with abundant flint and occasional chalk                                           |   |
| 1.00                      | D    |         | 1.00         |                  |  | Pale brown off white clayey SILT with abundant chalk fragments and flint with fine to medium gravel and cobbles | 1 |
| 2.00                      | D    |         |              |                  |                                                                                    |   |   |
|                           |      |         |              |                  |                                                                                    |   |   |
|                           |      |         |              |                  |                                                                                    |   |   |
|                           |      |         | 2.50         |                  |                                                                                    | Trialpit Complete at 2.50 m                                                                                     |   |
|                           |      |         |              |                  |                                                                                    |   | 3 |
|                           |      |         |              |                  |                                                                                    |   | 4 |

|              |   |                                                                                       |
|--------------|---|---------------------------------------------------------------------------------------|
| Remarks:     | Trial pit excavated using a rubber tyred excavator (JCB 3cx) with a 600mm bucket. Trial pit sides stable. |  |
| Groundwater: | Groundwater not encountered.                                                                              |                                                                                       |

|                                          |  |                       |                        |                    |
|------------------------------------------|--|-----------------------|------------------------|--------------------|
| Project Name<br>Land at Portsdown Hill   |  | Project No.<br>J11144 | Co-ords: -<br>Level: - | Date<br>12/08/2011 |
| Location: Bedhampton, Havant, Portsmouth |  |                       | Dimensions: -          | Scale<br>1:25      |
| Client: BDW Southampton                  |  |                       | Depth<br>2.70m         | Logged By<br>DB    |

| Samples & In Situ Testing |      |         | Depth (m) | Level (m AOD) | Legend                                                                              | Stratum Description                                                                |   |
|---------------------------|------|---------|-----------|---------------|-------------------------------------------------------------------------------------|------------------------------------------------------------------------------------|---|
| Depth (m)                 | Type | Results |           |               |                                                                                     |                                                                                    |   |
| 0.20                      | D    |         | 0.30      |               |    | TOPSOIL                                                                            |   |
| 0.50                      | D    |         |           |               |                                                                                     | Firm reddish orange-brown silty sandy CLAY with occasional flint and gravel        |   |
| 1.00                      | D    |         | 0.80      |               |    | Pale brown off-white SILT with abundant fine chalk and flint fragments and cobbles | 1 |
| 2.00                      | D    |         |           |               |                                                                                     |                                                                                    | 2 |
| 2.70                      |      |         | 2.70      |               |  | Trialpit Complete at 2.70 m                                                        | 3 |
|                           |      |         |           |               |                                                                                     |                                                                                    | 4 |

Remarks: Trial pit excavated using a rubber tyred excavatoe (JCB ecx) with a 600mm bucket. Trial pit sides stable.

Groundwater: Groundwater not encountered.



|                                          |                       |                              |                    |
|------------------------------------------|-----------------------|------------------------------|--------------------|
| Project Name<br>Land at Portsdown Hill   | Project No.<br>J11144 | Co-ords: -<br>Level: -       | Date<br>12/08/2011 |
| Location: Bedhampton, Havant, Portsmouth |                       | Dimensions: -<br>Depth 2.70m | Scale<br>1:25      |
| Client: BDW Southampton                  |                       |                              | Logged By<br>DB    |

| Samples & In Situ Testing |      |         | Depth (m) | Level (m AOD) | Legend                                                                             | Stratum Description                                                           |   |
|---------------------------|------|---------|-----------|---------------|------------------------------------------------------------------------------------|-------------------------------------------------------------------------------|---|
| Depth (m)                 | Type | Results |           |               |                                                                                    |                                                                               |   |
| 0.25                      | D    |         | 0.30      |               |   | TOPSOIL                                                                       |   |
| 0.50                      | D    |         |           |               |                                                                                    | Firm reddish orange-brown silty CLAY with occasional flint and fine gravel    |   |
| 0.90                      | D    |         | 1.00      |               |  | Pale brown off white sandy SILT with abundant fine chalk and abundant cobbles | 1 |
| 1.10                      | D    |         |           |               |                                                                                    |                                                                               |   |
|                           |      |         | 2.70      |               |                                                                                    | Trialpit Complete at 2.70 m                                                   | 3 |
|                           |      |         |           |               |                                                                                    |                                                                               | 4 |

Remarks: Trial pit excavated using a rubber tyred excavator (JCB 3cx) with a 600mm bucket. Trial pit sides stable.

Groundwater: Groundwater not encountered.



Project Name

Land at Portsdown Hill

Project No.

J11144

Co-ords: -

Level: -

Date

12/08/2011

Location: Bedhampton, Havant, Portsmouth

Dimensions: -

Depth



2.50m

Scale

1:25

Client: BDW Southampton

Logged By  
DB
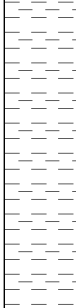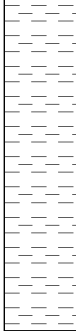
| Samples & In Situ Testing |       |         | Depth<br>(m) | Level<br>(m AOD)                                                                   | Legend                                                                                  | Stratum Description                                                              |  |   |
|---------------------------|-------|---------|--------------|------------------------------------------------------------------------------------|-----------------------------------------------------------------------------------------|----------------------------------------------------------------------------------|--|---|
| Depth (m)                 | Type  | Results |              |                                                                                    |                                                                                         |                                                                                  |  |   |
| 0.30                      | D     |         | 0.35         |                                                                                    |        | TOPSOIL                                                                          |  |   |
| 0.50                      | D     |         |              |                                                                                    |        | Firm reddish orange-brown CLAY with abundant fine gravel with occasional cobbles |  |   |
| 1.00                      | IVN 1 |         | 80           |                                                                                    |                                                                                         |                                                                                  |  |   |
| 1.00                      | IVN 2 |         | 110          |                                                                                    |                                                                                         |                                                                                  |  |   |
| 1.00                      | IVN 3 |         | 100          |                                                                                    |                                                                                         |                                                                                  |  |   |
| 1.00                      | D     |         | 1.40         |  | Pale brown very sandy silty CLAY with abundant fine chalk and flint gravel and cobbles. |                                                                                  |  |   |
| 2.00                      | D     |         | 2.50         |                                                                                    | Trialpit Complete at 2.50 m                                                             |                                                                                  |  |   |
|                           |       |         |              |                                                                                    |                                                                                         |                                                                                  |  | 3 |
|                           |       |         |              |                                                                                    |                                                                                         |                                                                                  |  | 4 |

Remarks: Trial pit excavated using a tired excavator (JCB 3cx) with a 600mm bucket. Trial pit sides stable.

Groundwater: Groundwater not encountered.



Project Name

Land at Portsdown Hill

Project No.

J11144

Co-ords: -

Level: -

Date

12/08/2011

Location: Bedhampton, Havant, Portsmouth

Dimensions: -

Depth

2.70m

Scale

1:25

Client: BDW Southampton

Logged By

DB

| Samples & In Situ Testing |      |         | Depth (m) | Level (m AOD) | Legend                                                                             | Stratum Description            |   |
|---------------------------|------|---------|-----------|---------------|------------------------------------------------------------------------------------|--------------------------------|---|
| Depth (m)                 | Type | Results |           |               |                                                                                    |                                |   |
| 0.20                      | D    |         | 0.35      |               |   | TOPSOIL                        |   |
|                           |      |         |           |               |                                                                                    | Firm reddish orange-brown SILT |   |
| 1.00                      | D    |         | 1.60      |               |   |                                | 1 |
|                           |      |         |           |               |                                                                                    | Pale brown clayey sandy SILT   |   |
| 2.00                      | D    |         | 2.70      |               |  |                                | 2 |
|                           |      |         |           |               |                                                                                    |                                |   |
|                           |      |         |           |               |                                                                                    | Trialpit Complete at 2.70 m    | 3 |
|                           |      |         |           |               |                                                                                    |                                | 4 |

Remarks: Trial pit excavated using a rubber tyred excavator (JCB 3cx) with a 600mm bucket. Trial pit sides stable.

Groundwater: Ground water not encountered.



|                                          |                       |                              |                    |
|------------------------------------------|-----------------------|------------------------------|--------------------|
| Project Name<br>Land at Portsdown Hill   | Project No.<br>J11144 | Co-ords: -<br>Level: -       | Date<br>12/08/2011 |
| Location: Bedhampton, Havant, Portsmouth |                       | Dimensions: -<br>Depth 2.80m | Scale<br>1:25      |
| Client: BDW Southampton                  |                       |                              | Logged By<br>DB    |

| Samples & In Situ Testing |      |         | Depth (m) | Level (m AOD) | Legend                                                                             | Stratum Description                                                     |   |
|---------------------------|------|---------|-----------|---------------|------------------------------------------------------------------------------------|-------------------------------------------------------------------------|---|
| Depth (m)                 | Type | Results |           |               |                                                                                    |                                                                         |   |
| 0.30                      | D    |         | 0.40      |               |   | TOPSOIL                                                                 |   |
| 1.00                      | D    |         |           |               |   | Firm reddish orange-brown silty CLAY with gravel and occasional cobbles | 1 |
| 2.00                      | D    |         | 1.80      |               |  | Pale brown silty clayey locally yellow SAND                             | 2 |
|                           |      |         | 2.80      |               |                                                                                    | Trialpit Complete at 2.80 m                                             | 3 |
|                           |      |         |           |               |                                                                                    |                                                                         | 4 |

Remarks: Tria pit exvavated using a rubber tyre excavator (JCB 3cx) with a 600mm bucket. Trial pit sides stable.

Groundwater: Ground water not ecountered.



Project Name  
Land at Portsdown Hill

Project No.  
J11144


Co-ords: -  
Level: -

Date  
12/08/2011

Location: Bedhampton, Havant, Portsmouth

Dimensions: -


Depth  
2.60m

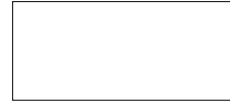

Scale  
1:25

Client: BDW Southampton

Logged By  
DB
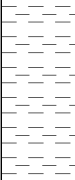
| Samples & In Situ Testing |      |         | Depth<br>(m) | Level<br>(m AOD) | Legend                                                                             | Stratum Description                                                                                   |   |
|---------------------------|------|---------|--------------|------------------|------------------------------------------------------------------------------------|---|---|
| Depth (m)                 | Type | Results |              |                  |                                                                                    |   |   |
| 0.20                      | D    |         | 0.20         |                  |   | TOPSOIL                                                                                               |   |
| 0.50                      | D    |         |              |                  |   | Firm dark orange-brown silty sandy CLAY with flint and gravel                                         |   |
| 1.00                      | D    |         | 0.80         |                  |  | Pale brown silty SAND with fine chalk fragments and abundant fine flint gravel and occasional cobbles | 1 |
| 2.00                      | D    |         |              |                  |                                                                                    |   | 2 |
|                           |      |         | 2.60         |                  |                                                                                    | Trialpit Complete at 2.60 m                                                                           | 3 |
|                           |      |         |              |                  |                                                                                    |   | 4 |

Remarks: Trial pit excavated using a rubber tyred excavator (JCB 3cx) with a 600mm bucket. Trial pit sides stable.

Groundwater: Ground water not ecountered.



|                                          |  |                       |                        |                    |
|------------------------------------------|--|-----------------------|------------------------|--------------------|
| Project Name<br>Land at Portsdown Hill   |  | Project No.<br>J11144 | Co-ords: -<br>Level: - | Date<br>12/08/2011 |
| Location: Bedhampton, Havant, Portsmouth |  |                       | Dimensions: -          | Scale<br>1:25      |
| Client: BDW Southampton                  |  |                       | Depth<br>2.50m         | Logged By<br>DB    |

| Samples & In Situ Testing |      |         | Depth (m) | Level (m AOD) | Legend                                                                              | Stratum Description   |   |
|---------------------------|------|---------|-----------|---------------|-------------------------------------------------------------------------------------|---|---|
| Depth (m)                 | Type | Results |           |               |                                                                                     |   |   |
| 0.20                      | D    |         | 0.30      |               |    | TOPSOIL   |   |
|                           |      |         |           |               |    | Structureless CHALK comprising a white comminuted chalk matrix with scattered fine gravel of white weak low density chalk fragments (Grade Dm)   | 1 |
| 1.50                      | D    |         | 1.40      |               |   | Structureless CHALK comprising a fine to medium gravel of white weak low density chalk fragments with a white comminuted chalk matrix (Grade Dc) | 2 |
| 2.00                      | D    |         | 2.50      |               |  | Trialpit Complete at 2.50 m   | 3 |
|                           |      |         |           |               |                                                                                     |   | 4 |

Remarks: Trial pit excavated using a rubber tyred excavator (JCB 3cx) with a 600mm bucket. Trial pit sides stable.


Groundwater: Ground water not ecountered.



| Project Name<br>Land at Portsdown Hill                                                                             |      |         | Project No.<br>J11144 |                  | Co-ords: -<br>Level: -                                                              |   | Date<br>12/08/2011 |  |
|---|------|---------|-----------------------|------------------|-------------------------------------------------------------------------------------|---|--------------------|--|
| Location: Bedhampton, Havant, Portsmouth                                                                           |      |         |                       |                  | Dimensions: -                                                                       |   | Scale<br>1:25      |  |
| Client: BDW Southampton                                                                                            |      |         |                       |                  | Depth<br>2.50m                                                                      |   | Logged By<br>DB    |  |
| Samples & In Situ Testing                                                                                          |      |         | Depth<br>(m)          | Level<br>(m AOD) | Legend                                                                              | Stratum Description                                                                                              |                    |  |
| Depth (m)   | Type | Results |                       |                  |                                                                                     |   |                    |  |
| 0.20   | D    |         | 0.30<br>0.40          |                  |    | TOPSOIL   |                    |  |
|   |      |         |                       |                  |    | Firm reddish orange-brown silty sandy CLAY                                                                       |                    |  |
|   |      |         |                       |                  |    | Pale yellowish brown clayey silty fine SAND with abundant fine white chalk fragments and occasional flint gravel |                    |  |
| 1.00   | D    |         | 1.65                  |                  |   | Firm yellowish brown very silty very sandy CLAY with scattered chalk                                             |                    |  |
|   |      |         |                       |                  |  | Firm pale brown silty sandy CLAY with pale brown chalk fragments and abundant flint gravel                       |                    |  |
|   |      |         |                       |                  | Trialpit Complete at 2.50 m                                                         |   |                    |  |
| 2.00   | D    |         | 1.95<br>2.50          |                  |  |   |                    |  |
|   |      |         |                       |                  |                                                                                     |   |                    |  |
|   |      |         |                       |                  |                                                                                     |   |                    |  |
| Remarks: Trial pit excavated using a rubber tyred excavator (JCB 3cx) with a 600mm bucket. Trial pit sides stable. |      |         |                       |                  |                                                                                     |   |                    |  |
| Groundwater: Ground water not ecountered.                                                                          |      |         |                       |                  |                                                                                     |   |                    |  |



|                                          |  |                       |                        |                    |
|------------------------------------------|--|-----------------------|------------------------|--------------------|
| Project Name<br>Land at Portsdown Hill   |  | Project No.<br>J11144 | Co-ords: -<br>Level: - | Date<br>12/08/2011 |
| Location: Bedhampton, Havant, Portsmouth |  |                       | Dimensions: -          | Scale<br>1:25      |
| Client: BDW Southampton                  |  |                       | Depth<br>2.20m         | Logged By<br>DB    |
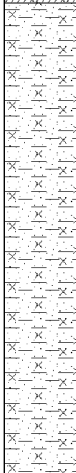
| Samples & In Situ Testing |      |         | Depth<br>(m) | Level<br>(m AOD) | Legend                                                                              | Stratum Description   |   |  |   |   |
|---------------------------|------|---------|--------------|------------------|-------------------------------------------------------------------------------------|---|---|--|---|---|
| Depth (m)                 | Type | Results |              |                  |                                                                                     |   |   |  |   |   |
| 0.20                      | D    |         | 0.30         |                  |    | TOPSOIL   | 1 |  |   |   |
| 1.00                      | D    |         |              |                  |   | Firm reddish orange-brown silty sandy CLAY   |   |  |   |   |
|                           |      |         | 1.90         |                  |  | Structureless CHALK comprising a fine to medium gravel of white weak low density chalk fragments with abundant flints within a white comminuted chalk matrix (Grade Dc) | 2 |  |   |   |
|                           |      |         |              |                  | 2.20                                                                                | Trialpit Complete at 2.20 m   |   |  | 3 |   |
|                           |      |         | 2.00         |                  | D                                                                                   |   |   |  |   | 4 |
|                           |      |         |              |                  |                                                                                     |   |   |  |   |   |
Remarks: Trial pit excavated using a rubber tyred excavator (JCB 3cx) with a 600mm bucket. Trial pit sides stable.

Groundwater: Ground water not ecountered.



Project Name

Land at Portsdown Hill

Project No.

J11144

Co-ords: -

Level: -

Date

12/08/2011

Location: Bedhampton, Havant, Portsmouth

Dimensions: -

Depth

1.70m



Scale

1:25

Client: BDW Southampton

Logged By  
DB


| Samples & In Situ Testing |      |         | Depth (m) | Level (m AOD) | Legend                                                                            | Stratum Description   |   |
|---------------------------|------|---------|-----------|---------------|-----------------------------------------------------------------------------------|---|---|
| Depth (m)                 | Type | Results |           |               |                                                                                   |   |   |
| 0.20                      | D    |         | 0.30      |               |  | TOPSOIL   |   |
|                           |      |         |           |               |                                                                                   | Firm reddish orange-brown silty sandy CLAY   |   |
| 1.00                      | D    |         | 1.40      |               |  | Structureless CHALK comprising a fine to medium gravel of white weak low density chalk fragments with abundant flints within a white comminuted chalk matrix (Grade Dc) | 1 |
|                           |      |         |           |               |                                                                                   |   |   |
| 2.00                      | D    |         | 1.70      |               |                                                                                   | Trialpit Complete at 1.70 m   | 2 |
|                           |      |         |           |               |                                                                                   |   | 3 |
|                           |      |         |           |               |                                                                                   |   | 4 |

Remarks: Trial pit excavated using a rubber tyred excavator (JCB 3cx) with a 600mm bucket. Trial pit sides stable.

Groundwater: Ground water not encountered.



|                                          |  |                       |                              |                    |
|------------------------------------------|--|-----------------------|------------------------------|--------------------|
| Project Name<br>Land at Portsdown Hill   |  | Project No.<br>J11144 | Co-ords: -<br>Level: -       | Date<br>12/08/2011 |
| Location: Bedhampton, Havant, Portsmouth |  |                       | Dimensions: -<br>Depth 2.20m | Scale<br>1:25      |
| Client: BDW Southampton                  |  |                       |                              | Logged By<br>DB    |
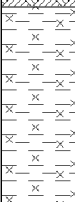
| Samples & In Situ Testing |       |         | Depth (m) | Level (m AOD) | Legend                                                                            | Stratum Description   |   |
|---------------------------|-------|---------|-----------|---------------|-----------------------------------------------------------------------------------|---|---|
| Depth (m)                 | Type  | Results |           |               |                                                                                   |   |   |
| 0.20                      | D     |         | 0.30      |               |  | TOPSOIL   |   |
|                           |       |         |           |               |  | Firm pale yellowish brown silty CLAY with abundant fragments of chalk   |   |
| 1.00                      | IVN 1 | 110     |           |               |                                                                                   |   | 1 |
| 1.00                      | IVN 2 | 120     |           |               |                                                                                   |   |   |
| 1.00                      | D     |         | 1.30      |               |  | Firm yellowish brown silty CLAY   |   |
| 1.50                      | D     |         | 1.70      |               |  | Structureless CHALK comprising a white comminuted chalk matrix with scattered fine gravel of white weak low density chalk fragments with abundant flint cobbles (Grade Dm) | 2 |
| 2.00                      | D     |         | 2.20      |               |  | Trialpit Complete at 2.20 m   |   |
|                           |       |         |           |               |                                                                                   |   | 3 |
|                           |       |         |           |               |                                                                                   |   | 4 |

Remarks: Trial pit excavated using a rubber tyred excavator (JCB 3cx) with a 600mm bucket. Trial pit sides stable.

Groundwater: Ground water not ecountered.



|                                          |  |                       |                        |                    |
|------------------------------------------|--|-----------------------|------------------------|--------------------|
| Project Name<br>Land at Portsdown Hill   |  | Project No.<br>J11144 | Co-ords: -<br>Level: - | Date<br>12/08/2011 |
| Location: Bedhampton, Havant, Portsmouth |  |                       | Dimensions: -          | Scale<br>1:25      |
| Client: BDW Southampton                  |  |                       | Depth<br>2.80m         | Logged By<br>DB    |

| Samples & In Situ Testing |      |         | Depth<br>(m) | Level<br>(m AOD) | Legend                                                                             | Stratum Description                                                                                  |   |
|---------------------------|------|---------|--------------|------------------|------------------------------------------------------------------------------------|---|---|
| Depth (m)                 | Type | Results |              |                  |                                                                                    |   |   |
|                           |      |         | 0.30         |                  |   | TOPSOIL                                                                                              |   |
| 1.00                      | D    |         |              |                  |  | Pale yellowish brown very clayey SAND with abundant fine to medium chalk and occasional flint gravel | 1 |
| 2.00                      | D    |         |              |                  |                                                                                    |   | 2 |
|                           |      |         | 2.80         |                  |                                                                                    | Trialpit Complete at 2.80 m                                                                          | 3 |
|                           |      |         |              |                  |                                                                                    |   | 4 |

Remarks: Trial pit excavated using a rubber tyred excavator (JCB 3cx) with a 600mm bucket. Trial pit sides stable.

Groundwater: Ground water not encountered.



|                                          |                       |                              |                    |
|------------------------------------------|-----------------------|------------------------------|--------------------|
| Project Name<br>Land at Portsdown Hill   | Project No.<br>J11144 | Co-ords: -<br>Level: -       | Date<br>12/08/2011 |
| Location: Bedhampton, Havant, Portsmouth |                       | Dimensions: -<br>Depth 2.90m | Scale<br>1:25      |
| Client: BDW Southampton                  |                       |                              | Logged By<br>DB    |


| Samples & In Situ Testing |      |         | Depth (m) | Level (m AOD) | Legend                                                                              | Stratum Description                                                      |   |
|---------------------------|------|---------|-----------|---------------|-------------------------------------------------------------------------------------|--------------------------------------------------------------------------|---|
| Depth (m)                 | Type | Results |           |               |                                                                                     |                                                                          |   |
| 0.30                      | D    |         |           |               |    | TOPSOIL                                                                  |   |
| 0.60                      | D    |         | 0.50      |               |    | Firm reddish orange-brown silty sandy CLAY with flint gravel and cobbles |   |
| 1.00                      | D    |         | 0.80      |               |   | Off white silty SAND with abundant chalk fragments and cobbles           | 1 |
| 2.00                      | D    |         |           |               |                                                                                     |                                                                          | 2 |
| 2.50                      | D    |         | 2.40      |               |  | Yellowish brown clayey SAND with occasional flint gravel                 |   |
|                           |      |         | 2.90      |               |                                                                                     | Trialpit Complete at 2.90 m                                              | 3 |
|                           |      |         |           |               |                                                                                     |                                                                          | 4 |

Remarks: Trial pit excavated using a rubber tyred excavator (JCB 3cx) with a 600mm bucket. Trial pit sides stable.

Groundwater: Ground water not ecountered.



|                                          |                       |                              |                    |
|------------------------------------------|-----------------------|------------------------------|--------------------|
| Project Name<br>Land at Portsdown Hill   | Project No.<br>J11144 | Co-ords: -<br>Level: -       | Date<br>12/08/2011 |
| Location: Bedhampton, Havant, Portsmouth |                       | Dimensions: -<br>Depth 2.30m | Scale<br>1:25      |
| Client: BDW Southampton                  |                       |                              | Logged By<br>DB    |
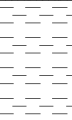
| Samples & In Situ Testing |      |         | Depth (m) | Level (m AOD) | Legend                                                                             | Stratum Description                                                                                         |   |
|---------------------------|------|---------|-----------|---------------|------------------------------------------------------------------------------------|---|---|
| Depth (m)                 | Type | Results |           |               |                                                                                    |   |   |
| 0.30                      | D    |         |           |               |   | TOPSOIL   |   |
| 0.80                      | D    |         | 0.50      |               |   | Firm reddish brown CLAY with root hairs and root holes - dessicated                                         |   |
| 1.20                      | D    |         | 0.90      |               |  | Pale yellow brown off-white very silty slightly clayey SAND with abundant fine chalk and fine flint gravels | 1 |
| 2.00                      | D    |         |           |               |                                                                                    |   | 2 |
|                           |      |         | 2.30      |               |                                                                                    | Trialpit Complete at 2.30 m                                                                                 | 3 |
|                           |      |         |           |               |                                                                                    |   | 4 |

Remarks: Trial pit excavated using arubber tyred excavator (JCB 3cx) with a 600mm bucket. Trial pit sides stable.

Groundwater: Ground water not ecountered.





Project Name

Land at Portsdown Hill

Project No.

J11144

Co-ords: -

Hole Type

WLS

Location: Bedhampton, Havant, Portsmouth

Level: -

Scale

1:50

Client: BDW Southampton

Dates: 12/08/2011

Logged By

DB

| Well | Water Strikes | Samples & In Situ Testing |      |         | Depth (m) | Level (m AOD) | Legend                                                                            | Stratum Description   |   |
|------|---------------|---------------------------|------|---------|-----------|---------------|-----------------------------------------------------------------------------------|---|---|
|      |               | Depth (m)                 | Type | Results |           |               |                                                                                   |   |   |
|      |               | 0.20                      | D    |         | 0.30      |               |  | TOPSOIL   |   |
|      |               | 1.00                      | D    |         | 1.20      |               |  | Pale yellowish brown silty SAND with abundant fine chalk fragments                                                             | 1 |
|      |               | 2.00                      | D    |         | 2.30      |               |  | CHALK: recovered as a melange of off-white and pale brown chalk fines with occasional low density weak chalk gravel (Grade Dm) | 2 |
|      |               | 3.00                      | D    |         | 3.00      |               |  | CHALK: recovered as a melange of white chalk fines with abundant low density weak chalk gravel (Grade Dc)                      | 3 |
|      |               |                           |      |         |           |               |                                                                                   | End of Borehole at 3.00 m   | 4 |
|      |               |                           |      |         |           |               |                                                                                   |   | 5 |
|      |               |                           |      |         |           |               |                                                                                   |   | 6 |
|      |               |                           |      |         |           |               |                                                                                   |   | 7 |
|      |               |                           |      |         |           |               |                                                                                   |   | 8 |
|      |               |                           |      |         |           |               |                                                                                   |   | 9 |

Remarks: Ground water not encountered. Falling head percolation testing carried out in borehole - result presented seperately.

|                                          |                       |                   |                  |
|------------------------------------------|-----------------------|-------------------|------------------|
| Project Name<br>Land at Portsdown Hill   | Project No.<br>J11144 | Co-ords: -        | Hole Type<br>WLS |
| Location: Bedhampton, Havant, Portsmouth |                       | Level: -          | Scale<br>1:50    |
| Client: BDW Southampton                  |                       | Dates: 12/08/2011 | Logged By<br>DB  |

| Well | Water Strikes | Samples & In Situ Testing |          |                           | Depth (m)                 | Level (m AOD)                                                                       | Legend   | Stratum Description                                                         |   |   |
|------|---------------|---------------------------|----------|---------------------------|---------------------------|-------------------------------------------------------------------------------------|---|-----------------------------------------------------------------------------|---|---|
|      |               | Depth (m)                 | Type     | Results                   |                           |                                                                                     |   |                                                                             |   |   |
|      |               | 0.20                      | D        |                           | 0.30                      |                                                                                     |                         | TOPSOIL                                                                     | 1 |   |
|      |               | 0.50                      | D        |                           | 0.60                      |                                                                                     |                         | Fine to medium brown SAND                                                   |   |   |
|      |               | 1.00<br>1.00              | SPT<br>D |                           | N=32<br>(4,7/<br>8,8,9,7) |                                                                                     |                         | Dense and medium dense pale brown off white silty SAND with abundant flints |   |   |
|      |               | 2.00<br>2.00              | SPT<br>D | N=18<br>(4,5/<br>5,4,4,5) | 2                         |                                                                                     |   |                                                                             |   |   |
|      |               | 3.00<br>3.00              | SPT<br>D | N=13<br>(2,3/<br>3,3,4,3) |                           | 3                                                                                   |   |                                                                             |   |   |
|      |               | 4.00<br>4.00              | SPT<br>D | N=12<br>(3,3/<br>3,2,3,4) |                           | 4                                                                                   |   |                                                                             |   |   |
|      |               | 5.00<br>5.00              | SPT<br>D | N=27<br>(7,6/<br>6,7,7,7) | 5.00                      |  | CHALK: recovered as a melange of white chalk fines with abundant low density weak chalk gravel (Grade Dc) | 5                                                                           |   |   |
|      |               | End of Borehole at 5.00 m |          |                           |                           |                                                                                     |   |                                                                             |   | 6 |
|      |               |                           |          |                           |                           |                                                                                     |   |                                                                             |   | 7 |
|      |               |                           |          |                           |                           |                                                                                     |   |                                                                             |   | 8 |
|      |               |                           |          |                           |                           |                                                                                     |   | 9                                                                           |   |   |
|      |               |                           | Type     | Results                   |                           |                                                                                     |   |                                                                             |   |   |

Remarks: Ground water not encountered.



Project Name

Land at Portsdown Hill

Project No.

J11144

Co-ords: -

Hole Type

WLS

Location: Bedhampton, Havant, Portsmouth

Level: -

Scale

1:50

Client: BDW Southampton

Dates: 12/08/2011

Logged By

DB

| Well | Water Strikes | Samples & In Situ Testing |      |         | Depth (m) | Level (m AOD) | Legend                                                                            | Stratum Description                                                                                         |   |
|------|---------------|---------------------------|------|---------|-----------|---------------|-----------------------------------------------------------------------------------|---|---|
|      |               | Depth (m)                 | Type | Results |           |               |                                                                                   |   |   |
|      |               | 0.30                      | D    |         | 0.40      |               |  | TOPSOIL   |   |
|      |               | 1.00                      | D    |         |           |               |  | CHALK: recovered as a melange of white chalk fines with occasional low density weak chalk gravel (Grade Dm) | 1 |
|      |               | 2.00                      | D    |         |           |               |                                                                                   |   | 2 |
|      |               | 3.00                      | D    |         |           |               |                                                                                   |   | 3 |
|      |               |                           |      |         | 3.45      |               |                                                                                   | End of Borehole at 3.45 m                                                                                   | 4 |
|      |               |                           |      |         |           |               |                                                                                   |   | 5 |
|      |               |                           |      |         |           |               |                                                                                   |   | 6 |
|      |               |                           |      |         |           |               |                                                                                   |   | 7 |
|      |               |                           |      |         |           |               |                                                                                   |   | 8 |
|      |               |                           |      |         |           |               |                                                                                   |   | 9 |
|      |               |                           | Type | Results |           |               |                                                                                   |   |   |

Remarks: Ground water not encountered

Project Name

Land at Portsdown Hill

Project No.

J11144

Co-ords: -

Hole Type

WLS

Location: Bedhampton, Havant, Portsmouth

Level: -

Scale

1:50

Client: BDW Southampton

Dates: 12/08/2011


Logged By

DB

| Well | Water Strikes | Samples & In Situ Testing |          |                             | Depth (m) | Level (m AOD) | Legend | Stratum Description   |   |
|------|---------------|---------------------------|----------|-----------------------------|-----------|---------------|--------|---|---|
|      |               | Depth (m)                 | Type     | Results                     |           |               |        |   |   |
|      |               |                           |          |                             |           |               |        | TOPSOIL   |   |
|      |               | 1.00<br>1.00              | SPT<br>D | N=49<br>(6,6/<br>7,9,13,20) | 0.70      |               |        | Dense and medium dense off-white and pale brown silty SAND with abundant chalk and flint gravel                                | 1 |
|      |               | 2.00<br>2.00              | SPT<br>D | N=16<br>(3,4/<br>4,3,4,5)   | 2.40      |               |        | Firm pale brown silty sandy CLAY with fine chalk fragments and scattered flint gravel                                          | 2 |
|      |               | 3.00<br>3.00              | SPT<br>D | N=16<br>(4,4/<br>3,5,4,4)   | 3.20      |               |        | CHALK: recovered as a melange of off-white and pale brown chalk fines with occasional low density weak chalk gravel (grade Dm) | 3 |
|      |               | 4.00<br>4.00              | SPT<br>D | N=11<br>(3,3/<br>3,2,3,3)   | 4.45      |               |        | End of Borehole at 4.45 m   | 4 |
|      |               |                           |          |                             |           |               |        |   | 5 |
|      |               |                           |          |                             |           |               |        |   | 6 |
|      |               |                           |          |                             |           |               |        |   | 7 |
|      |               |                           |          |                             |           |               |        |   | 8 |
|      |               |                           |          |                             |           |               |        |   | 9 |
|      |               |                           | Type     | Results                     |           |               |        |   |   |

Remarks: Ground water not encountered

|                                          |                        |                   |                  |
|------------------------------------------|------------------------|-------------------|------------------|
| Project Name<br>Land at Portsdown Hill   | Project No.<br>J111144 | Co-ords: -        | Hole Type<br>WLS |
| Location: Bedhampton, Havant, Portsmouth |                        | Level: -          | Scale<br>1:50    |
| Client: BDW Southampton                  |                        | Dates: 12/08/2011 | Logged By<br>DB  |
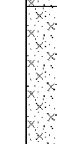
| Well | Water Strikes | Samples & In Situ Testing |          |                           | Depth (m) | Level (m AOD) | Legend                                                                            | Stratum Description                                                                           |   |   |
|------|---------------|---------------------------|----------|---------------------------|-----------|---------------|-----------------------------------------------------------------------------------|-----------------------------------------------------------------------------------------------|---|---|
|      |               | Depth (m)                 | Type     | Results                   |           |               |                                                                                   |                                                                                               |   |   |
|      |               | 1.00<br>1.00              | SPT<br>D | N=6<br>(1,1/<br>1,2,1,2)  | 0.40      |               |  | MADE GROUND (gravel road)                                                                     | 1 |   |
|      |               |                           |          |                           |           |               |  | Firm reddish orange-brown silty sandy CLAY with occasional flint gravel                       |   |   |
|      |               | 2.00<br>2.00              | SPT<br>D | N=14<br>(2,3/<br>3,4,4,3) | 2.10      |               |  | White and off-white silty SAND with abundant chalk fragments and occasional fine flint gravel | 2 |   |
|      |               |                           |          |                           |           |               |  | Medium dense pale yellow slightly clayey silty fine SAND with occasional chalk gravel         |   |   |
|      |               | 3.00<br>3.00              | SPT<br>D | N=13<br>(2,2/<br>3,3,3,4) | 3.45      |               |                                                                                   | End of Borehole at 3.45 m                                                                     | 3 |   |
|      |               |                           |          |                           |           |               |                                                                                   |                                                                                               |   |   |
|      |               |                           |          |                           |           |               |                                                                                   |                                                                                               |   | 4 |
|      |               |                           |          |                           |           |               |                                                                                   |                                                                                               |   | 5 |
|      |               |                           |          |                           |           |               |                                                                                   |                                                                                               |   | 6 |
|      |               |                           |          |                           |           |               |                                                                                   |                                                                                               |   | 7 |
|      |               |                           |          |                           |           |               |                                                                                   | 8                                                                                             |   |   |
|      |               |                           |          |                           |           |               |                                                                                   | 9                                                                                             |   |   |

Remarks: Ground water not encountered. Falling head percolation testing carried out in borehole - results presented seperately.



**Site** Portsdown Hill Site, Havant, Hampshire

**Client** BDW Southampton

**Job Number**  
J11144

**Sheet**  
2/2

**Date:** 12 August 2011

**Borehole No:** 2

### Test Data

#### Before start of test:

**Borehole depth (m):** 3.00

**Casing depth (m):** --

**Water level (m):** --

| Time (mins) | Depth to Water (m) | Depth of Water (m) |
|-------------|--------------------|--------------------|
| 0           | 0                  | 3.00               |
| 1           | 1.2                | 1.80               |
| 2           | 1.78               | 1.22               |
| 3           | 2.34               | 0.66               |
| 8           | 2.65               | 0.35               |
| 10          | 2.85               | 0.15               |

### Soakage Calculation

Borehole Diameter (m) 0.0600

Borehole Area (m) 0.0028

Borehole Perimeter (m) 0.188

From Plot: D1 (m) 1.8

D2 (m) 0.66

T1 (min) 1

T2 (min) 3

Soakage Volume (m<sup>3</sup>) 0.003

Soakage Area (m<sup>2</sup>) 0.23

Time (min) 2

**Soakage rate (m/sec)** 1.14E-04


**Soakage rate (m/day)** 9.889156627

#### At end of test:

**Borehole depth (m):** 2.85

**Casing depth (m):** 0

**Water level (m):** 2.85

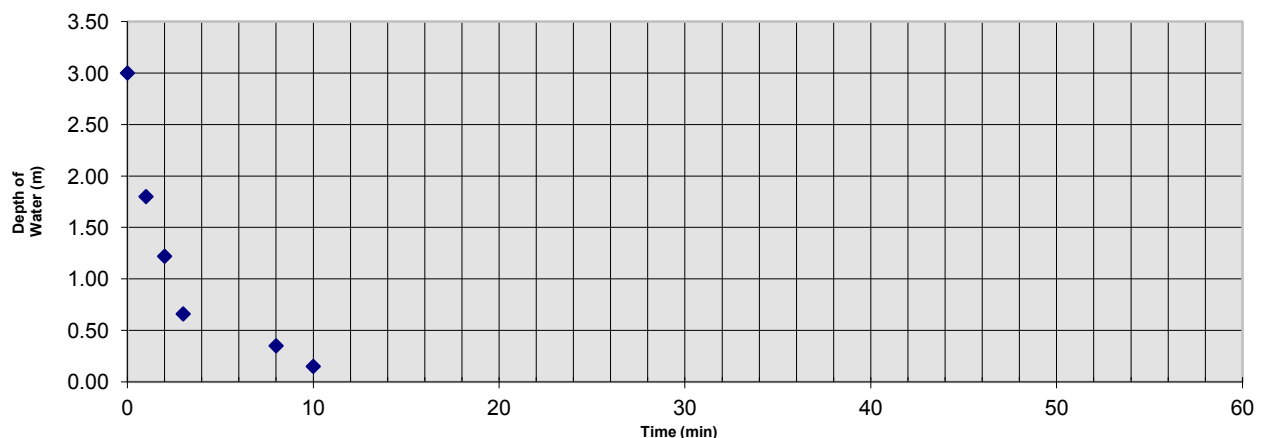

#### Remarks:

Borehole left open for 40 minutes prior to testing to determine natural water level  
Test repeated twice with similar results, with the borehole water draining to natural water level in less than two minutes

**Site** Portsdown Hill Site, Havant, Hampshire

**Client** BDW Southampton

**Job Number**  
J11144

**Sheet**  
2/2

**Date:** 12 August 2011

**Borehole No:** 6

### Test Data

#### Before start of test:

**Borehole depth (m):** 3.00

**Casing depth (m):** --

**Water level (m):** --

| Time (mins) | Depth to Water (m) | Depth of Water (m) |
|-------------|--------------------|--------------------|
| 0           | 0.66               | 2.34               |
| 1           | 0.74               | 2.26               |
| 3           | 0.9                | 2.10               |
| 9           | 1                  | 2.00               |
| 13          | 1.05               | 1.95               |
| 21          | 1.3                | 1.70               |
| 29          | 1.48               | 1.52               |
| 43          | 1.76               | 1.24               |

### Soakage Calculation

Borehole Diameter (m) 0.0600

Borehole Area (m) 0.0028

Borehole Perimeter (m) 0.188

From Plot:

|          |      |
|----------|------|
| D1 (m)   | 2.34 |
| D2 (m)   | 1.24 |
| T1 (min) | 0    |
| T2 (min) | 43   |

Soakage Volume (m<sup>3</sup>) 0.003

Soakage Area (m<sup>2</sup>) 0.34

Time (min) 43


|                             |             |
|-----------------------------|-------------|
| <b>Soakage rate (m/sec)</b> | 3.54E-06    |
| <b>Soakage rate (m/day)</b> | 0.306126393 |

#### At end of test:

**Borehole depth (m):** 2.53

**Casing depth (m):** 0

**Water level (m):** 1.76

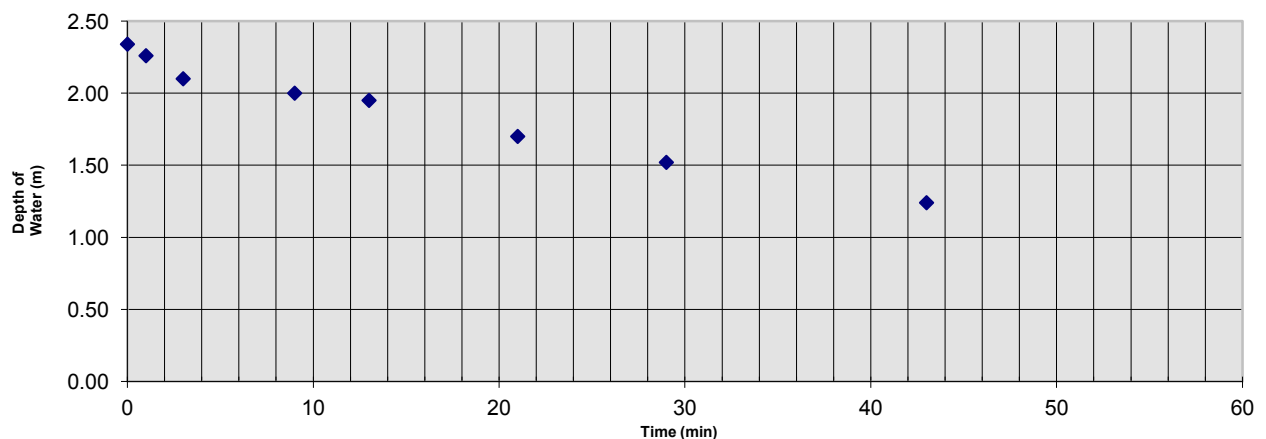

**Remarks:**

Borehole left open for 40 minutes prior to testing to determine natural water level  
Test repeated twice with similar results, with the borehole water draining to natural water level in less than two minutes

**Site** Portsdown Hill Site, Havant, Hampshire

**Client** BDW Southampton

**Job Number**  
J11144

**Sheet**  
2/2

**Date:** 12 August 2011

**Borehole No:** 5

### Test Data

#### Before start of test:

**Borehole depth (m):** 3.00  
**Casing depth (m):** --  
**Water level (m):** --

| Time (mins) | Depth to Water (m) | Depth of Water (m) |
|-------------|--------------------|--------------------|
| 0           | 0.5                | 2.50               |
| 1           | 0.62               | 2.38               |
| 2           | 0.75               | 2.25               |
| 5           | 0.98               | 2.02               |
| 7           | 1.05               | 1.95               |
| 15          | 1.3                | 1.70               |
| 29          | 1.78               | 1.22               |
| 43          | 2.43               | 0.57               |

### Soakage Calculation


Borehole Diameter (m) 0.0600  
Borehole Area (m) 0.0028  
Borehole Perimeter (m) 0.188  
  
From Plot:  
D1 (m) 2.50  
D2 (m) 0.57  
T1 (min) 0  
T2 (min) 43

Soakage Volume (m<sup>3</sup>) 0.005  
Soakage Area (m<sup>2</sup>) 0.29  
Time (min) 43

|                             |             |
|-----------------------------|-------------|
| <b>Soakage rate (m/sec)</b> | 7.24E-06    |
| <b>Soakage rate (m/day)</b> | 0.625476369 |

#### At end of test:

**Borehole depth (m):** 2.76  
**Casing depth (m):** 0  
**Water level (m):** 2.43

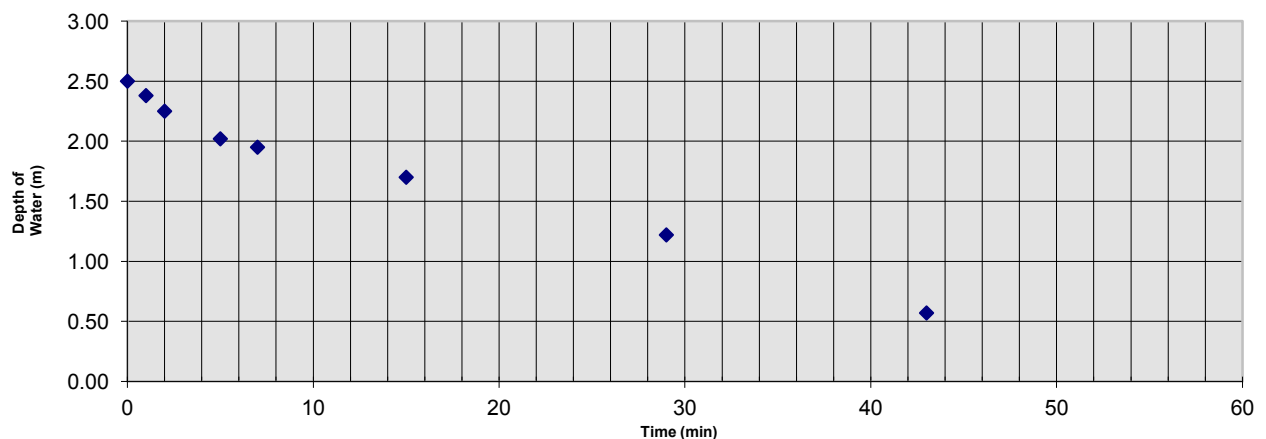


**Remarks:**

Borehole left open for 40 minutes prior to testing to determine natural water level  
Test repeated twice with similar results, with the borehole water draining to natural water level in less than two minutes

| Project Name: Portsdown Hill   |            |           |   |                      |                  | Samples Received: 16/08/2011 |                      |  |                                                                  |
|---|------------|-----------|---|----------------------|------------------|------------------------------|----------------------|------------------------------------------------------------------------------------|------------------------------------------------------------------|
|   |            |           |   |                      |                  | Project Started: 23/08/2011  |                      |                                                                                    |                                                                  |
| Client: Wilson Bailey Geotechnical & Environmental   |            |           |   |                      |                  | Testing Started: 05/09/2011  |                      |                                                                                    |                                                                  |
| Project No: -   |            |           | Our job/report no: 11513                                                                                          |                      |                  | Date Reported: 07/09/2011    |                      |                                                                                    |                                                                  |
| Borehole No:   | Sample No: | Depth (m) | Description   | Moisture content (%) | Liquid Limit (%) | Plastic Limit (%)            | Plasticity Index (%) | Passing 0.425 mm (%)                                                               | Remarks                                                          |
| BH6   | -          | 1.00      | Brown and orange brown slightly sandy slightly gravelly CLAY (gravel is fm and sub-angular to angular)            | 18                   |                  |                              |                      |                                                                                    |                                                                  |
| TP1   | -          | 1.00      | Brown slightly silty slightly gravelly CLAY with occasional chalk fragments (gravel is fmc and sub-angular)       | 15                   | 29               | 16                           | 13                   | 90                                                                                 |                                                                  |
| TP2   | -          | 0.50      | Brown slightly sandy slightly gravelly CLAY (gravel is fine and sub-angular)                                      | 21                   | 51               | 19                           | 32                   | 85                                                                                 |                                                                  |
| TP2   | -          | 1.00      | Brown slightly sandy slightly gravelly CLAY (gravel is fm and sub-angular to angular)                             | 23                   |                  |                              |                      |                                                                                    |                                                                  |
| TP3   | -          | 0.50      | Brown slightly sandy slightly gravelly CLAY (gravel is fm and sub-angular to angular)                             | 21                   |                  |                              |                      |                                                                                    |                                                                  |
| TP4   | -          | 0.90      | Brown slightly sandy slightly gravelly CLAY (gravel is fine and angular)                                          | 16                   | 46               | 17                           | 29                   | 91                                                                                 |                                                                  |
| TP5   | -          | 1.00      | Brown and orange brown slightly sandy gravelly CLAY (gravel is fm and sub-angular to angular)                     | 17                   | 46               | 15                           | 31                   | 64                                                                                 |                                                                  |
| TP7   | -          | 1.00      | Orange brown slightly sandy gravelly CLAY (gravel is fm and sub-angular)                                          | 18                   | 42               | 18                           | 24                   | 60                                                                                 |                                                                  |
| TP10   | -          | 1.00      | Pale brown slightly silty slightly gravelly CLAY with occasional chalk fragments (gravel is fine and sub-angular) | 16                   | 38               | 18                           | 20                   | 93                                                                                 |                                                                  |
| TP13   | -          | 1.00      | Brown slightly sandy slightly gravelly CLAY (gravel is fm and sub-angular)                                        | 20                   | 45               | 18                           | 27                   | 90                                                                                 |                                                                  |
| TP13   | -          | 1.50      | Yellowish brown sandy silty CLAY                                                                                  | 19                   |                  |                              |                      |                                                                                    |                                                                  |
| TP14   | -          | 1.00      | Yellowish brown slightly silty slightly gravelly CLAY (gravel is fine and sub-angular)                            | 14                   |                  |                              |                      |                                                                                    |                                                                  |
| TP15   | -          | 1.00      | Yellowish brown slightly silty slightly gravelly CLAY (gravel is fm and sub-angular)                              | 14                   |                  |                              |                      |                                                                                    |                                                                  |
| TP16   | -          | 1.00      | Orange brown slightly silty slightly gravelly CLAY with occasional chalk fragments (gravel is fm and sub-angular) | 14                   | 28               | 16                           | 12                   | 86                                                                                 |                                                                  |
| TP17   | -          | 0.80      | Brown slightly sandy slightly gravelly CLAY (gravel is fine and sub-angular to angular)                           | 17                   | 52               | 19                           | 33                   | 89                                                                                 |                                                                  |
| <div>  <div> <h3>Summary of Test Results</h3> <p>BS 1377 : Part 2 : Clause 4.4 : 1990 Determination of the liquid limit by the cone penetrometer method.</p> <p>BS 1377 : Part 2 : Clause 5 : 1990 Determination of the plastic limit and plasticity index.</p> <p>BS 1377 : Part 2 : Clause 3.2 : 1990 Determination of the moisture content by the oven-drying method.</p> </div> </div> |            |           |   |                      |                  |                              |                      |                                                                                    | <b>Checked and Approved</b><br>Initials: K.P<br>Date: 07/09/2011 |
| Test Report by K4 SOILS LABORATORY Unit 8 Olds Close Olds Approach Watford Herts WD18 9RU<br>Test Results relate only to the sample numbers shown above. Approved Signatories: K.Phaure (Tech.Mgr) J.Phaure (Lab.Mgr)<br>All samples connected with this report ,incl any on 'hold' will be stored and disposed off according to Company policy.Acoply of this policy is available on request.                                                                               |            |           |   |                      |                  |                              |                      |                                                                                    |                                                                  |

| Project Name: Portsdown Hill |                                                                                 |               |                                                                                               |     | <b>K4 SOILS</b><br> |
|------------------------------|---------------------------------------------------------------------------------|---------------|-----------------------------------------------------------------------------------------------|-----|---|
| Client: Environmental        |                                                                                 | Project no: - |                                                                                               |     |   |
| Our job no: 11513            |                                                                                 |               |                                                                                               |     |   |
| Borehole No:                 | Sample No:                                                                      | Depth m       | Description                                                                                   | pH  | Sulphate content (g/l)                                                                                |
| TP2                          | -                                                                               | 0.50          | Brown slightly sandy slightly gravelly CLAY (gravel is fine and sub-angular)                  | 7.8 | 0.09                                                                                                  |
| TP5                          | -                                                                               | 1.00          | Brown and orange brown slightly sandy gravelly CLAY (gravel is fm and sub-angular to angular) | 7.7 | 0.09                                                                                                  |
| TP13                         | -                                                                               | 1.00          | Brown slightly sandy slightly gravelly CLAY (gravel is fm and sub-angular)                    | 7.8 | 0.10                                                                                                  |
|                              |                                                                                 |               |                                                                                               |     |   |
| Date<br>07/09/2011           | <b>Summary of Test Results</b>                                                  |               |                                                                                               |     | Checked and Approved<br>Initials : kp                                                                 |
|                              | BS 1377 : Part 3 : Clause 5 : 1990                                              |               |                                                                                               |     |   |
|                              | Determination of sulphate content of soil and ground water : gravimetric method |               |                                                                                               |     |   |

|   |   |                          |              |
|---|---|--------------------------|--------------|
| <b>K4 SOILS</b><br> | <b>PARTICLE SIZE DISTRIBUTION</b><br><b>BS 1377 : Part 2 : 1990 : Clause 9</b>                                                 | Our Report No:           | <b>11513</b> |
|   |   | Project No:              | -            |
| Location                                                                                             | <b>Portsmouth Hill</b>   | Borehole / Trial Pit No: | TP3          |
| Visual Soil Description                                                                              | <b>Brown slightly gravelly sandy clayey SILT with occasional fm chalk fragments (gravel is fmc and sub-rounded to angular)</b> | Depth                    | 1.00 m       |
|   |   | Sample Type/No           | - 0          |

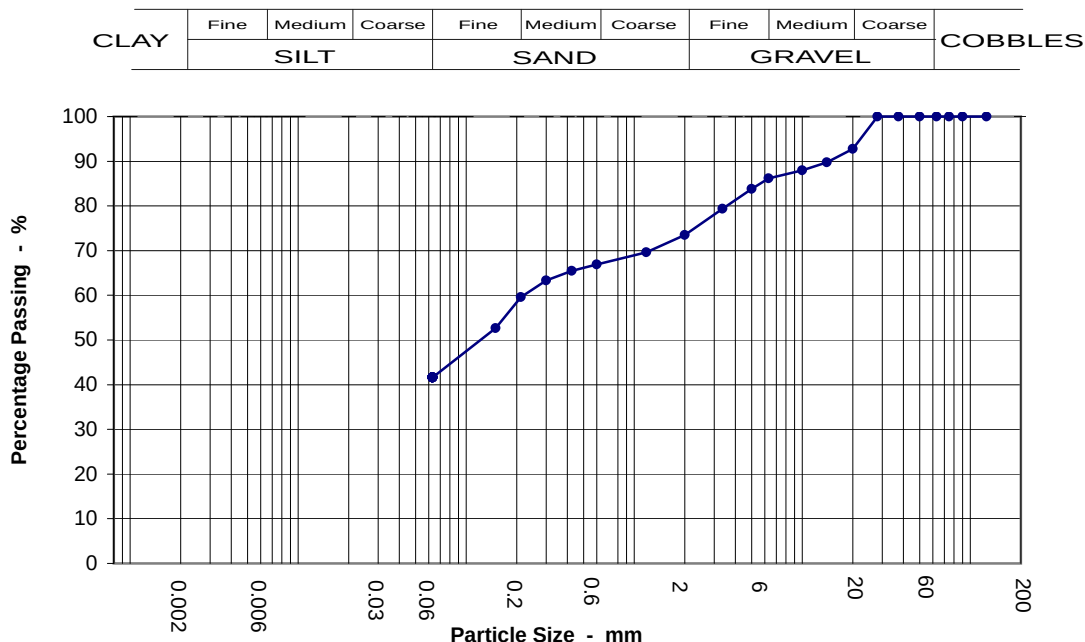

| Sieving          |           | Sedimentation    |           |
|------------------|-----------|------------------|-----------|
| Particle Size mm | % Passing | Particle Size mm | % Passing |
| 125              | 100       |                  |           |
| 90               | 100       |                  |           |
| 75               | 100       |                  |           |
| 63               | 100       |                  |           |
| 50               | 100       |                  |           |
| 37.5             | 100       |                  |           |
| 28               | 100       |                  |           |
| 20               | 93        |                  |           |
| 14               | 90        |                  |           |
| 10               | 88        |                  |           |
| 6.3              | 86        |                  |           |
| 5                | 84        |                  |           |
| 3.35             | 79        |                  |           |
| 2                | 74        |                  |           |
| 1.18             | 70        |                  |           |
| 0.6              | 67        |                  |           |
| 0.425            | 65        |                  |           |
| 0.3              | 63        |                  |           |
| 0.212            | 60        |                  |           |
| 0.15             | 53        |                  |           |
| 0.063            | 42        |                  |           |


| Test Method                        |        |
|------------------------------------|--------|
| BS 1377 : Part 2 : 1990            |        |
| Sieving                            | Clause |
| Sedimentation                      | N/A    |
| Suitable Amount Of Sample Received | Yes    |

| Sample Proportions |      |
|--------------------|------|
| Cobbles            | 0.0  |
| Gravel             | 26.5 |
| Sand               | 31.9 |
| Silt & Clay        | 41.6 |

| Grading Analysis       |       |
|------------------------|-------|
| D100                   | 125.0 |
| D60                    | 0.2   |
| D10                    |       |
| Uniformity Coefficient | N/A   |

|   |                                                                           |                                             |                                                                                       |
|---|---------------------------------------------------------------------------|---------------------------------------------|---------------------------------------------------------------------------------------|
| <b>K4 SOILS LABORATORY</b><br>Unit 8 Olds Close Olds Approach<br>Watford Herts WD18 9RU.<br>E-mail: k4soils@aol.com | <b>Approved Signatories:</b><br>K.Phaure(Tech.Mgr)      J.Phaure(Lab.Mgr) | <b>Checked and Approved</b><br>Initials: kp |  |
|   | Test results relate only to the sample numbers shown above                | Date: 07/09/2011                            |                                                                                       |

|   |   |                          |       |
|---|---|--------------------------|-------|
| <div>K4 SOILS</div> <div></div> | <div>PARTICLE SIZE DISTRIBUTION</div> <div>BS 1377 : Part 2 : 1990 : Clause 9</div>                                           | Our Report No:           | 11513 |
|   |   | Project No:              | -     |
| Location   | Portsdown Hill   | Borehole / Trial Pit No: | TP7   |
|   |   | Depth                    | 2.00m |
| Visual Soil Description                                                                                          | Brown slightly clayey slightly gravelly SAND with occasional fm chalk fragments (gravel is fm and sub-rounded to sub-angular) | Sample Type/No           | - 0   |

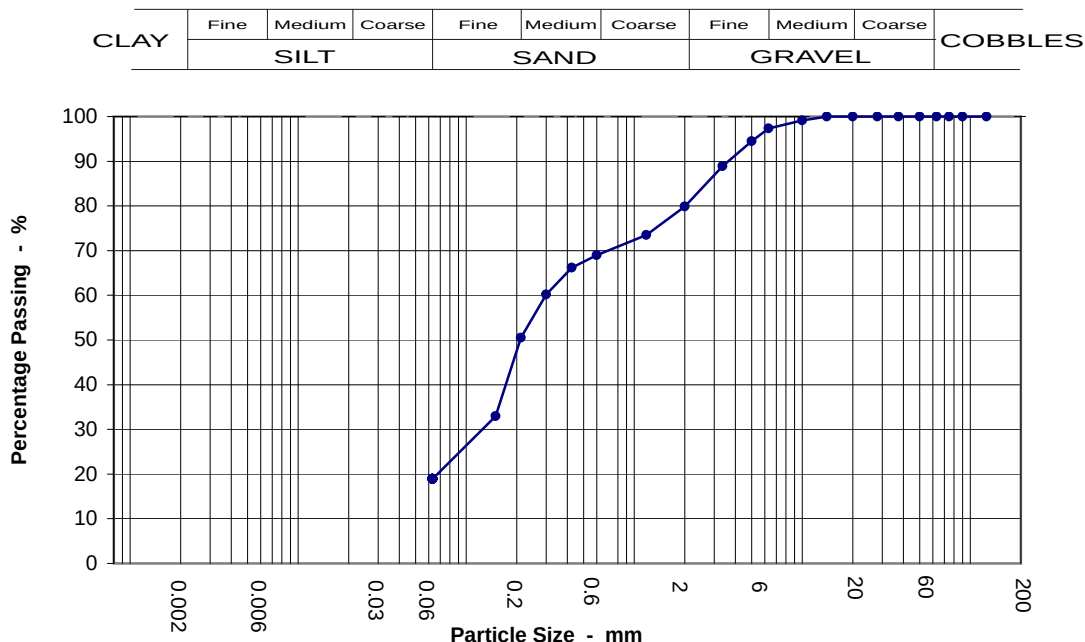

| Sieving          |           | Sedimentation    |           |
|------------------|-----------|------------------|-----------|
| Particle Size mm | % Passing | Particle Size mm | % Passing |
| 125              | 100       |                  |           |
| 90               | 100       |                  |           |
| 75               | 100       |                  |           |
| 63               | 100       |                  |           |
| 50               | 100       |                  |           |
| 37.5             | 100       |                  |           |
| 28               | 100       |                  |           |
| 20               | 100       |                  |           |
| 14               | 100       |                  |           |
| 10               | 99        |                  |           |
| 6.3              | 97        |                  |           |
| 5                | 94        |                  |           |
| 3.35             | 89        |                  |           |
| 2                | 80        |                  |           |
| 1.18             | 73        |                  |           |
| 0.6              | 69        |                  |           |
| 0.425            | 66        |                  |           |
| 0.3              | 60        |                  |           |
| 0.212            | 50        |                  |           |
| 0.15             | 33        |                  |           |
| 0.063            | 19        |                  |           |

| Test Method                        |        |
|------------------------------------|--------|
| BS 1377 : Part 2 : 1990            |        |
| Sieving                            | Clause |
| Sedimentation                      | N/A    |
| Suitable Amount Of Sample Received | Yes    |

| Sample Proportions |      |
|--------------------|------|
| Cobbles            | 0.0  |
| Gravel             | 20.1 |
| Sand               | 61.0 |
| Silt & Clay        | 18.9 |

| Grading Analysis       |       |
|------------------------|-------|
| D100                   | 125.0 |
| D60                    | 0.3   |
| D10                    |       |
| Uniformity Coefficient | N/A   |

|   |                                                            |                   |                             |                                                                                               |
|---|------------------------------------------------------------|-------------------|-----------------------------|-----------------------------------------------------------------------------------------------|
| <b>K4 SOILS LABORATORY</b>   | <b>Approved Signatories:</b>                               |                   | <b>Checked and Approved</b> | <br>2519 |
| Unit 8 Olds Close Olds Approach<br>Watford Herts WD18 9RU.<br>E-mail: k4soils@aol.com                                                                                           | K.Phaure(Tech.Mgr)                                         | J.Phaure(Lab.Mgr) | Initials: kp                |                                                                                               |
|   | Test results relate only to the sample numbers shown above |                   | Date: 07/09/2011            |                                                                                               |
| All samples connected with this report, incl any on 'hold' will be disposed off according to company policy. A copy of this policy is available on request. Sheet 3/3 MSF-11/R9 |                                                            |                   |                             |                                                                                               |



Dominic Brightman  
Wilson Bailey Ltd  
Forge Farm Yard  
Compton Chamberlayne  
Wiltshire SP3 5DS



**QTS Environmental Ltd**  
Unit 1  
Rose Lane Industrial Estate  
Rose Lane  
Lenham Heath  
Kent  
ME17 2JN  
t: 01622 851105  
[russell.jarvis@qtsenvironmental.com](mailto:russell.jarvis@qtsenvironmental.com)

## **QTS Environmental Report No: 6923**

**Site Reference: Portsdown Hill**

**Project / Job Ref: None Supplied**

**Order No: None Supplied**

**Sample Receipt Date: 16/08/2011**

**Sample Scheduled Date: 16/08/2011**

**Report Issue Number: 1**

**Reporting Date: 23/08/2011**

**Authorised by:**

Russell Jarvis  
Director

**On behalf of QTS Environmental Ltd**

**Authorised by:**

Kevin Old  
Director

**On behalf of QTS Environmental Ltd**



**QTS Environmental Ltd**  
**Unit 1, Rose Lane Industrial Estate**  
**Rose Lane**  
**Lenham Heath**  
**Maidstone**  
**Kent ME17 2JN**  
**Tel : 01622 851105**



| Soil Analysis Certificate                |                        |               |               |               |               |               |
|------------------------------------------|------------------------|---------------|---------------|---------------|---------------|---------------|
| <b>QTS Environmental Report No: 6923</b> | <b>Date Sampled</b>    | None Supplied | None Supplied | None Supplied | None Supplied | None Supplied |
| <b>Wilson Bailey Ltd</b>                 | <b>Time Sampled</b>    | None Supplied | None Supplied | None Supplied | None Supplied | None Supplied |
| <b>Site Reference: Portsdown Hill</b>    | <b>TP / BH No</b>      | TP1           | TP2           | TP4           | TP7           | BH2           |
| <b>Project / Job Ref: None Supplied</b>  | <b>Additional Refs</b> | None Supplied | None Supplied | None Supplied | None Supplied | None Supplied |
| <b>Order No: None Supplied</b>           | <b>Depth (m)</b>       | 0.20          | 0.25          | 0.25          | 0.30          | 0.20          |
| <b>Reporting Date: 23/08/2011</b>        | <b>QTSE Sample No</b>  | 31130         | 31131         | 31132         | 31133         | 31134         |

| Determinand   | Unit | MDL  | Accreditation |      |      |      |      |      |
|---------------|------|------|---------------|------|------|------|------|------|
| Stone Content | %    | <0.1 | NONE          | <0.1 | <0.1 | <0.1 | <0.1 | <0.1 |

| General Inorganics         | Unit     | MDL       | Accreditation |     |     |     |     |     |
|----------------------------|----------|-----------|---------------|-----|-----|-----|-----|-----|
| pH                         | pH Units | + / - 0.1 | MCERTS        | 7.5 | 7.3 | 6.5 | 7.1 | 7.8 |
| Total Organic Carbon (TOC) | %        | <0.1      | NONE          | 1.6 | 1.8 | 0.7 | 1.1 | 1.3 |
| Total Phenols (monohydric) | mg/kg    | <2        | NONE          | <2  | <2  | <2  | <2  | <2  |

| Metals                | Unit  | MDL  | Accreditation |     |    |     |     |     |
|-----------------------|-------|------|---------------|-----|----|-----|-----|-----|
| Arsenic (As)          | mg/kg | <2   | MCERTS        | 8   | 8  | 7   | 7   | 5   |
| W/S Boron             | mg/kg | <1   | NONE          | <1  | <1 | <1  | <1  | <1  |
| Cadmium (Cd)          | mg/kg | <0.5 | MCERTS        | 0.7 | 1  | 0.6 | 0.5 | 0.7 |
| Chromium (hexavalent) | mg/kg | <2   | NONE          | <2  | <2 | <2  | <2  | <2  |
| Chromium (Cr)         | mg/kg | <2   | MCERTS        | 25  | 23 | 20  | 18  | 20  |
| Copper (Cu)           | mg/kg | <4   | MCERTS        | 14  | 14 | 16  | 13  | 10  |
| Lead (Pb)             | mg/kg | <3   | MCERTS        | 24  | 28 | 38  | 27  | 13  |
| Mercury (Hg)          | mg/kg | <1   | NONE          | <1  | <1 | <1  | <1  | <1  |
| Nickel (Ni)           | mg/kg | <3   | MCERTS        | 19  | 17 | 14  | 13  | 16  |
| Selenium (Se)         | mg/kg | <3   | NONE          | <3  | <3 | <3  | <3  | <3  |
| Zinc (Zn)             | mg/kg | <3   | MCERTS        | 60  | 61 | 56  | 52  | 59  |

Analytical results are expressed on a dry weight basis where samples are dried at less than 30°C

Analysis carried out on the dried sample is corrected for the stone content

Stone content is classified as material greater than 10mm in diameter



**QTS Environmental Ltd**  
**Unit 1, Rose Lane Industrial Estate**  
**Rose Lane**  
**Lenham Heath**  
**Maidstone**  
**Kent ME17 2JN**  
**Tel : 01622 851105**



| Soil Analysis Certificate                |                        |               |               |               |               |               |
|------------------------------------------|------------------------|---------------|---------------|---------------|---------------|---------------|
| <b>QTS Environmental Report No: 6923</b> | <b>Date Sampled</b>    | None Supplied | None Supplied | None Supplied | None Supplied | None Supplied |
| <b>Wilson Bailey Ltd</b>                 | <b>Time Sampled</b>    | None Supplied | None Supplied | None Supplied | None Supplied | None Supplied |
| <b>Site Reference: Portsdown Hill</b>    | <b>TP / BH No</b>      | TP9           | TP13          | TP15          | TP17          | BH4           |
| <b>Project / Job Ref: None Supplied</b>  | <b>Additional Refs</b> | None Supplied | None Supplied | None Supplied | None Supplied | None Supplied |
| <b>Order No: None Supplied</b>           | <b>Depth (m)</b>       | 0.20          | 0.20          | 0.30          | 0.30          | 0.30          |
| <b>Reporting Date: 23/08/2011</b>        | <b>QTSE Sample No</b>  | 31135         | 31136         | 31137         | 31138         | 31139         |

| Determinand   | Unit | MDL  | Accreditation |      |      |      |      |      |
|---------------|------|------|---------------|------|------|------|------|------|
| Stone Content | %    | <0.1 | NONE          | <0.1 | <0.1 | <0.1 | <0.1 | <0.1 |

| General Inorganics         | Unit     | MDL       | Accreditation |     |     |     |     |     |
|----------------------------|----------|-----------|---------------|-----|-----|-----|-----|-----|
| pH                         | pH Units | + / - 0.1 | MCERTS        | 7.8 | 7.7 | 7.9 | 7.7 | 7.8 |
| Total Organic Carbon (TOC) | %        | <0.1      | NONE          | 1.1 | 1.5 | 1.1 | 0.8 | 1.5 |
| Total Phenols (monohydric) | mg/kg    | <2        | NONE          | <2  | <2  | <2  | <2  | <2  |

| Metals                | Unit  | MDL  | Accreditation |     |     |     |     |     |
|-----------------------|-------|------|---------------|-----|-----|-----|-----|-----|
| Arsenic (As)          | mg/kg | <2   | MCERTS        | 8   | 7   | 8   | 7   | 7   |
| W/S Boron             | mg/kg | <1   | NONE          | <1  | <1  | <1  | <1  | <1  |
| Cadmium (Cd)          | mg/kg | <0.5 | MCERTS        | 0.6 | 0.7 | 0.9 | 0.6 | 0.7 |
| Chromium (hexavalent) | mg/kg | <2   | NONE          | <2  | <2  | <2  | <2  | <2  |
| Chromium (Cr)         | mg/kg | <2   | MCERTS        | 12  | 22  | 29  | 28  | 13  |
| Copper (Cu)           | mg/kg | <4   | MCERTS        | 6   | 9   | 13  | 12  | 8   |
| Lead (Pb)             | mg/kg | <3   | MCERTS        | 10  | 14  | 15  | 15  | 13  |
| Mercury (Hg)          | mg/kg | <1   | NONE          | <1  | <1  | <1  | <1  | <1  |
| Nickel (Ni)           | mg/kg | <3   | MCERTS        | 11  | 15  | 22  | 20  | 9   |
| Selenium (Se)         | mg/kg | <3   | NONE          | <3  | <3  | <3  | <3  | <3  |
| Zinc (Zn)             | mg/kg | <3   | MCERTS        | 36  | 49  | 74  | 66  | 40  |

Analytical results are expressed on a dry weight basis where samples are dried at less than 30°C

Analysis carried out on the dried sample is corrected for the stone content

Stone content is classified as material greater than 10mm in diameter



**QTS Environmental Ltd**  
**Unit 1, Rose Lane Industrial Estate**  
**Rose Lane**  
**Lenham Heath**  
**Maidstone**  
**Kent ME17 2JN**  
**Tel : 01622 851105**



#### Soil Analysis Certificate - Speciated PAHs

|                                          |                        |               |               |               |               |               |
|------------------------------------------|------------------------|---------------|---------------|---------------|---------------|---------------|
| <b>QTS Environmental Report No: 6923</b> | <b>Date Sampled</b>    | None Supplied | None Supplied | None Supplied | None Supplied | None Supplied |
| <b>Wilson Bailey Ltd</b>                 | <b>Time Sampled</b>    | None Supplied | None Supplied | None Supplied | None Supplied | None Supplied |
| <b>Site Reference: Portsdown Hill</b>    | <b>TP / BH No</b>      | TP1           | TP2           | TP4           | TP7           | BH2           |
| <b>Project / Job Ref: None Supplied</b>  | <b>Additional Refs</b> | None Supplied | None Supplied | None Supplied | None Supplied | None Supplied |
| <b>Order No: None Supplied</b>           | <b>Depth (m)</b>       | 0.20          | 0.25          | 0.25          | 0.30          | 0.20          |
| <b>Reporting Date: 23/08/2011</b>        | <b>QTSE Sample No</b>  | 31130         | 31131         | 31132         | 31133         | 31134         |

| Determinand            | Unit  | MDL  | Accreditation |      |      |      |      |      |
|------------------------|-------|------|---------------|------|------|------|------|------|
| Naphthalene            | mg/kg | <0.1 | MCERTS        | <0.1 | <0.1 | <0.1 | <0.1 | <0.1 |
| Acenaphthylene         | mg/kg | <0.1 | MCERTS        | <0.1 | <0.1 | <0.1 | <0.1 | <0.1 |
| Acenaphthene           | mg/kg | <0.1 | MCERTS        | <0.1 | <0.1 | <0.1 | <0.1 | <0.1 |
| Fluorene               | mg/kg | <0.1 | MCERTS        | <0.1 | <0.1 | <0.1 | <0.1 | <0.1 |
| Phenanthrene           | mg/kg | <0.1 | MCERTS        | <0.1 | <0.1 | <0.1 | <0.1 | <0.1 |
| Anthracene             | mg/kg | <0.1 | MCERTS        | <0.1 | <0.1 | <0.1 | <0.1 | <0.1 |
| Fluoranthene           | mg/kg | <0.1 | MCERTS        | <0.1 | <0.1 | <0.1 | <0.1 | <0.1 |
| Pyrene                 | mg/kg | <0.1 | MCERTS        | <0.1 | <0.1 | <0.1 | <0.1 | <0.1 |
| Benzo(a)anthracene     | mg/kg | <0.1 | MCERTS        | <0.1 | <0.1 | <0.1 | <0.1 | <0.1 |
| Chrysene               | mg/kg | <0.1 | MCERTS        | <0.1 | <0.1 | <0.1 | <0.1 | <0.1 |
| Benzo(b)fluoranthene   | mg/kg | <0.1 | MCERTS        | <0.1 | <0.1 | <0.1 | <0.1 | <0.1 |
| Benzo(k)fluoranthene   | mg/kg | <0.1 | MCERTS        | <0.1 | <0.1 | <0.1 | <0.1 | <0.1 |
| Benzo(a)pyrene         | mg/kg | <0.1 | MCERTS        | <0.1 | <0.1 | <0.1 | <0.1 | <0.1 |
| Indeno(1,2,3-cd)pyrene | mg/kg | <0.1 | MCERTS        | <0.1 | <0.1 | <0.1 | <0.1 | <0.1 |
| Dibenz(a,h)anthracene  | mg/kg | <0.1 | MCERTS        | <0.1 | <0.1 | <0.1 | <0.1 | <0.1 |
| Benzo(ghi)perylene     | mg/kg | <0.1 | MCERTS        | <0.1 | <0.1 | <0.1 | <0.1 | <0.1 |

|                          |              |                |               |                |                |                |                |                |
|--------------------------|--------------|----------------|---------------|----------------|----------------|----------------|----------------|----------------|
| <b>Total EPA-16 PAHs</b> | <b>mg/kg</b> | <b>&lt;1.6</b> | <b>MCERTS</b> | <b>&lt;1.6</b> | <b>&lt;1.6</b> | <b>&lt;1.6</b> | <b>&lt;1.6</b> | <b>&lt;1.6</b> |
|--------------------------|--------------|----------------|---------------|----------------|----------------|----------------|----------------|----------------|

Analytical results are expressed on a dry weight basis where samples are dried at less than 30°C



**QTS Environmental Ltd**  
**Unit 1, Rose Lane Industrial Estate**  
**Rose Lane**  
**Lenham Heath**  
**Maidstone**  
**Kent ME17 2JN**  
**Tel : 01622 851105**



#### Soil Analysis Certificate - Speciated PAHs

|                                          |                        |               |               |               |               |               |
|------------------------------------------|------------------------|---------------|---------------|---------------|---------------|---------------|
| <b>QTS Environmental Report No: 6923</b> | <b>Date Sampled</b>    | None Supplied | None Supplied | None Supplied | None Supplied | None Supplied |
| <b>Wilson Bailey Ltd</b>                 | <b>Time Sampled</b>    | None Supplied | None Supplied | None Supplied | None Supplied | None Supplied |
| <b>Site Reference: Portsdown Hill</b>    | <b>TP / BH No</b>      | TP9           | TP13          | TP15          | TP17          | BH4           |
| <b>Project / Job Ref: None Supplied</b>  | <b>Additional Refs</b> | None Supplied | None Supplied | None Supplied | None Supplied | None Supplied |
| <b>Order No: None Supplied</b>           | <b>Depth (m)</b>       | 0.20          | 0.20          | 0.30          | 0.30          | 0.30          |
| <b>Reporting Date: 23/08/2011</b>        | <b>QTSE Sample No</b>  | 31135         | 31136         | 31137         | 31138         | 31139         |

| Determinand            | Unit  | MDL  | Accreditation |      |      |      |      |      |
|------------------------|-------|------|---------------|------|------|------|------|------|
| Naphthalene            | mg/kg | <0.1 | MCERTS        | <0.1 | <0.1 | <0.1 | <0.1 | <0.1 |
| Acenaphthylene         | mg/kg | <0.1 | MCERTS        | <0.1 | <0.1 | <0.1 | <0.1 | <0.1 |
| Acenaphthene           | mg/kg | <0.1 | MCERTS        | <0.1 | <0.1 | <0.1 | <0.1 | <0.1 |
| Fluorene               | mg/kg | <0.1 | MCERTS        | <0.1 | <0.1 | <0.1 | <0.1 | <0.1 |
| Phenanthrene           | mg/kg | <0.1 | MCERTS        | <0.1 | <0.1 | <0.1 | <0.1 | <0.1 |
| Anthracene             | mg/kg | <0.1 | MCERTS        | <0.1 | <0.1 | <0.1 | <0.1 | <0.1 |
| Fluoranthene           | mg/kg | <0.1 | MCERTS        | <0.1 | <0.1 | <0.1 | <0.1 | <0.1 |
| Pyrene                 | mg/kg | <0.1 | MCERTS        | <0.1 | <0.1 | <0.1 | <0.1 | <0.1 |
| Benzo(a)anthracene     | mg/kg | <0.1 | MCERTS        | <0.1 | <0.1 | <0.1 | <0.1 | <0.1 |
| Chrysene               | mg/kg | <0.1 | MCERTS        | <0.1 | <0.1 | <0.1 | <0.1 | <0.1 |
| Benzo(b)fluoranthene   | mg/kg | <0.1 | MCERTS        | <0.1 | <0.1 | <0.1 | <0.1 | <0.1 |
| Benzo(k)fluoranthene   | mg/kg | <0.1 | MCERTS        | <0.1 | <0.1 | <0.1 | <0.1 | <0.1 |
| Benzo(a)pyrene         | mg/kg | <0.1 | MCERTS        | <0.1 | <0.1 | <0.1 | <0.1 | <0.1 |
| Indeno(1,2,3-cd)pyrene | mg/kg | <0.1 | MCERTS        | <0.1 | <0.1 | <0.1 | <0.1 | <0.1 |
| Dibenz(a,h)anthracene  | mg/kg | <0.1 | MCERTS        | <0.1 | <0.1 | <0.1 | <0.1 | <0.1 |
| Benzo(ghi)perylene     | mg/kg | <0.1 | MCERTS        | <0.1 | <0.1 | <0.1 | <0.1 | <0.1 |

|                          |              |                |               |                |                |                |                |                |
|--------------------------|--------------|----------------|---------------|----------------|----------------|----------------|----------------|----------------|
| <b>Total EPA-16 PAHs</b> | <b>mg/kg</b> | <b>&lt;1.6</b> | <b>MCERTS</b> | <b>&lt;1.6</b> | <b>&lt;1.6</b> | <b>&lt;1.6</b> | <b>&lt;1.6</b> | <b>&lt;1.6</b> |
|--------------------------|--------------|----------------|---------------|----------------|----------------|----------------|----------------|----------------|

Analytical results are expressed on a dry weight basis where samples are dried at less than 30°C



**QTS Environmental Ltd**  
**Unit 1, Rose Lane Industrial Estate**  
**Rose Lane**  
**Lenham Heath**  
**Maidstone**  
**Kent ME17 2JN**  
**Tel : 01622 851105**



# Soil Analysis Certificate - TPH CWG Banded

|                                          |                        |               |               |               |               |               |
|------------------------------------------|------------------------|---------------|---------------|---------------|---------------|---------------|
| <b>QTS Environmental Report No: 6923</b> | <b>Date Sampled</b>    | None Supplied | None Supplied | None Supplied | None Supplied | None Supplied |
| <b>Wilson Bailey Ltd</b>                 | <b>Time Sampled</b>    | None Supplied | None Supplied | None Supplied | None Supplied | None Supplied |
| <b>Site Reference: Portsdown Hill</b>    | <b>TP / BH No</b>      | TP1           | TP2           | TP4           | TP7           | BH2           |
| <b>Project / Job Ref: None Supplied</b>  | <b>Additional Refs</b> | None Supplied | None Supplied | None Supplied | None Supplied | None Supplied |
| <b>Order No: None Supplied</b>           | <b>Depth (m)</b>       | 0.20          | 0.25          | 0.25          | 0.30          | 0.20          |
| <b>Reporting Date: 23/08/2011</b>        | <b>QTSE Sample No</b>  | 31130         | 31131         | 31132         | 31133         | 31134         |

| Determinand          | Unit  | MDL   | Accreditation |       |       |       |       |       |
|----------------------|-------|-------|---------------|-------|-------|-------|-------|-------|
| Aliphatic >C5 - C6   | mg/kg | <0.01 | NONE          | <0.01 | <0.01 | <0.01 | <0.01 | <0.01 |
| Aliphatic >C6 - C8   | mg/kg | <0.05 | NONE          | <0.05 | <0.05 | <0.05 | <0.05 | <0.05 |
| Aliphatic >C8 - C10  | mg/kg | <1    | NONE          | <1    | <1    | <1    | <1    | <1    |
| Aliphatic >C10 - C12 | mg/kg | <1    | NONE          | <1    | <1    | <1    | <1    | <1    |
| Aliphatic >C12 - C16 | mg/kg | <1    | NONE          | <1    | <1    | <1    | <1    | <1    |
| Aliphatic >C16 - C21 | mg/kg | <1    | NONE          | <1    | <1    | <1    | <1    | <1    |
| Aliphatic >C21 - C34 | mg/kg | <6    | NONE          | <6    | <6    | <6    | <6    | <6    |

|                      |       |    |      |    |    |    |    |    |
|----------------------|-------|----|------|----|----|----|----|----|
| Aliphatic (C5 - C34) | mg/kg | <6 | NONE | <6 | <6 | <6 | <6 | <6 |
|----------------------|-------|----|------|----|----|----|----|----|

|                     |       |       |      |       |       |       |       |       |
|---------------------|-------|-------|------|-------|-------|-------|-------|-------|
| Aromatic >C5 - C7   | mg/kg | <0.01 | NONE | <0.01 | <0.01 | <0.01 | <0.01 | <0.01 |
| Aromatic >C7 - C8   | mg/kg | <0.05 | NONE | <0.05 | <0.05 | <0.05 | <0.05 | <0.05 |
| Aromatic >C8 - C10  | mg/kg | <1    | NONE | <1    | <1    | <1    | <1    | <1    |
| Aromatic >C10 - C12 | mg/kg | <1    | NONE | <1    | <1    | <1    | <1    | <1    |
| Aromatic >C12 - C16 | mg/kg | <1    | NONE | <1    | <1    | <1    | <1    | <1    |
| Aromatic >C16 - C21 | mg/kg | <1    | NONE | <1    | <1    | <1    | <1    | <1    |
| Aromatic >C21 - C35 | mg/kg | <6    | NONE | <6    | <6    | <6    | <6    | <6    |

|                     |       |    |      |    |    |    |    |    |
|---------------------|-------|----|------|----|----|----|----|----|
| Aromatic (C5 - C35) | mg/kg | <6 | NONE | <6 | <6 | <6 | <6 | <6 |
|---------------------|-------|----|------|----|----|----|----|----|

Analytical results are expressed on a dry weight basis where samples are dried at less than 30°C



**QTS Environmental Ltd**  
**Unit 1, Rose Lane Industrial Estate**  
**Rose Lane**  
**Lenham Heath**  
**Maidstone**  
**Kent ME17 2JN**  
**Tel : 01622 851105**



#### Soil Analysis Certificate - TPH CWG Banded

|                                          |                        |               |               |               |               |               |
|------------------------------------------|------------------------|---------------|---------------|---------------|---------------|---------------|
| <b>QTS Environmental Report No: 6923</b> | <b>Date Sampled</b>    | None Supplied | None Supplied | None Supplied | None Supplied | None Supplied |
| <b>Wilson Bailey Ltd</b>                 | <b>Time Sampled</b>    | None Supplied | None Supplied | None Supplied | None Supplied | None Supplied |
| <b>Site Reference: Portsdown Hill</b>    | <b>TP / BH No</b>      | TP9           | TP13          | TP15          | TP17          | BH4           |
| <b>Project / Job Ref: None Supplied</b>  | <b>Additional Refs</b> | None Supplied | None Supplied | None Supplied | None Supplied | None Supplied |
| <b>Order No: None Supplied</b>           | <b>Depth (m)</b>       | 0.20          | 0.20          | 0.30          | 0.30          | 0.30          |
| <b>Reporting Date: 23/08/2011</b>        | <b>QTSE Sample No</b>  | 31135         | 31136         | 31137         | 31138         | 31139         |

| Determinand          | Unit  | MDL   | Accreditation |       |       |       |       |       |
|----------------------|-------|-------|---------------|-------|-------|-------|-------|-------|
| Aliphatic >C5 - C6   | mg/kg | <0.01 | NONE          | <0.01 | <0.01 | <0.01 | <0.01 | <0.01 |
| Aliphatic >C6 - C8   | mg/kg | <0.05 | NONE          | <0.05 | <0.05 | <0.05 | <0.05 | <0.05 |
| Aliphatic >C8 - C10  | mg/kg | <1    | NONE          | <1    | <1    | <1    | <1    | <1    |
| Aliphatic >C10 - C12 | mg/kg | <1    | NONE          | <1    | <1    | <1    | <1    | <1    |
| Aliphatic >C12 - C16 | mg/kg | <1    | NONE          | <1    | <1    | <1    | <1    | <1    |
| Aliphatic >C16 - C21 | mg/kg | <1    | NONE          | <1    | <1    | <1    | <1    | <1    |
| Aliphatic >C21 - C34 | mg/kg | <6    | NONE          | <6    | <6    | <6    | <6    | <6    |

|                      |       |    |      |    |    |    |    |    |
|----------------------|-------|----|------|----|----|----|----|----|
| Aliphatic (C5 - C34) | mg/kg | <6 | NONE | <6 | <6 | <6 | <6 | <6 |
|----------------------|-------|----|------|----|----|----|----|----|

|                     |       |       |      |       |       |       |       |       |
|---------------------|-------|-------|------|-------|-------|-------|-------|-------|
| Aromatic >C5 - C7   | mg/kg | <0.01 | NONE | <0.01 | <0.01 | <0.01 | <0.01 | <0.01 |
| Aromatic >C7 - C8   | mg/kg | <0.05 | NONE | <0.05 | <0.05 | <0.05 | <0.05 | <0.05 |
| Aromatic >C8 - C10  | mg/kg | <1    | NONE | <1    | <1    | <1    | <1    | <1    |
| Aromatic >C10 - C12 | mg/kg | <1    | NONE | <1    | <1    | <1    | <1    | <1    |
| Aromatic >C12 - C16 | mg/kg | <1    | NONE | <1    | <1    | <1    | <1    | <1    |
| Aromatic >C16 - C21 | mg/kg | <1    | NONE | <1    | <1    | <1    | <1    | <1    |
| Aromatic >C21 - C35 | mg/kg | <6    | NONE | <6    | <6    | <6    | <6    | <6    |

|                     |       |    |      |    |    |    |    |    |
|---------------------|-------|----|------|----|----|----|----|----|
| Aromatic (C5 - C35) | mg/kg | <6 | NONE | <6 | <6 | <6 | <6 | <6 |
|---------------------|-------|----|------|----|----|----|----|----|

Analytical results are expressed on a dry weight basis where samples are dried at less than 30°C



**QTS Environmental Ltd**  
**Unit 1, Rose Lane Industrial Estate**  
**Rose Lane**  
**Lenham Heath**  
**Maidstone**  
**Kent ME17 2JN**  
**Tel : 01622 851105**



# **Soil Analysis Certificate - BTEX**

|                                          |                        |               |               |               |               |               |
|------------------------------------------|------------------------|---------------|---------------|---------------|---------------|---------------|
| <b>QTS Environmental Report No: 6923</b> | <b>Date Sampled</b>    | None Supplied | None Supplied | None Supplied | None Supplied | None Supplied |
| <b>Wilson Bailey Ltd</b>                 | <b>Time Sampled</b>    | None Supplied | None Supplied | None Supplied | None Supplied | None Supplied |
| <b>Site Reference: Portsdown Hill</b>    | <b>TP / BH No</b>      | TP1           | TP2           | TP4           | TP7           | BH2           |
| <b>Project / Job Ref: None Supplied</b>  | <b>Additional Refs</b> | None Supplied | None Supplied | None Supplied | None Supplied | None Supplied |
| <b>Order No: None Supplied</b>           | <b>Depth (m)</b>       | 0.20          | 0.25          | 0.25          | 0.30          | 0.20          |
| <b>Reporting Date: 23/08/2011</b>        | <b>QTSE Sample No</b>  | 31130         | 31131         | 31132         | 31133         | 31134         |

| <b>Determinand</b> | <b>Unit</b> | <b>MDL</b> | <b>Accreditation</b> |     |     |     |     |     |
|--------------------|-------------|------------|----------------------|-----|-----|-----|-----|-----|
| Benzene            | µg/kg       | <2         | MCERTS               | <2  | <2  | <2  | <2  | <2  |
| Toluene            | µg/kg       | <5         | MCERTS               | <5  | <5  | <5  | <5  | <5  |
| Ethylbenzene       | µg/kg       | <10        | MCERTS               | <10 | <10 | <10 | <10 | <10 |
| p & m-xylene       | µg/kg       | <10        | MCERTS               | <10 | <10 | <10 | <10 | <10 |
| o-xylene           | µg/kg       | <10        | MCERTS               | <10 | <10 | <10 | <10 | <10 |

Analytical results are expressed on a dry weight basis where samples are dried at less than 30°C



**QTS Environmental Ltd**  
**Unit 1, Rose Lane Industrial Estate**  
**Rose Lane**  
**Lenham Heath**  
**Maidstone**  
**Kent ME17 2JN**  
**Tel : 01622 851105**



| Soil Analysis Certificate - BTEX         |                        |               |               |               |               |               |
|------------------------------------------|------------------------|---------------|---------------|---------------|---------------|---------------|
| <b>QTS Environmental Report No: 6923</b> | <b>Date Sampled</b>    | None Supplied | None Supplied | None Supplied | None Supplied | None Supplied |
| <b>Wilson Bailey Ltd</b>                 | <b>Time Sampled</b>    | None Supplied | None Supplied | None Supplied | None Supplied | None Supplied |
| <b>Site Reference: Portsdown Hill</b>    | <b>TP / BH No</b>      | TP9           | TP13          | TP15          | TP17          | BH4           |
| <b>Project / Job Ref: None Supplied</b>  | <b>Additional Refs</b> | None Supplied | None Supplied | None Supplied | None Supplied | None Supplied |
| <b>Order No: None Supplied</b>           | <b>Depth (m)</b>       | 0.20          | 0.20          | 0.30          | 0.30          | 0.30          |
| <b>Reporting Date: 23/08/2011</b>        | <b>QTSE Sample No</b>  | 31135         | 31136         | 31137         | 31138         | 31139         |

| Determinand  | Unit  | MDL | Accreditation |     |     |     |     |     |
|--------------|-------|-----|---------------|-----|-----|-----|-----|-----|
| Benzene      | µg/kg | <2  | MCERTS        | <2  | <2  | <2  | <2  | <2  |
| Toluene      | µg/kg | <5  | MCERTS        | <5  | <5  | <5  | <5  | <5  |
| Ethylbenzene | µg/kg | <10 | MCERTS        | <10 | <10 | <10 | <10 | <10 |
| p & m-xylene | µg/kg | <10 | MCERTS        | <10 | <10 | <10 | <10 | <10 |
| o-xylene     | µg/kg | <10 | MCERTS        | <10 | <10 | <10 | <10 | <10 |

Analytical results are expressed on a dry weight basis where samples are dried at less than 30°C





**QTS Environmental Ltd**  
**Unit 1, Rose Lane Industrial Estate**  
**Rose Lane**  
**Lenham Heath**  
**Maidstone**  
**Kent ME17 2JN**  
**Tel : 01622 851105**



**4480**

**4480**

# **Soil Analysis Certificate - Methodology & Miscellaneous Information**

**QTS Environmental Report No: 6923**

**Wilson Bailey Ltd**

**Site Reference: Portsdown Hill**

**Project / Job Ref: None Supplied**

**Order No: None Supplied**

**Reporting Date: 23/08/2011**

| Matrix | Analysed On | Determinand                             | Brief Method Description   | Method No |
|--------|-------------|-----------------------------------------|---|-----------|
| Soil   | D           | Metals                                  | Determination of metals by aqua-regia digestion followed by ICP-OES                                                                                           | E002      |
| Soil   | D           | Cations                                 | Determination of cations in soil by aqua-regia digestion followed by ICP-OES                                                                                  | E002      |
| Soil   | D           | Boron - Water Soluble                   | Determination of water soluble boron in soil by 2:1 hot water extract followed by ICP-OES                                                                     | E012      |
| Soil   | AR          | Chromium - Hexavalent                   | Determination of hexavalent chromium in soil by extraction in water then by acidification, addition of 1,5 diphenylcarbazine followed by colorimetry          | E016      |
| Soil   | D           | Magnesium - Water Soluble               | Determination of water soluble magnesium by extraction with water followed by ICP-OES                                                                         | E025      |
| Soil   | AR          | Asbestos Screening                      | Visual screening of samples for fibrous material   | E024      |
| Soil   | D           | Chloride - Water Soluble (2:1)          | Determination of chloride by extraction with water followed by titration using silver nitrate                                                                 | E021      |
| Soil   | AR          | Cyanide - Total                         | Determination of total cyanide by distillation followed by colorimetry                                                                                        | E015      |
| Soil   | AR          | Cyanide - Complex                       | Determination of complex cyanide by distillation followed by colorimetry                                                                                      | E015      |
| Soil   | AR          | Cyanide - Free                          | Determination of free cyanide by distillation followed by colorimetry                                                                                         | E015      |
| Soil   | AR          | Electrical Conductivity                 | Determination of electrical conductivity by addition of saturated calcium sulphate followed by electrometric measurement                                      | E022      |
| Soil   | D           | Elemental Sulphur                       | Determination of elemental sulphur by solvent extraction followed by turbidimeter                                                                             | E020      |
| Soil   | D           | Fluoride - Water Soluble                | Test Kit   | E023      |
| Soil   | D           | FOC (Fraction Organic Carbon)           | Determination of fraction of organic carbon by oxidising with potassium dichromate followed by titration with iron (II) sulphate                              | E011      |
| Soil   | D           | Loss on Ignition @ 450°C                | Determination of loss on ignition in soil by gravimetrically with the sample being ignited in a muffle furnace                                                | E019      |
| Soil   | AR          | Moisture Content                        | Moisture content; determined gravimetrically   | E003      |
| Soil   | D           | Organic Matter                          | Determination of organic matter by oxidising with potassium dichromate followed by titration with iron (II) sulphate                                          | E011      |
| Soil   | AR          | pH                                      | Determination of pH by addition of water followed by electrometric measurement                                                                                | E007      |
| Soil   | D           | Phosphorus                              | Determination of phosphorus by aqua-regia digestion followed by ICP-OES                                                                                       | E002      |
| Soil   | D           | Sulphate (as SO4) - Water Soluble (2:1) | Determination of water soluble sulphate by extraction with water followed by ICP-OES                                                                          | E014      |
| Soil   | D           | Sulphate (as SO4) - Total               | Determination of total sulphate by extraction with 10% HCl followed by ICP-OES                                                                                | E013      |
| Soil   | AR          | Sulphide                                | Determination of sulphide by acidification and heating to liberate hydrogen sulphide, trapped in an alkaline solution then assayed by ion selective electrode | E018      |
| Soil   | D           | Sulphur - Total                         | Determination of total sulphur by extraction with aqua-regia, potassium iodide/iodate followed by ICP-OES                                                     | E002      |
| Soil   | AR          | Thiocyanate (as SCN)                    | Determination of thiocyanate by extraction in caustic soda followed by acidification followed by addition of ferric nitrate followed by colorimetry           | E017      |
| Soil   | D           | Total Organic Carbon (TOC)              | Determination of organic matter by oxidising with potassium dichromate followed by titration with iron (II) sulphate                                          | E011      |
| Soil   | AR          | BTEX                                    | Determination of BTEX by headspace GC-MS   | E001      |
| Soil   | D           | Cyclohexane Extractable Matter (CEM)    | Gravimetrically determined through extraction with cyclohexane                                                                                                | E009      |
| Soil   | AR          | Diesel Range Organics (C10 - C24)       | Determination of hexane/acetone extractable hydrocarbons by GC-FID                                                                                            | E004      |
| Soil   | AR          | Mineral Oil (C10 - C40)                 | Determination of hexane/acetone extractable hydrocarbons by GC-FID fractionating with SPE cartridge                                                           | E004      |
| Soil   | AR          | PAH - Speciated (EPA 16)                | Determination of PAH compounds by extraction in acetone and hexane followed by GC-MS with the use of surrogate and internal standards                         | E005      |
| Soil   | AR          | PCB - 7 Congeners                       | Determination of PCB by extraction with acetone and hexane followed by GC-MS                                                                                  | E008      |
| Soil   | D           | Petroleum Ether Extract (PEE)           | Gravimetrically determined through extraction with petroleum ether                                                                                            | E009      |
| Soil   | AR          | Phenols - Total (monohydric)            | Determination of phenols by distillation followed by colorimetry                                                                                              | E010      |
| Soil   | AR          | SVOC                                    | Determination of semi-volatile organic compounds by extraction in acetone and hexane followed by GC-MS                                                        | E006      |
| Soil   | D           | Toluene Extractable Matter (TEM)        | Gravimetrically determined through extraction with toluene   | E009      |
| Soil   | AR          | EPH (C10 - C40)                         | Determination of acetone/hexane extractable hydrocarbons by GC-FID                                                                                            | E004      |
| Soil   | AR          | VPH (C6 - C10)                          | Determination of hydrocarbons C6-C10 by headspace GC-MS   | E001      |
| Soil   | AR          | EPH TEXAS                               | Determination of acetone/hexane extractable hydrocarbons by GC-FID                                                                                            | E004      |
| Soil   | AR          | TPH CWG                                 | Determination of hexane/acetone extractable hydrocarbons by GC-FID fractionating with SPE cartridge                                                           | E004      |
| Soil   | AR          | TPH LQM                                 | Determination of hexane/acetone extractable hydrocarbons by GC-FID fractionating with SPE cartridge                                                           | E004      |
| Soil   | AR          | EPH (with florilil cleanup)             | Determination of acetone/hexane extractable hydrocarbons with florilil cleanup step by GC-FID                                                                 | E004      |
| Soil   | AR          | EPH Product ID                          | Determination of acetone/hexane extractable hydrocarbons by GC-FID                                                                                            | E004      |
| Soil   | AR          | VOCs                                    | Determination of volatile organic compounds by headspace GC-MS                                                                                                | E001      |

**Key**

**D Dried**  
**AR As Received**

## **Radon Risk Report for addresses in England and Wales**

Issued by the Health Protection Agency and the British Geological Survey using Address Point®. Fee paid £3.00 + VAT. Email receipt issued by Secure Trading Ltd.

Address searched: 9 Spinnaker View, Havant, PO9 3JD

Numerical grid reference for this address:

469469 East

106239 North

Date of report: 23/09/2011

### **Guidance for existing properties**

#### **Is this property in a radon Affected Area? - NO**

The answer to the standard enquiry on house purchase known as CON29 Standard Enquiry of Local Authority; 3.13 Radon Gas: Location of the Property in a Radon Affected Area is:

**No, this property is not in a Radon Affected Area as defined by the Health Protection Agency.**

**The estimated probability of the property being above the Action Level for radon is: 0-1%**

The result may not be valid for buildings larger than 25 metres.

This report informs you of the estimated probability that this particular property is above the Action Level for radon. This does not necessarily mean there is a radon problem in the property; the only way to find out whether it is above or below the Action Level is to carry out a radon measurement in an existing property.

Radon Affected Areas are designated by the Health Protection Agency. HPA advises that radon gas should be measured in all properties within Radon Affected Areas.

If you are buying a currently occupied property in a Radon Affected Area, you should ask the present owner whether radon levels have been measured in the property. If they have, ask whether the results were above the Radon Action Level and if so, whether remedial measures were installed, radon levels were re-tested, and the results of re-testing confirmed the effectiveness of the measures.

Further information is available from HPA or [www.ukradon.org](http://www.ukradon.org).

### **Guidance for new buildings and extensions to existing properties**

#### **What is the requirement under Building Regulations for radon protection in new buildings and extensions at the property location? - None**

If you are buying a new property in a Radon Affected Area, you should ask the builder whether radon protective measures were incorporated in the construction of the property.

See the Radon and Building Regulations for more details.

Report design 27 July 2011. V 2011.05

## **Radon Risk Report for addresses in England and Wales**

Issued by the Health Protection Agency and the British Geological Survey using Address Point®. Fee paid £3.00 + VAT. Email receipt issued by Secure Trading Ltd.

Address searched: 70 Bedhampton Hill, Havant, PO9 3JP

Numerical grid reference for this address:

469453 East

106053 North

Date of report: 23/09/2011

### **Guidance for existing properties**

#### **Is this property in a radon Affected Area? - NO**

The answer to the standard enquiry on house purchase known as CON29 Standard Enquiry of Local Authority; 3.13 Radon Gas: Location of the Property in a Radon Affected Area is:

**No, this property is not in a Radon Affected Area as defined by the Health Protection Agency.**

**The estimated probability of the property being above the Action Level for radon is: 0-1%**

The result may not be valid for buildings larger than 25 metres.

This report informs you of the estimated probability that this particular property is above the Action Level for radon. This does not necessarily mean there is a radon problem in the property; the only way to find out whether it is above or below the Action Level is to carry out a radon measurement in an existing property.

Radon Affected Areas are designated by the Health Protection Agency. HPA advises that radon gas should be measured in all properties within Radon Affected Areas.

If you are buying a currently occupied property in a Radon Affected Area, you should ask the present owner whether radon levels have been measured in the property. If they have, ask whether the results were above the Radon Action Level and if so, whether remedial measures were installed, radon levels were re-tested, and the results of re-testing confirmed the effectiveness of the measures.

Further information is available from HPA or [www.ukradon.org](http://www.ukradon.org).

### **Guidance for new buildings and extensions to existing properties**

#### **What is the requirement under Building Regulations for radon protection in new buildings and extensions at the property location? - None**


If you are buying a new property in a Radon Affected Area, you should ask the builder whether radon protective measures were incorporated in the construction of the property.

See the Radon and Building Regulations for more details.

Report design 27 July 2011. V 2011.05

**Site** Land at Portsdown Hill, Havant, Hampshire

**Client** Barratt David Wilson Southampton

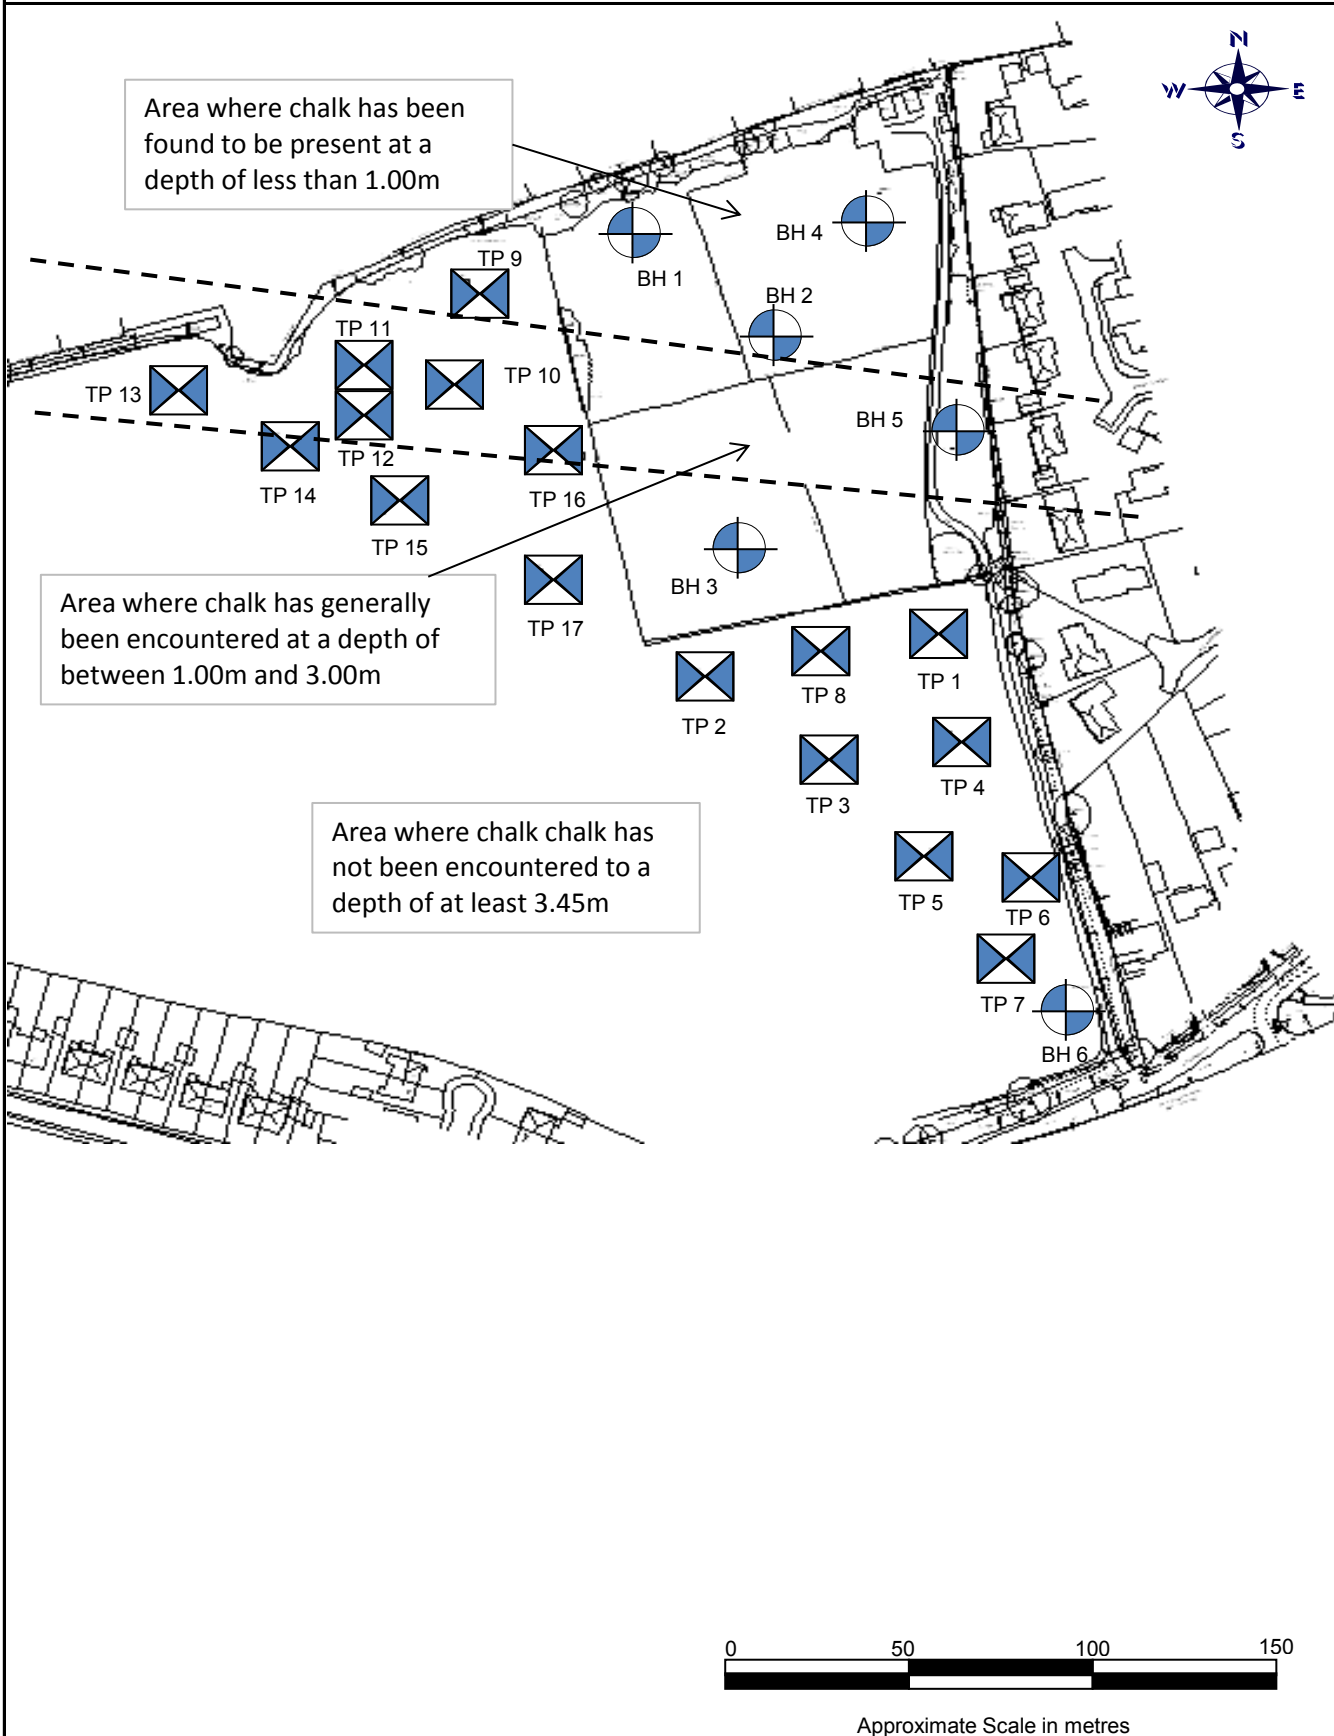

# **Appendix 3**

|                                                             |               |                       |                        |                                                                                     |            |
|-------------------------------------------------------------|---------------|-----------------------|------------------------|-------------------------------------------------------------------------------------|------------|
| Cole Easdon Consultants                                     |               |                       |                        | Page 1                                                                              |            |
| York House Edison Park                                      |               | Portsdown Hill        |                        |  |            |
| Dorcan Way                                                  |               |                       |                        |                                                                                     |            |
| Swindon SN3 3RB                                             |               | Highway SA 1          |                        |                                                                                     |            |
| Date Oct 2013                                               |               | Designed By NP        |                        |                                                                                     |            |
| File HSA1.SRCX                                              |               | Checked By            |                        |                                                                                     |            |
| Elstree Computing Ltd                                       |               | Source Control W.12.4 |                        |                                                                                     |            |
| <u>Summary of Results for 100 year Return Period (+30%)</u> |               |                       |                        |                                                                                     |            |
| Half Drain Time : 2183 minutes.                             |               |                       |                        |                                                                                     |            |
| Storm Event                                                 | Max Level (m) | Max Depth (m)         | Max Infiltration (l/s) | Max Volume (m³)                                                                     | Status     |
| 15 min Summer                                               | 9.758         | 0.158                 | 0.2                    | 15.0                                                                                | Flood Risk |
| 30 min Summer                                               | 9.811         | 0.211                 | 0.2                    | 20.1                                                                                | Flood Risk |
| 60 min Summer                                               | 9.869         | 0.269                 | 0.2                    | 25.6                                                                                | Flood Risk |
| 120 min Summer                                              | 9.929         | 0.329                 | 0.2                    | 31.2                                                                                | Flood Risk |
| 180 min Summer                                              | 9.962         | 0.362                 | 0.2                    | 34.4                                                                                | Flood Risk |
| 240 min Summer                                              | 9.984         | 0.384                 | 0.2                    | 36.5                                                                                | Flood Risk |
| 360 min Summer                                              | 10.013        | 0.413                 | 0.2                    | 39.3                                                                                | FLOOD      |
| 480 min Summer                                              | 10.033        | 0.433                 | 0.2                    | 41.1                                                                                | FLOOD      |
| 600 min Summer                                              | 10.046        | 0.446                 | 0.2                    | 42.4                                                                                | FLOOD      |
| 720 min Summer                                              | 10.055        | 0.455                 | 0.2                    | 43.2                                                                                | FLOOD      |
| 960 min Summer                                              | 10.066        | 0.466                 | 0.2                    | 44.3                                                                                | FLOOD      |
| 1440 min Summer                                             | 10.069        | 0.469                 | 0.2                    | 44.6                                                                                | FLOOD      |
| 2160 min Summer                                             | 10.058        | 0.458                 | 0.2                    | 43.5                                                                                | FLOOD      |
| 2880 min Summer                                             | 10.044        | 0.444                 | 0.2                    | 42.2                                                                                | FLOOD      |
| 4320 min Summer                                             | 10.016        | 0.416                 | 0.2                    | 39.5                                                                                | FLOOD      |
| 5760 min Summer                                             | 9.988         | 0.388                 | 0.2                    | 36.9                                                                                | Flood Risk |
| 7200 min Summer                                             | 9.961         | 0.361                 | 0.2                    | 34.3                                                                                | Flood Risk |
| 8640 min Summer                                             | 9.937         | 0.337                 | 0.2                    | 32.0                                                                                | Flood Risk |
| Storm Event                                                 | Rain (mm/hr)  |                       | Time-Peak (mins)       |                                                                                     |            |
| 15 min Summer                                               | 117.069       |                       | 19                     |                                                                                     |            |
| 30 min Summer                                               | 78.692        |                       | 34                     |                                                                                     |            |
| 60 min Summer                                               | 50.485        |                       | 64                     |                                                                                     |            |
| 120 min Summer                                              | 31.269        |                       | 124                    |                                                                                     |            |
| 180 min Summer                                              | 23.274        |                       | 184                    |                                                                                     |            |
| 240 min Summer                                              | 18.738        |                       | 244                    |                                                                                     |            |
| 360 min Summer                                              | 13.779        |                       | 362                    |                                                                                     |            |
| 480 min Summer                                              | 11.072        |                       | 482                    |                                                                                     |            |
| 600 min Summer                                              | 9.336         |                       | 602                    |                                                                                     |            |
| 720 min Summer                                              | 8.117         |                       | 722                    |                                                                                     |            |
| 960 min Summer                                              | 6.503         |                       | 962                    |                                                                                     |            |
| 1440 min Summer                                             | 4.749         |                       | 1440                   |                                                                                     |            |
| 2160 min Summer                                             | 3.461         |                       | 1836                   |                                                                                     |            |
| 2880 min Summer                                             | 2.761         |                       | 2192                   |                                                                                     |            |
| 4320 min Summer                                             | 2.005         |                       | 2980                   |                                                                                     |            |
| 5760 min Summer                                             | 1.595         |                       | 3808                   |                                                                                     |            |
| 7200 min Summer                                             | 1.335         |                       | 4616                   |                                                                                     |            |
| 8640 min Summer                                             | 1.156         |                       | 5440                   |                                                                                     |            |
| ©1982-2010 Micro Drainage Ltd                               |               |                       |                        |                                                                                     |            |

|                                                             |               |                       |                        |                                                                                     |            |
|-------------------------------------------------------------|---------------|-----------------------|------------------------|-------------------------------------------------------------------------------------|------------|
| Cole Easdon Consultants                                     |               |                       |                        | Page 2                                                                              |            |
| York House Edison Park                                      |               | Portsdown Hill        |                        |  |            |
| Dorcan Way                                                  |               | Highway SA 1          |                        |                                                                                     |            |
| Swindon SN3 3RB                                             |               | Designed By NP        |                        |                                                                                     |            |
| Date Oct 2013                                               |               | Checked By            |                        |                                                                                     |            |
| File HSA1.SRCX                                              |               |                       |                        |                                                                                     |            |
| Elstree Computing Ltd                                       |               | Source Control W.12.4 |                        |                                                                                     |            |
| <u>Summary of Results for 100 year Return Period (+30%)</u> |               |                       |                        |                                                                                     |            |
| Storm Event                                                 | Max Level (m) | Max Depth (m)         | Max Infiltration (l/s) | Max Volume (m³)                                                                     | Status     |
| 10080 min Summer                                            | 9.913         | 0.313                 | 0.2                    | 29.7                                                                                | Flood Risk |
| 15 min Winter                                               | 9.777         | 0.177                 | 0.2                    | 16.8                                                                                | Flood Risk |
| 30 min Winter                                               | 9.837         | 0.237                 | 0.2                    | 22.5                                                                                | Flood Risk |
| 60 min Winter                                               | 9.902         | 0.302                 | 0.2                    | 28.7                                                                                | Flood Risk |
| 120 min Winter                                              | 9.969         | 0.369                 | 0.2                    | 35.1                                                                                | Flood Risk |
| 180 min Winter                                              | 10.008        | 0.408                 | 0.2                    | 38.7                                                                                | FLOOD      |
| 240 min Winter                                              | 10.033        | 0.433                 | 0.2                    | 41.1                                                                                | FLOOD      |
| 360 min Winter                                              | 10.067        | 0.467                 | 0.2                    | 44.4                                                                                | FLOOD      |
| 480 min Winter                                              | 10.090        | 0.490                 | 0.2                    | 46.6                                                                                | FLOOD      |
| 600 min Winter                                              | 10.107        | 0.507                 | 0.2                    | 48.1                                                                                | FLOOD      |
| 720 min Winter                                              | 10.119        | 0.519                 | 0.2                    | 49.3                                                                                | FLOOD      |
| 960 min Winter                                              | 10.134        | 0.534                 | 0.2                    | 50.7                                                                                | FLOOD      |
| 1440 min Winter                                             | 10.145        | 0.545                 | 0.2                    | 51.7                                                                                | FLOOD      |
| 2160 min Winter                                             | 10.136        | 0.536                 | 0.2                    | 50.9                                                                                | FLOOD      |
| 2880 min Winter                                             | 10.117        | 0.517                 | 0.2                    | 49.1                                                                                | FLOOD      |
| 4320 min Winter                                             | 10.079        | 0.479                 | 0.2                    | 45.5                                                                                | FLOOD      |
| 5760 min Winter                                             | 10.038        | 0.438                 | 0.2                    | 41.7                                                                                | FLOOD      |
| 7200 min Winter                                             | 9.998         | 0.398                 | 0.2                    | 37.8                                                                                | Flood Risk |
| 8640 min Winter                                             | 9.960         | 0.360                 | 0.2                    | 34.2                                                                                | Flood Risk |
| Storm Event                                                 |               | Rain (mm/hr)          |                        | Time-Peak (mins)                                                                    |            |
| 10080 min Summer                                            |               | 1.023                 |                        | 6248                                                                                |            |
| 15 min Winter                                               |               | 117.069               |                        | 19                                                                                  |            |
| 30 min Winter                                               |               | 78.692                |                        | 34                                                                                  |            |
| 60 min Winter                                               |               | 50.485                |                        | 64                                                                                  |            |
| 120 min Winter                                              |               | 31.269                |                        | 122                                                                                 |            |
| 180 min Winter                                              |               | 23.274                |                        | 182                                                                                 |            |
| 240 min Winter                                              |               | 18.738                |                        | 240                                                                                 |            |
| 360 min Winter                                              |               | 13.779                |                        | 358                                                                                 |            |
| 480 min Winter                                              |               | 11.072                |                        | 476                                                                                 |            |
| 600 min Winter                                              |               | 9.336                 |                        | 592                                                                                 |            |
| 720 min Winter                                              |               | 8.117                 |                        | 708                                                                                 |            |
| 960 min Winter                                              |               | 6.503                 |                        | 942                                                                                 |            |
| 1440 min Winter                                             |               | 4.749                 |                        | 1396                                                                                |            |
| 2160 min Winter                                             |               | 3.461                 |                        | 2036                                                                                |            |
| 2880 min Winter                                             |               | 2.761                 |                        | 2364                                                                                |            |
| 4320 min Winter                                             |               | 2.005                 |                        | 3240                                                                                |            |
| 5760 min Winter                                             |               | 1.595                 |                        | 4152                                                                                |            |
| 7200 min Winter                                             |               | 1.335                 |                        | 5040                                                                                |            |
| 8640 min Winter                                             |               | 1.156                 |                        | 5880                                                                                |            |
| ©1982-2010 Micro Drainage Ltd                               |               |                       |                        |                                                                                     |            |

|                                                         |                                    |                                                                                     |
|---------------------------------------------------------|------------------------------------|-------------------------------------------------------------------------------------|
| Cole Easdon Consultants                                 |                                    | Page 3                                                                              |
| York House Edison Park<br>Dorcan Way<br>Swindon SN3 3RB | Portsdown Hill<br><br>Highway SA 1 |  |
| Date Oct 2013<br>File HSA1.SRCX                         | Designed By NP<br>Checked By       |                                                                                     |
| Elstree Computing Ltd                                   | Source Control W.12.4              |                                                                                     |

Summary of Results for 100 year Return Period (+30%)

| Storm<br>Event   | Max<br>Level<br>(m) | Max<br>Depth<br>(m) | Max<br>Infiltration<br>(l/s) | Max<br>Volume<br>(m³) | Status     |
|------------------|---------------------|---------------------|------------------------------|-----------------------|------------|
| 10080 min Winter | 9.925               | 0.325               | 0.2                          | 30.8                  | Flood Risk |

| Storm<br>Event   | Rain<br>(mm/hr) | Time-Peak<br>(mins) |
|------------------|-----------------|---------------------|
| 10080 min Winter | 1.023           | 6664                |

|                                                         |                                    |                                                                                     |
|---------------------------------------------------------|------------------------------------|-------------------------------------------------------------------------------------|
| Cole Easdon Consultants                                 |                                    | Page 4                                                                              |
| York House Edison Park<br>Dorcan Way<br>Swindon SN3 3RB | Portsdown Hill<br><br>Highway SA 1 |  |
| Date Oct 2013<br>File HSA1.SRCX                         | Designed By NP<br>Checked By       |                                                                                     |
| Elstree Computing Ltd                                   | Source Control W.12.4              |                                                                                     |

#### Rainfall Details

|                       |                   |                       |       |
|-----------------------|-------------------|-----------------------|-------|
| Rainfall Model        | FSR               | Winter Storms         | Yes   |
| Return Period (years) | 100               | Cv (Summer)           | 0.750 |
| Region                | England and Wales | Cv (Winter)           | 0.840 |
| M5-60 (mm)            | 19.200            | Shortest Storm (mins) | 15    |
| Ratio R               | 0.350             | Longest Storm (mins)  | 10080 |
| Summer Storms         | Yes               | Climate Change %      | +30   |

#### Time / Area Diagram

Total Area (ha) 0.069

|               |             |
|---------------|-------------|
| <b>Time</b>   | <b>Area</b> |
| <b>(mins)</b> | <b>(ha)</b> |

|     |       |
|-----|-------|
| 0-4 | 0.069 |
|-----|-------|

|                                                         |                                    |                                                                                    |
|---------------------------------------------------------|------------------------------------|------------------------------------------------------------------------------------|
| Cole Easdon Consultants                                 |                                    | Page 5                                                                             |
| York House Edison Park<br>Dorcan Way<br>Swindon SN3 3RB | Portsdown Hill<br><br>Highway SA 1 |  |
| Date Oct 2013<br>File HSA1.SRCX                         | Designed By NP<br>Checked By       |                                                                                    |
| Elstree Computing Ltd                                   | Source Control W.12.4              |                                                                                    |

#### Model Details

Storage is Online Cover Level (m) 10.000

#### Cellular Storage Structure

Invert Level (m) 9.600 Safety Factor 2.0  
Infiltration Coefficient Base (m/hr) 0.01274 Porosity 0.95  
Infiltration Coefficient Side (m/hr) 0.01274

| Depth (m) | Area (m <sup>2</sup> ) | Inf. Area (m <sup>2</sup> ) | Depth (m) | Area (m <sup>2</sup> ) | Inf. Area (m <sup>2</sup> ) |
|-----------|------------------------|-----------------------------|-----------|------------------------|-----------------------------|
| 0.000     | 100.0                  | 100.0                       | 0.400     | 100.0                  | 116.0                       |

| Cole Easdon Consultants   |               |                       |                        | Page 1                                                                              | |
|---|
| York House Edison Park   |               | Portsdown Hill        | |
| Dorcan Way   |               | Highway SA 1          | |
| Swindon SN3 3RB   | |
| Date Oct 2013   |               | Designed By NP        | |
| File HSA1.SRCX   |               | Checked By            | |
| Elstree Computing Ltd   |               | Source Control W.12.4 | |
| <p style="text-align: center;"><u>Summary of Results for 30 year Return Period</u></p> <p style="text-align: center;">Half Drain Time : 1224 minutes.</p> <table><tr><th>Storm Event</th><th>Max Level (m)</th><th>Max Depth (m)</th><th>Max Infiltration (l/s)</th><th>Max Volume (m³)</th><th>Status</th></tr><tr><td>15 min Summer</td><td>9.693</td><td>0.093</td><td>0.2</td><td>8.9</td><td>O K</td></tr><tr><td>30 min Summer</td><td>9.724</td><td>0.124</td><td>0.2</td><td>11.7</td><td>Flood Risk</td></tr><tr><td>60 min Summer</td><td>9.756</td><td>0.156</td><td>0.2</td><td>14.8</td><td>Flood Risk</td></tr><tr><td>120 min Summer</td><td>9.789</td><td>0.189</td><td>0.2</td><td>17.9</td><td>Flood Risk</td></tr><tr><td>180 min Summer</td><td>9.807</td><td>0.207</td><td>0.2</td><td>19.7</td><td>Flood Risk</td></tr><tr><td>240 min Summer</td><td>9.819</td><td>0.219</td><td>0.2</td><td>20.8</td><td>Flood Risk</td></tr><tr><td>360 min Summer</td><td>9.835</td><td>0.235</td><td>0.2</td><td>22.3</td><td>Flood Risk</td></tr><tr><td>480 min Summer</td><td>9.844</td><td>0.244</td><td>0.2</td><td>23.2</td><td>Flood Risk</td></tr><tr><td>600 min Summer</td><td>9.849</td><td>0.249</td><td>0.2</td><td>23.7</td><td>Flood Risk</td></tr><tr><td>720 min Summer</td><td>9.852</td><td>0.252</td><td>0.2</td><td>24.0</td><td>Flood Risk</td></tr><tr><td>960 min Summer</td><td>9.853</td><td>0.253</td><td>0.2</td><td>24.1</td><td>Flood Risk</td></tr><tr><td>1440 min Summer</td><td>9.851</td><td>0.251</td><td>0.2</td><td>23.9</td><td>Flood Risk</td></tr><tr><td>2160 min Summer</td><td>9.844</td><td>0.244</td><td>0.2</td><td>23.1</td><td>Flood Risk</td></tr><tr><td>2880 min Summer</td><td>9.834</td><td>0.234</td><td>0.2</td><td>22.2</td><td>Flood Risk</td></tr><tr><td>4320 min Summer</td><td>9.812</td><td>0.212</td><td>0.2</td><td>20.2</td><td>Flood Risk</td></tr><tr><td>5760 min Summer</td><td>9.791</td><td>0.191</td><td>0.2</td><td>18.1</td><td>Flood Risk</td></tr><tr><td>7200 min Summer</td><td>9.771</td><td>0.171</td><td>0.2</td><td>16.2</td><td>Flood Risk</td></tr><tr><td>8640 min Summer</td><td>9.752</td><td>0.152</td><td>0.2</td><td>14.5</td><td>Flood Risk</td></tr></table><br><table><tr><th>Storm Event</th><th>Rain (mm/hr)</th><th>Time-Peak (mins)</th></tr><tr><td>15 min Summer</td><td>69.605</td><td>19</td></tr><tr><td>30 min Summer</td><td>46.335</td><td>34</td></tr><tr><td>60 min Summer</td><td>29.553</td><td>64</td></tr><tr><td>120 min Summer</td><td>18.298</td><td>124</td></tr><tr><td>180 min Summer</td><td>13.667</td><td>182</td></tr><tr><td>240 min Summer</td><td>11.055</td><td>242</td></tr><tr><td>360 min Summer</td><td>8.183</td><td>362</td></tr><tr><td>480 min Summer</td><td>6.606</td><td>482</td></tr><tr><td>600 min Summer</td><td>5.592</td><td>600</td></tr><tr><td>720 min Summer</td><td>4.877</td><td>720</td></tr><tr><td>960 min Summer</td><td>3.929</td><td>916</td></tr><tr><td>1440 min Summer</td><td>2.893</td><td>1140</td></tr><tr><td>2160 min Summer</td><td>2.127</td><td>1536</td></tr><tr><td>2880 min Summer</td><td>1.708</td><td>1936</td></tr><tr><td>4320 min Summer</td><td>1.253</td><td>2764</td></tr><tr><td>5760 min Summer</td><td>1.005</td><td>3576</td></tr><tr><td>7200 min Summer</td><td>0.846</td><td>4328</td></tr><tr><td>8640 min Summer</td><td>0.736</td><td>5104</td></tr></table> |               |                       |                        |                                                                                     |            | Storm Event | Max Level (m) | Max Depth (m) | Max Infiltration (l/s) | Max Volume (m³) | Status | 15 min Summer | 9.693 | 0.093 | 0.2 | 8.9 | O K | 30 min Summer | 9.724 | 0.124 | 0.2 | 11.7 | Flood Risk | 60 min Summer | 9.756 | 0.156 | 0.2 | 14.8 | Flood Risk | 120 min Summer | 9.789 | 0.189 | 0.2 | 17.9 | Flood Risk | 180 min Summer | 9.807 | 0.207 | 0.2 | 19.7 | Flood Risk | 240 min Summer | 9.819 | 0.219 | 0.2 | 20.8 | Flood Risk | 360 min Summer | 9.835 | 0.235 | 0.2 | 22.3 | Flood Risk | 480 min Summer | 9.844 | 0.244 | 0.2 | 23.2 | Flood Risk | 600 min Summer | 9.849 | 0.249 | 0.2 | 23.7 | Flood Risk | 720 min Summer | 9.852 | 0.252 | 0.2 | 24.0 | Flood Risk | 960 min Summer | 9.853 | 0.253 | 0.2 | 24.1 | Flood Risk | 1440 min Summer | 9.851 | 0.251 | 0.2 | 23.9 | Flood Risk | 2160 min Summer | 9.844 | 0.244 | 0.2 | 23.1 | Flood Risk | 2880 min Summer | 9.834 | 0.234 | 0.2 | 22.2 | Flood Risk | 4320 min Summer | 9.812 | 0.212 | 0.2 | 20.2 | Flood Risk | 5760 min Summer | 9.791 | 0.191 | 0.2 | 18.1 | Flood Risk | 7200 min Summer | 9.771 | 0.171 | 0.2 | 16.2 | Flood Risk | 8640 min Summer | 9.752 | 0.152 | 0.2 | 14.5 | Flood Risk | Storm Event | Rain (mm/hr) | Time-Peak (mins) | 15 min Summer | 69.605 | 19 | 30 min Summer | 46.335 | 34 | 60 min Summer | 29.553 | 64 | 120 min Summer | 18.298 | 124 | 180 min Summer | 13.667 | 182 | 240 min Summer | 11.055 | 242 | 360 min Summer | 8.183 | 362 | 480 min Summer | 6.606 | 482 | 600 min Summer | 5.592 | 600 | 720 min Summer | 4.877 | 720 | 960 min Summer | 3.929 | 916 | 1440 min Summer | 2.893 | 1140 | 2160 min Summer | 2.127 | 1536 | 2880 min Summer | 1.708 | 1936 | 4320 min Summer | 1.253 | 2764 | 5760 min Summer | 1.005 | 3576 | 7200 min Summer | 0.846 | 4328 | 8640 min Summer | 0.736 | 5104 |
| Storm Event   | Max Level (m) | Max Depth (m)         | Max Infiltration (l/s) | Max Volume (m³)                                                                     | Status     | |
| 15 min Summer   | 9.693         | 0.093                 | 0.2                    | 8.9                                                                                 | O K        | |
| 30 min Summer   | 9.724         | 0.124                 | 0.2                    | 11.7                                                                                | Flood Risk | |
| 60 min Summer   | 9.756         | 0.156                 | 0.2                    | 14.8                                                                                | Flood Risk | |
| 120 min Summer   | 9.789         | 0.189                 | 0.2                    | 17.9                                                                                | Flood Risk | |
| 180 min Summer   | 9.807         | 0.207                 | 0.2                    | 19.7                                                                                | Flood Risk | |
| 240 min Summer   | 9.819         | 0.219                 | 0.2                    | 20.8                                                                                | Flood Risk | |
| 360 min Summer   | 9.835         | 0.235                 | 0.2                    | 22.3                                                                                | Flood Risk | |
| 480 min Summer   | 9.844         | 0.244                 | 0.2                    | 23.2                                                                                | Flood Risk | |
| 600 min Summer   | 9.849         | 0.249                 | 0.2                    | 23.7                                                                                | Flood Risk | |
| 720 min Summer   | 9.852         | 0.252                 | 0.2                    | 24.0                                                                                | Flood Risk | |
| 960 min Summer   | 9.853         | 0.253                 | 0.2                    | 24.1                                                                                | Flood Risk | |
| 1440 min Summer   | 9.851         | 0.251                 | 0.2                    | 23.9                                                                                | Flood Risk | |
| 2160 min Summer   | 9.844         | 0.244                 | 0.2                    | 23.1                                                                                | Flood Risk | |
| 2880 min Summer   | 9.834         | 0.234                 | 0.2                    | 22.2                                                                                | Flood Risk | |
| 4320 min Summer   | 9.812         | 0.212                 | 0.2                    | 20.2                                                                                | Flood Risk | |
| 5760 min Summer   | 9.791         | 0.191                 | 0.2                    | 18.1                                                                                | Flood Risk | |
| 7200 min Summer   | 9.771         | 0.171                 | 0.2                    | 16.2                                                                                | Flood Risk | |
| 8640 min Summer   | 9.752         | 0.152                 | 0.2                    | 14.5                                                                                | Flood Risk | |
| Storm Event   | Rain (mm/hr)  | Time-Peak (mins)      | |
| 15 min Summer   | 69.605        | 19                    | |
| 30 min Summer   | 46.335        | 34                    | |
| 60 min Summer   | 29.553        | 64                    | |
| 120 min Summer   | 18.298        | 124                   | |
| 180 min Summer   | 13.667        | 182                   | |
| 240 min Summer   | 11.055        | 242                   | |
| 360 min Summer   | 8.183         | 362                   | |
| 480 min Summer   | 6.606         | 482                   | |
| 600 min Summer   | 5.592         | 600                   | |
| 720 min Summer   | 4.877         | 720                   | |
| 960 min Summer   | 3.929         | 916                   | |
| 1440 min Summer   | 2.893         | 1140                  | |
| 2160 min Summer   | 2.127         | 1536                  | |
| 2880 min Summer   | 1.708         | 1936                  | |
| 4320 min Summer   | 1.253         | 2764                  | |
| 5760 min Summer   | 1.005         | 3576                  | |
| 7200 min Summer   | 0.846         | 4328                  | |
| 8640 min Summer   | 0.736         | 5104                  | |
| ©1982-2010 Micro Drainage Ltd   | |

|                                                            |               |                       |                        |                                                                                     |            |
|------------------------------------------------------------|---------------|-----------------------|------------------------|-------------------------------------------------------------------------------------|------------|
| Cole Easdon Consultants                                    |               |                       |                        | Page 2                                                                              |            |
| York House Edison Park                                     |               | Portsdown Hill        |                        |  |            |
| Dorcan Way                                                 |               | Highway SA 1          |                        |                                                                                     |            |
| Swindon SN3 3RB                                            |               | Designed By NP        |                        |                                                                                     |            |
| Date Oct 2013                                              |               | Checked By            |                        |                                                                                     |            |
| File HSA1.SRCX                                             |               |                       |                        |                                                                                     |            |
| Elstree Computing Ltd                                      |               | Source Control W.12.4 |                        |                                                                                     |            |
| <p><u>Summary of Results for 30 year Return Period</u></p> |               |                       |                        |                                                                                     |            |
| Storm Event                                                | Max Level (m) | Max Depth (m)         | Max Infiltration (l/s) | Max Volume (m³)                                                                     | Status     |
| 10080 min Summer                                           | 9.735         | 0.135                 | 0.2                    | 12.9                                                                                | Flood Risk |
| 15 min Winter                                              | 9.705         | 0.105                 | 0.2                    | 10.0                                                                                | Flood Risk |
| 30 min Winter                                              | 9.739         | 0.139                 | 0.2                    | 13.2                                                                                | Flood Risk |
| 60 min Winter                                              | 9.775         | 0.175                 | 0.2                    | 16.6                                                                                | Flood Risk |
| 120 min Winter                                             | 9.813         | 0.213                 | 0.2                    | 20.2                                                                                | Flood Risk |
| 180 min Winter                                             | 9.834         | 0.234                 | 0.2                    | 22.2                                                                                | Flood Risk |
| 240 min Winter                                             | 9.848         | 0.248                 | 0.2                    | 23.5                                                                                | Flood Risk |
| 360 min Winter                                             | 9.866         | 0.266                 | 0.2                    | 25.3                                                                                | Flood Risk |
| 480 min Winter                                             | 9.878         | 0.278                 | 0.2                    | 26.4                                                                                | Flood Risk |
| 600 min Winter                                             | 9.885         | 0.285                 | 0.2                    | 27.1                                                                                | Flood Risk |
| 720 min Winter                                             | 9.890         | 0.290                 | 0.2                    | 27.5                                                                                | Flood Risk |
| 960 min Winter                                             | 9.893         | 0.293                 | 0.2                    | 27.9                                                                                | Flood Risk |
| 1440 min Winter                                            | 9.890         | 0.290                 | 0.2                    | 27.5                                                                                | Flood Risk |
| 2160 min Winter                                            | 9.879         | 0.279                 | 0.2                    | 26.5                                                                                | Flood Risk |
| 2880 min Winter                                            | 9.865         | 0.265                 | 0.2                    | 25.2                                                                                | Flood Risk |
| 4320 min Winter                                            | 9.832         | 0.232                 | 0.2                    | 22.0                                                                                | Flood Risk |
| 5760 min Winter                                            | 9.799         | 0.199                 | 0.2                    | 18.9                                                                                | Flood Risk |
| 7200 min Winter                                            | 9.768         | 0.168                 | 0.2                    | 15.9                                                                                | Flood Risk |
| 8640 min Winter                                            | 9.740         | 0.140                 | 0.2                    | 13.3                                                                                | Flood Risk |
| Storm Event                                                |               |                       | Rain (mm/hr)           | Time-Peak (mins)                                                                    |            |
| 10080 min Summer                                           |               |                       | 0.654                  | 5848                                                                                |            |
| 15 min Winter                                              |               |                       | 69.605                 | 19                                                                                  |            |
| 30 min Winter                                              |               |                       | 46.335                 | 33                                                                                  |            |
| 60 min Winter                                              |               |                       | 29.553                 | 62                                                                                  |            |
| 120 min Winter                                             |               |                       | 18.298                 | 122                                                                                 |            |
| 180 min Winter                                             |               |                       | 13.667                 | 180                                                                                 |            |
| 240 min Winter                                             |               |                       | 11.055                 | 238                                                                                 |            |
| 360 min Winter                                             |               |                       | 8.183                  | 356                                                                                 |            |
| 480 min Winter                                             |               |                       | 6.606                  | 472                                                                                 |            |
| 600 min Winter                                             |               |                       | 5.592                  | 586                                                                                 |            |
| 720 min Winter                                             |               |                       | 4.877                  | 700                                                                                 |            |
| 960 min Winter                                             |               |                       | 3.929                  | 922                                                                                 |            |
| 1440 min Winter                                            |               |                       | 2.893                  | 1328                                                                                |            |
| 2160 min Winter                                            |               |                       | 2.127                  | 1648                                                                                |            |
| 2880 min Winter                                            |               |                       | 1.708                  | 2108                                                                                |            |
| 4320 min Winter                                            |               |                       | 1.253                  | 3024                                                                                |            |
| 5760 min Winter                                            |               |                       | 1.005                  | 3864                                                                                |            |
| 7200 min Winter                                            |               |                       | 0.846                  | 4680                                                                                |            |
| 8640 min Winter                                            |               |                       | 0.736                  | 5440                                                                                |            |
| ©1982-2010 Micro Drainage Ltd                              |               |                       |                        |                                                                                     |            |

|                                                         |                                    |                                                                                    |
|---------------------------------------------------------|------------------------------------|------------------------------------------------------------------------------------|
| Cole Easdon Consultants                                 |                                    | Page 3                                                                             |
| York House Edison Park<br>Dorcan Way<br>Swindon SN3 3RB | Portsdown Hill<br><br>Highway SA 1 |  |
| Date Oct 2013<br>File HSA1.SRCX                         | Designed By NP<br>Checked By       |                                                                                    |
| Elstree Computing Ltd                                   | Source Control W.12.4              |                                                                                    |

Summary of Results for 30 year Return Period

| <b>Storm<br/>Event</b> | <b>Max<br/>Level<br/>(m)</b> | <b>Max<br/>Depth<br/>(m)</b> | <b>Max<br/>Infiltration<br/>(l/s)</b> | <b>Max<br/>Volume<br/>(m³)</b> | <b>Status</b> |
|------------------------|------------------------------|------------------------------|---------------------------------------|--------------------------------|---------------|
| 10080 min Winter       | 9.715                        | 0.115                        | 0.2                                   | 10.9                           | Flood Risk    |

| <b>Storm<br/>Event</b> | <b>Rain<br/>(mm/hr)</b> | <b>Time-Peak<br/>(mins)</b> |
|------------------------|-------------------------|-----------------------------|
| 10080 min Winter       | 0.654                   | 6152                        |

|                                                         |                                    |                                                                                     |
|---------------------------------------------------------|------------------------------------|-------------------------------------------------------------------------------------|
| Cole Easdon Consultants                                 |                                    | Page 4                                                                              |
| York House Edison Park<br>Dorcan Way<br>Swindon SN3 3RB | Portsdown Hill<br><br>Highway SA 1 |  |
| Date Oct 2013<br>File HSA1.SRCX                         | Designed By NP<br>Checked By       |                                                                                     |
| Elstree Computing Ltd                                   | Source Control W.12.4              |                                                                                     |

#### Rainfall Details

|                       |                   |                       |       |
|-----------------------|-------------------|-----------------------|-------|
| Rainfall Model        | FSR               | Winter Storms         | Yes   |
| Return Period (years) | 30                | Cv (Summer)           | 0.750 |
| Region                | England and Wales | Cv (Winter)           | 0.840 |
| M5-60 (mm)            | 19.200            | Shortest Storm (mins) | 15    |
| Ratio R               | 0.350             | Longest Storm (mins)  | 10080 |
| Summer Storms         | Yes               | Climate Change %      | +0    |

#### Time / Area Diagram

Total Area (ha) 0.069

| <b>Time</b>   | <b>Area</b> |
|---------------|-------------|
| <b>(mins)</b> | <b>(ha)</b> |

|     |       |
|-----|-------|
| 0-4 | 0.069 |
|-----|-------|

|                                                         |                                    |                                                                                    |
|---------------------------------------------------------|------------------------------------|------------------------------------------------------------------------------------|
| Cole Easdon Consultants                                 |                                    | Page 5                                                                             |
| York House Edison Park<br>Dorcan Way<br>Swindon SN3 3RB | Portsdown Hill<br><br>Highway SA 1 |  |
| Date Oct 2013<br>File HSA1.SRCX                         | Designed By NP<br>Checked By       |                                                                                    |
| Elstree Computing Ltd                                   | Source Control W.12.4              |                                                                                    |

Model Details

Storage is Online Cover Level (m) 10.000

Cellular Storage Structure

Invert Level (m) 9.600 Safety Factor 2.0  
Infiltration Coefficient Base (m/hr) 0.01274 Porosity 0.95  
Infiltration Coefficient Side (m/hr) 0.01274

| Depth (m) | Area (m <sup>2</sup> ) | Inf. Area (m <sup>2</sup> ) | Depth (m) | Area (m <sup>2</sup> ) | Inf. Area (m <sup>2</sup> ) |
|-----------|------------------------|-----------------------------|-----------|------------------------|-----------------------------|
| 0.000     | 100.0                  | 100.0                       | 0.400     | 100.0                  | 116.0                       |

|                                                         |                                    |                                                                                     |
|---------------------------------------------------------|------------------------------------|-------------------------------------------------------------------------------------|
| Cole Easdon Consultants                                 |                                    | Page 1                                                                              |
| York House Edison Park<br>Dorcan Way<br>Swindon SN3 3RB | Portsdown Hill<br><br>Highway SA 1 |  |
| Date Oct 2013<br>File HSA2.SRCX                         | Designed By NP<br>Checked By       |                                                                                     |
| Elstree Computing Ltd                                   | Source Control W.12.4              |                                                                                     |

Summary of Results for 100 year Return Period (+30%)

Half Drain Time : 2575 minutes.

| Storm Event     | Max Level (m) | Max Depth (m) | Max Infiltration (l/s) | Max Volume (m³) | Status     |
|-----------------|---------------|---------------|------------------------|-----------------|------------|
| 15 min Summer   | 9.787         | 0.187         | 0.1                    | 12.4            | Flood Risk |
| 30 min Summer   | 9.850         | 0.250         | 0.1                    | 16.6            | Flood Risk |
| 60 min Summer   | 9.918         | 0.318         | 0.1                    | 21.2            | Flood Risk |
| 120 min Summer  | 9.989         | 0.389         | 0.1                    | 25.9            | Flood Risk |
| 180 min Summer  | 10.030        | 0.430         | 0.1                    | 28.6            | FLOOD      |
| 240 min Summer  | 10.056        | 0.456         | 0.1                    | 30.3            | FLOOD      |
| 360 min Summer  | 10.092        | 0.492         | 0.1                    | 32.7            | FLOOD      |
| 480 min Summer  | 10.117        | 0.517         | 0.1                    | 34.4            | FLOOD      |
| 600 min Summer  | 10.135        | 0.535         | 0.1                    | 35.5            | FLOOD      |
| 720 min Summer  | 10.147        | 0.547         | 0.1                    | 36.4            | FLOOD      |
| 960 min Summer  | 10.163        | 0.563         | 0.1                    | 37.5            | FLOOD      |
| 1440 min Summer | 10.174        | 0.574         | 0.1                    | 38.2            | FLOOD      |
| 2160 min Summer | 10.165        | 0.565         | 0.1                    | 37.6            | FLOOD      |
| 2880 min Summer | 10.150        | 0.550         | 0.1                    | 36.6            | FLOOD      |
| 4320 min Summer | 10.119        | 0.519         | 0.1                    | 34.5            | FLOOD      |
| 5760 min Summer | 10.089        | 0.489         | 0.1                    | 32.5            | FLOOD      |
| 7200 min Summer | 10.060        | 0.460         | 0.1                    | 30.6            | FLOOD      |
| 8640 min Summer | 10.033        | 0.433         | 0.1                    | 28.8            | FLOOD      |

| Storm Event     | Rain (mm/hr) | Time-Peak (mins) |
|-----------------|--------------|------------------|
| 15 min Summer   | 117.069      | 19               |
| 30 min Summer   | 78.692       | 34               |
| 60 min Summer   | 50.485       | 64               |
| 120 min Summer  | 31.269       | 124              |
| 180 min Summer  | 23.274       | 184              |
| 240 min Summer  | 18.738       | 244              |
| 360 min Summer  | 13.779       | 362              |
| 480 min Summer  | 11.072       | 482              |
| 600 min Summer  | 9.336        | 602              |
| 720 min Summer  | 8.117        | 722              |
| 960 min Summer  | 6.503        | 962              |
| 1440 min Summer | 4.749        | 1440             |
| 2160 min Summer | 3.461        | 2012             |
| 2880 min Summer | 2.761        | 2336             |
| 4320 min Summer | 2.005        | 3072             |
| 5760 min Summer | 1.595        | 3912             |
| 7200 min Summer | 1.335        | 4688             |
| 8640 min Summer | 1.156        | 5528             |

|                                                             |               |                       |                        |                                                                                     |            |
|-------------------------------------------------------------|---------------|-----------------------|------------------------|-------------------------------------------------------------------------------------|------------|
| Cole Easdon Consultants                                     |               |                       |                        | Page 2                                                                              |            |
| York House Edison Park                                      |               | Portsdown Hill        |                        |  |            |
| Dorcan Way                                                  |               | Highway SA 1          |                        |                                                                                     |            |
| Swindon SN3 3RB                                             |               | Designed By NP        |                        |                                                                                     |            |
| Date Oct 2013                                               |               | Checked By            |                        |                                                                                     |            |
| File HSA2.SRCX                                              |               |                       |                        |                                                                                     |            |
| Elstree Computing Ltd                                       |               | Source Control W.12.4 |                        |                                                                                     |            |
| <u>Summary of Results for 100 year Return Period (+30%)</u> |               |                       |                        |                                                                                     |            |
| Storm Event                                                 | Max Level (m) | Max Depth (m)         | Max Infiltration (l/s) | Max Volume (m³)                                                                     | Status     |
| 10080 min Summer                                            | 10.008        | 0.408                 | 0.1                    | 27.1                                                                                | FLOOD      |
| 15 min Winter                                               | 9.809         | 0.209                 | 0.1                    | 13.9                                                                                | Flood Risk |
| 30 min Winter                                               | 9.880         | 0.280                 | 0.1                    | 18.6                                                                                | Flood Risk |
| 60 min Winter                                               | 9.957         | 0.357                 | 0.1                    | 23.8                                                                                | Flood Risk |
| 120 min Winter                                              | 10.038        | 0.438                 | 0.1                    | 29.1                                                                                | FLOOD      |
| 180 min Winter                                              | 10.083        | 0.483                 | 0.1                    | 32.2                                                                                | FLOOD      |
| 240 min Winter                                              | 10.114        | 0.514                 | 0.1                    | 34.2                                                                                | FLOOD      |
| 360 min Winter                                              | 10.156        | 0.556                 | 0.1                    | 37.0                                                                                | FLOOD      |
| 480 min Winter                                              | 10.185        | 0.585                 | 0.1                    | 38.9                                                                                | FLOOD      |
| 600 min Winter                                              | 10.207        | 0.607                 | 0.1                    | 40.3                                                                                | FLOOD      |
| 720 min Winter                                              | 10.222        | 0.622                 | 0.1                    | 41.4                                                                                | FLOOD      |
| 960 min Winter                                              | 10.244        | 0.644                 | 0.1                    | 42.8                                                                                | FLOOD      |
| 1440 min Winter                                             | 10.263        | 0.663                 | 0.1                    | 44.1                                                                                | FLOOD      |
| 2160 min Winter                                             | 10.262        | 0.662                 | 0.1                    | 44.0                                                                                | FLOOD      |
| 2880 min Winter                                             | 10.245        | 0.645                 | 0.1                    | 42.9                                                                                | FLOOD      |
| 4320 min Winter                                             | 10.204        | 0.604                 | 0.1                    | 40.2                                                                                | FLOOD      |
| 5760 min Winter                                             | 10.162        | 0.562                 | 0.1                    | 37.4                                                                                | FLOOD      |
| 7200 min Winter                                             | 10.119        | 0.519                 | 0.1                    | 34.5                                                                                | FLOOD      |
| 8640 min Winter                                             | 10.078        | 0.478                 | 0.1                    | 31.8                                                                                | FLOOD      |
| Storm Event                                                 |               | Rain (mm/hr)          |                        | Time-Peak (mins)                                                                    |            |
| 10080 min Summer                                            |               | 1.023                 |                        | 6352                                                                                |            |
| 15 min Winter                                               |               | 117.069               |                        | 19                                                                                  |            |
| 30 min Winter                                               |               | 78.692                |                        | 34                                                                                  |            |
| 60 min Winter                                               |               | 50.485                |                        | 64                                                                                  |            |
| 120 min Winter                                              |               | 31.269                |                        | 122                                                                                 |            |
| 180 min Winter                                              |               | 23.274                |                        | 182                                                                                 |            |
| 240 min Winter                                              |               | 18.738                |                        | 240                                                                                 |            |
| 360 min Winter                                              |               | 13.779                |                        | 358                                                                                 |            |
| 480 min Winter                                              |               | 11.072                |                        | 476                                                                                 |            |
| 600 min Winter                                              |               | 9.336                 |                        | 594                                                                                 |            |
| 720 min Winter                                              |               | 8.117                 |                        | 710                                                                                 |            |
| 960 min Winter                                              |               | 6.503                 |                        | 942                                                                                 |            |
| 1440 min Winter                                             |               | 4.749                 |                        | 1400                                                                                |            |
| 2160 min Winter                                             |               | 3.461                 |                        | 2072                                                                                |            |
| 2880 min Winter                                             |               | 2.761                 |                        | 2684                                                                                |            |
| 4320 min Winter                                             |               | 2.005                 |                        | 3328                                                                                |            |
| 5760 min Winter                                             |               | 1.595                 |                        | 4264                                                                                |            |
| 7200 min Winter                                             |               | 1.335                 |                        | 5120                                                                                |            |
| 8640 min Winter                                             |               | 1.156                 |                        | 6048                                                                                |            |
| ©1982-2010 Micro Drainage Ltd                               |               |                       |                        |                                                                                     |            |

|                                                         |                                    |                                                                                     |
|---------------------------------------------------------|------------------------------------|-------------------------------------------------------------------------------------|
| Cole Easdon Consultants                                 |                                    | Page 3                                                                              |
| York House Edison Park<br>Dorcan Way<br>Swindon SN3 3RB | Portsdown Hill<br><br>Highway SA 1 |  |
| Date Oct 2013<br>File HSA2.SRCX                         | Designed By NP<br>Checked By       |                                                                                     |
| Elstree Computing Ltd                                   | Source Control W.12.4              |                                                                                     |

Summary of Results for 100 year Return Period (+30%)

| Storm<br>Event   | Max<br>Level<br>(m) | Max<br>Depth<br>(m) | Max<br>Infiltration<br>(l/s) | Max<br>Volume<br>(m <sup>3</sup> ) | Status |
|------------------|---------------------|---------------------|------------------------------|------------------------------------|--------|
| 10080 min Winter | 10.038              | 0.438               | 0.1                          | 29.1                               | FLOOD  |

| Storm<br>Event   | Rain<br>(mm/hr) | Time-Peak<br>(mins) |
|------------------|-----------------|---------------------|
| 10080 min Winter | 1.023           | 6856                |

|                                                         |                                    |                                                                                     |
|---------------------------------------------------------|------------------------------------|-------------------------------------------------------------------------------------|
| Cole Easdon Consultants                                 |                                    | Page 4                                                                              |
| York House Edison Park<br>Dorcan Way<br>Swindon SN3 3RB | Portsdown Hill<br><br>Highway SA 1 |  |
| Date Oct 2013<br>File HSA2.SRCX                         | Designed By NP<br>Checked By       |                                                                                     |
| Elstree Computing Ltd                                   | Source Control W.12.4              |                                                                                     |

Rainfall Details

|                       |                   |                       |       |
|-----------------------|-------------------|-----------------------|-------|
| Rainfall Model        | FSR               | Winter Storms         | Yes   |
| Return Period (years) | 100               | Cv (Summer)           | 0.750 |
| Region                | England and Wales | Cv (Winter)           | 0.840 |
| M5-60 (mm)            | 19.200            | Shortest Storm (mins) | 15    |
| Ratio R               | 0.350             | Longest Storm (mins)  | 10080 |
| Summer Storms         | Yes               | Climate Change %      | +30   |

Time / Area Diagram

Total Area (ha) 0.057

|               |             |
|---------------|-------------|
| <b>Time</b>   | <b>Area</b> |
| <b>(mins)</b> | <b>(ha)</b> |

|     |       |
|-----|-------|
| 0-4 | 0.057 |
|-----|-------|

|                                                         |                                    |                                                                                     |
|---------------------------------------------------------|------------------------------------|-------------------------------------------------------------------------------------|
| Cole Easdon Consultants                                 |                                    | Page 5                                                                              |
| York House Edison Park<br>Dorcan Way<br>Swindon SN3 3RB | Portsdown Hill<br><br>Highway SA 1 |  |
| Date Oct 2013<br>File HSA2.SRCX                         | Designed By NP<br>Checked By       |                                                                                     |
| Elstree Computing Ltd                                   | Source Control W.12.4              |                                                                                     |

#### Model Details

Storage is Online Cover Level (m) 10.000

#### Cellular Storage Structure

Invert Level (m) 9.600 Safety Factor 2.0  
Infiltration Coefficient Base (m/hr) 0.01274 Porosity 0.95  
Infiltration Coefficient Side (m/hr) 0.01274

| Depth (m) | Area (m <sup>2</sup> ) | Inf. Area (m <sup>2</sup> ) | Depth (m) | Area (m <sup>2</sup> ) | Inf. Area (m <sup>2</sup> ) |
|-----------|------------------------|-----------------------------|-----------|------------------------|-----------------------------|
| 0.000     | 70.0                   | 70.0                        | 0.400     | 70.0                   | 83.4                        |

| Cole Easdon Consultants   |               |                       |                        | Page 1                                                                              | |
|---|
| York House Edison Park   |               | Portsdown Hill        | |
| Dorcan Way   |               | Highway SA 1          | |
| Swindon SN3 3RB   | |
| Date Oct 2013   |               | Designed By NP        | |
| File HSA2.SRCX   |               | Checked By            | |
| Elstree Computing Ltd   |               | Source Control W.12.4 | |
| <p style="text-align: center;"><u>Summary of Results for 30 year Return Period</u></p> <p style="text-align: center;">Half Drain Time : 1434 minutes.</p> <table><tr><th>Storm Event</th><th>Max Level (m)</th><th>Max Depth (m)</th><th>Max Infiltration (l/s)</th><th>Max Volume (m³)</th><th>Status</th></tr><tr><td>15 min Summer</td><td>9.710</td><td>0.110</td><td>0.1</td><td>7.3</td><td>Flood Risk</td></tr><tr><td>30 min Summer</td><td>9.746</td><td>0.146</td><td>0.1</td><td>9.7</td><td>Flood Risk</td></tr><tr><td>60 min Summer</td><td>9.785</td><td>0.185</td><td>0.1</td><td>12.3</td><td>Flood Risk</td></tr><tr><td>120 min Summer</td><td>9.824</td><td>0.224</td><td>0.1</td><td>14.9</td><td>Flood Risk</td></tr><tr><td>180 min Summer</td><td>9.847</td><td>0.247</td><td>0.1</td><td>16.4</td><td>Flood Risk</td></tr><tr><td>240 min Summer</td><td>9.862</td><td>0.262</td><td>0.1</td><td>17.4</td><td>Flood Risk</td></tr><tr><td>360 min Summer</td><td>9.881</td><td>0.281</td><td>0.1</td><td>18.7</td><td>Flood Risk</td></tr><tr><td>480 min Summer</td><td>9.893</td><td>0.293</td><td>0.1</td><td>19.5</td><td>Flood Risk</td></tr><tr><td>600 min Summer</td><td>9.901</td><td>0.301</td><td>0.1</td><td>20.0</td><td>Flood Risk</td></tr><tr><td>720 min Summer</td><td>9.906</td><td>0.306</td><td>0.1</td><td>20.3</td><td>Flood Risk</td></tr><tr><td>960 min Summer</td><td>9.910</td><td>0.310</td><td>0.1</td><td>20.6</td><td>Flood Risk</td></tr><tr><td>1440 min Summer</td><td>9.908</td><td>0.308</td><td>0.1</td><td>20.5</td><td>Flood Risk</td></tr><tr><td>2160 min Summer</td><td>9.901</td><td>0.301</td><td>0.1</td><td>20.0</td><td>Flood Risk</td></tr><tr><td>2880 min Summer</td><td>9.891</td><td>0.291</td><td>0.1</td><td>19.4</td><td>Flood Risk</td></tr><tr><td>4320 min Summer</td><td>9.869</td><td>0.269</td><td>0.1</td><td>17.9</td><td>Flood Risk</td></tr><tr><td>5760 min Summer</td><td>9.847</td><td>0.247</td><td>0.1</td><td>16.4</td><td>Flood Risk</td></tr><tr><td>7200 min Summer</td><td>9.825</td><td>0.225</td><td>0.1</td><td>15.0</td><td>Flood Risk</td></tr><tr><td>8640 min Summer</td><td>9.805</td><td>0.205</td><td>0.1</td><td>13.6</td><td>Flood Risk</td></tr></table><br><table><tr><th>Storm Event</th><th>Rain (mm/hr)</th><th>Time-Peak (mins)</th></tr><tr><td>15 min Summer</td><td>69.605</td><td>19</td></tr><tr><td>30 min Summer</td><td>46.335</td><td>34</td></tr><tr><td>60 min Summer</td><td>29.553</td><td>64</td></tr><tr><td>120 min Summer</td><td>18.298</td><td>124</td></tr><tr><td>180 min Summer</td><td>13.667</td><td>182</td></tr><tr><td>240 min Summer</td><td>11.055</td><td>242</td></tr><tr><td>360 min Summer</td><td>8.183</td><td>362</td></tr><tr><td>480 min Summer</td><td>6.606</td><td>482</td></tr><tr><td>600 min Summer</td><td>5.592</td><td>602</td></tr><tr><td>720 min Summer</td><td>4.877</td><td>720</td></tr><tr><td>960 min Summer</td><td>3.929</td><td>960</td></tr><tr><td>1440 min Summer</td><td>2.893</td><td>1224</td></tr><tr><td>2160 min Summer</td><td>2.127</td><td>1600</td></tr><tr><td>2880 min Summer</td><td>1.708</td><td>1992</td></tr><tr><td>4320 min Summer</td><td>1.253</td><td>2812</td></tr><tr><td>5760 min Summer</td><td>1.005</td><td>3632</td></tr><tr><td>7200 min Summer</td><td>0.846</td><td>4464</td></tr><tr><td>8640 min Summer</td><td>0.736</td><td>5192</td></tr></table> |               |                       |                        |                                                                                     |            | Storm Event | Max Level (m) | Max Depth (m) | Max Infiltration (l/s) | Max Volume (m³) | Status | 15 min Summer | 9.710 | 0.110 | 0.1 | 7.3 | Flood Risk | 30 min Summer | 9.746 | 0.146 | 0.1 | 9.7 | Flood Risk | 60 min Summer | 9.785 | 0.185 | 0.1 | 12.3 | Flood Risk | 120 min Summer | 9.824 | 0.224 | 0.1 | 14.9 | Flood Risk | 180 min Summer | 9.847 | 0.247 | 0.1 | 16.4 | Flood Risk | 240 min Summer | 9.862 | 0.262 | 0.1 | 17.4 | Flood Risk | 360 min Summer | 9.881 | 0.281 | 0.1 | 18.7 | Flood Risk | 480 min Summer | 9.893 | 0.293 | 0.1 | 19.5 | Flood Risk | 600 min Summer | 9.901 | 0.301 | 0.1 | 20.0 | Flood Risk | 720 min Summer | 9.906 | 0.306 | 0.1 | 20.3 | Flood Risk | 960 min Summer | 9.910 | 0.310 | 0.1 | 20.6 | Flood Risk | 1440 min Summer | 9.908 | 0.308 | 0.1 | 20.5 | Flood Risk | 2160 min Summer | 9.901 | 0.301 | 0.1 | 20.0 | Flood Risk | 2880 min Summer | 9.891 | 0.291 | 0.1 | 19.4 | Flood Risk | 4320 min Summer | 9.869 | 0.269 | 0.1 | 17.9 | Flood Risk | 5760 min Summer | 9.847 | 0.247 | 0.1 | 16.4 | Flood Risk | 7200 min Summer | 9.825 | 0.225 | 0.1 | 15.0 | Flood Risk | 8640 min Summer | 9.805 | 0.205 | 0.1 | 13.6 | Flood Risk | Storm Event | Rain (mm/hr) | Time-Peak (mins) | 15 min Summer | 69.605 | 19 | 30 min Summer | 46.335 | 34 | 60 min Summer | 29.553 | 64 | 120 min Summer | 18.298 | 124 | 180 min Summer | 13.667 | 182 | 240 min Summer | 11.055 | 242 | 360 min Summer | 8.183 | 362 | 480 min Summer | 6.606 | 482 | 600 min Summer | 5.592 | 602 | 720 min Summer | 4.877 | 720 | 960 min Summer | 3.929 | 960 | 1440 min Summer | 2.893 | 1224 | 2160 min Summer | 2.127 | 1600 | 2880 min Summer | 1.708 | 1992 | 4320 min Summer | 1.253 | 2812 | 5760 min Summer | 1.005 | 3632 | 7200 min Summer | 0.846 | 4464 | 8640 min Summer | 0.736 | 5192 |
| Storm Event   | Max Level (m) | Max Depth (m)         | Max Infiltration (l/s) | Max Volume (m³)                                                                     | Status     | |
| 15 min Summer   | 9.710         | 0.110                 | 0.1                    | 7.3                                                                                 | Flood Risk | |
| 30 min Summer   | 9.746         | 0.146                 | 0.1                    | 9.7                                                                                 | Flood Risk | |
| 60 min Summer   | 9.785         | 0.185                 | 0.1                    | 12.3                                                                                | Flood Risk | |
| 120 min Summer   | 9.824         | 0.224                 | 0.1                    | 14.9                                                                                | Flood Risk | |
| 180 min Summer   | 9.847         | 0.247                 | 0.1                    | 16.4                                                                                | Flood Risk | |
| 240 min Summer   | 9.862         | 0.262                 | 0.1                    | 17.4                                                                                | Flood Risk | |
| 360 min Summer   | 9.881         | 0.281                 | 0.1                    | 18.7                                                                                | Flood Risk | |
| 480 min Summer   | 9.893         | 0.293                 | 0.1                    | 19.5                                                                                | Flood Risk | |
| 600 min Summer   | 9.901         | 0.301                 | 0.1                    | 20.0                                                                                | Flood Risk | |
| 720 min Summer   | 9.906         | 0.306                 | 0.1                    | 20.3                                                                                | Flood Risk | |
| 960 min Summer   | 9.910         | 0.310                 | 0.1                    | 20.6                                                                                | Flood Risk | |
| 1440 min Summer   | 9.908         | 0.308                 | 0.1                    | 20.5                                                                                | Flood Risk | |
| 2160 min Summer   | 9.901         | 0.301                 | 0.1                    | 20.0                                                                                | Flood Risk | |
| 2880 min Summer   | 9.891         | 0.291                 | 0.1                    | 19.4                                                                                | Flood Risk | |
| 4320 min Summer   | 9.869         | 0.269                 | 0.1                    | 17.9                                                                                | Flood Risk | |
| 5760 min Summer   | 9.847         | 0.247                 | 0.1                    | 16.4                                                                                | Flood Risk | |
| 7200 min Summer   | 9.825         | 0.225                 | 0.1                    | 15.0                                                                                | Flood Risk | |
| 8640 min Summer   | 9.805         | 0.205                 | 0.1                    | 13.6                                                                                | Flood Risk | |
| Storm Event   | Rain (mm/hr)  | Time-Peak (mins)      | |
| 15 min Summer   | 69.605        | 19                    | |
| 30 min Summer   | 46.335        | 34                    | |
| 60 min Summer   | 29.553        | 64                    | |
| 120 min Summer   | 18.298        | 124                   | |
| 180 min Summer   | 13.667        | 182                   | |
| 240 min Summer   | 11.055        | 242                   | |
| 360 min Summer   | 8.183         | 362                   | |
| 480 min Summer   | 6.606         | 482                   | |
| 600 min Summer   | 5.592         | 602                   | |
| 720 min Summer   | 4.877         | 720                   | |
| 960 min Summer   | 3.929         | 960                   | |
| 1440 min Summer   | 2.893         | 1224                  | |
| 2160 min Summer   | 2.127         | 1600                  | |
| 2880 min Summer   | 1.708         | 1992                  | |
| 4320 min Summer   | 1.253         | 2812                  | |
| 5760 min Summer   | 1.005         | 3632                  | |
| 7200 min Summer   | 0.846         | 4464                  | |
| 8640 min Summer   | 0.736         | 5192                  | |
| ©1982-2010 Micro Drainage Ltd   | |

|                                                     |                        |                              |                              |                                       |                                                                                     |               |
|-----------------------------------------------------|------------------------|------------------------------|------------------------------|---------------------------------------|-------------------------------------------------------------------------------------|---------------|
| Cole Easdon Consultants                             |                        |                              |                              |                                       | Page 2                                                                              |               |
| York House Edison Park                              |                        | Portsdown Hill               |                              |                                       |  |               |
| Dorcan Way                                          |                        |                              |                              |                                       |                                                                                     |               |
| Swindon SN3 3RB                                     |                        | Highway SA 1                 |                              |                                       |                                                                                     |               |
| Date Oct 2013                                       |                        | Designed By NP               |                              |                                       |                                                                                     |               |
| File HSA2.SRCX                                      |                        | Checked By                   |                              |                                       |                                                                                     |               |
| Elstree Computing Ltd                               |                        | Source Control W.12.4        |                              |                                       |                                                                                     |               |
| <u>Summary of Results for 30 year Return Period</u> |                        |                              |                              |                                       |                                                                                     |               |
|                                                     | <b>Storm<br/>Event</b> | <b>Max<br/>Level<br/>(m)</b> | <b>Max<br/>Depth<br/>(m)</b> | <b>Max<br/>Infiltration<br/>(l/s)</b> | <b>Max<br/>Volume<br/>(m³)</b>                                                      | <b>Status</b> |
|                                                     | 10080 min Summer       | 9.786                        | 0.186                        | 0.1                                   | 12.4                                                                                | Flood Risk    |
|                                                     | 15 min Winter          | 9.724                        | 0.124                        | 0.1                                   | 8.2                                                                                 | Flood Risk    |
|                                                     | 30 min Winter          | 9.764                        | 0.164                        | 0.1                                   | 10.9                                                                                | Flood Risk    |
|                                                     | 60 min Winter          | 9.807                        | 0.207                        | 0.1                                   | 13.8                                                                                | Flood Risk    |
|                                                     | 120 min Winter         | 9.852                        | 0.252                        | 0.1                                   | 16.8                                                                                | Flood Risk    |
|                                                     | 180 min Winter         | 9.878                        | 0.278                        | 0.1                                   | 18.5                                                                                | Flood Risk    |
|                                                     | 240 min Winter         | 9.895                        | 0.295                        | 0.1                                   | 19.6                                                                                | Flood Risk    |
|                                                     | 360 min Winter         | 9.918                        | 0.318                        | 0.1                                   | 21.2                                                                                | Flood Risk    |
|                                                     | 480 min Winter         | 9.933                        | 0.333                        | 0.1                                   | 22.2                                                                                | Flood Risk    |
|                                                     | 600 min Winter         | 9.943                        | 0.343                        | 0.1                                   | 22.8                                                                                | Flood Risk    |
|                                                     | 720 min Winter         | 9.950                        | 0.350                        | 0.1                                   | 23.3                                                                                | Flood Risk    |
|                                                     | 960 min Winter         | 9.957                        | 0.357                        | 0.1                                   | 23.8                                                                                | Flood Risk    |
|                                                     | 1440 min Winter        | 9.958                        | 0.358                        | 0.1                                   | 23.8                                                                                | Flood Risk    |
|                                                     | 2160 min Winter        | 9.947                        | 0.347                        | 0.1                                   | 23.1                                                                                | Flood Risk    |
|                                                     | 2880 min Winter        | 9.933                        | 0.333                        | 0.1                                   | 22.2                                                                                | Flood Risk    |
|                                                     | 4320 min Winter        | 9.900                        | 0.300                        | 0.1                                   | 20.0                                                                                | Flood Risk    |
|                                                     | 5760 min Winter        | 9.866                        | 0.266                        | 0.1                                   | 17.7                                                                                | Flood Risk    |
|                                                     | 7200 min Winter        | 9.833                        | 0.233                        | 0.1                                   | 15.5                                                                                | Flood Risk    |
|                                                     | 8640 min Winter        | 9.802                        | 0.202                        | 0.1                                   | 13.4                                                                                | Flood Risk    |
|                                                     | <b>Storm<br/>Event</b> |                              |                              | <b>Rain<br/>(mm/hr)</b>               | <b>Time-Peak<br/>(mins)</b>                                                         |               |
|                                                     | 10080 min Summer       |                              |                              | 0.654                                 | 5960                                                                                |               |
|                                                     | 15 min Winter          |                              |                              | 69.605                                | 19                                                                                  |               |
|                                                     | 30 min Winter          |                              |                              | 46.335                                | 33                                                                                  |               |
|                                                     | 60 min Winter          |                              |                              | 29.553                                | 64                                                                                  |               |
|                                                     | 120 min Winter         |                              |                              | 18.298                                | 122                                                                                 |               |
|                                                     | 180 min Winter         |                              |                              | 13.667                                | 180                                                                                 |               |
|                                                     | 240 min Winter         |                              |                              | 11.055                                | 240                                                                                 |               |
|                                                     | 360 min Winter         |                              |                              | 8.183                                 | 356                                                                                 |               |
|                                                     | 480 min Winter         |                              |                              | 6.606                                 | 472                                                                                 |               |
|                                                     | 600 min Winter         |                              |                              | 5.592                                 | 588                                                                                 |               |
|                                                     | 720 min Winter         |                              |                              | 4.877                                 | 702                                                                                 |               |
|                                                     | 960 min Winter         |                              |                              | 3.929                                 | 926                                                                                 |               |
|                                                     | 1440 min Winter        |                              |                              | 2.893                                 | 1356                                                                                |               |
|                                                     | 2160 min Winter        |                              |                              | 2.127                                 | 1708                                                                                |               |
|                                                     | 2880 min Winter        |                              |                              | 1.708                                 | 2164                                                                                |               |
|                                                     | 4320 min Winter        |                              |                              | 1.253                                 | 3072                                                                                |               |
|                                                     | 5760 min Winter        |                              |                              | 1.005                                 | 3928                                                                                |               |
|                                                     | 7200 min Winter        |                              |                              | 0.846                                 | 4760                                                                                |               |
|                                                     | 8640 min Winter        |                              |                              | 0.736                                 | 5616                                                                                |               |
| ©1982-2010 Micro Drainage Ltd                       |                        |                              |                              |                                       |                                                                                     |               |

|                                                         |                                    |                                                                                     |
|---------------------------------------------------------|------------------------------------|-------------------------------------------------------------------------------------|
| Cole Easdon Consultants                                 |                                    | Page 3                                                                              |
| York House Edison Park<br>Dorcan Way<br>Swindon SN3 3RB | Portsdown Hill<br><br>Highway SA 1 |  |
| Date Oct 2013<br>File HSA2.SRCX                         | Designed By NP<br>Checked By       |                                                                                     |
| Elstree Computing Ltd                                   | Source Control W.12.4              |                                                                                     |

Summary of Results for 30 year Return Period

| Storm<br>Event   | Max<br>Level<br>(m) | Max<br>Depth<br>(m) | Max<br>Infiltration<br>(l/s) | Max<br>Volume<br>(m <sup>3</sup> ) | Status     |
|------------------|---------------------|---------------------|------------------------------|------------------------------------|------------|
| 10080 min Winter | 9.773               | 0.173               | 0.1                          | 11.5                               | Flood Risk |

| Storm<br>Event   | Rain<br>(mm/hr) | Time-Peak<br>(mins) |
|------------------|-----------------|---------------------|
| 10080 min Winter | 0.654           | 6352                |

|                                                         |                                    |                                                                                     |
|---------------------------------------------------------|------------------------------------|-------------------------------------------------------------------------------------|
| Cole Easdon Consultants                                 |                                    | Page 4                                                                              |
| York House Edison Park<br>Dorcan Way<br>Swindon SN3 3RB | Portsdown Hill<br><br>Highway SA 1 |  |
| Date Oct 2013<br>File HSA2.SRCX                         | Designed By NP<br>Checked By       |                                                                                     |
| Elstree Computing Ltd                                   | Source Control W.12.4              |                                                                                     |

#### Rainfall Details

|                       |                   |                       |       |
|-----------------------|-------------------|-----------------------|-------|
| Rainfall Model        | FSR               | Winter Storms         | Yes   |
| Return Period (years) | 30                | Cv (Summer)           | 0.750 |
| Region                | England and Wales | Cv (Winter)           | 0.840 |
| M5-60 (mm)            | 19.200            | Shortest Storm (mins) | 15    |
| Ratio R               | 0.350             | Longest Storm (mins)  | 10080 |
| Summer Storms         | Yes               | Climate Change %      | +0    |

#### Time / Area Diagram

Total Area (ha) 0.057

| <b>Time</b>   | <b>Area</b> |
|---------------|-------------|
| <b>(mins)</b> | <b>(ha)</b> |

|     |       |
|-----|-------|
| 0-4 | 0.057 |
|-----|-------|

|                                                         |                                    |                                                                                     |
|---------------------------------------------------------|------------------------------------|-------------------------------------------------------------------------------------|
| Cole Easdon Consultants                                 |                                    | Page 5                                                                              |
| York House Edison Park<br>Dorcan Way<br>Swindon SN3 3RB | Portsdown Hill<br><br>Highway SA 1 |  |
| Date Oct 2013<br>File HSA2.SRCX                         | Designed By NP<br>Checked By       |                                                                                     |
| Elstree Computing Ltd                                   | Source Control W.12.4              |                                                                                     |

Model Details

Storage is Online Cover Level (m) 10.000

Cellular Storage Structure

Invert Level (m) 9.600 Safety Factor 2.0  
Infiltration Coefficient Base (m/hr) 0.01274 Porosity 0.95  
Infiltration Coefficient Side (m/hr) 0.01274

| Depth (m) | Area (m <sup>2</sup> ) | Inf. Area (m <sup>2</sup> ) | Depth (m) | Area (m <sup>2</sup> ) | Inf. Area (m <sup>2</sup> ) |
|-----------|------------------------|-----------------------------|-----------|------------------------|-----------------------------|
| 0.000     | 70.0                   | 70.0                        | 0.400     | 70.0                   | 83.4                        |

|                                                             |                     |                       |                              |                                                                                     |            |
|-------------------------------------------------------------|---------------------|-----------------------|------------------------------|-------------------------------------------------------------------------------------|------------|
| Cole Easdon Consultants                                     |                     |                       |                              | Page 1                                                                              |            |
| York House Edison Park                                      |                     | Portsdown Hill        |                              |  |            |
| Dorcan Way                                                  |                     | Highway SA 1          |                              |                                                                                     |            |
| Swindon SN3 3RB                                             |                     |                       |                              |                                                                                     |            |
| Date Oct 2013                                               |                     | Designed By NP        |                              |                                                                                     |            |
| File HSA3.srcx                                              |                     | Checked By            |                              |                                                                                     |            |
| Elstree Computing Ltd                                       |                     | Source Control W.12.4 |                              |                                                                                     |            |
| <u>Summary of Results for 100 year Return Period (+30%)</u> |                     |                       |                              |                                                                                     |            |
| Half Drain Time : 2387 minutes.                             |                     |                       |                              |                                                                                     |            |
| Storm<br>Event                                              | Max<br>Level<br>(m) | Max<br>Depth<br>(m)   | Max<br>Infiltration<br>(l/s) | Max<br>Volume<br>(m³)                                                               | Status     |
| 15 min Summer                                               | 9.776               | 0.176                 | 0.1                          | 10.9                                                                                | Flood Risk |
| 30 min Summer                                               | 9.836               | 0.236                 | 0.1                          | 14.6                                                                                | Flood Risk |
| 60 min Summer                                               | 9.901               | 0.301                 | 0.1                          | 18.6                                                                                | Flood Risk |
| 120 min Summer                                              | 9.967               | 0.367                 | 0.1                          | 22.7                                                                                | Flood Risk |
| 180 min Summer                                              | 10.005              | 0.405                 | 0.1                          | 25.0                                                                                | FLOOD      |
| 240 min Summer                                              | 10.030              | 0.430                 | 0.1                          | 26.5                                                                                | FLOOD      |
| 360 min Summer                                              | 10.063              | 0.463                 | 0.1                          | 28.6                                                                                | FLOOD      |
| 480 min Summer                                              | 10.086              | 0.486                 | 0.1                          | 30.0                                                                                | FLOOD      |
| 600 min Summer                                              | 10.102              | 0.502                 | 0.1                          | 31.0                                                                                | FLOOD      |
| 720 min Summer                                              | 10.113              | 0.513                 | 0.1                          | 31.7                                                                                | FLOOD      |
| 960 min Summer                                              | 10.127              | 0.527                 | 0.1                          | 32.5                                                                                | FLOOD      |
| 1440 min Summer                                             | 10.134              | 0.534                 | 0.1                          | 33.0                                                                                | FLOOD      |
| 2160 min Summer                                             | 10.123              | 0.523                 | 0.1                          | 32.3                                                                                | FLOOD      |
| 2880 min Summer                                             | 10.109              | 0.509                 | 0.1                          | 31.4                                                                                | FLOOD      |
| 4320 min Summer                                             | 10.079              | 0.479                 | 0.1                          | 29.6                                                                                | FLOOD      |
| 5760 min Summer                                             | 10.050              | 0.450                 | 0.1                          | 27.8                                                                                | FLOOD      |
| 7200 min Summer                                             | 10.021              | 0.421                 | 0.1                          | 26.0                                                                                | FLOOD      |
| 8640 min Summer                                             | 9.995               | 0.395                 | 0.1                          | 24.4                                                                                | Flood Risk |
| Storm<br>Event                                              |                     |                       | Rain<br>(mm/hr)              | Time-Peak<br>(mins)                                                                 |            |
| 15 min Summer                                               |                     |                       | 117.069                      | 19                                                                                  |            |
| 30 min Summer                                               |                     |                       | 78.692                       | 34                                                                                  |            |
| 60 min Summer                                               |                     |                       | 50.485                       | 64                                                                                  |            |
| 120 min Summer                                              |                     |                       | 31.269                       | 124                                                                                 |            |
| 180 min Summer                                              |                     |                       | 23.274                       | 184                                                                                 |            |
| 240 min Summer                                              |                     |                       | 18.738                       | 244                                                                                 |            |
| 360 min Summer                                              |                     |                       | 13.779                       | 362                                                                                 |            |
| 480 min Summer                                              |                     |                       | 11.072                       | 482                                                                                 |            |
| 600 min Summer                                              |                     |                       | 9.336                        | 602                                                                                 |            |
| 720 min Summer                                              |                     |                       | 8.117                        | 722                                                                                 |            |
| 960 min Summer                                              |                     |                       | 6.503                        | 962                                                                                 |            |
| 1440 min Summer                                             |                     |                       | 4.749                        | 1440                                                                                |            |
| 2160 min Summer                                             |                     |                       | 3.461                        | 1924                                                                                |            |
| 2880 min Summer                                             |                     |                       | 2.761                        | 2276                                                                                |            |
| 4320 min Summer                                             |                     |                       | 2.005                        | 3028                                                                                |            |
| 5760 min Summer                                             |                     |                       | 1.595                        | 3864                                                                                |            |
| 7200 min Summer                                             |                     |                       | 1.335                        | 4680                                                                                |            |
| 8640 min Summer                                             |                     |                       | 1.156                        | 5448                                                                                |            |
| ©1982-2010 Micro Drainage Ltd                               |                     |                       |                              |                                                                                     |            |

|                                                             |               |                       |                        |                                                                                     |            |
|-------------------------------------------------------------|---------------|-----------------------|------------------------|-------------------------------------------------------------------------------------|------------|
| Cole Easdon Consultants                                     |               |                       |                        | Page 2                                                                              |            |
| York House Edison Park                                      |               | Portsdown Hill        |                        |  |            |
| Dorcan Way                                                  |               |                       |                        |                                                                                     |            |
| Swindon SN3 3RB                                             |               | Highway SA 1          |                        |                                                                                     |            |
| Date Oct 2013                                               |               | Designed By NP        |                        |                                                                                     |            |
| File HSA3.srcx                                              |               | Checked By            |                        |                                                                                     |            |
| Elstree Computing Ltd                                       |               | Source Control W.12.4 |                        |                                                                                     |            |
| <u>Summary of Results for 100 year Return Period (+30%)</u> |               |                       |                        |                                                                                     |            |
| Storm Event                                                 | Max Level (m) | Max Depth (m)         | Max Infiltration (l/s) | Max Volume (m³)                                                                     | Status     |
| 10080 min Summer                                            | 9.971         | 0.371                 | 0.1                    | 22.9                                                                                | Flood Risk |
| 15 min Winter                                               | 9.797         | 0.197                 | 0.1                    | 12.2                                                                                | Flood Risk |
| 30 min Winter                                               | 9.865         | 0.265                 | 0.1                    | 16.3                                                                                | Flood Risk |
| 60 min Winter                                               | 9.937         | 0.337                 | 0.1                    | 20.8                                                                                | Flood Risk |
| 120 min Winter                                              | 10.013        | 0.413                 | 0.1                    | 25.5                                                                                | FLOOD      |
| 180 min Winter                                              | 10.056        | 0.456                 | 0.1                    | 28.1                                                                                | FLOOD      |
| 240 min Winter                                              | 10.084        | 0.484                 | 0.1                    | 29.9                                                                                | FLOOD      |
| 360 min Winter                                              | 10.123        | 0.523                 | 0.1                    | 32.3                                                                                | FLOOD      |
| 480 min Winter                                              | 10.150        | 0.550                 | 0.1                    | 34.0                                                                                | FLOOD      |
| 600 min Winter                                              | 10.170        | 0.570                 | 0.1                    | 35.2                                                                                | FLOOD      |
| 720 min Winter                                              | 10.184        | 0.584                 | 0.1                    | 36.1                                                                                | FLOOD      |
| 960 min Winter                                              | 10.203        | 0.603                 | 0.1                    | 37.2                                                                                | FLOOD      |
| 1440 min Winter                                             | 10.218        | 0.618                 | 0.1                    | 38.2                                                                                | FLOOD      |
| 2160 min Winter                                             | 10.214        | 0.614                 | 0.1                    | 37.9                                                                                | FLOOD      |
| 2880 min Winter                                             | 10.195        | 0.595                 | 0.1                    | 36.7                                                                                | FLOOD      |
| 4320 min Winter                                             | 10.155        | 0.555                 | 0.1                    | 34.3                                                                                | FLOOD      |
| 5760 min Winter                                             | 10.113        | 0.513                 | 0.1                    | 31.7                                                                                | FLOOD      |
| 7200 min Winter                                             | 10.071        | 0.471                 | 0.1                    | 29.1                                                                                | FLOOD      |
| 8640 min Winter                                             | 10.030        | 0.430                 | 0.1                    | 26.6                                                                                | FLOOD      |
| Storm Event                                                 | Rain (mm/hr)  | Time-Peak (mins)      |                        |                                                                                     |            |
| 10080 min Summer                                            | 1.023         | 6256                  |                        |                                                                                     |            |
| 15 min Winter                                               | 117.069       | 19                    |                        |                                                                                     |            |
| 30 min Winter                                               | 78.692        | 34                    |                        |                                                                                     |            |
| 60 min Winter                                               | 50.485        | 64                    |                        |                                                                                     |            |
| 120 min Winter                                              | 31.269        | 122                   |                        |                                                                                     |            |
| 180 min Winter                                              | 23.274        | 182                   |                        |                                                                                     |            |
| 240 min Winter                                              | 18.738        | 240                   |                        |                                                                                     |            |
| 360 min Winter                                              | 13.779        | 358                   |                        |                                                                                     |            |
| 480 min Winter                                              | 11.072        | 476                   |                        |                                                                                     |            |
| 600 min Winter                                              | 9.336         | 594                   |                        |                                                                                     |            |
| 720 min Winter                                              | 8.117         | 710                   |                        |                                                                                     |            |
| 960 min Winter                                              | 6.503         | 942                   |                        |                                                                                     |            |
| 1440 min Winter                                             | 4.749         | 1398                  |                        |                                                                                     |            |
| 2160 min Winter                                             | 3.461         | 2056                  |                        |                                                                                     |            |
| 2880 min Winter                                             | 2.761         | 2652                  |                        |                                                                                     |            |
| 4320 min Winter                                             | 2.005         | 3284                  |                        |                                                                                     |            |
| 5760 min Winter                                             | 1.595         | 4208                  |                        |                                                                                     |            |
| 7200 min Winter                                             | 1.335         | 5112                  |                        |                                                                                     |            |
| 8640 min Winter                                             | 1.156         | 5960                  |                        |                                                                                     |            |
| ©1982-2010 Micro Drainage Ltd                               |               |                       |                        |                                                                                     |            |

| Cole Easdon Consultants   |               |                       |                        | Page 3                                                                              |            |             |               |               |                        |                 |        |                  |       |       |     |      |            |             |              |                  |                  |       |      |
|---|---------------|-----------------------|------------------------|-------------------------------------------------------------------------------------|------------|-------------|---------------|---------------|------------------------|-----------------|--------|------------------|-------|-------|-----|------|------------|-------------|--------------|------------------|------------------|-------|------|
| York House Edison Park   |               | Portsdown Hill        |                        |  
| Dorcan Way   |               | Highway SA 1          |                        |                                                                                     
| Swindon SN3 3RB   |               | Designed By NP        |                        |                                                                                     
| Date Oct 2013   |               | Checked By            |                        |                                                                                     
| File HSA3.srcx   |               |                       
| Elstree Computing Ltd   |               | Source Control W.12.4 |                        |                                                                                     
| <p><u>Summary of Results for 100 year Return Period (+30%)</u></p> <table><thead><tr><th>Storm Event</th><th>Max Level (m)</th><th>Max Depth (m)</th><th>Max Infiltration (l/s)</th><th>Max Volume (m³)</th><th>Status</th></tr></thead><tbody><tr><td>10080 min Winter</td><td>9.993</td><td>0.393</td><td>0.1</td><td>24.2</td><td>Flood Risk</td></tr></tbody></table><br><table><thead><tr><th>Storm Event</th><th>Rain (mm/hr)</th><th>Time-Peak (mins)</th></tr></thead><tbody><tr><td>10080 min Winter</td><td>1.023</td><td>6760</td></tr></tbody></table> |               |                       |                        |                                                                                     |            | Storm Event | Max Level (m) | Max Depth (m) | Max Infiltration (l/s) | Max Volume (m³) | Status | 10080 min Winter | 9.993 | 0.393 | 0.1 | 24.2 | Flood Risk | Storm Event | Rain (mm/hr) | Time-Peak (mins) | 10080 min Winter | 1.023 | 6760 |
| Storm Event   | Max Level (m) | Max Depth (m)         | Max Infiltration (l/s) | Max Volume (m³)                                                                     | Status     |             |               |               |                        |                 |        |                  |       |       |     |      |            |             |              |                  |                  |       |      |
| 10080 min Winter   | 9.993         | 0.393                 | 0.1                    | 24.2                                                                                | Flood Risk |             |               |               |                        |                 |        |                  |       |       |     |      |            |             |              |                  |                  |       |      |
| Storm Event   | Rain (mm/hr)  | Time-Peak (mins)      |                        |                                                                                     
| 10080 min Winter   | 1.023         | 6760                  |                        |                                                                                     
| ©1982-2010 Micro Drainage Ltd   |               |                       

|                                                         |                                    |                                                                                     |
|---------------------------------------------------------|------------------------------------|-------------------------------------------------------------------------------------|
| Cole Easdon Consultants                                 |                                    | Page 4                                                                              |
| York House Edison Park<br>Dorcan Way<br>Swindon SN3 3RB | Portsdown Hill<br><br>Highway SA 1 |  |
| Date Oct 2013<br>File HSA3.srcx                         | Designed By NP<br>Checked By       |                                                                                     |
| Elstree Computing Ltd                                   | Source Control W.12.4              |                                                                                     |

#### Rainfall Details

|                       |                   |                       |       |
|-----------------------|-------------------|-----------------------|-------|
| Rainfall Model        | FSR               | Winter Storms         | Yes   |
| Return Period (years) | 100               | Cv (Summer)           | 0.750 |
| Region                | England and Wales | Cv (Winter)           | 0.840 |
| M5-60 (mm)            | 19.200            | Shortest Storm (mins) | 15    |
| Ratio R               | 0.350             | Longest Storm (mins)  | 10080 |
| Summer Storms         | Yes               | Climate Change %      | +30   |

#### Time / Area Diagram

Total Area (ha) 0.050

| <b>Time<br/>(mins)</b> | <b>Area<br/>(ha)</b> |
|------------------------|----------------------|
| 0-4                    | 0.050                |

|                                                         |                                    |                                                                                    |
|---------------------------------------------------------|------------------------------------|------------------------------------------------------------------------------------|
| Cole Easdon Consultants                                 |                                    | Page 5                                                                             |
| York House Edison Park<br>Dorcan Way<br>Swindon SN3 3RB | Portsdown Hill<br><br>Highway SA 1 |  |
| Date Oct 2013<br>File HSA3.srcx                         | Designed By NP<br>Checked By       |                                                                                    |
| Elstree Computing Ltd                                   | Source Control W.12.4              |                                                                                    |

#### Model Details

Storage is Online Cover Level (m) 10.000

#### Cellular Storage Structure

Invert Level (m) 9.600 Safety Factor 2.0  
Infiltration Coefficient Base (m/hr) 0.01274 Porosity 0.95  
Infiltration Coefficient Side (m/hr) 0.01274

| Depth (m) | Area (m <sup>2</sup> ) | Inf. Area (m <sup>2</sup> ) | Depth (m) | Area (m <sup>2</sup> ) | Inf. Area (m <sup>2</sup> ) |
|-----------|------------------------|-----------------------------|-----------|------------------------|-----------------------------|
| 0.000     | 65.0                   | 65.0                        | 0.400     | 65.0                   | 77.9                        |

| Cole Easdon Consultants   |               |                       |                        | Page 1                                                                              | |
|---|
| York House Edison Park   |               | Portsdown Hill        | |
| Dorcan Way   |               | Highway SA 1          | |
| Swindon SN3 3RB   | |
| Date Oct 2013   |               | Designed By NP        | |
| File HSA3.SRCX   |               | Checked By            | |
| Elstree Computing Ltd   |               | Source Control W.12.4 | |
| <p style="text-align: center;"><u>Summary of Results for 30 year Return Period</u></p> <p style="text-align: center;">Half Drain Time : 1343 minutes.</p> <table><tr><th>Storm Event</th><th>Max Level (m)</th><th>Max Depth (m)</th><th>Max Infiltration (l/s)</th><th>Max Volume (m³)</th><th>Status</th></tr><tr><td>15 min Summer</td><td>9.704</td><td>0.104</td><td>0.1</td><td>6.4</td><td>Flood Risk</td></tr><tr><td>30 min Summer</td><td>9.738</td><td>0.138</td><td>0.1</td><td>8.5</td><td>Flood Risk</td></tr><tr><td>60 min Summer</td><td>9.774</td><td>0.174</td><td>0.1</td><td>10.8</td><td>Flood Risk</td></tr><tr><td>120 min Summer</td><td>9.811</td><td>0.211</td><td>0.1</td><td>13.0</td><td>Flood Risk</td></tr><tr><td>180 min Summer</td><td>9.832</td><td>0.232</td><td>0.1</td><td>14.3</td><td>Flood Risk</td></tr><tr><td>240 min Summer</td><td>9.846</td><td>0.246</td><td>0.1</td><td>15.2</td><td>Flood Risk</td></tr><tr><td>360 min Summer</td><td>9.864</td><td>0.264</td><td>0.1</td><td>16.3</td><td>Flood Risk</td></tr><tr><td>480 min Summer</td><td>9.875</td><td>0.275</td><td>0.1</td><td>17.0</td><td>Flood Risk</td></tr><tr><td>600 min Summer</td><td>9.882</td><td>0.282</td><td>0.1</td><td>17.4</td><td>Flood Risk</td></tr><tr><td>720 min Summer</td><td>9.886</td><td>0.286</td><td>0.1</td><td>17.6</td><td>Flood Risk</td></tr><tr><td>960 min Summer</td><td>9.888</td><td>0.288</td><td>0.1</td><td>17.8</td><td>Flood Risk</td></tr><tr><td>1440 min Summer</td><td>9.886</td><td>0.286</td><td>0.1</td><td>17.7</td><td>Flood Risk</td></tr><tr><td>2160 min Summer</td><td>9.879</td><td>0.279</td><td>0.1</td><td>17.2</td><td>Flood Risk</td></tr><tr><td>2880 min Summer</td><td>9.869</td><td>0.269</td><td>0.1</td><td>16.6</td><td>Flood Risk</td></tr><tr><td>4320 min Summer</td><td>9.848</td><td>0.248</td><td>0.1</td><td>15.3</td><td>Flood Risk</td></tr><tr><td>5760 min Summer</td><td>9.825</td><td>0.225</td><td>0.1</td><td>13.9</td><td>Flood Risk</td></tr><tr><td>7200 min Summer</td><td>9.804</td><td>0.204</td><td>0.1</td><td>12.6</td><td>Flood Risk</td></tr><tr><td>8640 min Summer</td><td>9.785</td><td>0.185</td><td>0.1</td><td>11.4</td><td>Flood Risk</td></tr></table><br><table><tr><th>Storm Event</th><th>Rain (mm/hr)</th><th>Time-Peak (mins)</th></tr><tr><td>15 min Summer</td><td>69.605</td><td>19</td></tr><tr><td>30 min Summer</td><td>46.335</td><td>34</td></tr><tr><td>60 min Summer</td><td>29.553</td><td>64</td></tr><tr><td>120 min Summer</td><td>18.298</td><td>124</td></tr><tr><td>180 min Summer</td><td>13.667</td><td>182</td></tr><tr><td>240 min Summer</td><td>11.055</td><td>242</td></tr><tr><td>360 min Summer</td><td>8.183</td><td>362</td></tr><tr><td>480 min Summer</td><td>6.606</td><td>482</td></tr><tr><td>600 min Summer</td><td>5.592</td><td>602</td></tr><tr><td>720 min Summer</td><td>4.877</td><td>720</td></tr><tr><td>960 min Summer</td><td>3.929</td><td>960</td></tr><tr><td>1440 min Summer</td><td>2.893</td><td>1184</td></tr><tr><td>2160 min Summer</td><td>2.127</td><td>1560</td></tr><tr><td>2880 min Summer</td><td>1.708</td><td>1964</td></tr><tr><td>4320 min Summer</td><td>1.253</td><td>2808</td></tr><tr><td>5760 min Summer</td><td>1.005</td><td>3624</td></tr><tr><td>7200 min Summer</td><td>0.846</td><td>4400</td></tr><tr><td>8640 min Summer</td><td>0.736</td><td>5184</td></tr></table> |               |                       |                        |                                                                                     |            | Storm Event | Max Level (m) | Max Depth (m) | Max Infiltration (l/s) | Max Volume (m³) | Status | 15 min Summer | 9.704 | 0.104 | 0.1 | 6.4 | Flood Risk | 30 min Summer | 9.738 | 0.138 | 0.1 | 8.5 | Flood Risk | 60 min Summer | 9.774 | 0.174 | 0.1 | 10.8 | Flood Risk | 120 min Summer | 9.811 | 0.211 | 0.1 | 13.0 | Flood Risk | 180 min Summer | 9.832 | 0.232 | 0.1 | 14.3 | Flood Risk | 240 min Summer | 9.846 | 0.246 | 0.1 | 15.2 | Flood Risk | 360 min Summer | 9.864 | 0.264 | 0.1 | 16.3 | Flood Risk | 480 min Summer | 9.875 | 0.275 | 0.1 | 17.0 | Flood Risk | 600 min Summer | 9.882 | 0.282 | 0.1 | 17.4 | Flood Risk | 720 min Summer | 9.886 | 0.286 | 0.1 | 17.6 | Flood Risk | 960 min Summer | 9.888 | 0.288 | 0.1 | 17.8 | Flood Risk | 1440 min Summer | 9.886 | 0.286 | 0.1 | 17.7 | Flood Risk | 2160 min Summer | 9.879 | 0.279 | 0.1 | 17.2 | Flood Risk | 2880 min Summer | 9.869 | 0.269 | 0.1 | 16.6 | Flood Risk | 4320 min Summer | 9.848 | 0.248 | 0.1 | 15.3 | Flood Risk | 5760 min Summer | 9.825 | 0.225 | 0.1 | 13.9 | Flood Risk | 7200 min Summer | 9.804 | 0.204 | 0.1 | 12.6 | Flood Risk | 8640 min Summer | 9.785 | 0.185 | 0.1 | 11.4 | Flood Risk | Storm Event | Rain (mm/hr) | Time-Peak (mins) | 15 min Summer | 69.605 | 19 | 30 min Summer | 46.335 | 34 | 60 min Summer | 29.553 | 64 | 120 min Summer | 18.298 | 124 | 180 min Summer | 13.667 | 182 | 240 min Summer | 11.055 | 242 | 360 min Summer | 8.183 | 362 | 480 min Summer | 6.606 | 482 | 600 min Summer | 5.592 | 602 | 720 min Summer | 4.877 | 720 | 960 min Summer | 3.929 | 960 | 1440 min Summer | 2.893 | 1184 | 2160 min Summer | 2.127 | 1560 | 2880 min Summer | 1.708 | 1964 | 4320 min Summer | 1.253 | 2808 | 5760 min Summer | 1.005 | 3624 | 7200 min Summer | 0.846 | 4400 | 8640 min Summer | 0.736 | 5184 |
| Storm Event   | Max Level (m) | Max Depth (m)         | Max Infiltration (l/s) | Max Volume (m³)                                                                     | Status     | |
| 15 min Summer   | 9.704         | 0.104                 | 0.1                    | 6.4                                                                                 | Flood Risk | |
| 30 min Summer   | 9.738         | 0.138                 | 0.1                    | 8.5                                                                                 | Flood Risk | |
| 60 min Summer   | 9.774         | 0.174                 | 0.1                    | 10.8                                                                                | Flood Risk | |
| 120 min Summer   | 9.811         | 0.211                 | 0.1                    | 13.0                                                                                | Flood Risk | |
| 180 min Summer   | 9.832         | 0.232                 | 0.1                    | 14.3                                                                                | Flood Risk | |
| 240 min Summer   | 9.846         | 0.246                 | 0.1                    | 15.2                                                                                | Flood Risk | |
| 360 min Summer   | 9.864         | 0.264                 | 0.1                    | 16.3                                                                                | Flood Risk | |
| 480 min Summer   | 9.875         | 0.275                 | 0.1                    | 17.0                                                                                | Flood Risk | |
| 600 min Summer   | 9.882         | 0.282                 | 0.1                    | 17.4                                                                                | Flood Risk | |
| 720 min Summer   | 9.886         | 0.286                 | 0.1                    | 17.6                                                                                | Flood Risk | |
| 960 min Summer   | 9.888         | 0.288                 | 0.1                    | 17.8                                                                                | Flood Risk | |
| 1440 min Summer   | 9.886         | 0.286                 | 0.1                    | 17.7                                                                                | Flood Risk | |
| 2160 min Summer   | 9.879         | 0.279                 | 0.1                    | 17.2                                                                                | Flood Risk | |
| 2880 min Summer   | 9.869         | 0.269                 | 0.1                    | 16.6                                                                                | Flood Risk | |
| 4320 min Summer   | 9.848         | 0.248                 | 0.1                    | 15.3                                                                                | Flood Risk | |
| 5760 min Summer   | 9.825         | 0.225                 | 0.1                    | 13.9                                                                                | Flood Risk | |
| 7200 min Summer   | 9.804         | 0.204                 | 0.1                    | 12.6                                                                                | Flood Risk | |
| 8640 min Summer   | 9.785         | 0.185                 | 0.1                    | 11.4                                                                                | Flood Risk | |
| Storm Event   | Rain (mm/hr)  | Time-Peak (mins)      | |
| 15 min Summer   | 69.605        | 19                    | |
| 30 min Summer   | 46.335        | 34                    | |
| 60 min Summer   | 29.553        | 64                    | |
| 120 min Summer   | 18.298        | 124                   | |
| 180 min Summer   | 13.667        | 182                   | |
| 240 min Summer   | 11.055        | 242                   | |
| 360 min Summer   | 8.183         | 362                   | |
| 480 min Summer   | 6.606         | 482                   | |
| 600 min Summer   | 5.592         | 602                   | |
| 720 min Summer   | 4.877         | 720                   | |
| 960 min Summer   | 3.929         | 960                   | |
| 1440 min Summer   | 2.893         | 1184                  | |
| 2160 min Summer   | 2.127         | 1560                  | |
| 2880 min Summer   | 1.708         | 1964                  | |
| 4320 min Summer   | 1.253         | 2808                  | |
| 5760 min Summer   | 1.005         | 3624                  | |
| 7200 min Summer   | 0.846         | 4400                  | |
| 8640 min Summer   | 0.736         | 5184                  | |
| ©1982-2010 Micro Drainage Ltd   | |

|                                                                                        |               |                       |                        |                                                                                     |            |
|----------------------------------------------------------------------------------------|---------------|-----------------------|------------------------|-------------------------------------------------------------------------------------|------------|
| Cole Easdon Consultants                                                                |               |                       |                        | Page 2                                                                              |            |
| York House Edison Park                                                                 |               | Portsdown Hill        |                        |  |            |
| Dorcan Way                                                                             |               |                       |                        |                                                                                     |            |
| Swindon SN3 3RB                                                                        |               | Highway SA 1          |                        |                                                                                     |            |
| Date Oct 2013                                                                          |               | Designed By NP        |                        |                                                                                     |            |
| File HSA3.SRCX                                                                         |               | Checked By            |                        |                                                                                     |            |
| Elstree Computing Ltd                                                                  |               | Source Control W.12.4 |                        |                                                                                     |            |
| <p style="text-align: center;"><u>Summary of Results for 30 year Return Period</u></p> |               |                       |                        |                                                                                     |            |
| Storm Event                                                                            | Max Level (m) | Max Depth (m)         | Max Infiltration (l/s) | Max Volume (m³)                                                                     | Status     |
| 10080 min Summer                                                                       | 9.766         | 0.166                 | 0.1                    | 10.3                                                                                | Flood Risk |
| 15 min Winter                                                                          | 9.717         | 0.117                 | 0.1                    | 7.2                                                                                 | Flood Risk |
| 30 min Winter                                                                          | 9.755         | 0.155                 | 0.1                    | 9.6                                                                                 | Flood Risk |
| 60 min Winter                                                                          | 9.795         | 0.195                 | 0.1                    | 12.1                                                                                | Flood Risk |
| 120 min Winter                                                                         | 9.838         | 0.238                 | 0.1                    | 14.7                                                                                | Flood Risk |
| 180 min Winter                                                                         | 9.862         | 0.262                 | 0.1                    | 16.2                                                                                | Flood Risk |
| 240 min Winter                                                                         | 9.878         | 0.278                 | 0.1                    | 17.2                                                                                | Flood Risk |
| 360 min Winter                                                                         | 9.899         | 0.299                 | 0.1                    | 18.5                                                                                | Flood Risk |
| 480 min Winter                                                                         | 9.913         | 0.313                 | 0.1                    | 19.3                                                                                | Flood Risk |
| 600 min Winter                                                                         | 9.922         | 0.322                 | 0.1                    | 19.9                                                                                | Flood Risk |
| 720 min Winter                                                                         | 9.928         | 0.328                 | 0.1                    | 20.2                                                                                | Flood Risk |
| 960 min Winter                                                                         | 9.933         | 0.333                 | 0.1                    | 20.6                                                                                | Flood Risk |
| 1440 min Winter                                                                        | 9.932         | 0.332                 | 0.1                    | 20.5                                                                                | Flood Risk |
| 2160 min Winter                                                                        | 9.921         | 0.321                 | 0.1                    | 19.8                                                                                | Flood Risk |
| 2880 min Winter                                                                        | 9.907         | 0.307                 | 0.1                    | 19.0                                                                                | Flood Risk |
| 4320 min Winter                                                                        | 9.874         | 0.274                 | 0.1                    | 16.9                                                                                | Flood Risk |
| 5760 min Winter                                                                        | 9.840         | 0.240                 | 0.1                    | 14.8                                                                                | Flood Risk |
| 7200 min Winter                                                                        | 9.807         | 0.207                 | 0.1                    | 12.8                                                                                | Flood Risk |
| 8640 min Winter                                                                        | 9.777         | 0.177                 | 0.1                    | 11.0                                                                                | Flood Risk |
| Storm Event                                                                            |               |                       | Rain (mm/hr)           | Time-Peak (mins)                                                                    |            |
| 10080 min Summer                                                                       |               |                       | 0.654                  | 5952                                                                                |            |
| 15 min Winter                                                                          |               |                       | 69.605                 | 19                                                                                  |            |
| 30 min Winter                                                                          |               |                       | 46.335                 | 33                                                                                  |            |
| 60 min Winter                                                                          |               |                       | 29.553                 | 62                                                                                  |            |
| 120 min Winter                                                                         |               |                       | 18.298                 | 122                                                                                 |            |
| 180 min Winter                                                                         |               |                       | 13.667                 | 180                                                                                 |            |
| 240 min Winter                                                                         |               |                       | 11.055                 | 240                                                                                 |            |
| 360 min Winter                                                                         |               |                       | 8.183                  | 356                                                                                 |            |
| 480 min Winter                                                                         |               |                       | 6.606                  | 472                                                                                 |            |
| 600 min Winter                                                                         |               |                       | 5.592                  | 588                                                                                 |            |
| 720 min Winter                                                                         |               |                       | 4.877                  | 700                                                                                 |            |
| 960 min Winter                                                                         |               |                       | 3.929                  | 924                                                                                 |            |
| 1440 min Winter                                                                        |               |                       | 2.893                  | 1352                                                                                |            |
| 2160 min Winter                                                                        |               |                       | 2.127                  | 1684                                                                                |            |
| 2880 min Winter                                                                        |               |                       | 1.708                  | 2136                                                                                |            |
| 4320 min Winter                                                                        |               |                       | 1.253                  | 3028                                                                                |            |
| 5760 min Winter                                                                        |               |                       | 1.005                  | 3920                                                                                |            |
| 7200 min Winter                                                                        |               |                       | 0.846                  | 4752                                                                                |            |
| 8640 min Winter                                                                        |               |                       | 0.736                  | 5528                                                                                |            |
| ©1982-2010 Micro Drainage Ltd                                                          |               |                       |                        |                                                                                     |            |

|                                                         |                                    |                                                                                     |
|---------------------------------------------------------|------------------------------------|-------------------------------------------------------------------------------------|
| Cole Easdon Consultants                                 |                                    | Page 3                                                                              |
| York House Edison Park<br>Dorcan Way<br>Swindon SN3 3RB | Portsdown Hill<br><br>Highway SA 1 |  |
| Date Oct 2013<br>File HSA3.SRCX                         | Designed By NP<br>Checked By       |                                                                                     |
| Elstree Computing Ltd                                   | Source Control W.12.4              |                                                                                     |

Summary of Results for 30 year Return Period

| Storm<br>Event   | Max<br>Level<br>(m) | Max<br>Depth<br>(m) | Max<br>Infiltration<br>(l/s) | Max<br>Volume<br>(m <sup>3</sup> ) | Status     |
|------------------|---------------------|---------------------|------------------------------|------------------------------------|------------|
| 10080 min Winter | 9.750               | 0.150               | 0.1                          | 9.3                                | Flood Risk |

| Storm<br>Event   | Rain<br>(mm/hr) | Time-Peak<br>(mins) |
|------------------|-----------------|---------------------|
| 10080 min Winter | 0.654           | 6256                |

|                                                         |                                    |                                                                                     |
|---------------------------------------------------------|------------------------------------|-------------------------------------------------------------------------------------|
| Cole Easdon Consultants                                 |                                    | Page 4                                                                              |
| York House Edison Park<br>Dorcan Way<br>Swindon SN3 3RB | Portsdown Hill<br><br>Highway SA 1 |  |
| Date Oct 2013<br>File HSA3.SRCX                         | Designed By NP<br>Checked By       |                                                                                     |
| Elstree Computing Ltd                                   | Source Control W.12.4              |                                                                                     |

#### Rainfall Details

|                       |                   |                       |       |
|-----------------------|-------------------|-----------------------|-------|
| Rainfall Model        | FSR               | Winter Storms         | Yes   |
| Return Period (years) | 30                | Cv (Summer)           | 0.750 |
| Region                | England and Wales | Cv (Winter)           | 0.840 |
| M5-60 (mm)            | 19.200            | Shortest Storm (mins) | 15    |
| Ratio R               | 0.350             | Longest Storm (mins)  | 10080 |
| Summer Storms         | Yes               | Climate Change %      | +0    |

#### Time / Area Diagram

Total Area (ha) 0.050

| <b>Time</b>   | <b>Area</b> |
|---------------|-------------|
| <b>(mins)</b> | <b>(ha)</b> |

|     |       |
|-----|-------|
| 0-4 | 0.050 |
|-----|-------|

|                                                         |                                    |                                                                                    |
|---------------------------------------------------------|------------------------------------|------------------------------------------------------------------------------------|
| Cole Easdon Consultants                                 |                                    | Page 5                                                                             |
| York House Edison Park<br>Dorcan Way<br>Swindon SN3 3RB | Portsdown Hill<br><br>Highway SA 1 |  |
| Date Oct 2013<br>File HSA3.SRCX                         | Designed By NP<br>Checked By       |                                                                                    |
| Elstree Computing Ltd                                   | Source Control W.12.4              |                                                                                    |

Model Details

Storage is Online Cover Level (m) 10.000

Cellular Storage Structure

Invert Level (m) 9.600 Safety Factor 2.0  
Infiltration Coefficient Base (m/hr) 0.01274 Porosity 0.95  
Infiltration Coefficient Side (m/hr) 0.01274

| Depth (m) | Area (m <sup>2</sup> ) | Inf. Area (m <sup>2</sup> ) | Depth (m) | Area (m <sup>2</sup> ) | Inf. Area (m <sup>2</sup> ) |
|-----------|------------------------|-----------------------------|-----------|------------------------|-----------------------------|
| 0.000     | 65.0                   | 65.0                        | 0.400     | 65.0                   | 77.9                        |

| Cole Easdon Consultants   |               |                       |                        | Page 1                                                                              | |
|---|
| York House Edison Park   |               | Portsdown Hill        | |
| Dorcan Way   | |
| Swindon SN3 3RB   |               | Private SA2           | |
| Date Oct 2013   |               | Designed By NP        | |
| File 4040-PRIVATE SA1....   |               | Checked By            | |
| Elstree Computing Ltd   |               | Source Control W.12.4 | |
| <p><u>Summary of Results for 100 year Return Period (+30%)</u></p> <p>Half Drain Time : 1318 minutes.</p> <table><tr><th>Storm Event</th><th>Max Level (m)</th><th>Max Depth (m)</th><th>Max Infiltration (l/s)</th><th>Max Volume (m³)</th><th>Status</th></tr><tr><td>15 min Summer</td><td>27.552</td><td>0.552</td><td>0.0</td><td>2.2</td><td>O K</td></tr><tr><td>30 min Summer</td><td>27.738</td><td>0.738</td><td>0.0</td><td>2.9</td><td>O K</td></tr><tr><td>60 min Summer</td><td>27.938</td><td>0.938</td><td>0.0</td><td>3.7</td><td>O K</td></tr><tr><td>120 min Summer</td><td>28.140</td><td>1.140</td><td>0.0</td><td>4.5</td><td>O K</td></tr><tr><td>180 min Summer</td><td>28.251</td><td>1.251</td><td>0.0</td><td>4.9</td><td>O K</td></tr><tr><td>240 min Summer</td><td>28.320</td><td>1.320</td><td>0.0</td><td>5.2</td><td>O K</td></tr><tr><td>360 min Summer</td><td>28.407</td><td>1.407</td><td>0.0</td><td>5.5</td><td>O K</td></tr><tr><td>480 min Summer</td><td>28.458</td><td>1.458</td><td>0.0</td><td>5.7</td><td>O K</td></tr><tr><td>600 min Summer</td><td>28.488</td><td>1.488</td><td>0.0</td><td>5.9</td><td>O K</td></tr><tr><td>720 min Summer</td><td>28.503</td><td>1.503</td><td>0.0</td><td>5.9</td><td>O K</td></tr><tr><td>960 min Summer</td><td>28.509</td><td>1.509</td><td>0.0</td><td>5.9</td><td>O K</td></tr><tr><td>1440 min Summer</td><td>28.502</td><td>1.502</td><td>0.0</td><td>5.9</td><td>O K</td></tr><tr><td>2160 min Summer</td><td>28.469</td><td>1.469</td><td>0.0</td><td>5.8</td><td>O K</td></tr><tr><td>2880 min Summer</td><td>28.422</td><td>1.422</td><td>0.0</td><td>5.6</td><td>O K</td></tr><tr><td>4320 min Summer</td><td>28.318</td><td>1.318</td><td>0.0</td><td>5.2</td><td>O K</td></tr><tr><td>5760 min Summer</td><td>28.223</td><td>1.223</td><td>0.0</td><td>4.8</td><td>O K</td></tr><tr><td>7200 min Summer</td><td>28.138</td><td>1.138</td><td>0.0</td><td>4.5</td><td>O K</td></tr><tr><td>8640 min Summer</td><td>28.064</td><td>1.064</td><td>0.0</td><td>4.2</td><td>O K</td></tr></table> <table><tr><th>Storm Event</th><th>Rain (mm/hr)</th><th>Time-Peak (mins)</th></tr><tr><td>15 min Summer</td><td>117.069</td><td>19</td></tr><tr><td>30 min Summer</td><td>78.692</td><td>34</td></tr><tr><td>60 min Summer</td><td>50.485</td><td>64</td></tr><tr><td>120 min Summer</td><td>31.269</td><td>124</td></tr><tr><td>180 min Summer</td><td>23.274</td><td>182</td></tr><tr><td>240 min Summer</td><td>18.738</td><td>242</td></tr><tr><td>360 min Summer</td><td>13.779</td><td>362</td></tr><tr><td>480 min Summer</td><td>11.072</td><td>482</td></tr><tr><td>600 min Summer</td><td>9.336</td><td>600</td></tr><tr><td>720 min Summer</td><td>8.117</td><td>720</td></tr><tr><td>960 min Summer</td><td>6.503</td><td>896</td></tr><tr><td>1440 min Summer</td><td>4.749</td><td>1126</td></tr><tr><td>2160 min Summer</td><td>3.461</td><td>1516</td></tr><tr><td>2880 min Summer</td><td>2.761</td><td>1932</td></tr><tr><td>4320 min Summer</td><td>2.005</td><td>2768</td></tr><tr><td>5760 min Summer</td><td>1.595</td><td>3576</td></tr><tr><td>7200 min Summer</td><td>1.335</td><td>4392</td></tr><tr><td>8640 min Summer</td><td>1.156</td><td>5192</td></tr></table> |               |                       |                        |                                                                                     |        | Storm Event | Max Level (m) | Max Depth (m) | Max Infiltration (l/s) | Max Volume (m³) | Status | 15 min Summer | 27.552 | 0.552 | 0.0 | 2.2 | O K | 30 min Summer | 27.738 | 0.738 | 0.0 | 2.9 | O K | 60 min Summer | 27.938 | 0.938 | 0.0 | 3.7 | O K | 120 min Summer | 28.140 | 1.140 | 0.0 | 4.5 | O K | 180 min Summer | 28.251 | 1.251 | 0.0 | 4.9 | O K | 240 min Summer | 28.320 | 1.320 | 0.0 | 5.2 | O K | 360 min Summer | 28.407 | 1.407 | 0.0 | 5.5 | O K | 480 min Summer | 28.458 | 1.458 | 0.0 | 5.7 | O K | 600 min Summer | 28.488 | 1.488 | 0.0 | 5.9 | O K | 720 min Summer | 28.503 | 1.503 | 0.0 | 5.9 | O K | 960 min Summer | 28.509 | 1.509 | 0.0 | 5.9 | O K | 1440 min Summer | 28.502 | 1.502 | 0.0 | 5.9 | O K | 2160 min Summer | 28.469 | 1.469 | 0.0 | 5.8 | O K | 2880 min Summer | 28.422 | 1.422 | 0.0 | 5.6 | O K | 4320 min Summer | 28.318 | 1.318 | 0.0 | 5.2 | O K | 5760 min Summer | 28.223 | 1.223 | 0.0 | 4.8 | O K | 7200 min Summer | 28.138 | 1.138 | 0.0 | 4.5 | O K | 8640 min Summer | 28.064 | 1.064 | 0.0 | 4.2 | O K | Storm Event | Rain (mm/hr) | Time-Peak (mins) | 15 min Summer | 117.069 | 19 | 30 min Summer | 78.692 | 34 | 60 min Summer | 50.485 | 64 | 120 min Summer | 31.269 | 124 | 180 min Summer | 23.274 | 182 | 240 min Summer | 18.738 | 242 | 360 min Summer | 13.779 | 362 | 480 min Summer | 11.072 | 482 | 600 min Summer | 9.336 | 600 | 720 min Summer | 8.117 | 720 | 960 min Summer | 6.503 | 896 | 1440 min Summer | 4.749 | 1126 | 2160 min Summer | 3.461 | 1516 | 2880 min Summer | 2.761 | 1932 | 4320 min Summer | 2.005 | 2768 | 5760 min Summer | 1.595 | 3576 | 7200 min Summer | 1.335 | 4392 | 8640 min Summer | 1.156 | 5192 |
| Storm Event   | Max Level (m) | Max Depth (m)         | Max Infiltration (l/s) | Max Volume (m³)                                                                     | Status | |
| 15 min Summer   | 27.552        | 0.552                 | 0.0                    | 2.2                                                                                 | O K    | |
| 30 min Summer   | 27.738        | 0.738                 | 0.0                    | 2.9                                                                                 | O K    | |
| 60 min Summer   | 27.938        | 0.938                 | 0.0                    | 3.7                                                                                 | O K    | |
| 120 min Summer   | 28.140        | 1.140                 | 0.0                    | 4.5                                                                                 | O K    | |
| 180 min Summer   | 28.251        | 1.251                 | 0.0                    | 4.9                                                                                 | O K    | |
| 240 min Summer   | 28.320        | 1.320                 | 0.0                    | 5.2                                                                                 | O K    | |
| 360 min Summer   | 28.407        | 1.407                 | 0.0                    | 5.5                                                                                 | O K    | |
| 480 min Summer   | 28.458        | 1.458                 | 0.0                    | 5.7                                                                                 | O K    | |
| 600 min Summer   | 28.488        | 1.488                 | 0.0                    | 5.9                                                                                 | O K    | |
| 720 min Summer   | 28.503        | 1.503                 | 0.0                    | 5.9                                                                                 | O K    | |
| 960 min Summer   | 28.509        | 1.509                 | 0.0                    | 5.9                                                                                 | O K    | |
| 1440 min Summer   | 28.502        | 1.502                 | 0.0                    | 5.9                                                                                 | O K    | |
| 2160 min Summer   | 28.469        | 1.469                 | 0.0                    | 5.8                                                                                 | O K    | |
| 2880 min Summer   | 28.422        | 1.422                 | 0.0                    | 5.6                                                                                 | O K    | |
| 4320 min Summer   | 28.318        | 1.318                 | 0.0                    | 5.2                                                                                 | O K    | |
| 5760 min Summer   | 28.223        | 1.223                 | 0.0                    | 4.8                                                                                 | O K    | |
| 7200 min Summer   | 28.138        | 1.138                 | 0.0                    | 4.5                                                                                 | O K    | |
| 8640 min Summer   | 28.064        | 1.064                 | 0.0                    | 4.2                                                                                 | O K    | |
| Storm Event   | Rain (mm/hr)  | Time-Peak (mins)      | |
| 15 min Summer   | 117.069       | 19                    | |
| 30 min Summer   | 78.692        | 34                    | |
| 60 min Summer   | 50.485        | 64                    | |
| 120 min Summer   | 31.269        | 124                   | |
| 180 min Summer   | 23.274        | 182                   | |
| 240 min Summer   | 18.738        | 242                   | |
| 360 min Summer   | 13.779        | 362                   | |
| 480 min Summer   | 11.072        | 482                   | |
| 600 min Summer   | 9.336         | 600                   | |
| 720 min Summer   | 8.117         | 720                   | |
| 960 min Summer   | 6.503         | 896                   | |
| 1440 min Summer   | 4.749         | 1126                  | |
| 2160 min Summer   | 3.461         | 1516                  | |
| 2880 min Summer   | 2.761         | 1932                  | |
| 4320 min Summer   | 2.005         | 2768                  | |
| 5760 min Summer   | 1.595         | 3576                  | |
| 7200 min Summer   | 1.335         | 4392                  | |
| 8640 min Summer   | 1.156         | 5192                  | |
| ©1982-2010 Micro Drainage Ltd   | |

|                                                             |  |                       |               |                                                                                     |                 |        |
|-------------------------------------------------------------|--|-----------------------|---------------|-------------------------------------------------------------------------------------|-----------------|--------|
| Cole Easdon Consultants                                     |  |                       |               | Page 2                                                                              |                 |        |
| York House Edison Park                                      |  | Portsdown Hill        |               |  |                 |        |
| Dorcan Way                                                  |  |                       |               |                                                                                     |                 |        |
| Swindon SN3 3RB                                             |  | Private SA2           |               |                                                                                     |                 |        |
| Date Oct 2013                                               |  | Designed By NP        |               |                                                                                     |                 |        |
| File 4040-PRIVATE SA1....                                   |  | Checked By            |               |                                                                                     |                 |        |
| Elstree Computing Ltd                                       |  | Source Control W.12.4 |               |                                                                                     |                 |        |
| <u>Summary of Results for 100 year Return Period (+30%)</u> |  |                       |               |                                                                                     |                 |        |
| Storm Event                                                 |  | Max Level (m)         | Max Depth (m) | Max Infiltration (l/s)                                                              | Max Volume (m³) | Status |
| 10080 min Summer                                            |  | 27.996                | 0.996         | 0.0                                                                                 | 3.9             | O K    |
| 15 min Winter                                               |  | 27.619                | 0.619         | 0.0                                                                                 | 2.4             | O K    |
| 30 min Winter                                               |  | 27.828                | 0.828         | 0.0                                                                                 | 3.3             | O K    |
| 60 min Winter                                               |  | 28.052                | 1.052         | 0.0                                                                                 | 4.1             | O K    |
| 120 min Winter                                              |  | 28.282                | 1.282         | 0.0                                                                                 | 5.0             | O K    |
| 180 min Winter                                              |  | 28.408                | 1.408         | 0.0                                                                                 | 5.5             | O K    |
| 240 min Winter                                              |  | 28.487                | 1.487         | 0.0                                                                                 | 5.9             | O K    |
| 360 min Winter                                              |  | 28.589                | 1.589         | 0.0                                                                                 | 6.3             | O K    |
| 480 min Winter                                              |  | 28.652                | 1.652         | 0.1                                                                                 | 6.5             | O K    |
| 600 min Winter                                              |  | 28.690                | 1.690         | 0.1                                                                                 | 6.7             | O K    |
| 720 min Winter                                              |  | 28.713                | 1.713         | 0.1                                                                                 | 6.7             | O K    |
| 960 min Winter                                              |  | 28.730                | 1.730         | 0.1                                                                                 | 6.8             | O K    |
| 1440 min Winter                                             |  | 28.713                | 1.713         | 0.1                                                                                 | 6.7             | O K    |
| 2160 min Winter                                             |  | 28.671                | 1.671         | 0.1                                                                                 | 6.6             | O K    |
| 2880 min Winter                                             |  | 28.607                | 1.607         | 0.1                                                                                 | 6.3             | O K    |
| 4320 min Winter                                             |  | 28.460                | 1.460         | 0.0                                                                                 | 5.7             | O K    |
| 5760 min Winter                                             |  | 28.321                | 1.321         | 0.0                                                                                 | 5.2             | O K    |
| 7200 min Winter                                             |  | 28.200                | 1.200         | 0.0                                                                                 | 4.7             | O K    |
| 8640 min Winter                                             |  | 28.096                | 1.096         | 0.0                                                                                 | 4.3             | O K    |
| Storm Event                                                 |  |                       | Rain (mm/hr)  | Time-Peak (mins)                                                                    |                 |        |
| 10080 min Summer                                            |  |                       | 1.023         | 5952                                                                                |                 |        |
| 15 min Winter                                               |  |                       | 117.069       | 19                                                                                  |                 |        |
| 30 min Winter                                               |  |                       | 78.692        | 33                                                                                  |                 |        |
| 60 min Winter                                               |  |                       | 50.485        | 64                                                                                  |                 |        |
| 120 min Winter                                              |  |                       | 31.269        | 122                                                                                 |                 |        |
| 180 min Winter                                              |  |                       | 23.274        | 180                                                                                 |                 |        |
| 240 min Winter                                              |  |                       | 18.738        | 238                                                                                 |                 |        |
| 360 min Winter                                              |  |                       | 13.779        | 356                                                                                 |                 |        |
| 480 min Winter                                              |  |                       | 11.072        | 470                                                                                 |                 |        |
| 600 min Winter                                              |  |                       | 9.336         | 584                                                                                 |                 |        |
| 720 min Winter                                              |  |                       | 8.117         | 696                                                                                 |                 |        |
| 960 min Winter                                              |  |                       | 6.503         | 914                                                                                 |                 |        |
| 1440 min Winter                                             |  |                       | 4.749         | 1156                                                                                |                 |        |
| 2160 min Winter                                             |  |                       | 3.461         | 1620                                                                                |                 |        |
| 2880 min Winter                                             |  |                       | 2.761         | 2076                                                                                |                 |        |
| 4320 min Winter                                             |  |                       | 2.005         | 2980                                                                                |                 |        |
| 5760 min Winter                                             |  |                       | 1.595         | 3856                                                                                |                 |        |
| 7200 min Winter                                             |  |                       | 1.335         | 4688                                                                                |                 |        |
| 8640 min Winter                                             |  |                       | 1.156         | 5528                                                                                |                 |        |
| ©1982-2010 Micro Drainage Ltd                               |  |                       |               |                                                                                     |                 |        |

|                                                         |                                   |                                                                                    |
|---------------------------------------------------------|-----------------------------------|------------------------------------------------------------------------------------|
| Cole Easdon Consultants                                 |                                   | Page 3                                                                             |
| York House Edison Park<br>Dorcan Way<br>Swindon SN3 3RB | Portsdown Hill<br><br>Private SA2 |  |
| Date Oct 2013<br>File 4040-PRIVATE SA1....              | Designed By NP<br>Checked By      |                                                                                    |
| Elstree Computing Ltd                                   | Source Control W.12.4             |                                                                                    |

Summary of Results for 100 year Return Period (+30%)

| Storm<br>Event   | Max<br>Level<br>(m) | Max<br>Depth<br>(m) | Max<br>Infiltration<br>(l/s) | Max<br>Volume<br>(m <sup>3</sup> ) | Status |
|------------------|---------------------|---------------------|------------------------------|------------------------------------|--------|
| 10080 min Winter | 28.002              | 1.002               | 0.0                          | 3.9                                | O K    |

| Storm<br>Event   | Rain<br>(mm/hr) | Time-Peak<br>(mins) |
|------------------|-----------------|---------------------|
| 10080 min Winter | 1.023           | 6352                |

|                                                         |                                   |                                                                                     |
|---------------------------------------------------------|-----------------------------------|-------------------------------------------------------------------------------------|
| Cole Easdon Consultants                                 |                                   | Page 4                                                                              |
| York House Edison Park<br>Dorcan Way<br>Swindon SN3 3RB | Portsdown Hill<br><br>Private SA2 |  |
| Date Oct 2013<br>File 4040-PRIVATE SA1....              | Designed By NP<br>Checked By      |                                                                                     |
| Elstree Computing Ltd                                   | Source Control W.12.4             |                                                                                     |

#### Rainfall Details

|                       |                   |                       |       |
|-----------------------|-------------------|-----------------------|-------|
| Rainfall Model        | FSR               | Winter Storms         | Yes   |
| Return Period (years) | 100               | Cv (Summer)           | 0.750 |
| Region                | England and Wales | Cv (Winter)           | 0.840 |
| M5-60 (mm)            | 19.200            | Shortest Storm (mins) | 15    |
| Ratio R               | 0.350             | Longest Storm (mins)  | 10080 |
| Summer Storms         | Yes               | Climate Change %      | +30   |

#### Time / Area Diagram

Total Area (ha) 0.010

| <b>Time</b>   | <b>Area</b> |
|---------------|-------------|
| <b>(mins)</b> | <b>(ha)</b> |

|     |       |
|-----|-------|
| 0-4 | 0.010 |
|-----|-------|

|                                                         |                                   |                                                                                    |
|---------------------------------------------------------|-----------------------------------|------------------------------------------------------------------------------------|
| Cole Easdon Consultants                                 |                                   | Page 5                                                                             |
| York House Edison Park<br>Dorcan Way<br>Swindon SN3 3RB | Portsdown Hill<br><br>Private SA2 |  |
| Date Oct 2013<br>File 4040-PRIVATE SA1....              | Designed By NP<br>Checked By      |                                                                                    |
| Elstree Computing Ltd                                   | Source Control W.12.4             |                                                                                    |

Model Details

Storage is Online Cover Level (m) 30.000

Lined Soakaway Structure

|                                      |         |                            |       |
|--------------------------------------|---------|----------------------------|-------|
| Infiltration Coefficient Base (m/hr) | 0.01274 | Ring Diameter (m)          | 1.50  |
| Infiltration Coefficient Side (m/hr) | 0.01274 | Pit Multiplier             | 2.0   |
| Safety Factor                        | 2.0     | Number Required            | 1     |
| Porosity                             | 0.30    | Cap Volume Depth (m)       | 0.000 |
| Invert Level (m)                     | 27.000  | Cap Infiltration Depth (m) | 0.000 |

|                                                             |               |                       |                        |                                                                                     |            |
|-------------------------------------------------------------|---------------|-----------------------|------------------------|-------------------------------------------------------------------------------------|------------|
| Cole Easdon Consultants                                     |               |                       |                        | Page 1                                                                              |            |
| York House Edison Park                                      |               | Portsdown Hill        |                        |  |            |
| Dorcan Way                                                  |               | Highway SA 1          |                        |                                                                                     |            |
| Swindon SN3 3RB                                             |               |                       |                        |                                                                                     |            |
| Date Oct 2013                                               |               | Designed By NP        |                        |                                                                                     |            |
| File PERMEABLE PAVING....                                   |               | Checked By            |                        |                                                                                     |            |
| Elstree Computing Ltd                                       |               | Source Control W.12.4 |                        |                                                                                     |            |
| <u>Summary of Results for 100 year Return Period (+30%)</u> |               |                       |                        |                                                                                     |            |
| Half Drain Time : 390 minutes.                              |               |                       |                        |                                                                                     |            |
| Storm Event                                                 | Max Level (m) | Max Depth (m)         | Max Infiltration (l/s) | Max Volume (m³)                                                                     | Status     |
| 15 min Summer                                               | 9.770         | 0.270                 | 3.1                    | 71.3                                                                                | Flood Risk |
| 30 min Summer                                               | 9.823         | 0.323                 | 3.7                    | 101.6                                                                               | Flood Risk |
| 60 min Summer                                               | 9.869         | 0.369                 | 4.2                    | 132.6                                                                               | Flood Risk |
| 120 min Summer                                              | 9.906         | 0.406                 | 4.7                    | 160.7                                                                               | Flood Risk |
| 180 min Summer                                              | 9.921         | 0.421                 | 4.8                    | 172.8                                                                               | Flood Risk |
| 240 min Summer                                              | 9.927         | 0.427                 | 4.9                    | 177.9                                                                               | Flood Risk |
| 360 min Summer                                              | 9.932         | 0.432                 | 5.0                    | 181.6                                                                               | Flood Risk |
| 480 min Summer                                              | 9.934         | 0.434                 | 5.0                    | 183.3                                                                               | Flood Risk |
| 600 min Summer                                              | 9.934         | 0.434                 | 5.0                    | 183.6                                                                               | Flood Risk |
| 720 min Summer                                              | 9.933         | 0.433                 | 5.0                    | 182.9                                                                               | Flood Risk |
| 960 min Summer                                              | 9.929         | 0.429                 | 4.9                    | 179.4                                                                               | Flood Risk |
| 1440 min Summer                                             | 9.916         | 0.416                 | 4.8                    | 168.8                                                                               | Flood Risk |
| 2160 min Summer                                             | 9.894         | 0.394                 | 4.5                    | 151.2                                                                               | Flood Risk |
| 2880 min Summer                                             | 9.872         | 0.372                 | 4.3                    | 135.0                                                                               | Flood Risk |
| 4320 min Summer                                             | 9.834         | 0.334                 | 3.8                    | 108.8                                                                               | Flood Risk |
| 5760 min Summer                                             | 9.803         | 0.303                 | 3.5                    | 89.4                                                                                | Flood Risk |
| 7200 min Summer                                             | 9.777         | 0.277                 | 3.2                    | 74.7                                                                                | Flood Risk |
| 8640 min Summer                                             | 9.755         | 0.255                 | 2.9                    | 63.4                                                                                | Flood Risk |
| Storm Event                                                 |               | Rain (mm/hr)          | Time-Peak (mins)       |                                                                                     |            |
| 15 min Summer                                               |               | 117.069               | 19                     |                                                                                     |            |
| 30 min Summer                                               |               | 78.692                | 33                     |                                                                                     |            |
| 60 min Summer                                               |               | 50.485                | 62                     |                                                                                     |            |
| 120 min Summer                                              |               | 31.269                | 122                    |                                                                                     |            |
| 180 min Summer                                              |               | 23.274                | 182                    |                                                                                     |            |
| 240 min Summer                                              |               | 18.738                | 240                    |                                                                                     |            |
| 360 min Summer                                              |               | 13.779                | 304                    |                                                                                     |            |
| 480 min Summer                                              |               | 11.072                | 366                    |                                                                                     |            |
| 600 min Summer                                              |               | 9.336                 | 430                    |                                                                                     |            |
| 720 min Summer                                              |               | 8.117                 | 498                    |                                                                                     |            |
| 960 min Summer                                              |               | 6.503                 | 636                    |                                                                                     |            |
| 1440 min Summer                                             |               | 4.749                 | 910                    |                                                                                     |            |
| 2160 min Summer                                             |               | 3.461                 | 1316                   |                                                                                     |            |
| 2880 min Summer                                             |               | 2.761                 | 1700                   |                                                                                     |            |
| 4320 min Summer                                             |               | 2.005                 | 2464                   |                                                                                     |            |
| 5760 min Summer                                             |               | 1.595                 | 3176                   |                                                                                     |            |
| 7200 min Summer                                             |               | 1.335                 | 3896                   |                                                                                     |            |
| 8640 min Summer                                             |               | 1.156                 | 4664                   |                                                                                     |            |
| ©1982-2010 Micro Drainage Ltd                               |               |                       |                        |                                                                                     |            |

|                                                             |               |                       |                        |                                                                                     |            |
|-------------------------------------------------------------|---------------|-----------------------|------------------------|-------------------------------------------------------------------------------------|------------|
| Cole Easdon Consultants                                     |               |                       |                        | Page 2                                                                              |            |
| York House Edison Park                                      |               | Portsdown Hill        |                        |  |            |
| Dorcan Way                                                  |               |                       |                        |                                                                                     |            |
| Swindon SN3 3RB                                             |               | Highway SA 1          |                        |                                                                                     |            |
| Date Oct 2013                                               |               | Designed By NP        |                        |                                                                                     |            |
| File PERMEABLE PAVING....                                   |               | Checked By            |                        |                                                                                     |            |
| Elstree Computing Ltd                                       |               | Source Control W.12.4 |                        |                                                                                     |            |
| <u>Summary of Results for 100 year Return Period (+30%)</u> |               |                       |                        |                                                                                     |            |
| Storm Event                                                 | Max Level (m) | Max Depth (m)         | Max Infiltration (l/s) | Max Volume (m³)                                                                     | Status     |
| 10080 min Summer                                            | 9.736         | 0.236                 | 2.7                    | 54.5                                                                                | Flood Risk |
| 15 min Winter                                               | 9.791         | 0.291                 | 3.3                    | 82.5                                                                                | Flood Risk |
| 30 min Winter                                               | 9.846         | 0.346                 | 4.0                    | 116.6                                                                               | Flood Risk |
| 60 min Winter                                               | 9.894         | 0.394                 | 4.5                    | 151.5                                                                               | Flood Risk |
| 120 min Winter                                              | 9.934         | 0.434                 | 5.0                    | 183.7                                                                               | Flood Risk |
| 180 min Winter                                              | 9.951         | 0.451                 | 5.2                    | 198.0                                                                               | Flood Risk |
| 240 min Winter                                              | 9.958         | 0.458                 | 5.3                    | 204.6                                                                               | Flood Risk |
| 360 min Winter                                              | 9.963         | 0.463                 | 5.3                    | 208.9                                                                               | Flood Risk |
| 480 min Winter                                              | 9.963         | 0.463                 | 5.3                    | 209.3                                                                               | Flood Risk |
| 600 min Winter                                              | 9.963         | 0.463                 | 5.3                    | 208.7                                                                               | Flood Risk |
| 720 min Winter                                              | 9.960         | 0.460                 | 5.3                    | 206.7                                                                               | Flood Risk |
| 960 min Winter                                              | 9.953         | 0.453                 | 5.2                    | 200.1                                                                               | Flood Risk |
| 1440 min Winter                                             | 9.933         | 0.433                 | 5.0                    | 182.9                                                                               | Flood Risk |
| 2160 min Winter                                             | 9.901         | 0.401                 | 4.6                    | 156.7                                                                               | Flood Risk |
| 2880 min Winter                                             | 9.871         | 0.371                 | 4.3                    | 133.9                                                                               | Flood Risk |
| 4320 min Winter                                             | 9.819         | 0.319                 | 3.7                    | 99.3                                                                                | Flood Risk |
| 5760 min Winter                                             | 9.778         | 0.278                 | 3.2                    | 75.5                                                                                | Flood Risk |
| 7200 min Winter                                             | 9.746         | 0.246                 | 2.8                    | 58.9                                                                                | Flood Risk |
| 8640 min Winter                                             | 9.720         | 0.220                 | 2.5                    | 47.0                                                                                | Flood Risk |
| Storm Event                                                 |               |                       | Rain (mm/hr)           | Time-Peak (mins)                                                                    |            |
| 10080 min Summer                                            |               |                       | 1.023                  | 5344                                                                                |            |
| 15 min Winter                                               |               |                       | 117.069                | 19                                                                                  |            |
| 30 min Winter                                               |               |                       | 78.692                 | 33                                                                                  |            |
| 60 min Winter                                               |               |                       | 50.485                 | 62                                                                                  |            |
| 120 min Winter                                              |               |                       | 31.269                 | 120                                                                                 |            |
| 180 min Winter                                              |               |                       | 23.274                 | 176                                                                                 |            |
| 240 min Winter                                              |               |                       | 18.738                 | 232                                                                                 |            |
| 360 min Winter                                              |               |                       | 13.779                 | 338                                                                                 |            |
| 480 min Winter                                              |               |                       | 11.072                 | 382                                                                                 |            |
| 600 min Winter                                              |               |                       | 9.336                  | 458                                                                                 |            |
| 720 min Winter                                              |               |                       | 8.117                  | 536                                                                                 |            |
| 960 min Winter                                              |               |                       | 6.503                  | 686                                                                                 |            |
| 1440 min Winter                                             |               |                       | 4.749                  | 982                                                                                 |            |
| 2160 min Winter                                             |               |                       | 3.461                  | 1404                                                                                |            |
| 2880 min Winter                                             |               |                       | 2.761                  | 1792                                                                                |            |
| 4320 min Winter                                             |               |                       | 2.005                  | 2552                                                                                |            |
| 5760 min Winter                                             |               |                       | 1.595                  | 3288                                                                                |            |
| 7200 min Winter                                             |               |                       | 1.335                  | 4032                                                                                |            |
| 8640 min Winter                                             |               |                       | 1.156                  | 4752                                                                                |            |
| ©1982-2010 Micro Drainage Ltd                               |               |                       |                        |                                                                                     |            |

|                                                         |                                    |                                                                                     |
|---------------------------------------------------------|------------------------------------|-------------------------------------------------------------------------------------|
| Cole Easdon Consultants                                 |                                    | Page 3                                                                              |
| York House Edison Park<br>Dorcan Way<br>Swindon SN3 3RB | Portsdown Hill<br><br>Highway SA 1 |  |
| Date Oct 2013<br>File PERMEABLE PAVING....              | Designed By NP<br>Checked By       |                                                                                     |
| Elstree Computing Ltd                                   | Source Control W.12.4              |                                                                                     |

Summary of Results for 100 year Return Period (+30%)

| Storm<br>Event   | Max<br>Level<br>(m) | Max<br>Depth<br>(m) | Max<br>Infiltration<br>(l/s) | Max<br>Volume<br>(m <sup>3</sup> ) | Status |
|------------------|---------------------|---------------------|------------------------------|------------------------------------|--------|
| 10080 min Winter | 9.698               | 0.198               | 2.3                          | 38.3                               | O K    |

| Storm<br>Event   | Rain<br>(mm/hr) | Time-Peak<br>(mins) |
|------------------|-----------------|---------------------|
| 10080 min Winter | 1.023           | 5448                |

|                                                         |                                    |                                                                                     |
|---------------------------------------------------------|------------------------------------|-------------------------------------------------------------------------------------|
| Cole Easdon Consultants                                 |                                    | Page 4                                                                              |
| York House Edison Park<br>Dorcan Way<br>Swindon SN3 3RB | Portsdown Hill<br><br>Highway SA 1 |  |
| Date Oct 2013<br>File PERMEABLE PAVING....              | Designed By NP<br>Checked By       |                                                                                     |
| Elstree Computing Ltd                                   | Source Control W.12.4              |                                                                                     |

#### Rainfall Details

|                       |                   |                       |       |
|-----------------------|-------------------|-----------------------|-------|
| Rainfall Model        | FSR               | Winter Storms         | Yes   |
| Return Period (years) | 100               | Cv (Summer)           | 0.750 |
| Region                | England and Wales | Cv (Winter)           | 0.840 |
| M5-60 (mm)            | 19.200            | Shortest Storm (mins) | 15    |
| Ratio R               | 0.350             | Longest Storm (mins)  | 10080 |
| Summer Storms         | Yes               | Climate Change %      | +30   |

#### Time / Area Diagram

Total Area (ha) 0.430

| <b>Time</b>   | <b>Area</b> |
|---------------|-------------|
| <b>(mins)</b> | <b>(ha)</b> |

|     |       |
|-----|-------|
| 0-4 | 0.430 |
|-----|-------|

|                                                         |                                    |                                                                                    |
|---------------------------------------------------------|------------------------------------|------------------------------------------------------------------------------------|
| Cole Easdon Consultants                                 |                                    | Page 5                                                                             |
| York House Edison Park<br>Dorcan Way<br>Swindon SN3 3RB | Portsdown Hill<br><br>Highway SA 1 |  |
| Date Oct 2013<br>File PERMEABLE PAVING....              | Designed By NP<br>Checked By       |                                                                                    |
| Elstree Computing Ltd                                   | Source Control W.12.4              |                                                                                    |

#### Model Details

Storage is Online Cover Level (m) 10.000

#### Porous Car Park Structure

|                                      |         |                         |       |
|--------------------------------------|---------|-------------------------|-------|
| Infiltration Coefficient Base (m/hr) | 0.01274 | Width (m)               | 65.0  |
| Membrane Percolation (mm/hr)         | 1000    | Length (m)              | 65.0  |
| Max Percolation (l/s)                | 1173.6  | Slope (1:X)             | 100.0 |
| Safety Factor                        | 2.0     | Depression Storage (mm) | 5     |
| Porosity                             | 0.30    | Evaporation (mm/day)    | 3     |
| Invert Level (m)                     | 9.500   | Cap Volume Depth (m)    | 0.000 |

# **Appendix 4**



Cole Easdon Consultants  
Unit 2, York House  
Dorcan Way  
Edison Park  
Swindon  
Wiltshire  
SN3 3RB

Your Ref SC/sc/4040sw  
Our Ref 160765  
Date 26 September 2013  
Contact [searches@southernwater.co.uk](mailto:searches@southernwater.co.uk)  
Fax 01634 844514  
DX:400450 Chatham 5

Attention: Sarah Coates

Dear Sirs

**Provision of Public Sewer Main Record Extracts – VAT Receipt**  
**Portsdown Hill, Havant, Hampshire, PO6 1BJ**

Further to your recent enquiry regarding the provision of Southern Water apparatus record extracts for the above location.

Please be aware that there are areas within our region in which there are neither sewers nor water mains. Similarly, whilst the enclosed extract may indicate the approximate location of our apparatus in the area of interest, it should not be relied upon as showing that further infrastructure does not exist and may subsequently be found following site investigation. Therefore actual positions of the disclosed (and any undisclosed) infrastructure should be determined on site, because Southern Water does not accept any responsibility for inaccuracy or omission regarding the enclosed plan and accordingly it should not be considered to be a definitive document.

I confirm payment of the appropriate fee in the sum of £ **48.00**

The breakdown of costs is as follows: -

- Provision of record extracts £ 40.00
- VAT @ 20.0% £ 8.00


**VAT Registration Number 543 9000 63**

Should you require any additional information regarding this matter please contact this office at the address given at the foot of this letter.

Yours faithfully

Land Search Department

SEWER RECORDS PAGE 1 OF 2

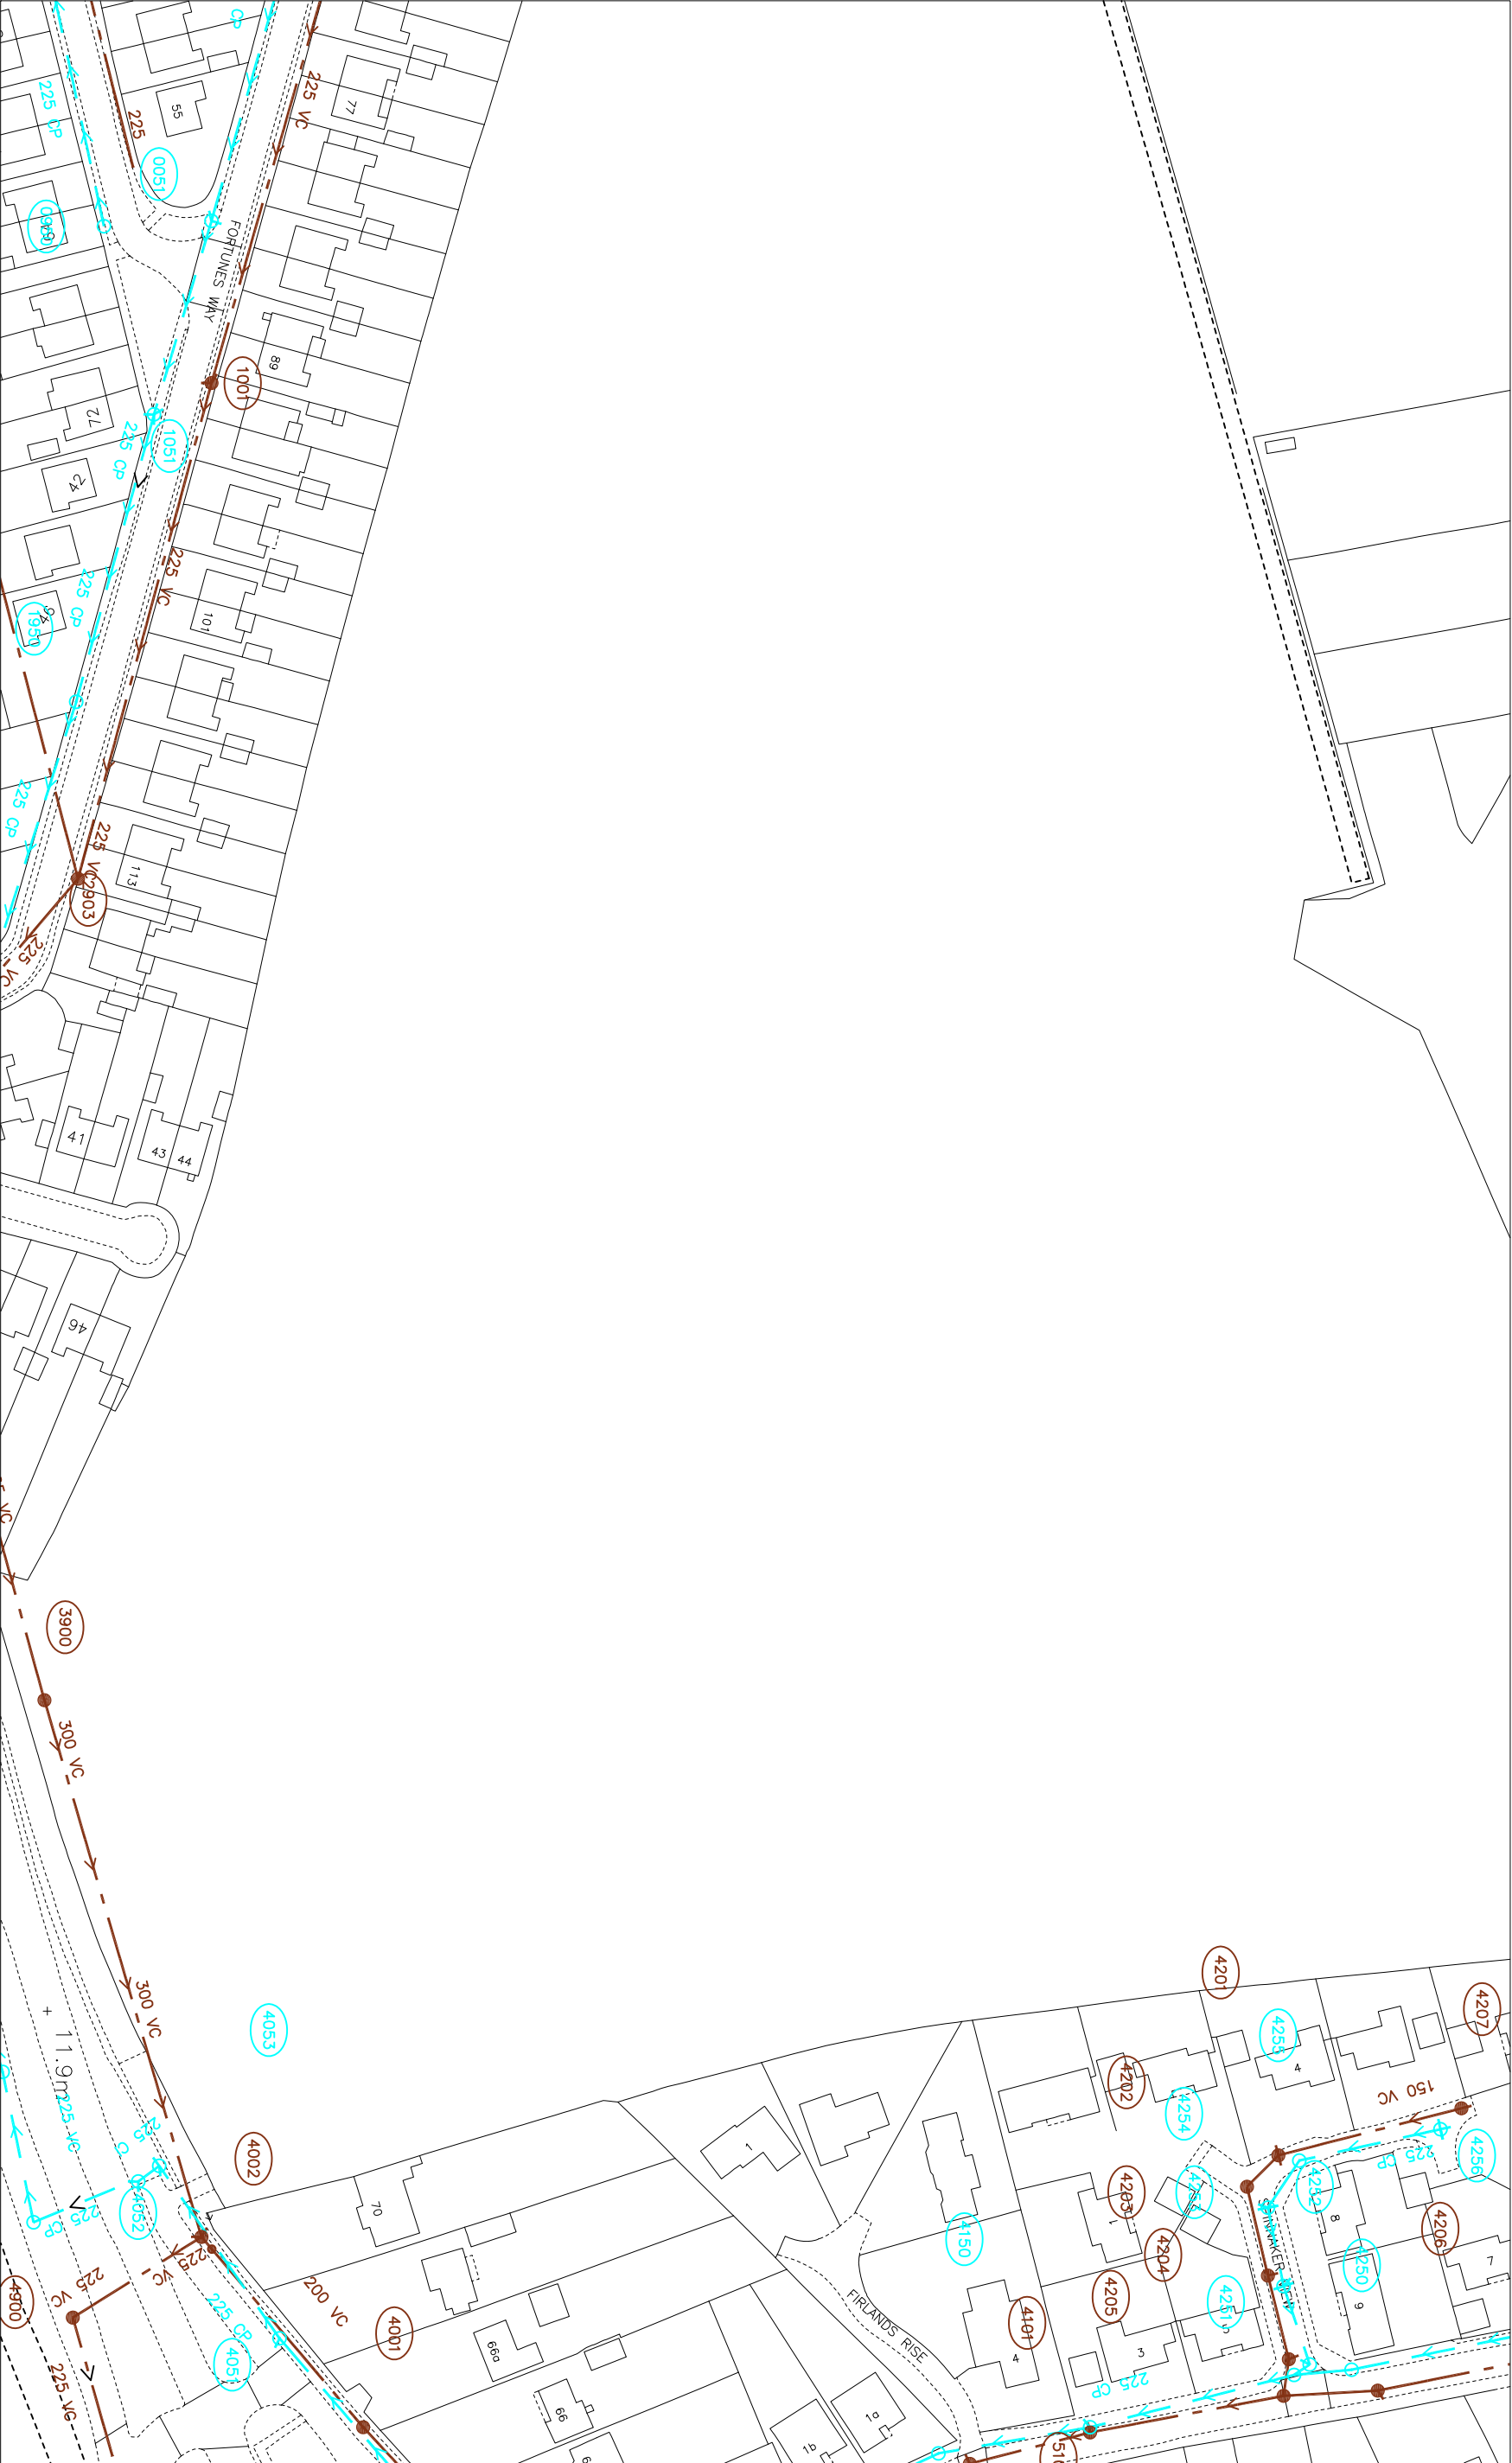

O.S. REF.  
**SU6906SW**

Drawn by: spaceyk

Scale: 1:1250

Date: 26/09/2013

The positions of pipes shown on this plan are believed to be correct, but Southern Water Services Ltd accept no responsibility in the event of inaccuracy.  
The actual positions should be determined on site.  
**WARNING: BAC pipes are constructed of Bonded Asbestos Cement**  
**WARNING: Unknown (UNK) materials may include Bonded Asbestos Cement**

Based upon Ordnance Survey Digital Data with the permission of the controller of H.M.S.O. Crown Copyright Reserved  
Licence No. WU 298530.

N

## SEWER RECORDS PAGE 2 OF 2

[illegible]

| LINE STYLES / COLOURS |                               | MATERIALS |                             | LEGEND - SEWERS          |                         | SHAPES (S)          |                            |
|-----------------------|-------------------------------|-----------|-----------------------------|--------------------------|-------------------------|---------------------|----------------------------|
| Brown                 | Food                          | AC        | Asphalts                    | Manhole (SV)             | Washout (SV)            | Other (S)           | Wastewater treatment works |
|                       | Food System Sewer             | BC        | Brick (Robotic Cement)      | Manhole (F&C)            | Washout (F&C)           | Other               | Native treatment works     |
|                       | Food Vacuum Main              | BE        | Brick (Engineering)         | Lamp hole (SV)           | Roofing Ev (SV)         | Change to sewer (S) | Outfall headworks          |
|                       | Food Rising Main              | CC        | Concrete Box Culvert        | Pumping Station (SV)     | Roofing pot (SV)        | Roll-up valve       | Valve                      |
| Red                   | Confined                      | CI        | Cast iron (In-Situ)         | Pumping Station (F&C)    | Roofing pot (F&C)       | Roll-up valve       | Valve                      |
|                       | Confined Rising Main          | CP        | Concrete (Pre-Cast)         | Site entry manhole (SV)  | Intercept chamber (SV)  | Roll-up valve       | Valve                      |
|                       | Confined Rising Main          | CSU       | Concrete Segment (uncoated) | Site entry manhole (F&C) | Intercept chamber (F&C) | Roll-up valve       | Valve                      |
|                       | Blasting Over Agreement (F&C) | LC        | Liner (Liner)               | Storm tank (SV)          | Storm tank (F&C)        | Roll-up valve       | Valve                      |
| Orange                | Blasting Over Agreement (F&C) | MC        | Masonry (regular Course)    | Storm tank (SV)          | Storm tank (F&C)        | Roll-up valve       | Valve                      |
| Dark Blue             | Unlined Effluent              | MC        | Masonry (regular Course)    | Storm tank (SV)          | Storm tank (F&C)        | Roll-up valve       | Valve                      |
| Purple                | Sewer Catchment               | MC        | Masonry (regular Course)    | Storm tank (SV)          | Storm tank (F&C)        | Roll-up valve       | Valve                      |
|                       | Surface Water                 | MC        | Masonry (regular Course)    | Storm tank (SV)          | Storm tank (F&C)        | Roll-up valve       | Valve                      |
| Light Blue            | Surface Water                 | MC        | Masonry (regular Course)    | Storm tank (SV)          | Storm tank (F&C)        | Roll-up valve       | Valve                      |
|                       | Surface Water Rising Main     | MC        | Masonry (regular Course)    | Storm tank (SV)          | Storm tank (F&C)        | Roll-up valve       | Valve                      |
| Yellow                | Private                       | MC        | Masonry (regular Course)    | Storm tank (SV)          | Storm tank (F&C)        | Roll-up valve       | Valve                      |
|                       | Access Shaft                  | MC        | Masonry (regular Course)    | Storm tank (SV)          | Storm tank (F&C)        | Roll-up valve       | Valve                      |
| Green                 | Decommissioned                | MC        | Masonry (regular Course)    | Storm tank (SV)          | Storm tank (F&C)        | Roll-up valve       | Valve                      |
|                       | ZZZ Unknown                   | MC        | Masonry (regular Course)    | Storm tank (SV)          | Storm tank (F&C)        | Roll-up valve       | Valve                      |

|                              |                                                                                     |
|------------------------------|-------------------------------------------------------------------------------------|
| Drawn by: spaceyk            |  |
| Title: 160765_Portsdown Hill |                                                                                     |
| Date: 26/09/2013             |                                                                                     |