


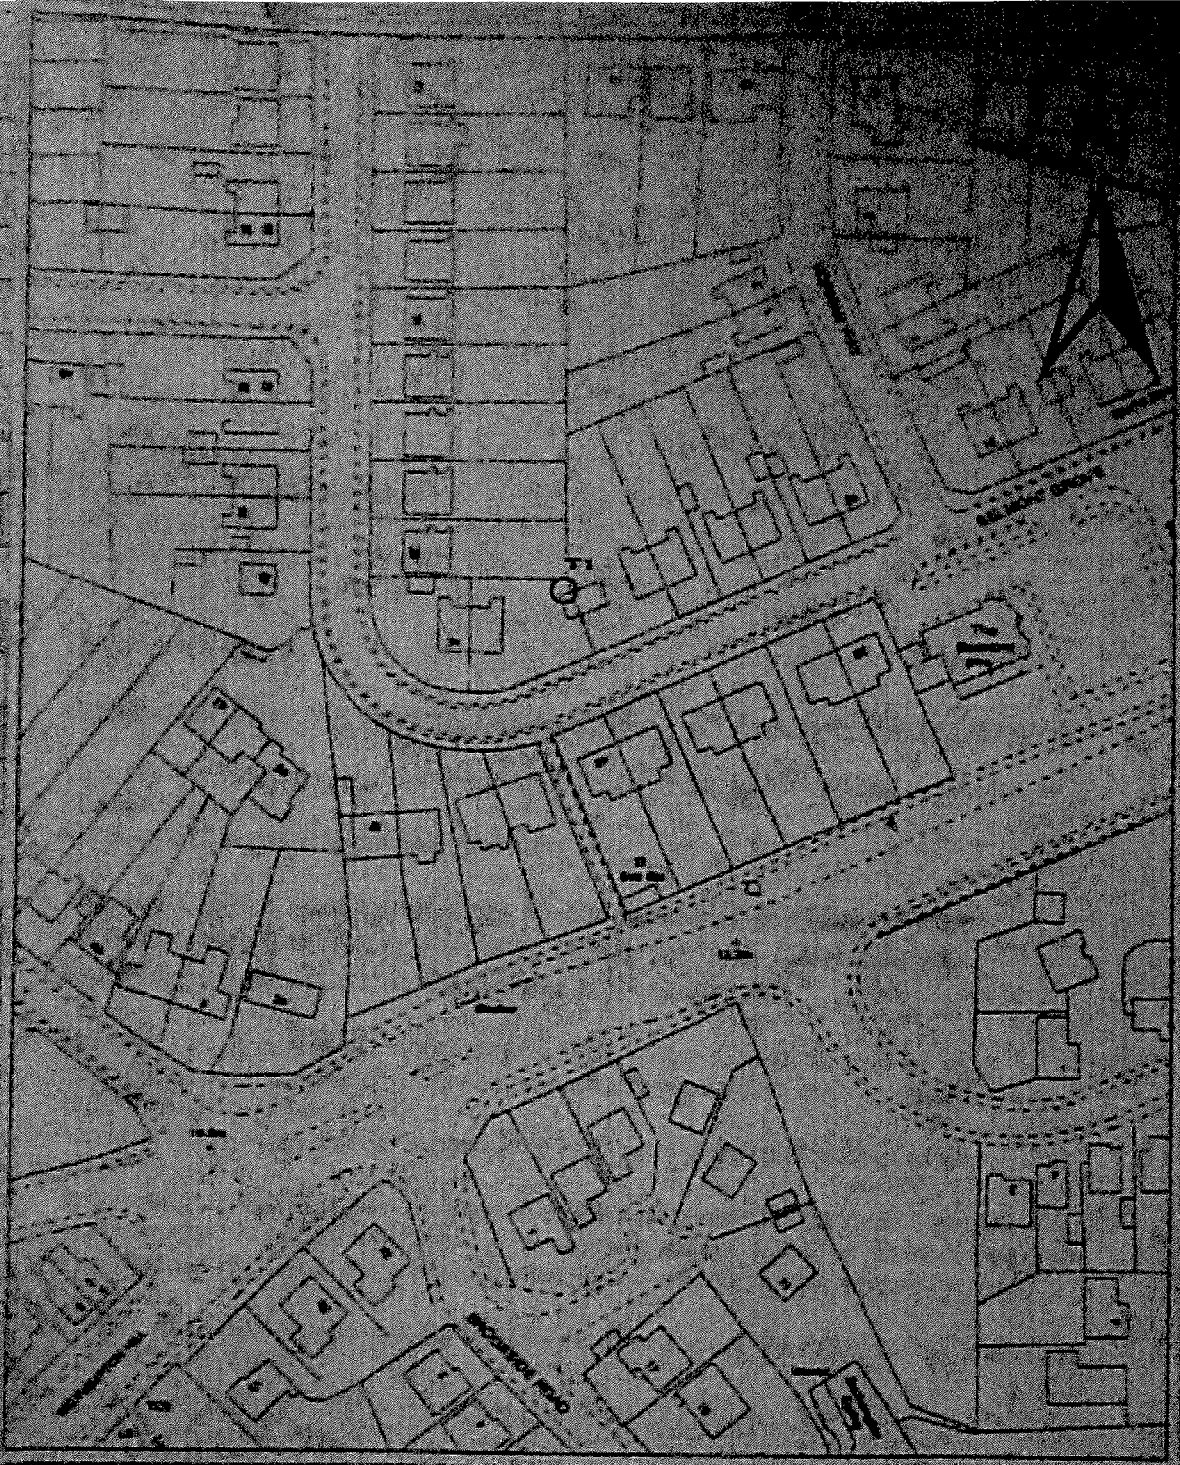

This site plan has been produced specifically for Planning and Building Control purposes only. No further copies may be made.

Frank & Campbell Rd. (A103) M101,
Division of Environmental Services,

Case Officers: Grant Green Rd.
Havant, Havant, PO15 1AE
Havant, PO15 1AE



Title TPO 1814
32, 32A & 32B Belmont Grove
Havant
Havant
T/ 3234 701

Case Number

Case Number

Drawn By
FW

Scale
1:1250

Drawing No.
T/ 3234 701

Date
11/06/03

Reproduced from the Ordnance Survey Digital Data with the permission of the Controller of HMSO.
Crown Copyright Reserved 2002. License No. LA 574304.

RECEIVED

6 JAN 2014

HBC Development Control