
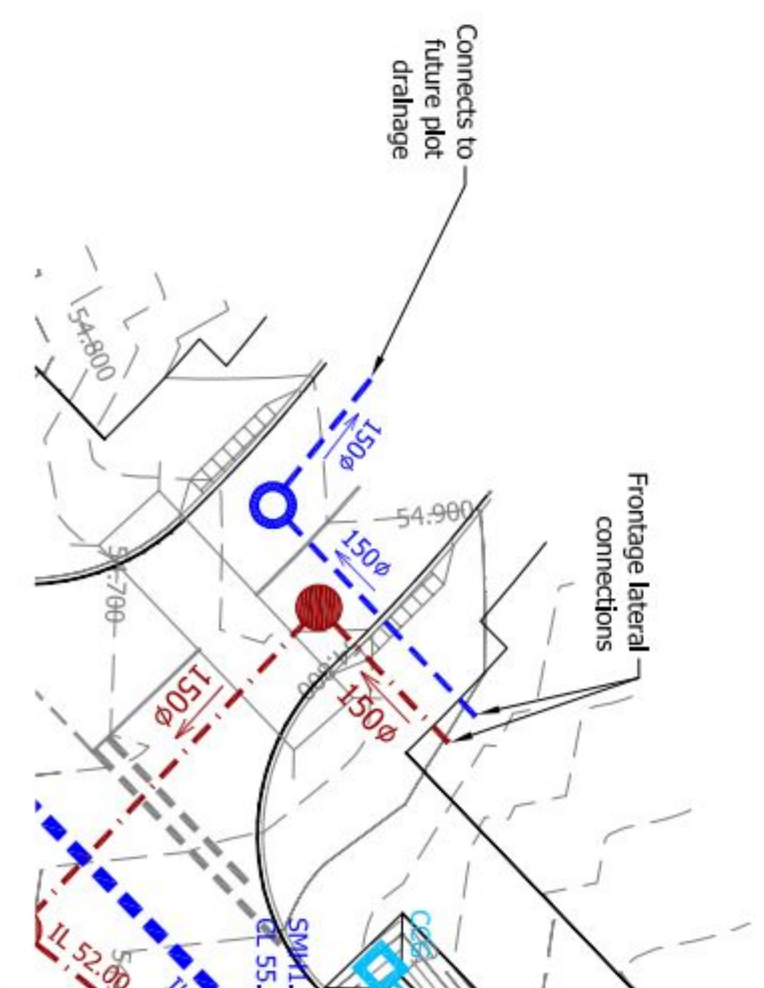


SUPERSEDED

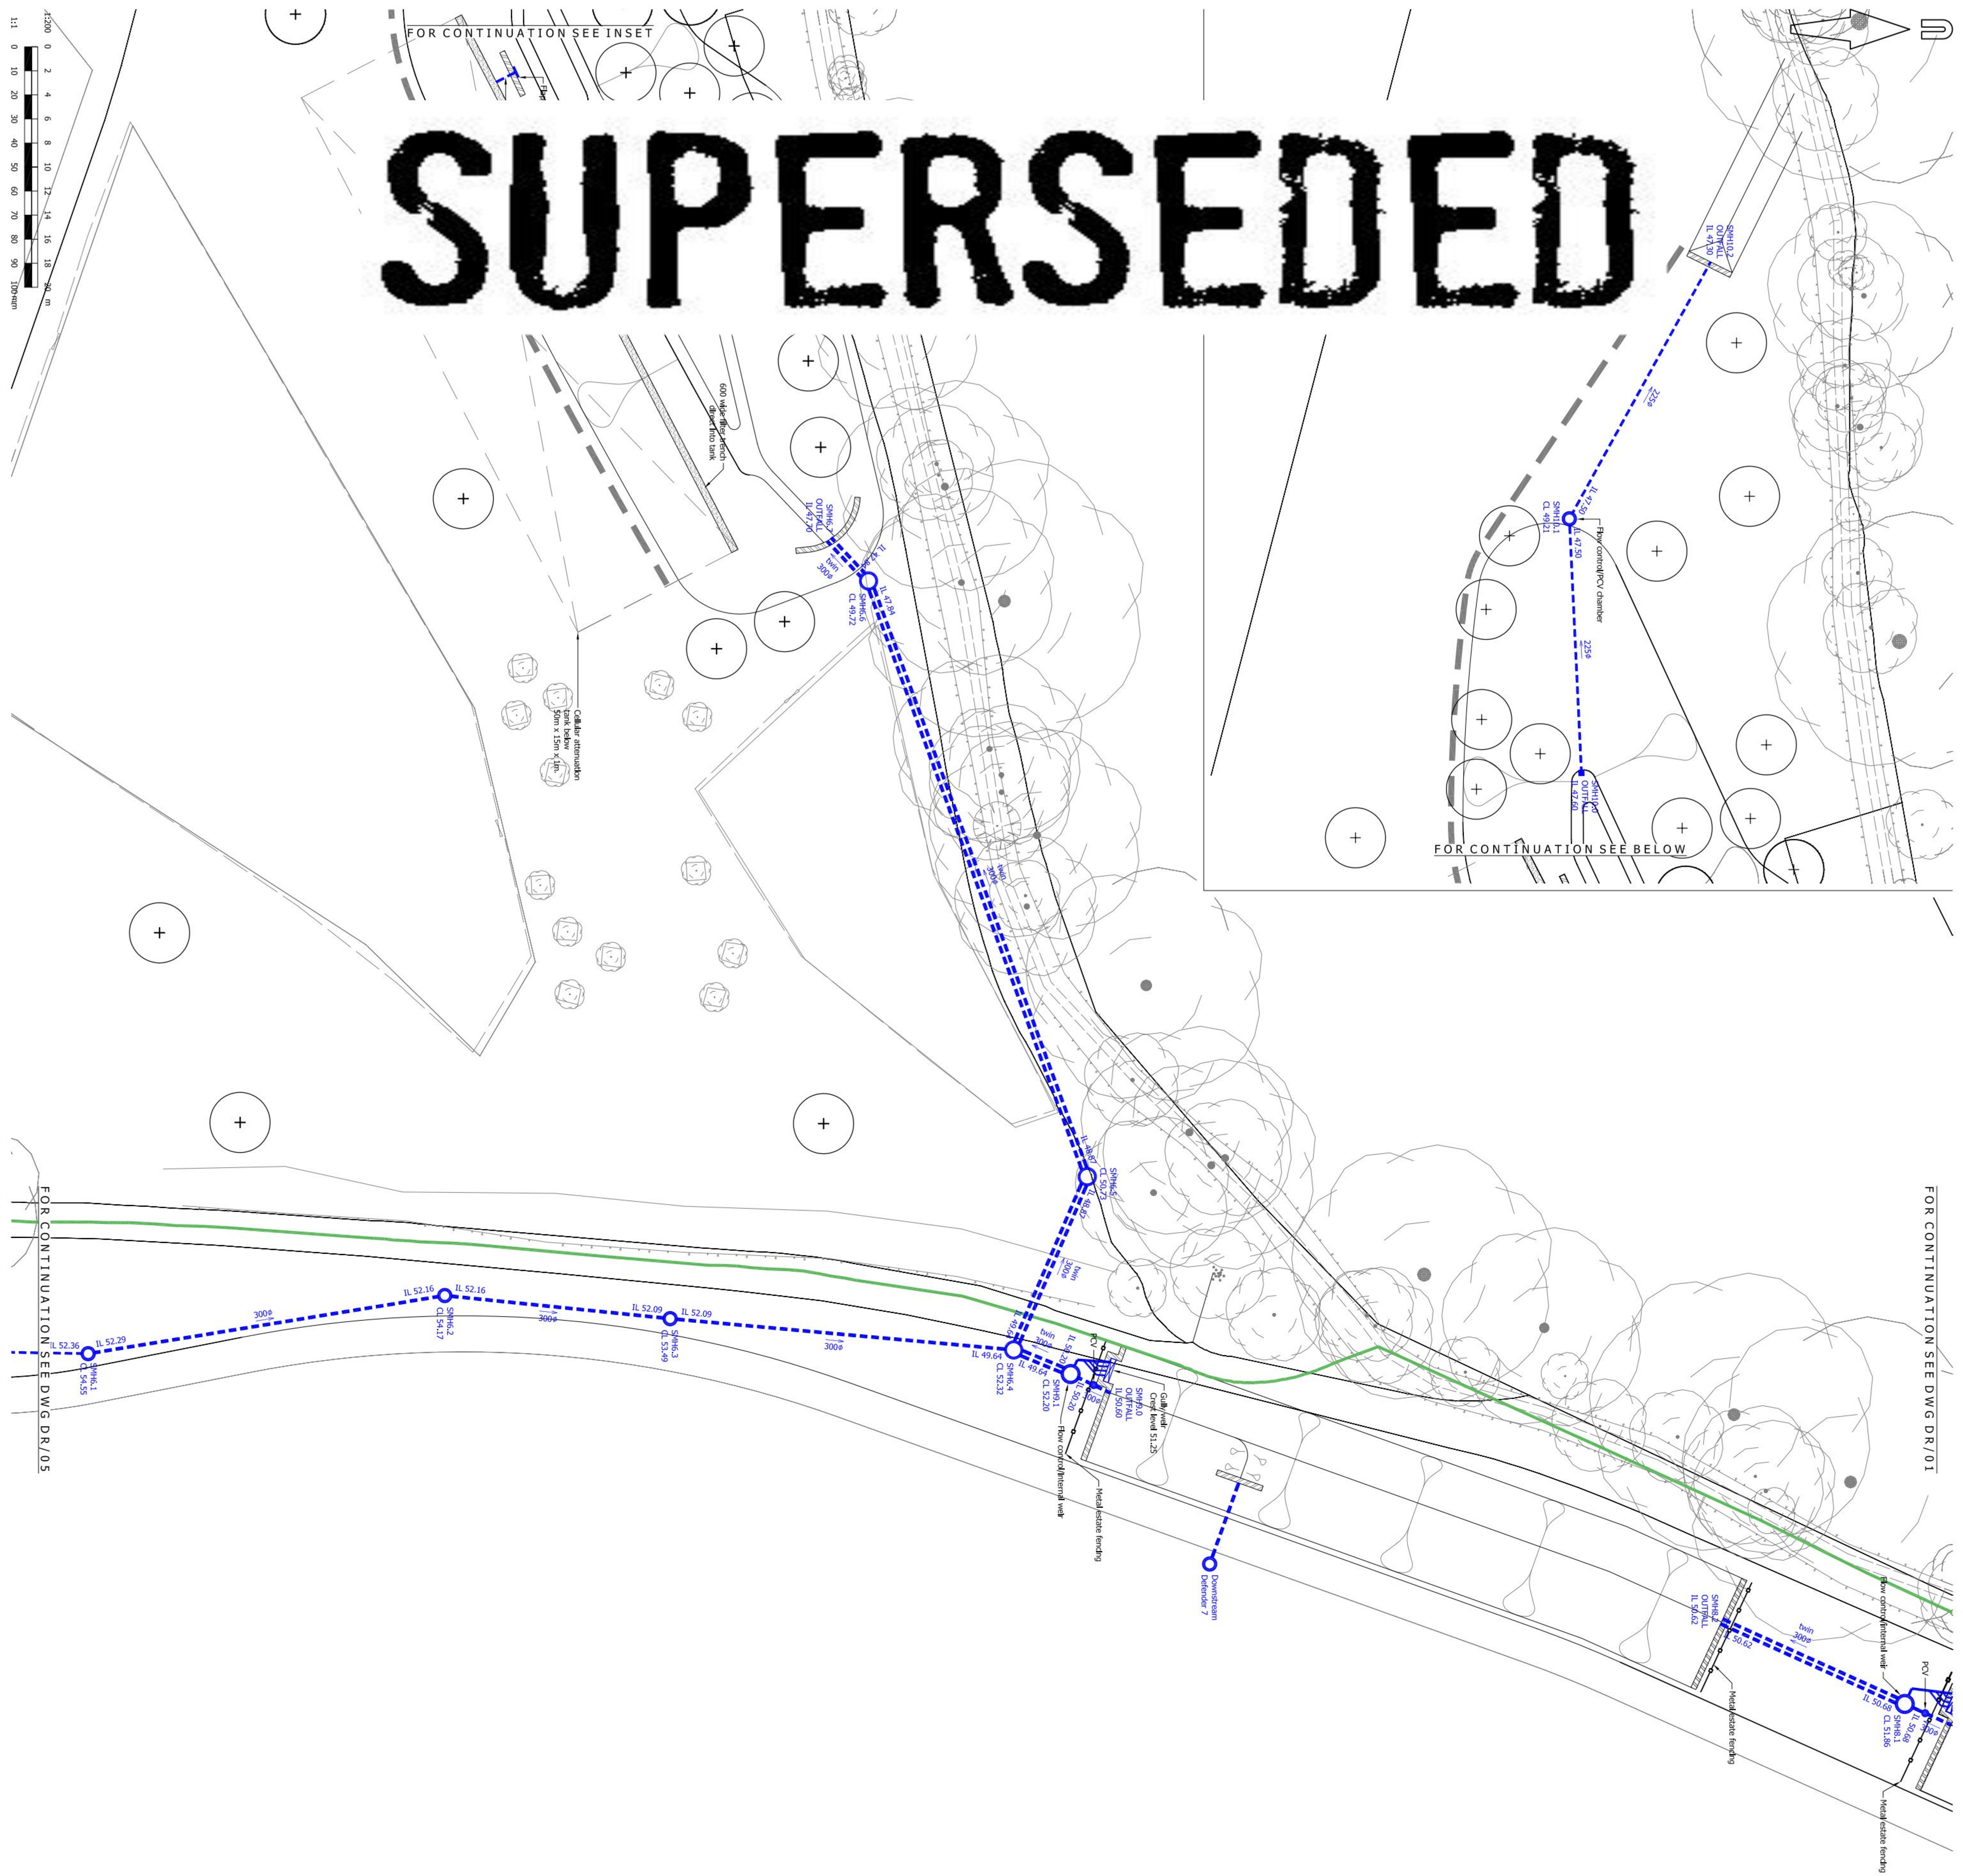


© Mayer Brown Limited Copyright. The drawings, information and data recorded in this document ("the Information") is the property of Mayer Brown. This document and the information are solely for the use of the authorised recipient and the document may not be used, copied or reproduced in whole or part for any purposes other than which it was supplied by Mayer Brown. Mayer Brown makes no representation, undertakes no liability and accepts no responsibilities to any third party who may use or rely upon this document or the information.

AO ORIGINAL

- ADAPTABLE SURFACE WATER MANHOLE
- ADAPTABLE SURFACE WATER SEWER
- SURFACE WATER GULLY AND GULLY LID
- ADAPTABLE SURFACE WATER CATCH (CP)
- SURFACE WATER COMBINED CATCH/ GULLY CATCH (CPC)
- SURFACE WATER FILLER BASIN (FB)
- SURFACE WATER TRAP BASIN CATCH (CPB)
- SURFACE WATER ROOFING ETC (RE)
- ADAPTABLE ROLL WATER MANHOLE
- ADAPTABLE ROLL WATER SEWER

Notes:

1. Sewer arrangements subject to SSE approval under S104 of the Water Industry Act.
2. Highway drainage subject to Hampshire County Council approval under S38 of the Highways Act.

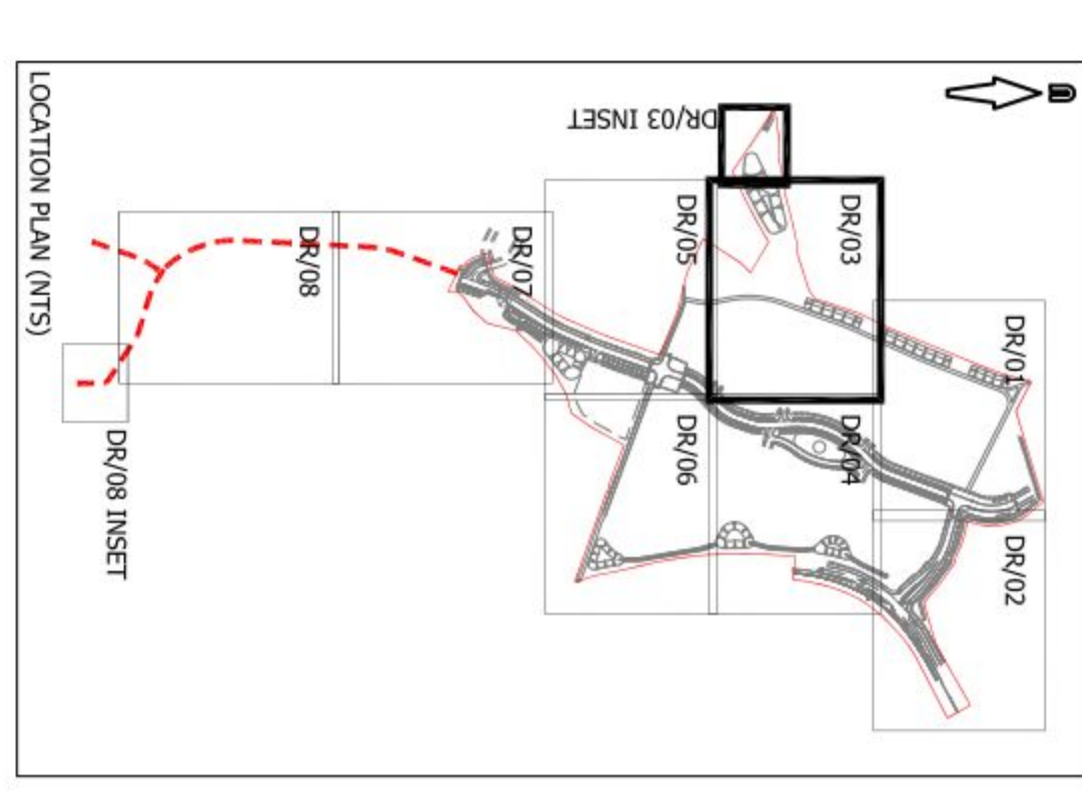

FOR CONTINUATION SEE DWG DR/04

Berewood
MANUFACTURING

FOR APPROVAL
NOT FOR CONSTRUCTION

rev.	amendment	checked	date
A	(Drawing amended to 1200, (H))	PMG	25/02/2013



graingringer plc

BEREWOOD, WATERLOOVILLE
PHASE 2 INFRASTRUCTURE

scale	drawn by	checked by
1:200	HJ	PAS

File
00000001 00000001

PROPOSED DRAINAGE LAYOUT
SHEET 3 OF 8

drawing number	rev.
GTWVILLE6/DR/03	A