


CYCLE PARKING NOTE:

The provision of Long and Short stay cycle stands is to be agreed when the building classifications and sub-division sizes are known.

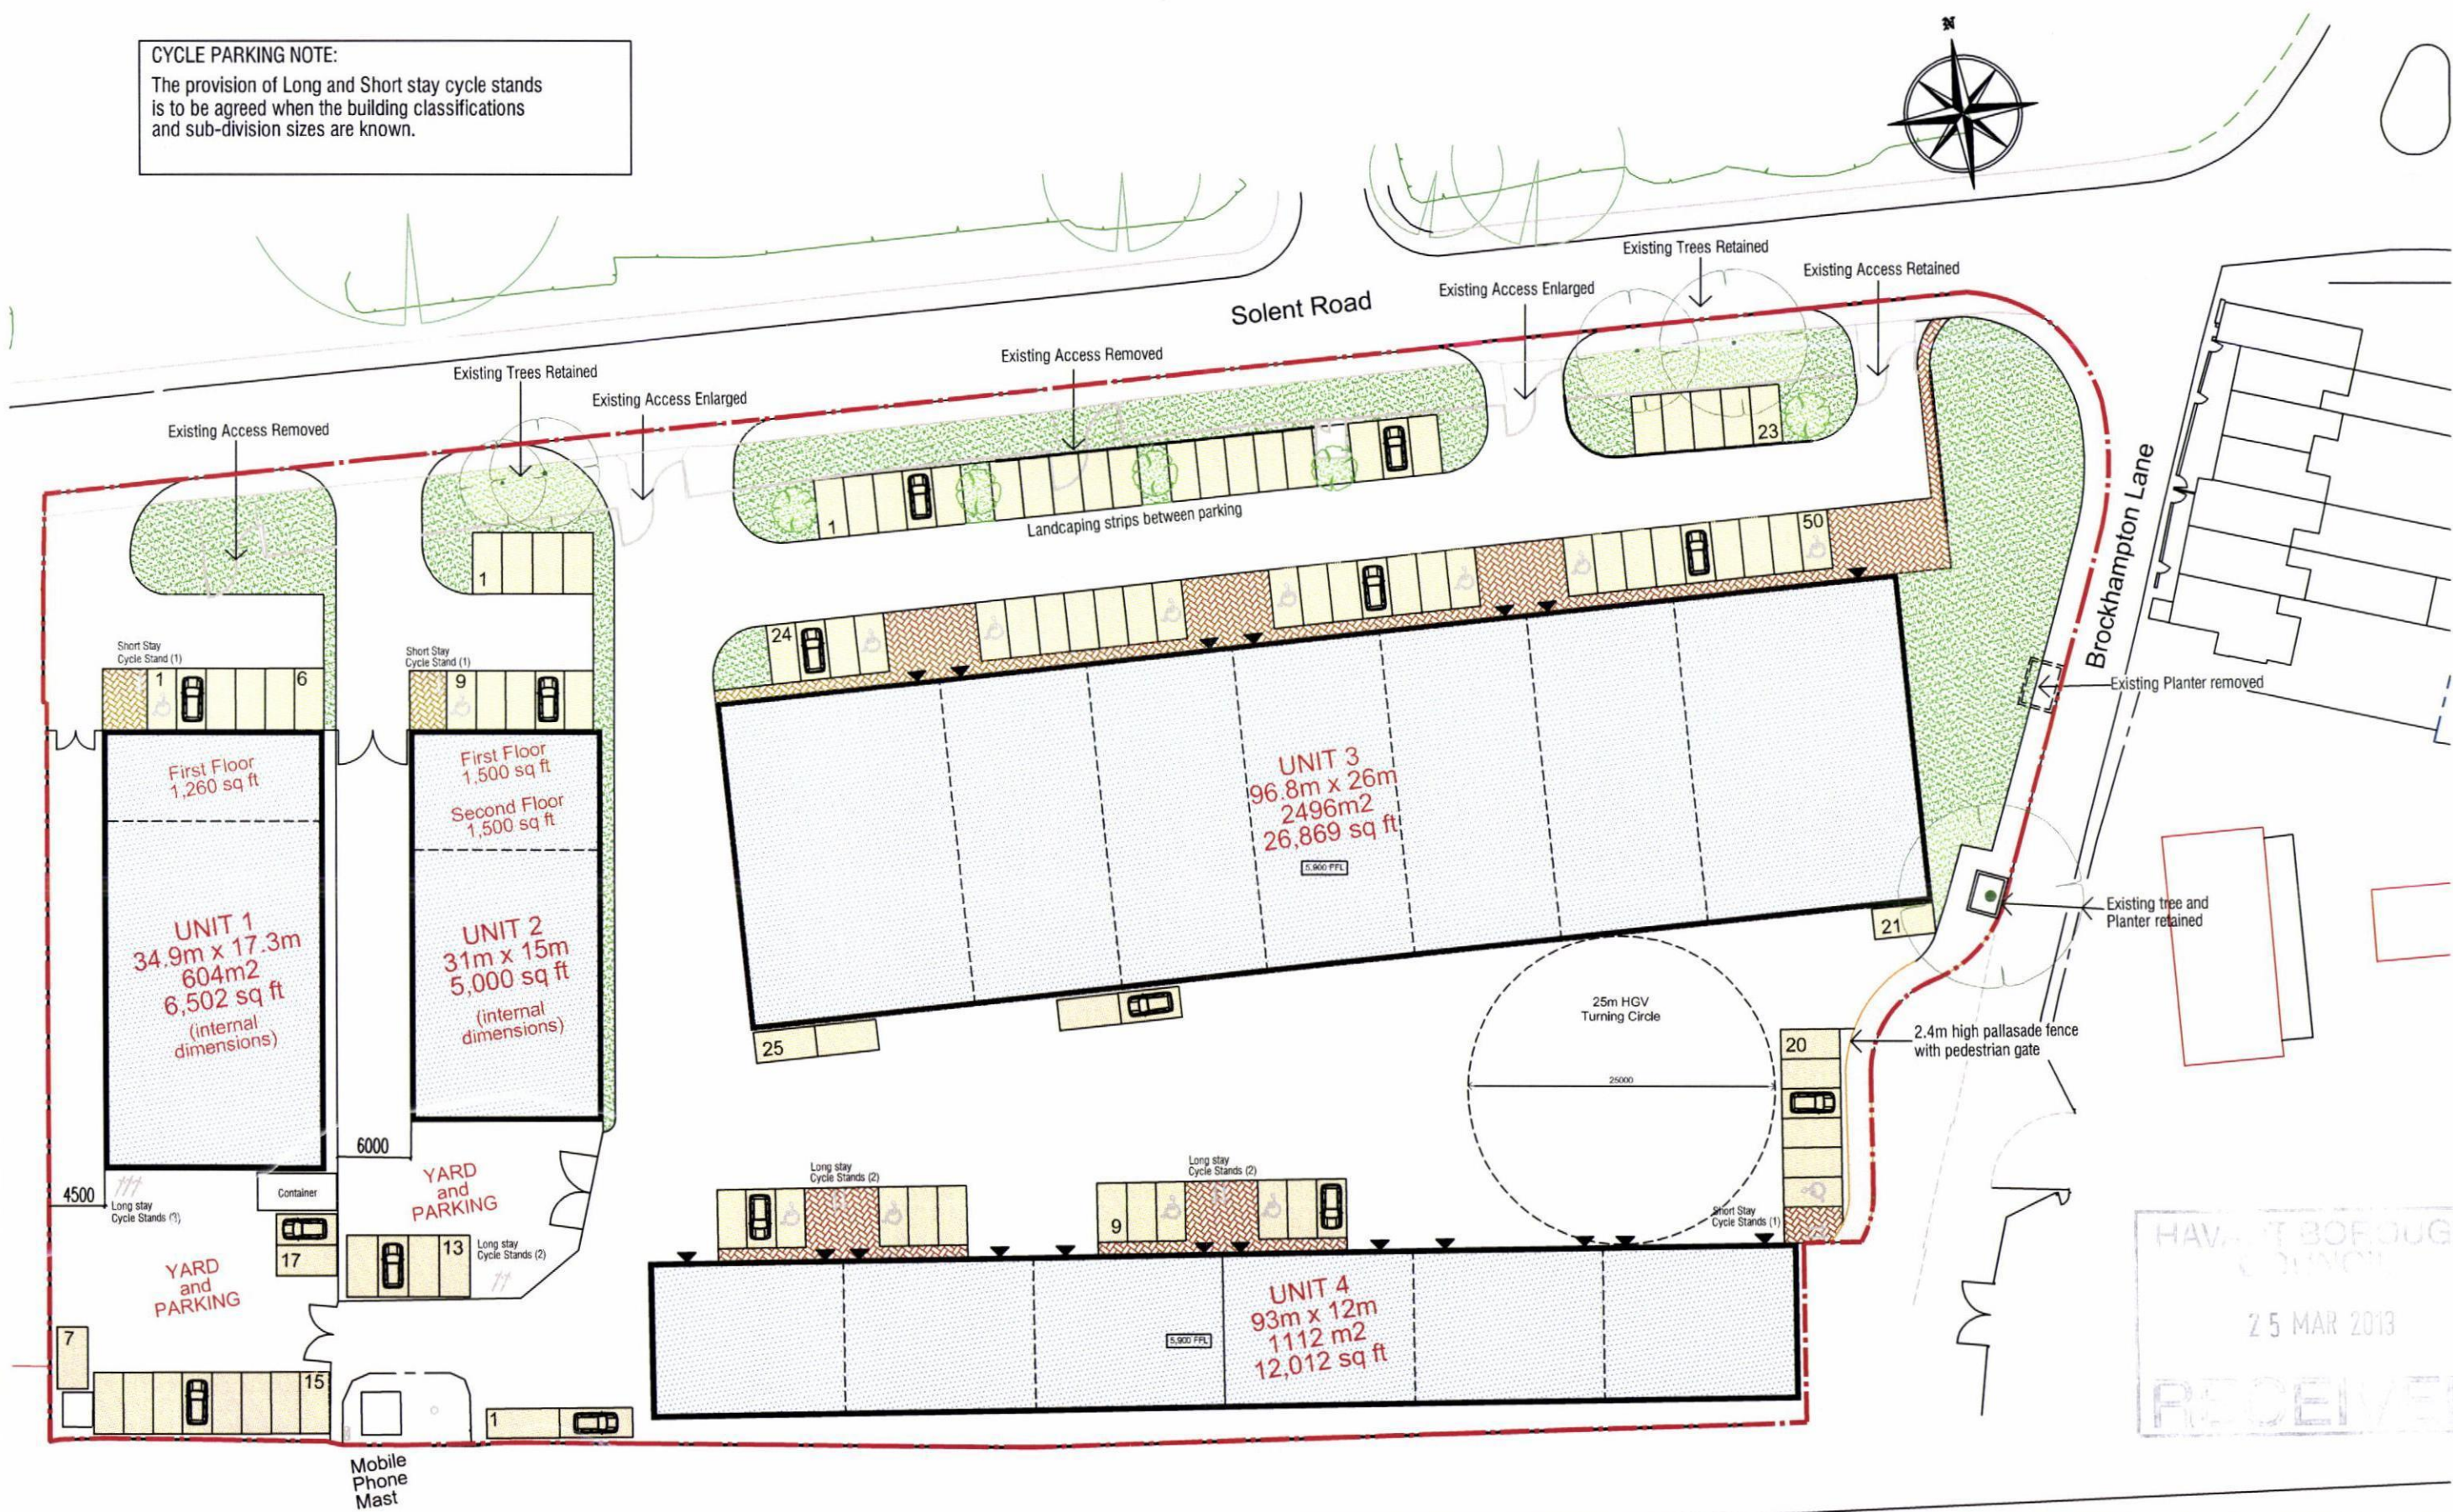

HAVANT BOROUGH COUNCIL
25 MAR 2013
RECEIVED

Hargreaves Rustington House, Worthing Road, Rustington, West Sussex, BN16 3PS Tel No: (01903) 777777 Fax No: (01903) 777700	Solent Trade Park Havant		job no. HA SR TP	day no. 01	rev. T
	SITE PLAN		scale 1:500 @A3		

drawn by CB