



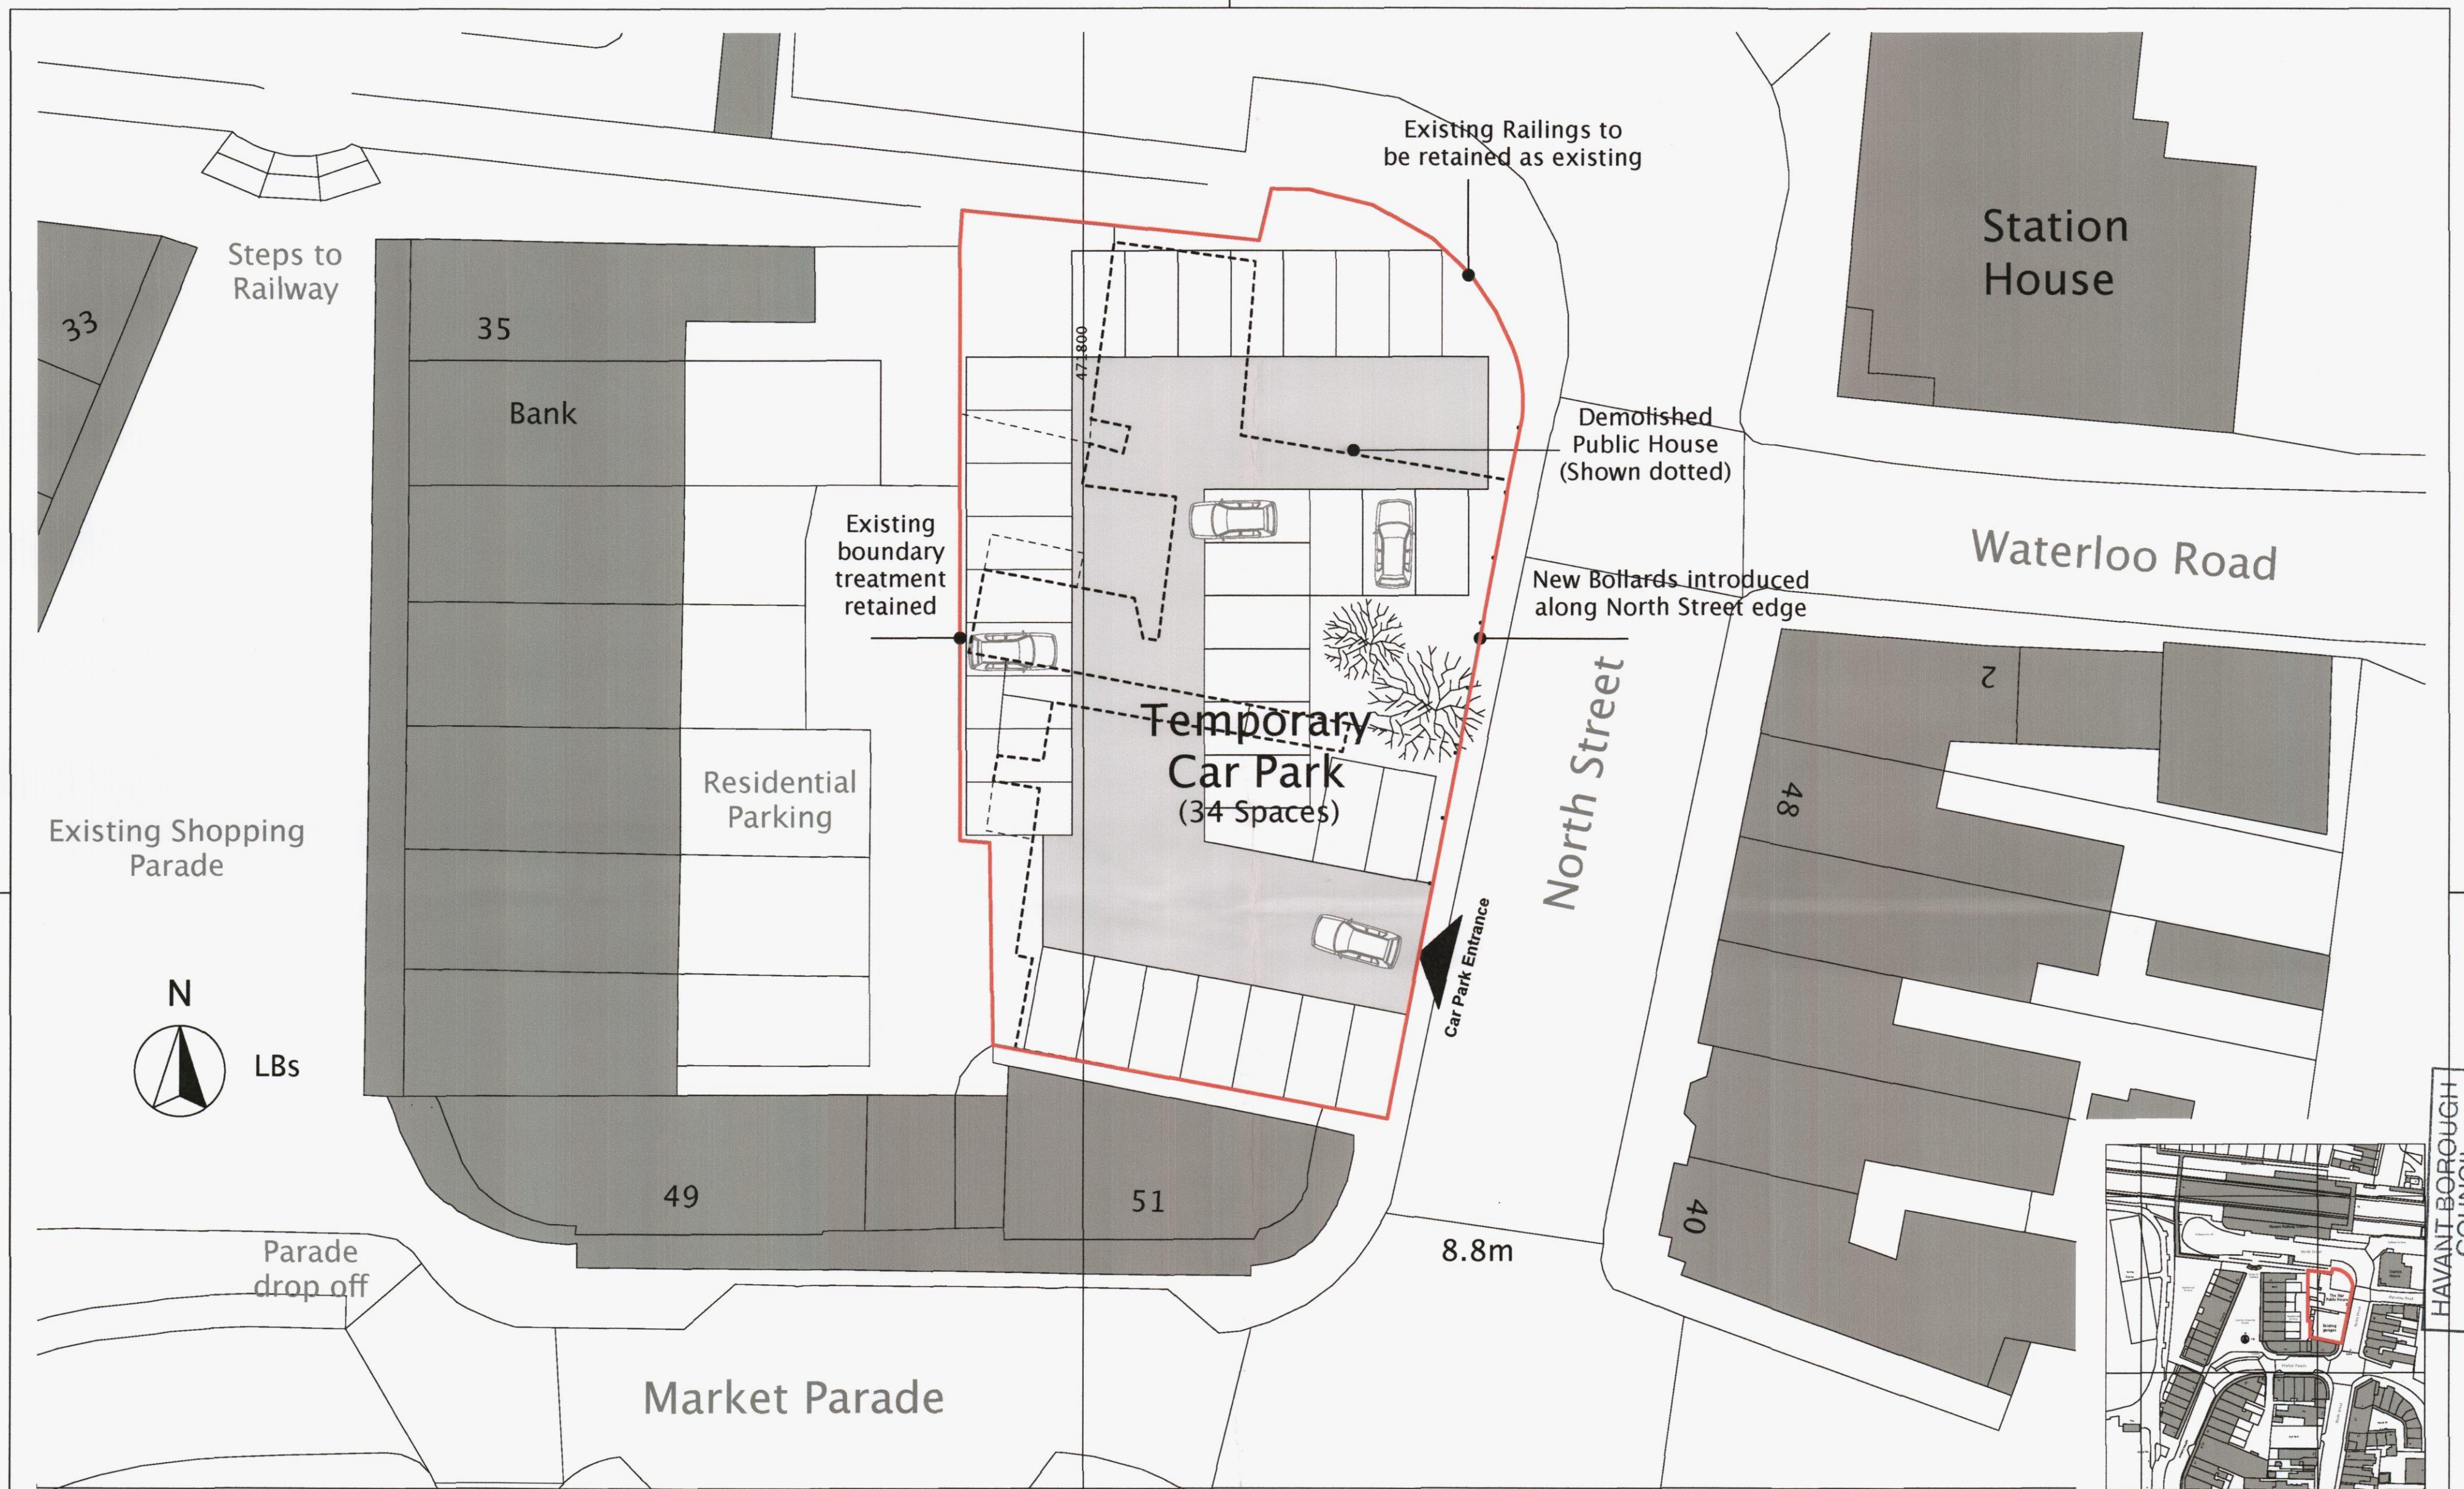

Site Plan indicating proposed Temporary Car Park

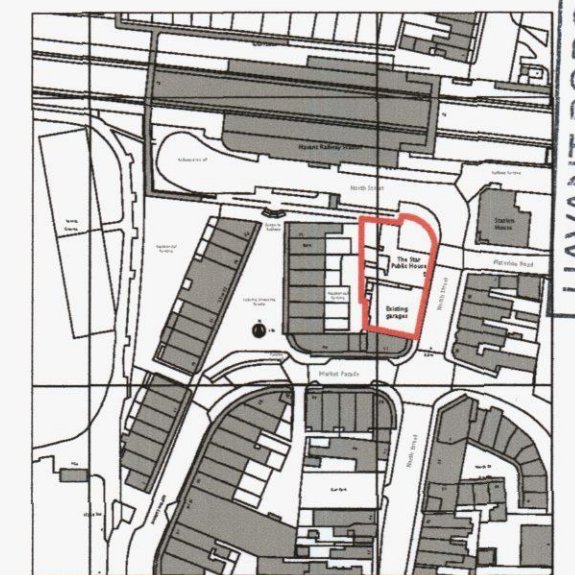

Location Plan 1:2500

HAVANT BOROUGH COUNCIL
07 JUN 2013
RECEIVED

Rev		Date	Description	By	PL
REVISIONS					
NOTES:					
			CLIENT Hampshire and Regional Ltd		
			TITLE Market Parade Havant Proposed Temporary Car Park		
			HGP ARCHITECTS FURZEHALL FARM, WICKHAM ROAD FAREHAM, HAMPSHIRE, PO16 7JH T: 01329 283 225 F: 01329 237 004 E: EMAIL@HGP-ARCHITECTS.CO.UK W: WWW.HGP-ARCHITECTS.CO.UK		
Scale @ A2:		1:200	Drawn by:	SR	
Date:		June 2013	Checked by:	GG	
			Drawing No:	10.135.004	
			Revision:		