


CYCLE PARKING NOTE:

The provision of Long and Short stay cycle stands is to be agreed when the building classifications and sub-division sizes are known.



DEVELOPMENT
AS
APPROVED

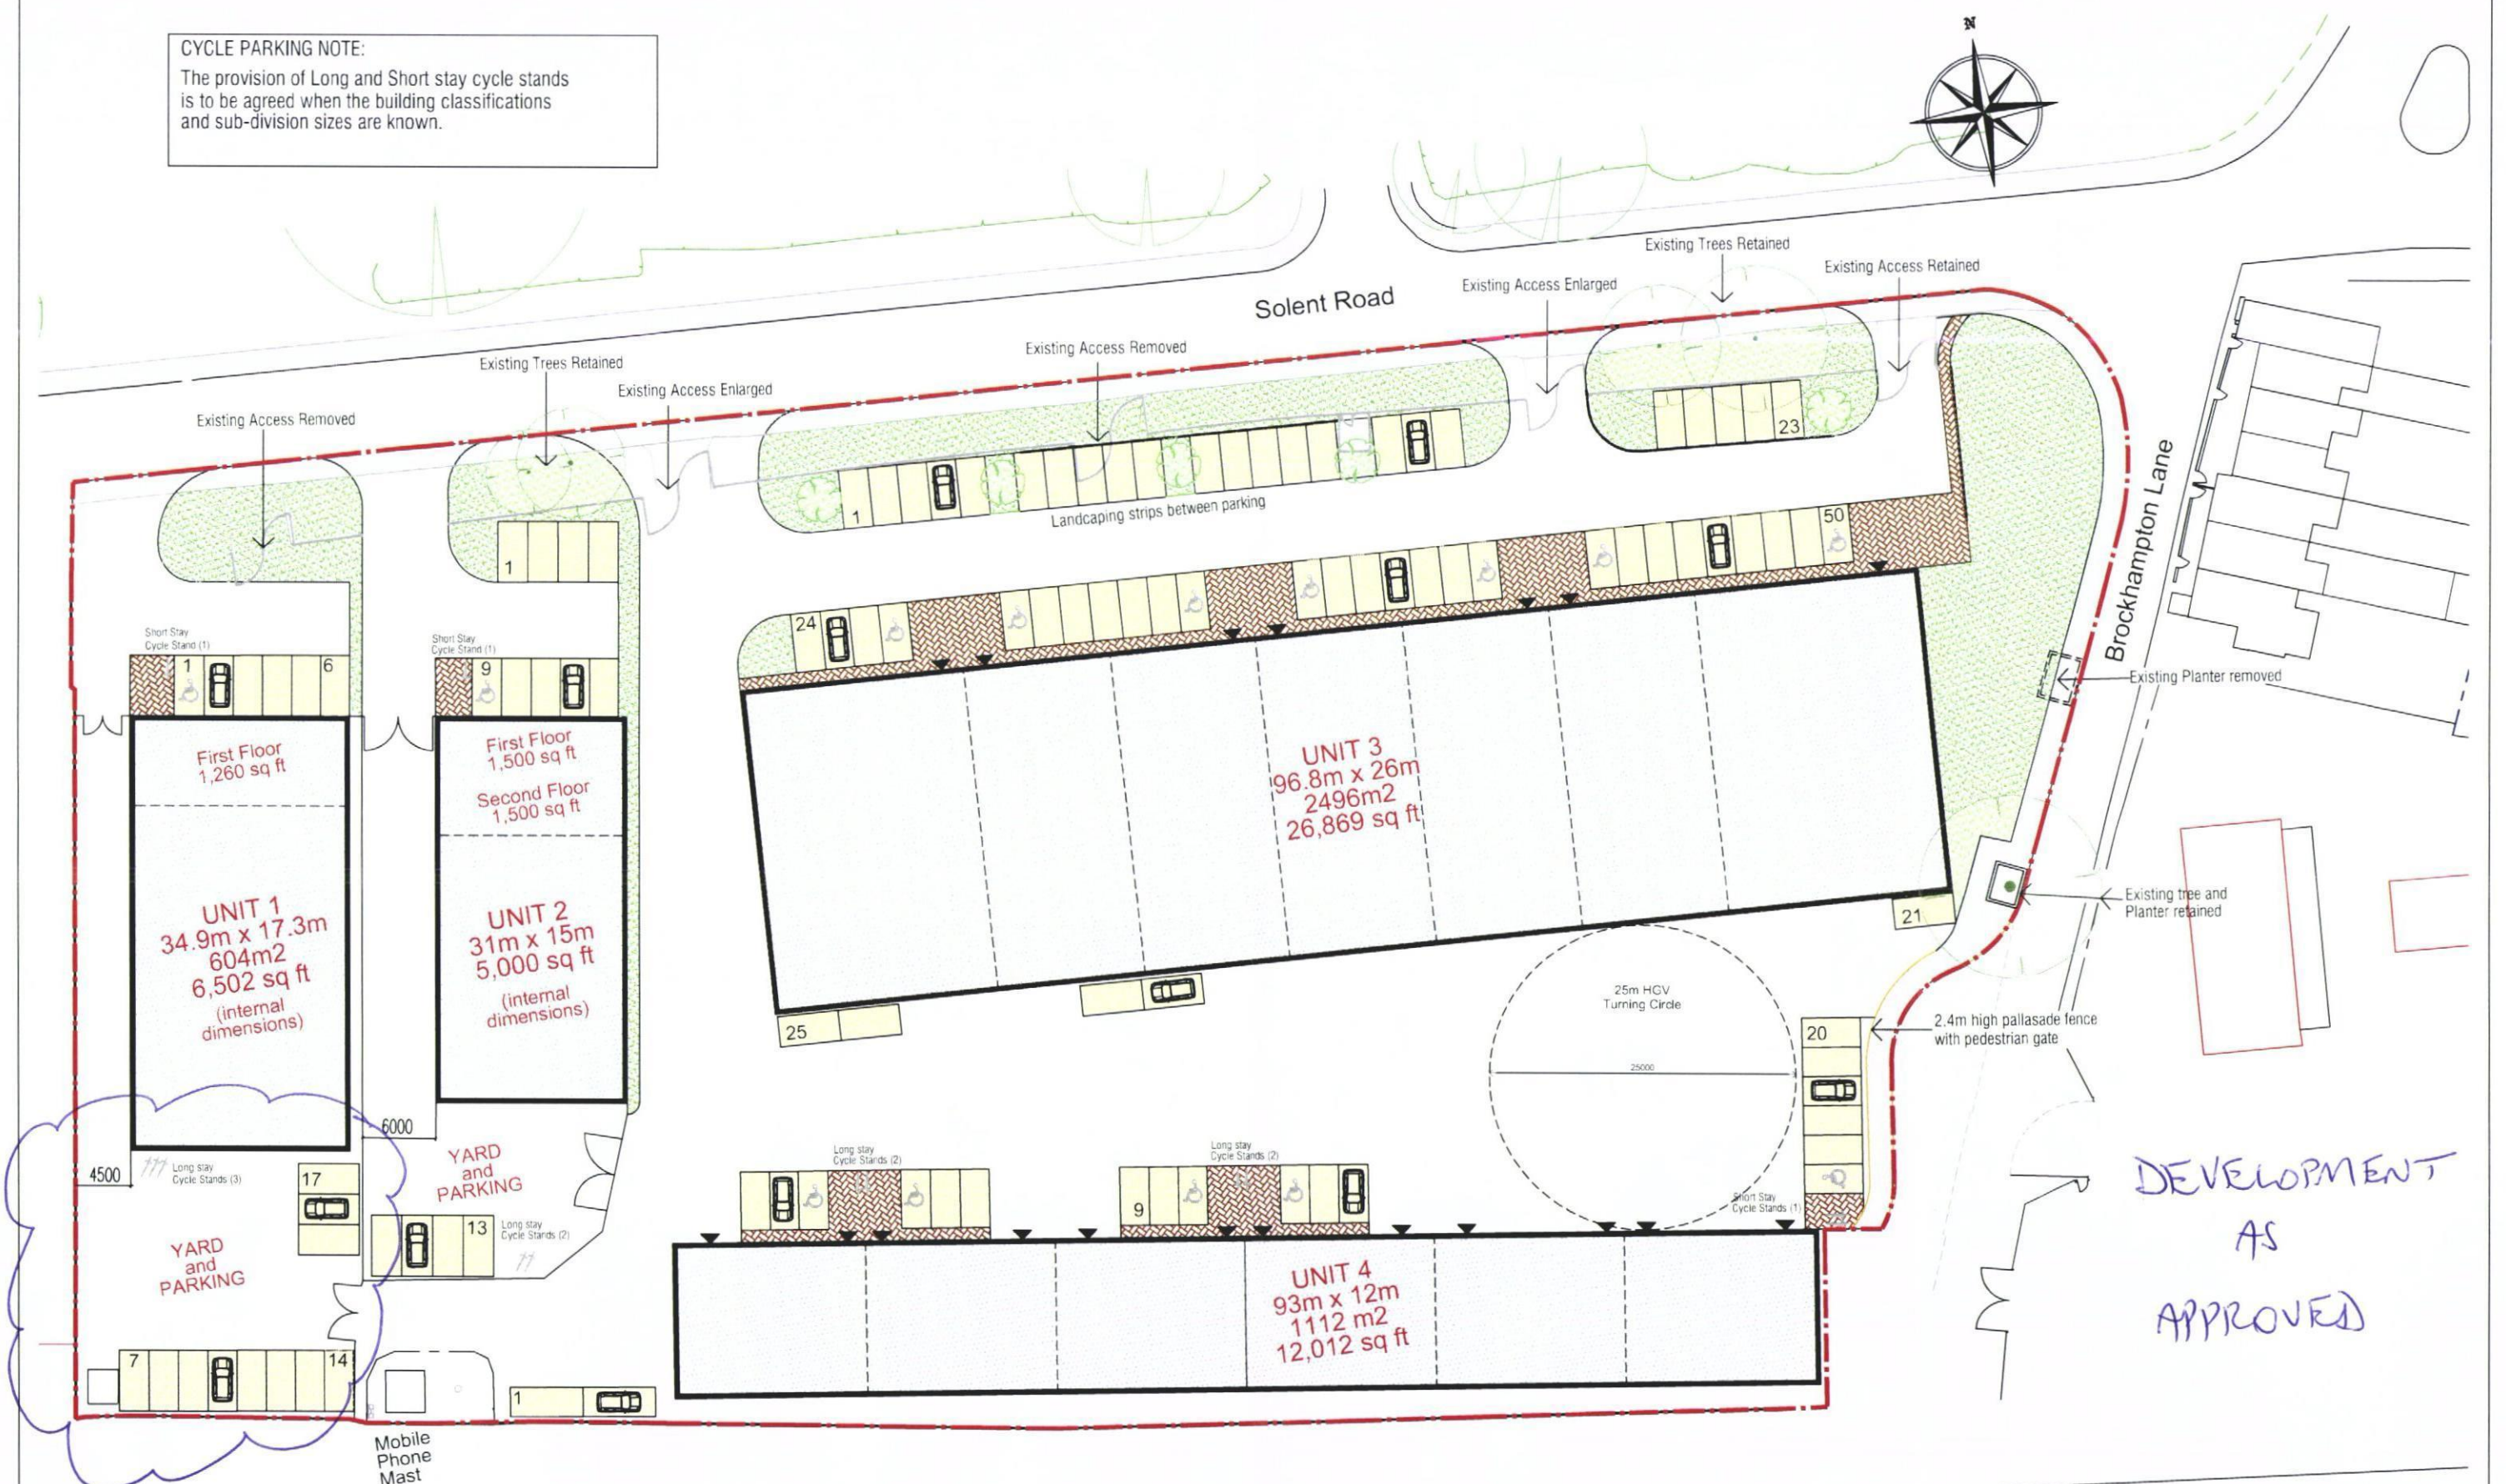

Rustington House, Worthing Road, Rustington, West Sussex, BN16 3PS
Tel No: (01903) 777777 Fax No: (01903) 777700

Solent Trade Park
Havant

SITE PLAN

job no.	HA SR TP	dwg no.	01	rev.	S
---------	----------	---------	----	------	---

scale	1:500 @A3	drawn by	CB
-------	-----------	----------	----

CDP File: HARGREAVES\PROJECTS\TRADE PARKS\HA SR TP\HA SR TP\CDP\CDP.DWG