




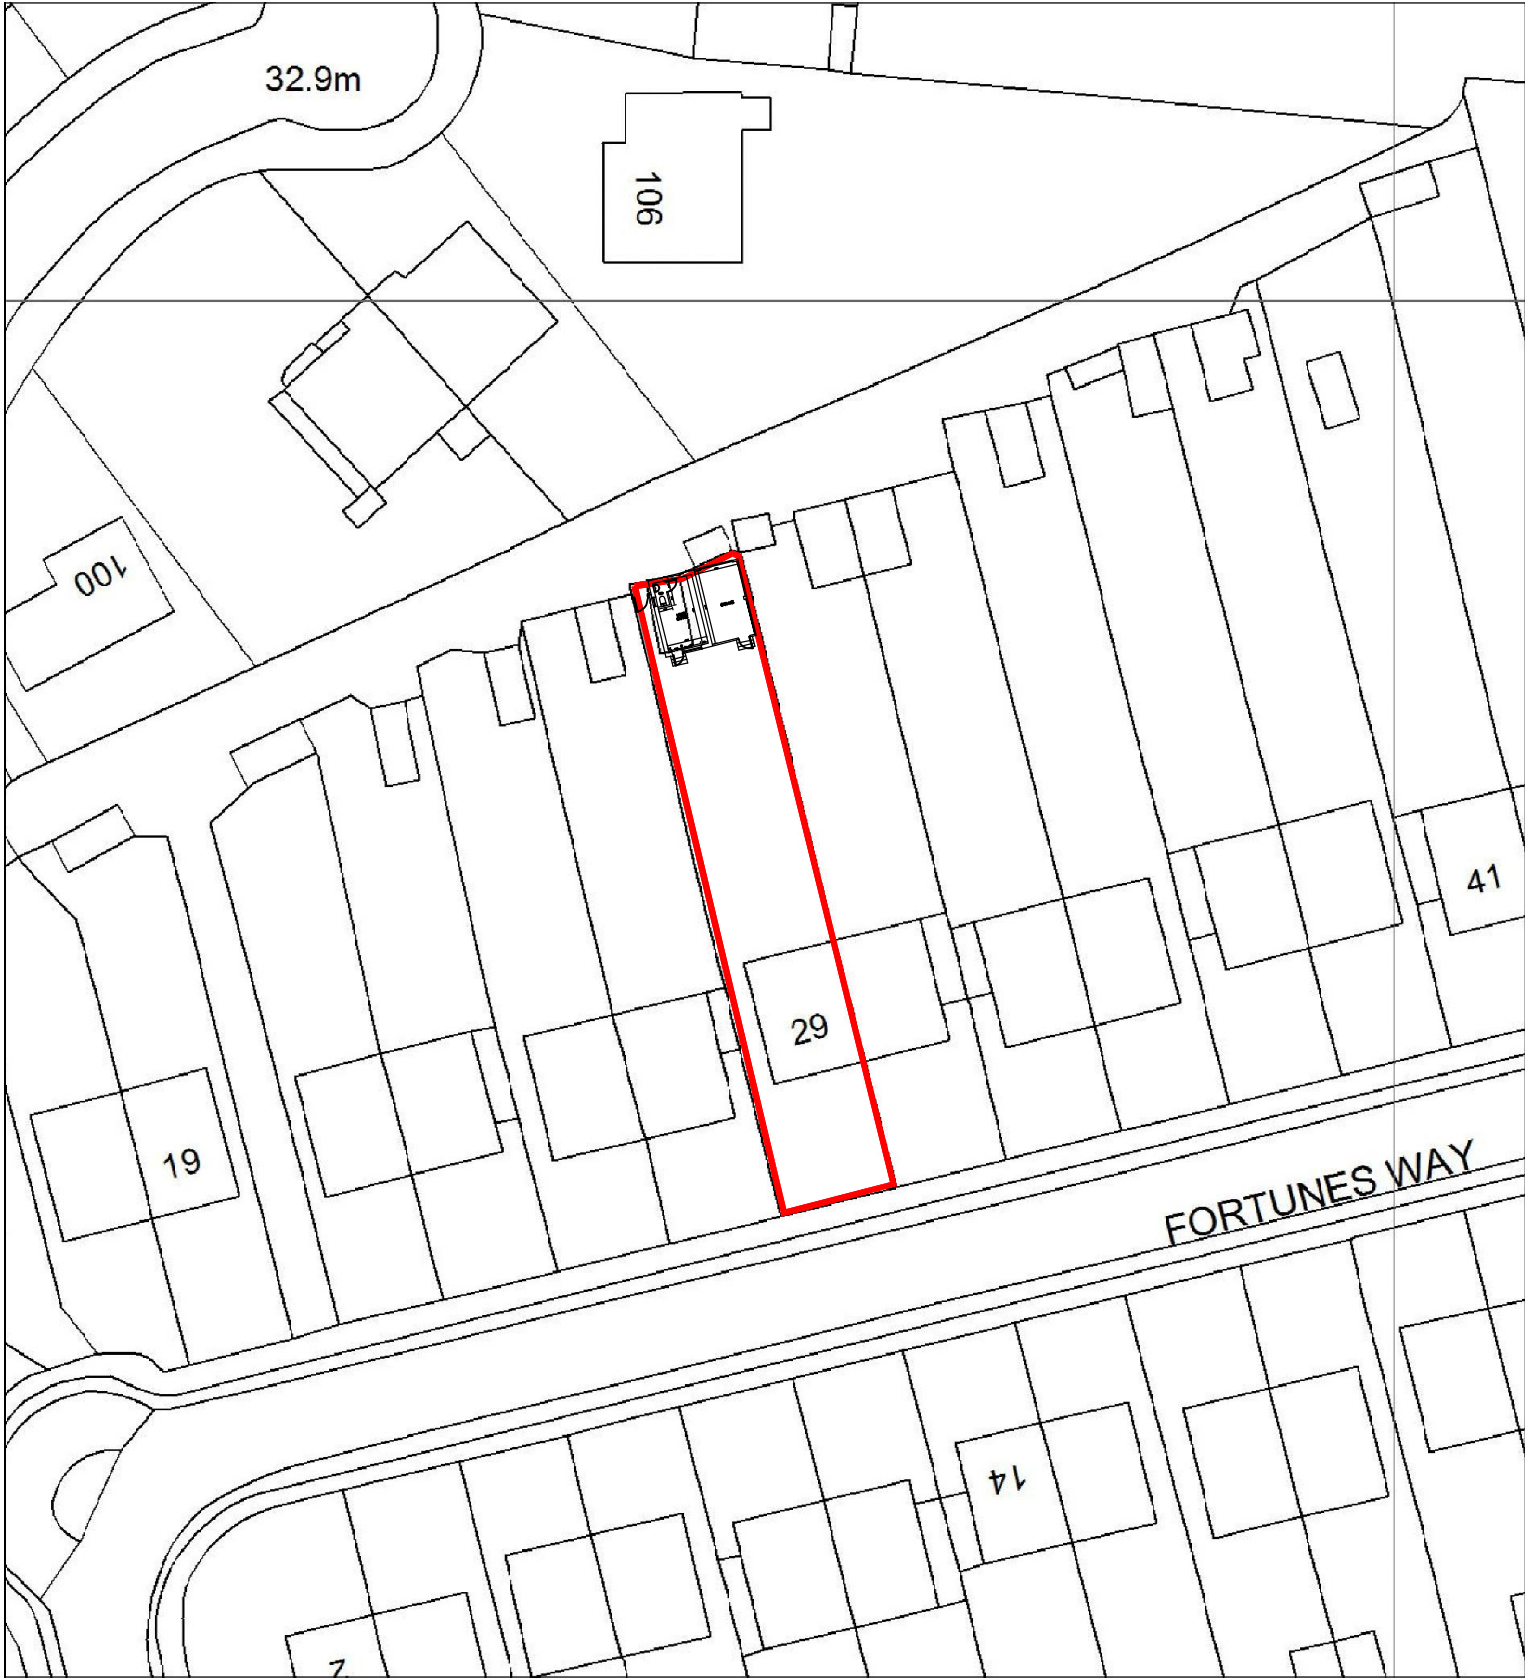

BLOCK 1:500

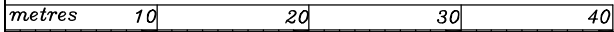

LOCATION 1:1250

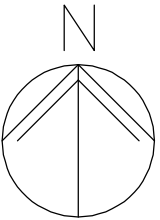

Simon Wilson

29 Fortunes Way,
Havant,
Hampshire,
PO9 3LX

SITE PLANS

DRAFT 1

Revisions
A.
B.
C.

Scale: @A3 AS SHOWN
Date: 25/06/2013
Drawn: OS, see licence

© Crown copyright.
All rights reserved.
Reproduced by permission.
Licence No. 100047474

planning by design
**Architectural
Services**
01243 767440
Forum House, Stirling Rd
Chichester, PO19 7DN