

EXISTING

EXISTING ROOF TILES AND
STRUCTURE RETAINED

EXISTING FOOTPRINT RETAINED




EXISTING RAMP ACCESS

PROPOSED



PROPOSAL:
NEW PORCH GLAZING AND TIMBER FRONT DOOR WITH SIDE LIGHTS.
REFURBISHMENT OF EXISTING RAMP AND ADDITION OF HANDRAILS.
EXISTING DOOR OPENING SIZE RETAINED AND EXISTING PORCH ROOF
TO BE RETAINED

MOTIVATION:
TO ALLOW FOR FRONT ENTRANCE DOOR OPENING AND PORCH TO
COMPLY WITH APPROVED DOCUMENT M AND TO IMPROVE VISUAL
APPEARANCE OF FRONT ELEVATION.

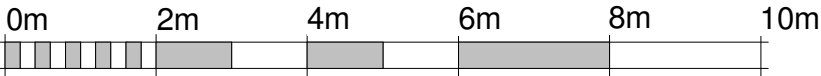

VISUAL SCALE 1:100 @ A3

PETER MINETT & PARTNERS LTD

Building Design and Project Management Consultants

Bridge House 3 Fleet Road Farnborough Hampshire GU14 9RU

Tel: 01252 543342

Fax: 01252 370482

email: farnborough@peterminett.co.uk

Client:

Mr & Mrs Cottrell

Project name:

Parkway Dentalcare
100 Bedhampton Road
Havant, Hampshire
PO9 3EZ

Drawing:

Proposed Refurbishment of Porch - Visuals

Project number 6132

Date 21.06.13

Drawn by wmm

Checked by gp Scale

DP/1 03

@ A3