


Front Lawn Junior School Site and Location Plan

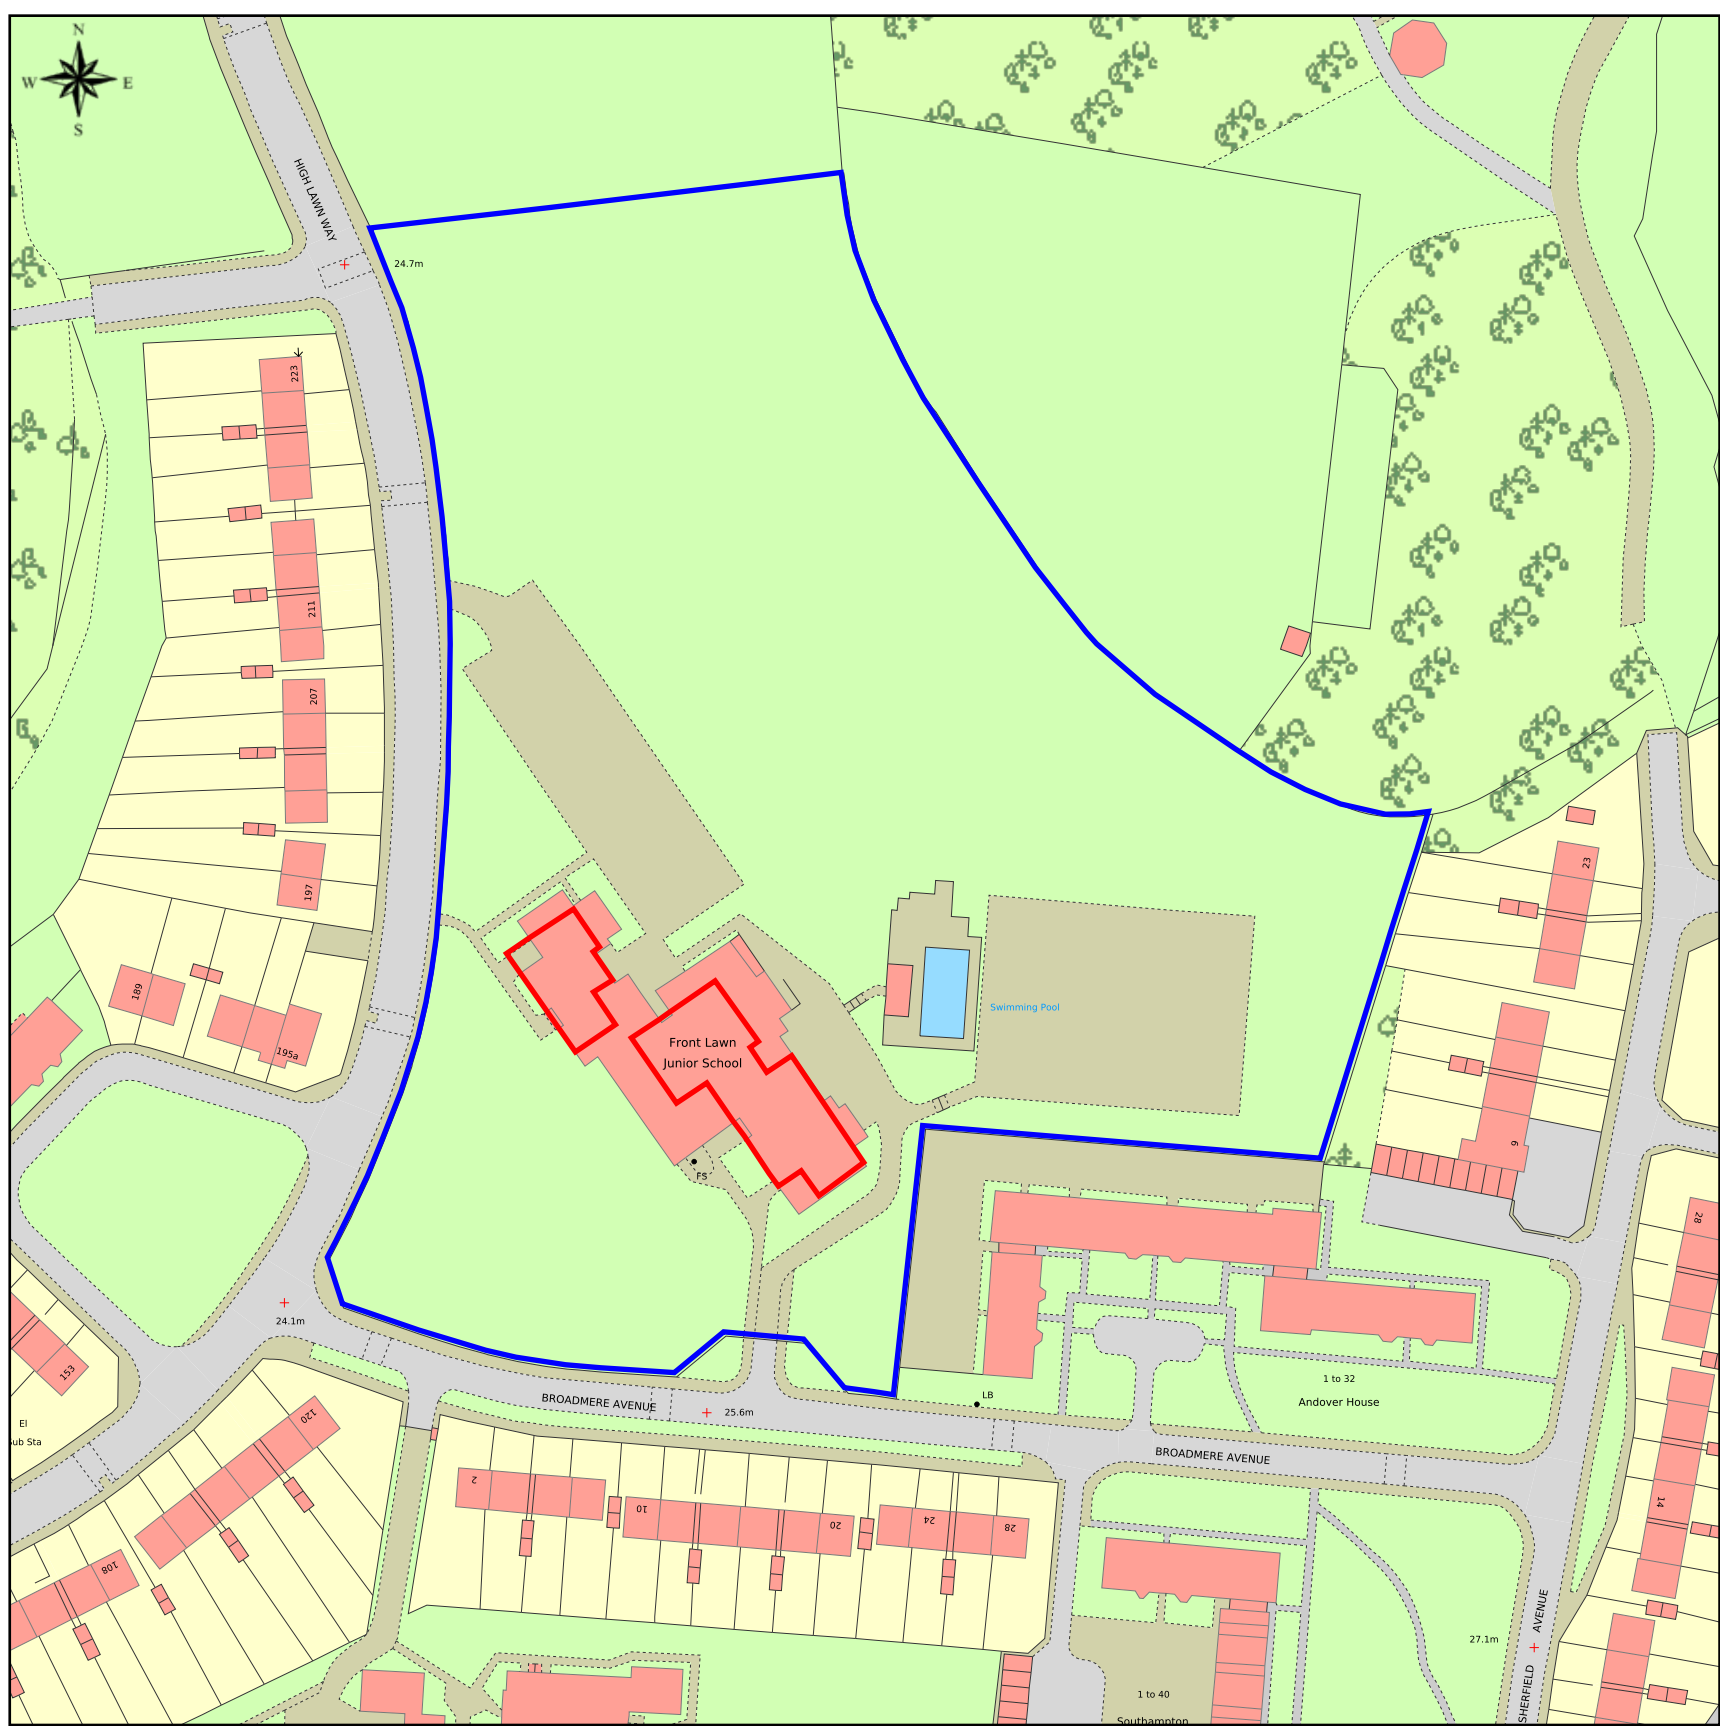

This Plan includes the following Licensed Data: OS MasterMap Colour PDF Site Plan by the Ordnance Survey National Geographic Database and incorporating surveyed revision available at the date of production. Reproduction in whole or in part is prohibited without the prior permission of Ordnance Survey. The representation of a road, track or path is no evidence of a right of way. The representation of features as lines is no evidence of a property boundary. © Crown copyright, All rights reserved 2013. Licence number 0100031673

10m 20m 30m 40m 50m 60m 70m 80m 90m 100m110m120m130m140m

Scale: 1:1250, paper size: A3

Red line - Panel Location
Blue line - School Boundary