

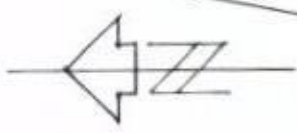


HAVANT BOROUGH
COUNCIL
28 MAR 2013
RECEIVED

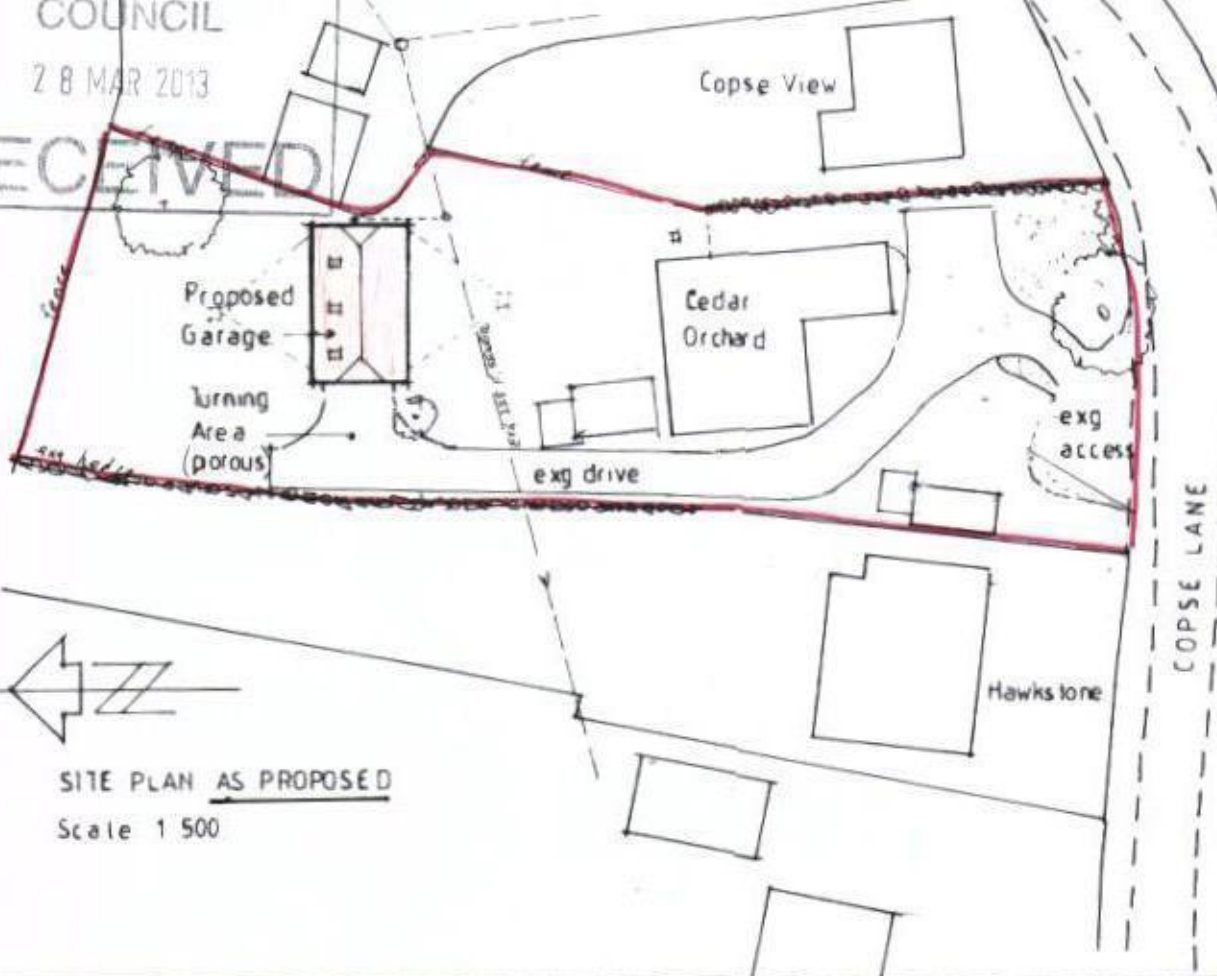

SITE PLAN AS PROPOSED
Scale 1:500

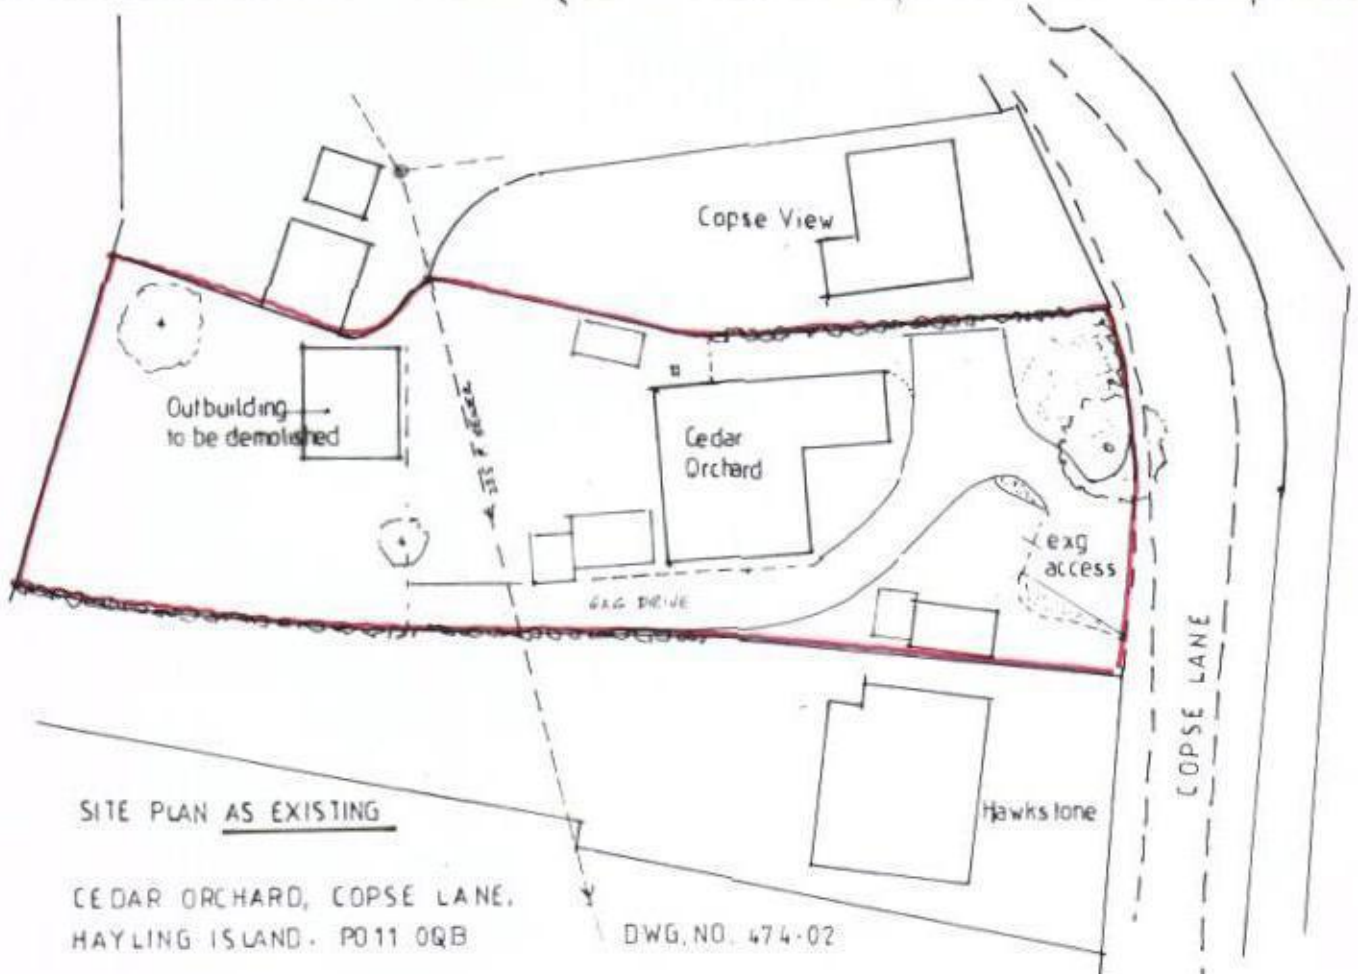

SITE PLAN AS EXISTING

CEDAR ORCHARD, COPSE LANE,
HAYLING ISLAND. PO11 0QB

DWG. NO. 474-02