



PHOTO 1



PHOTO 2




PHOTO 3



PHOTO 4




PHOTO 5

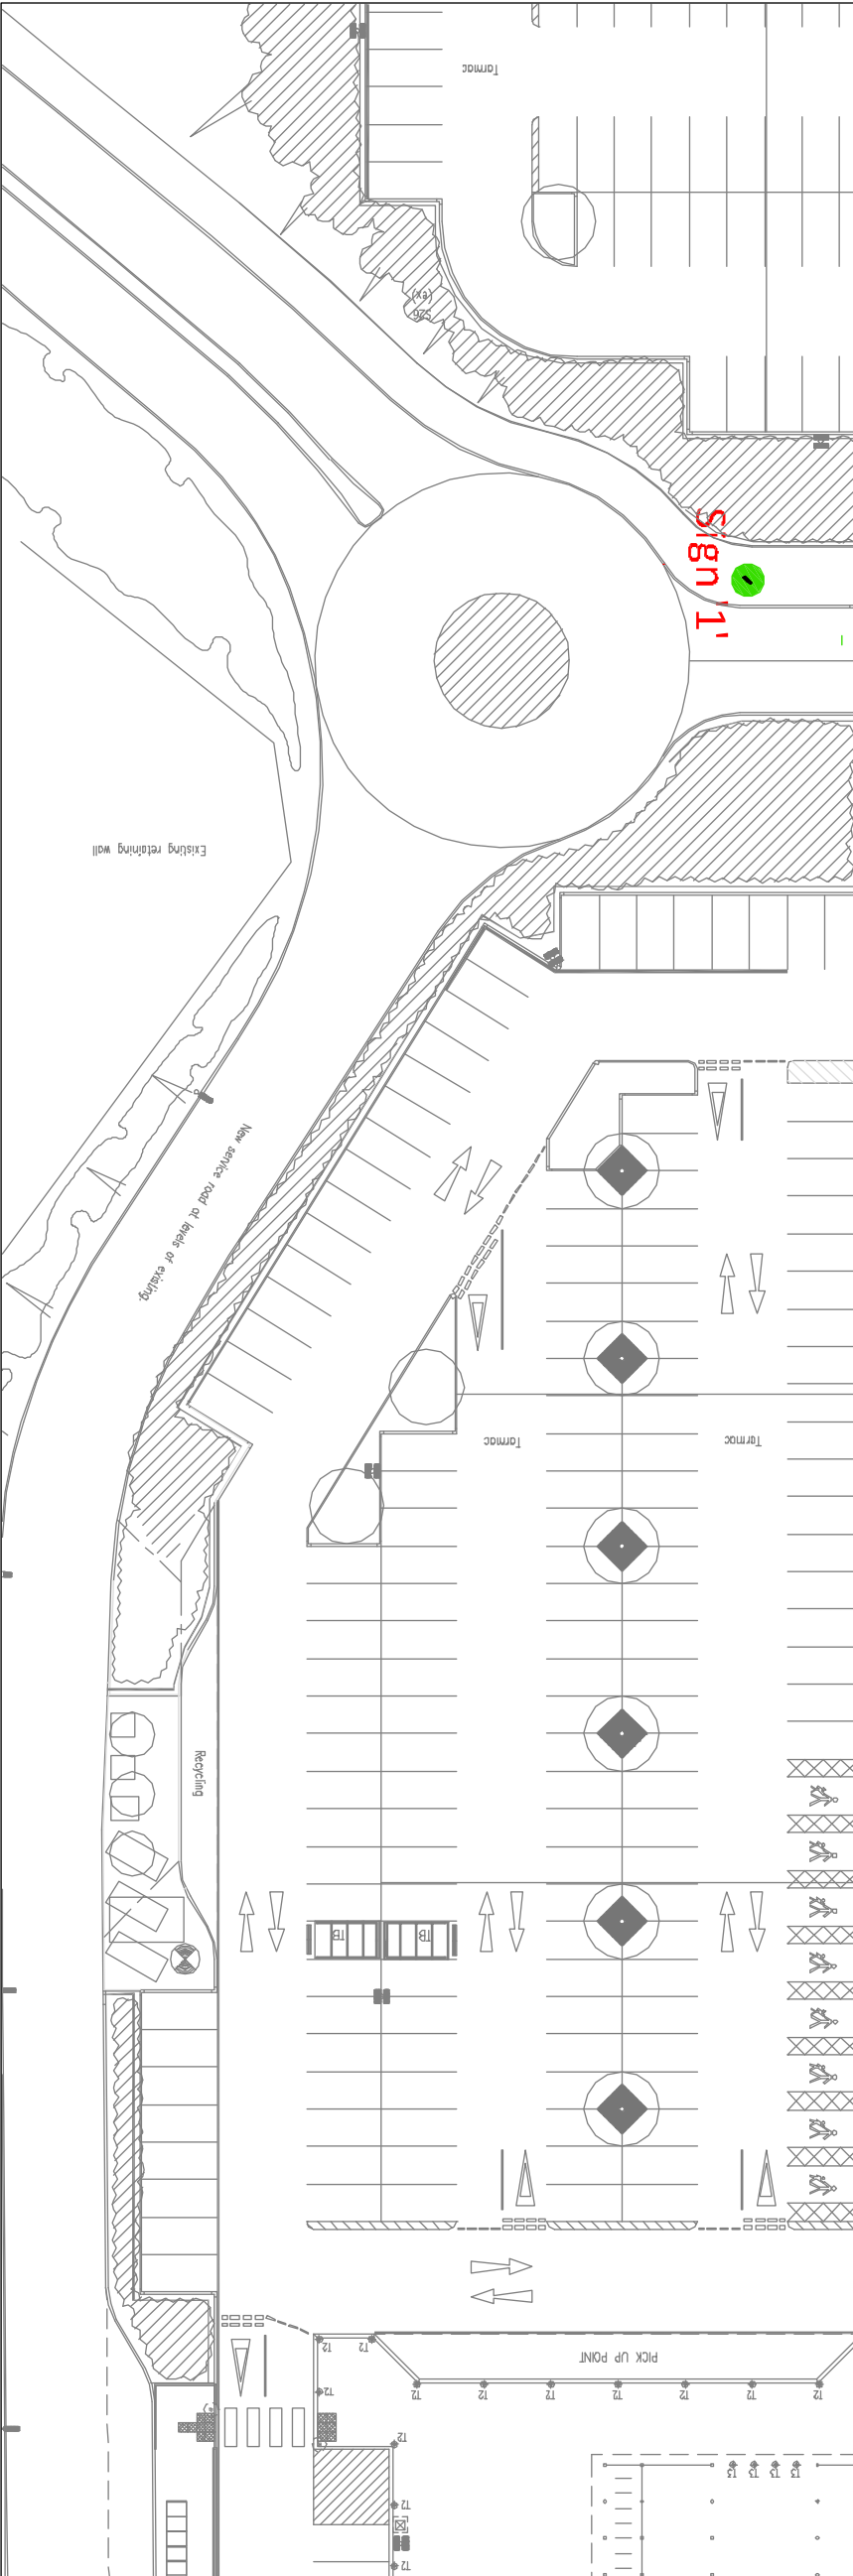


PROPOSED SITE PLAN - 1:500



PROPOSED SIGN 1 LOCATION - 1:200

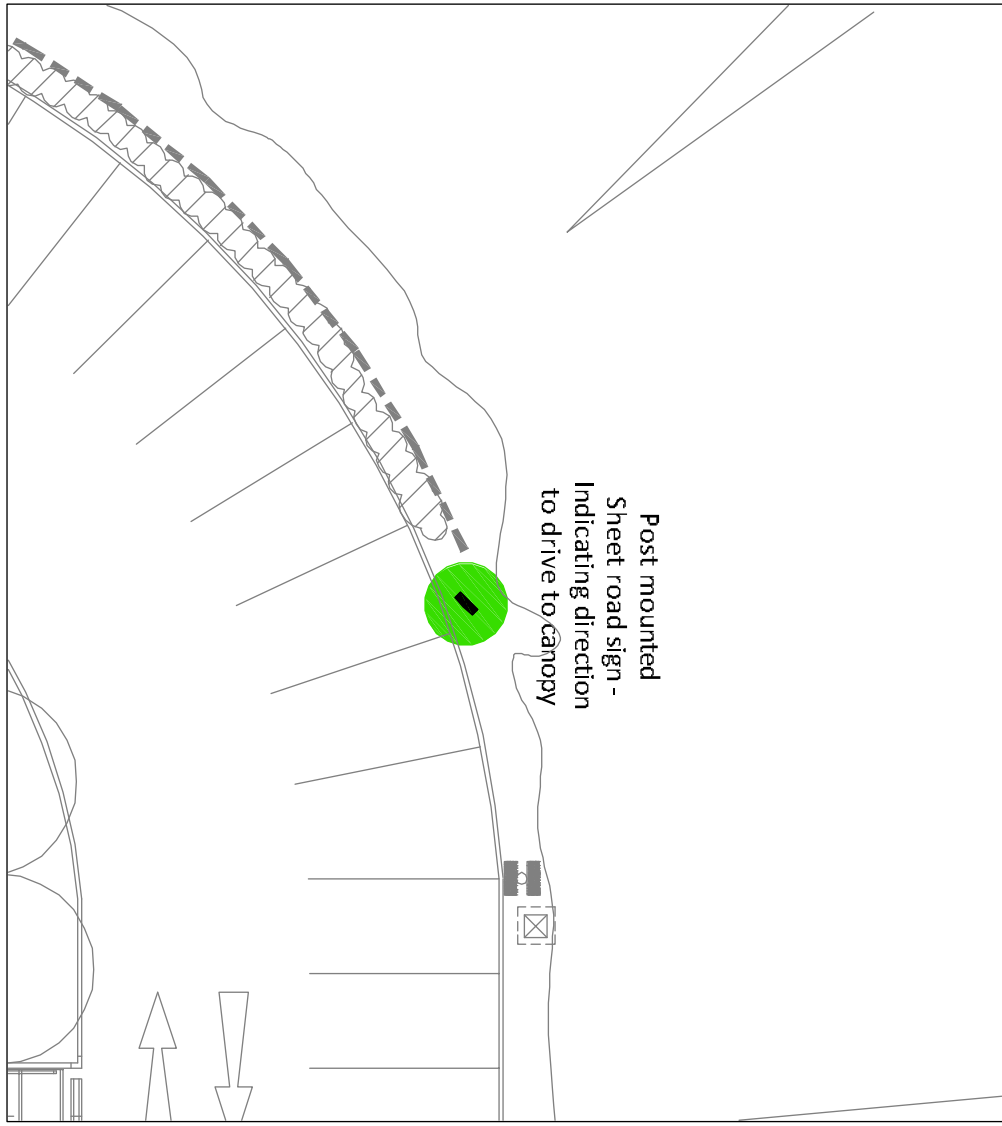

PROPOSED SIGN 2 LOCATION - 1:200

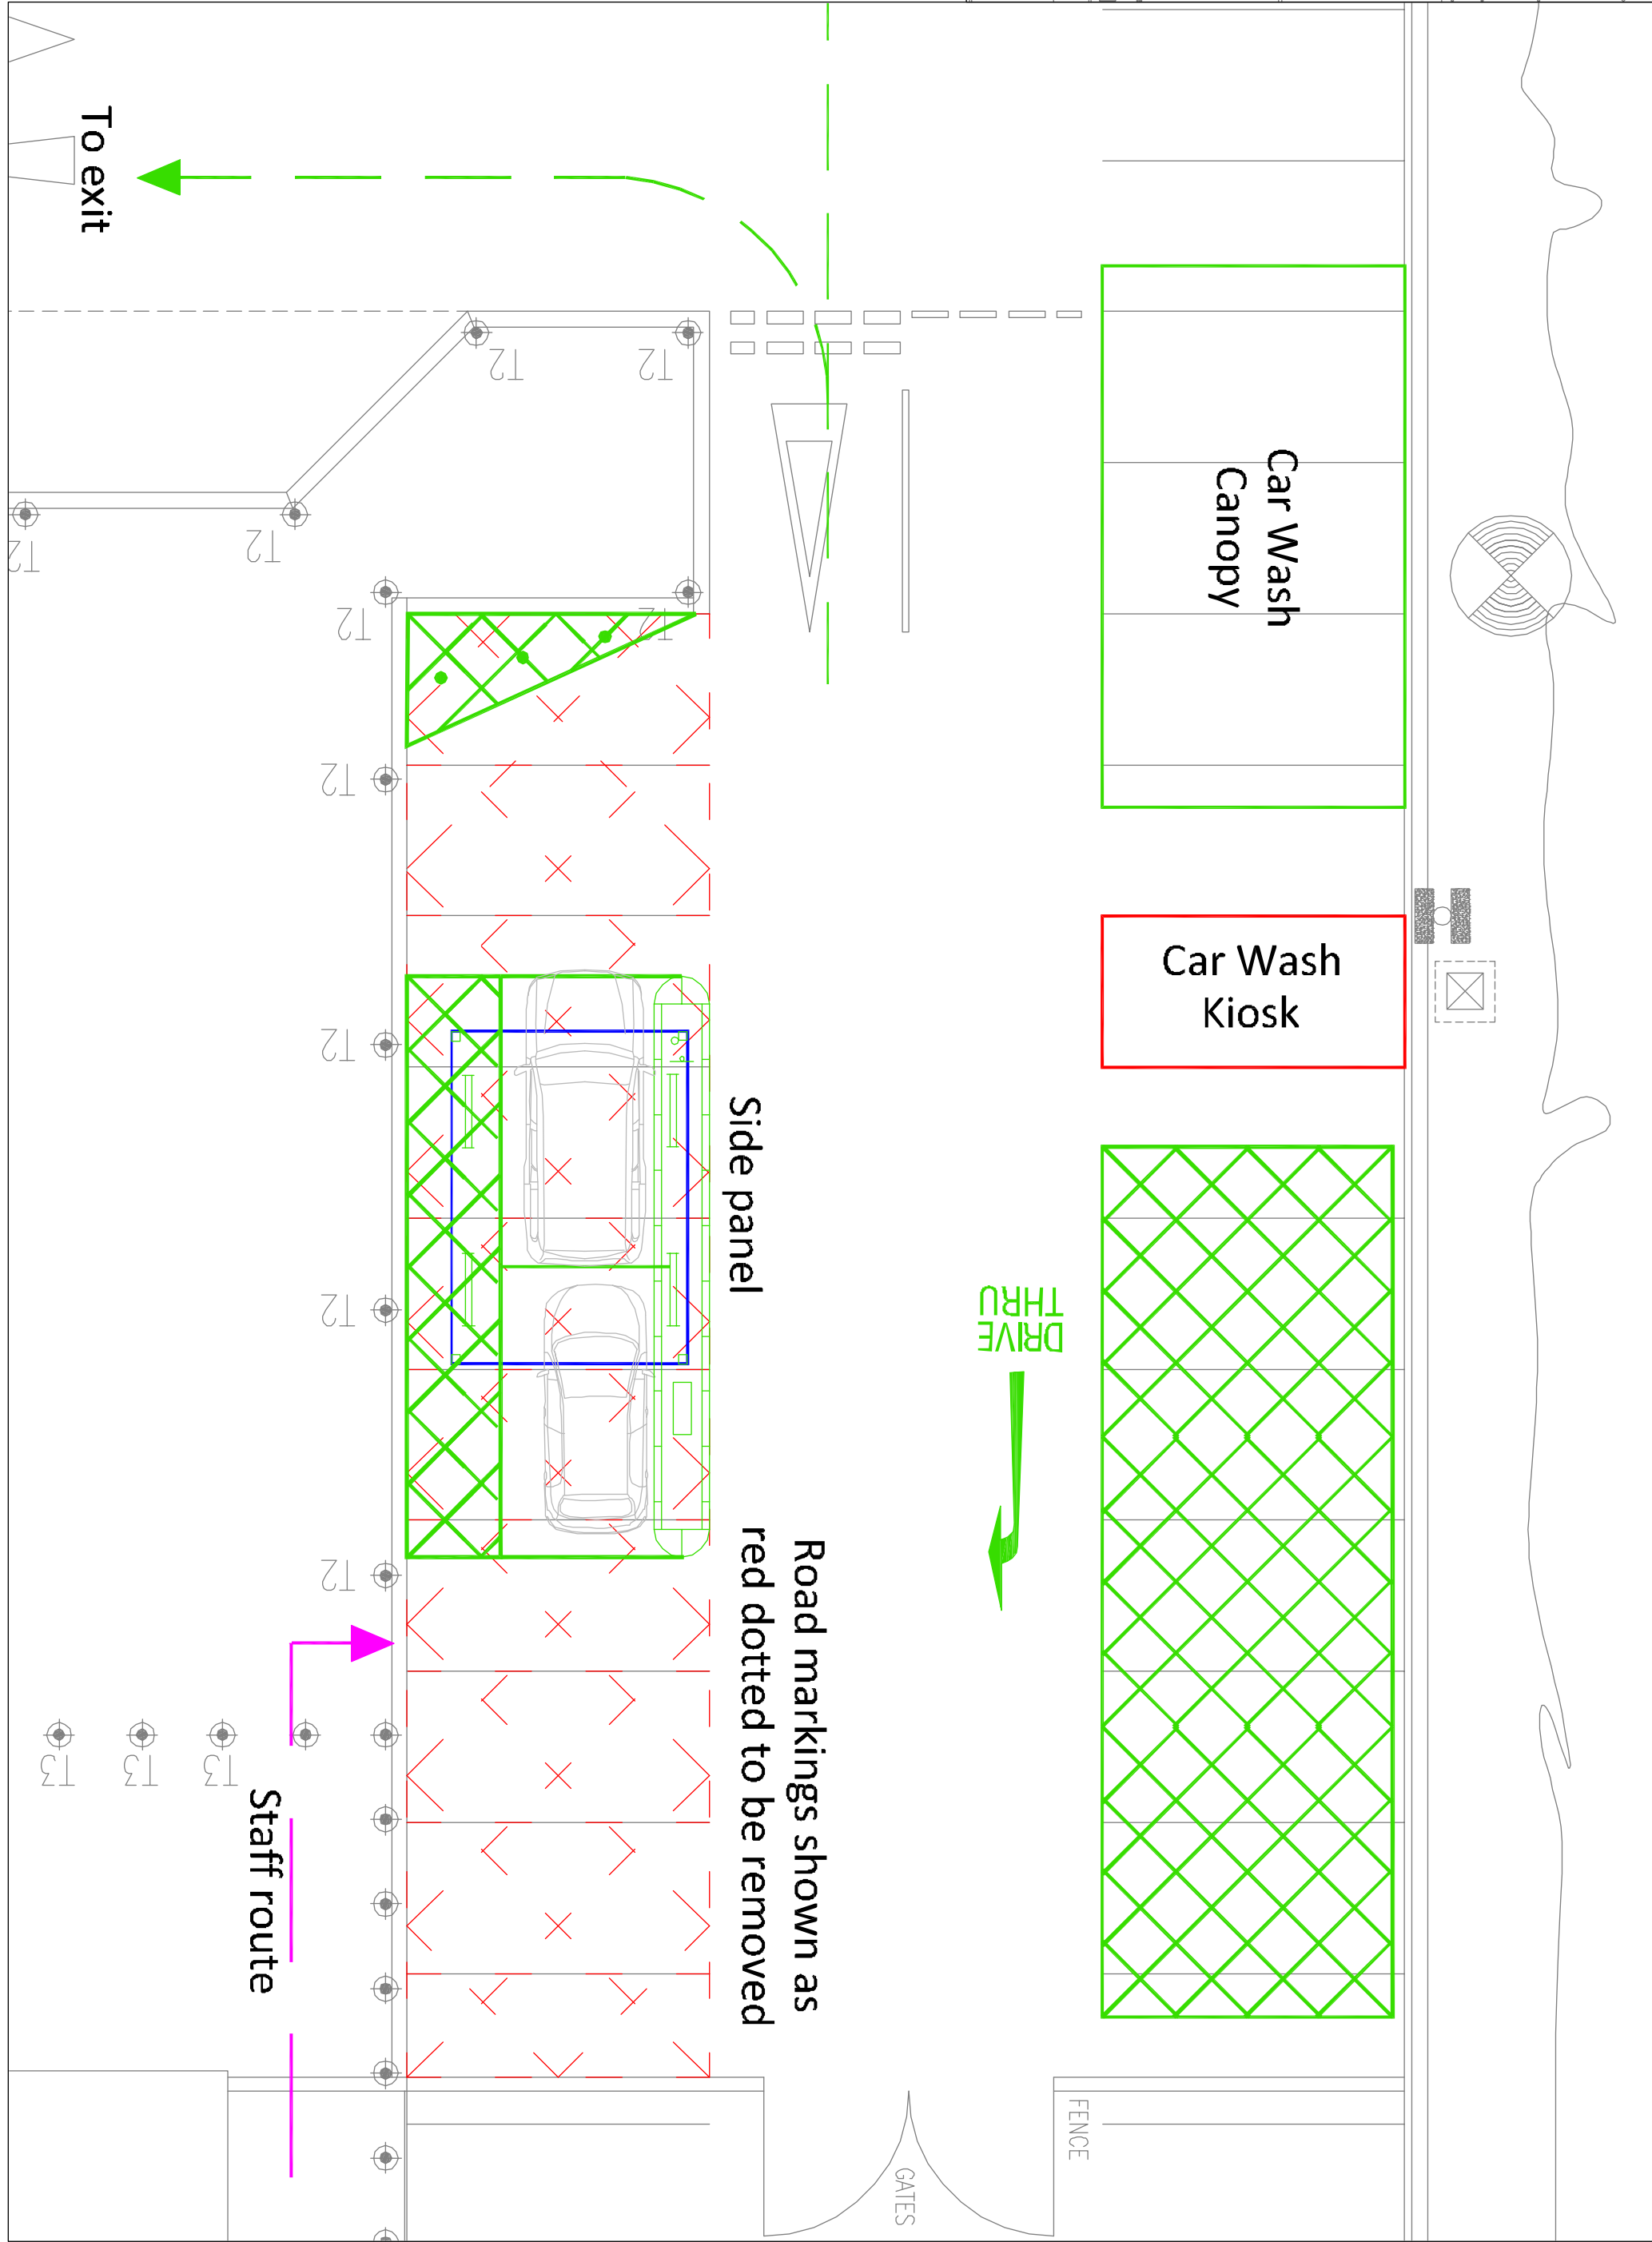

PROPOSED GROCERY COLLECTION LOCATION - 1:100

C	20.03.13	Photos and notes added	DOS	TG
B	15.03.13	Car wash canopy added	DOS	TG
A	14.03.13	Canopy model added	DOS	TG

Rev	Date	Amendment	Scale	Varies @ A1
-----	------	-----------	-------	-------------

Status	FEASIBILITY
--------	-------------

Project No	Dwg No	Rev	C
------------	--------	-----	---

Dwg Title	Proposed Layout Plan
-----------	----------------------

Date	Feb 2013	Scale	Varies @ A1
------	----------	-------	-------------

Project	Asda Havant Grocery Collection - Drive Thru Option 2
---------	--

Client	ASDA
--------	------

SAVING YOU MONEY - EVERY DAY

GPS	2 Pelion Place Bradley Business Park Dyson Road Way Huddersfield HD2 1GT Tel: 01484 422219 Fax: 01484 513617
-----	--