
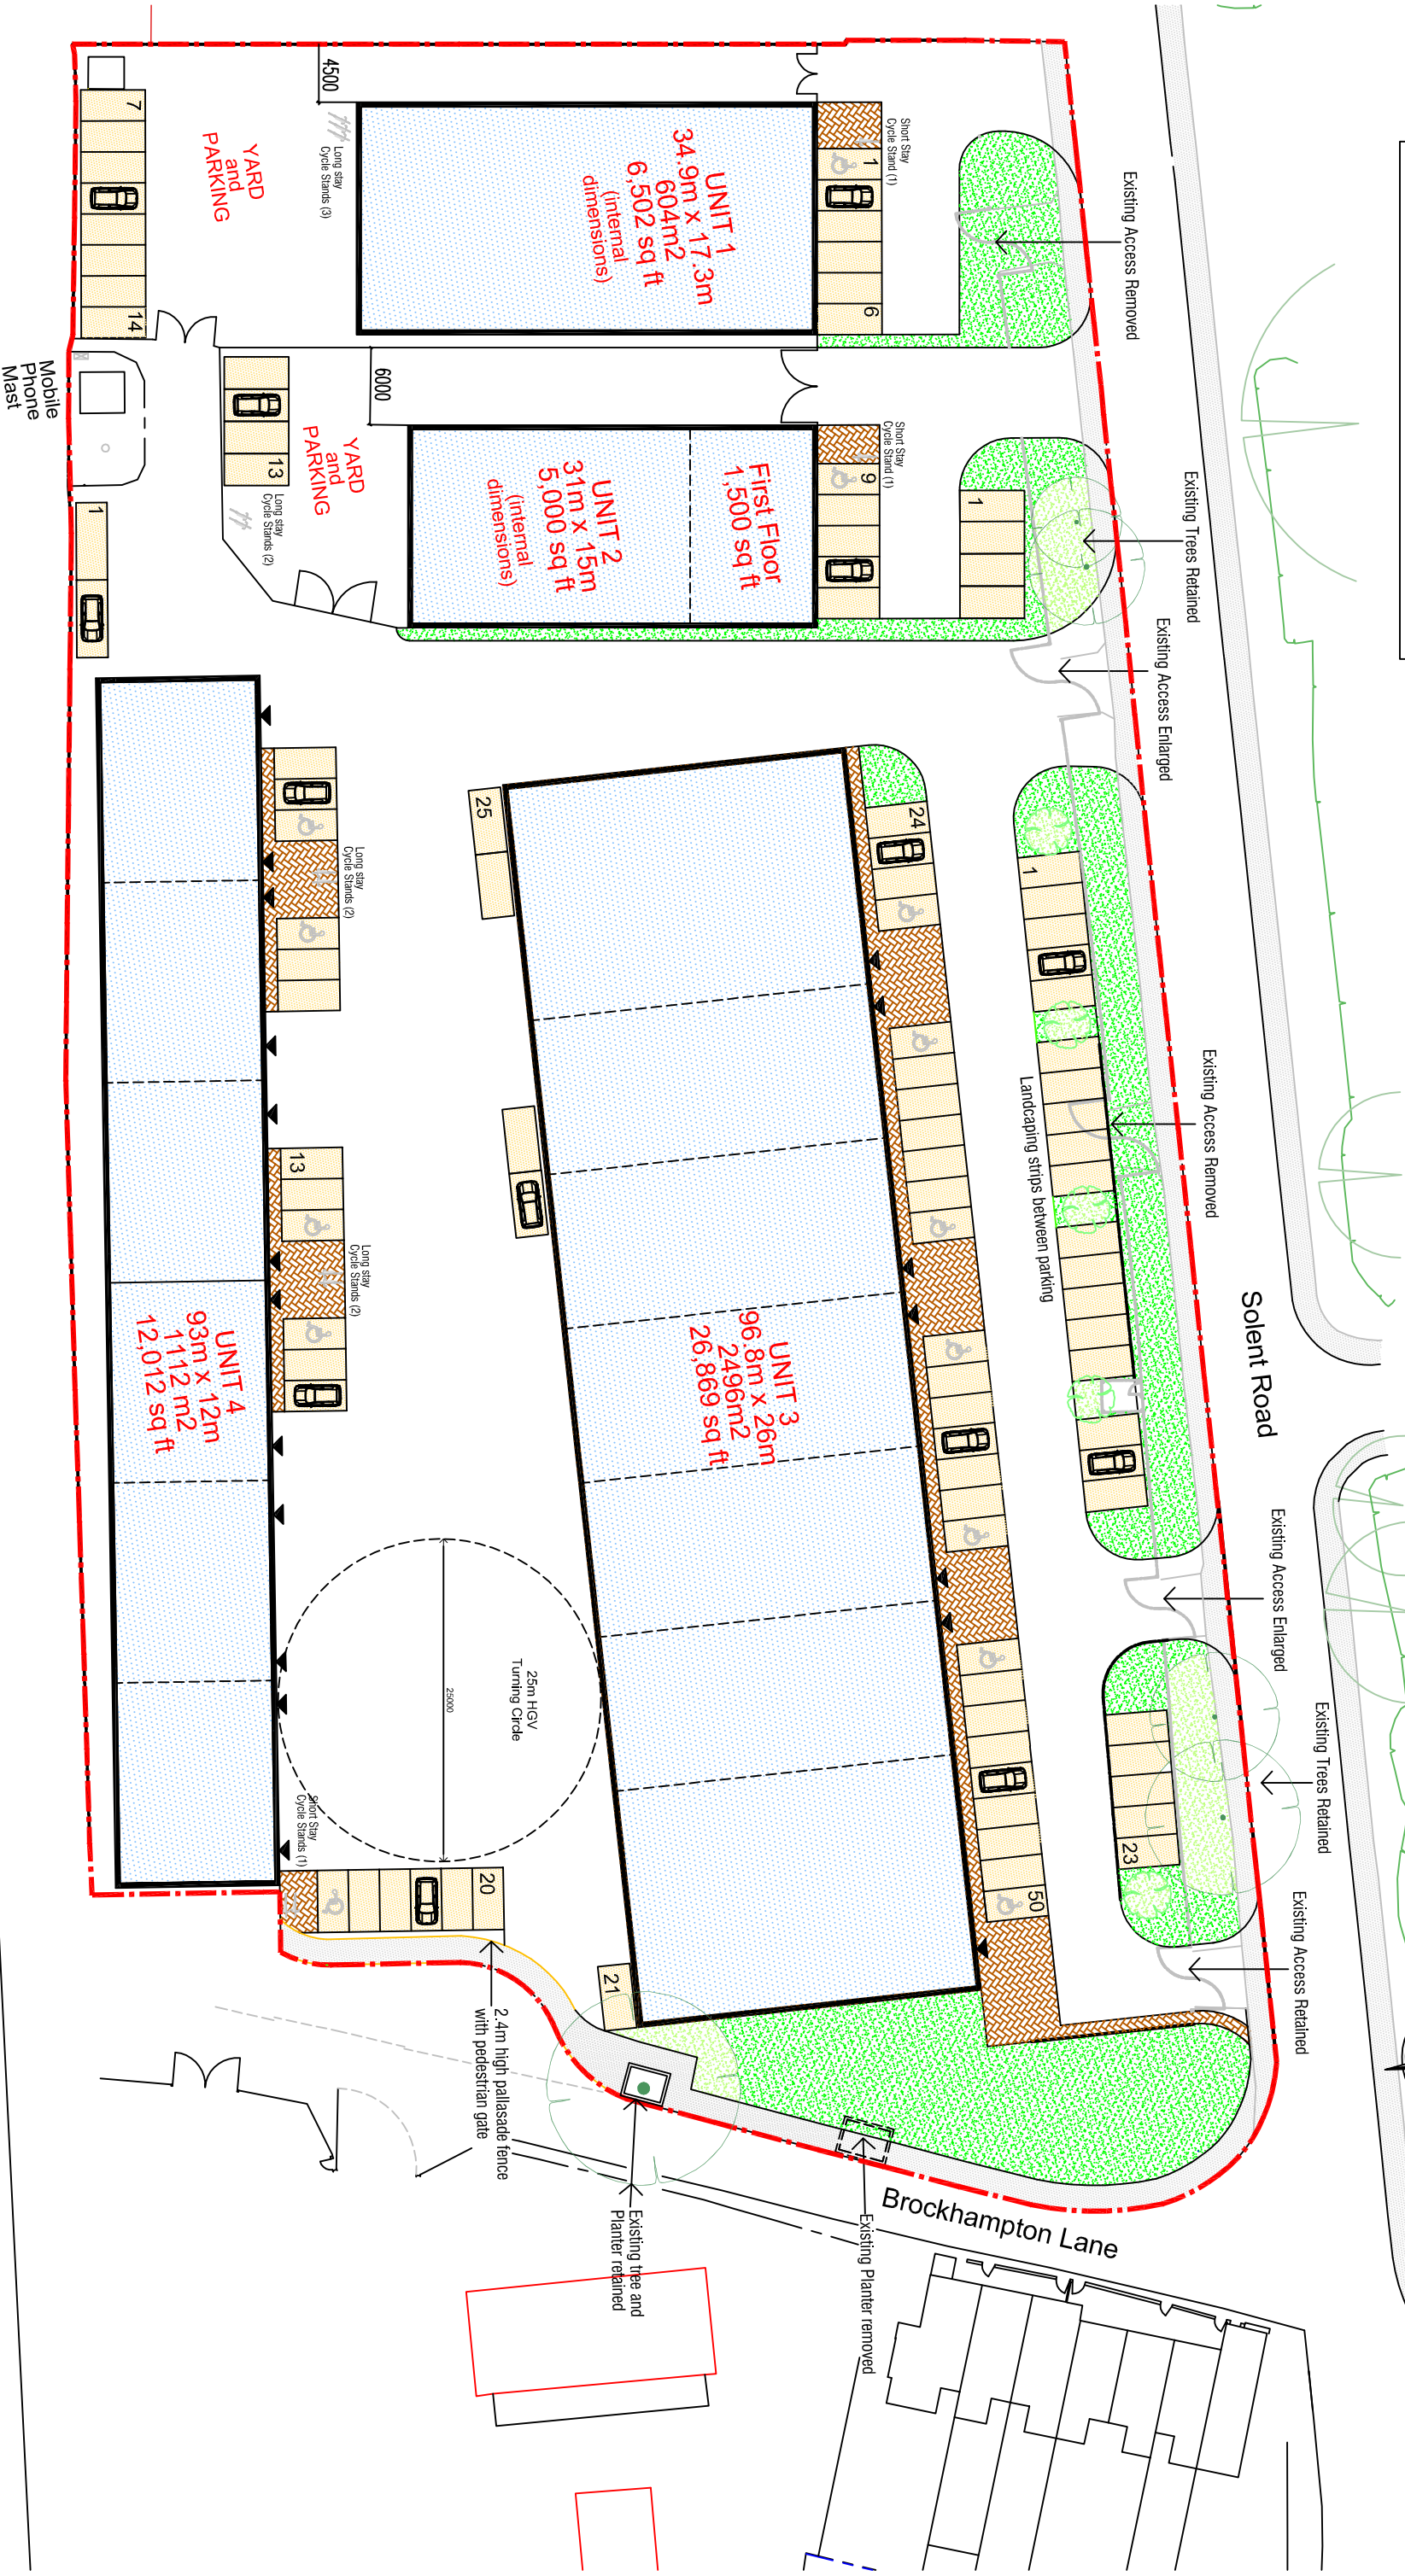


CYCLE PARKING NOTE:
The provision of Long and Short stay cycle stands is to be agreed when the building classifications and sub-division sizes are known.

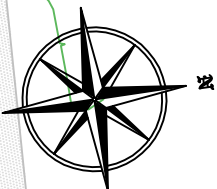

Hargreaves

Rushington House, Worthing Road, Rushington, West Sussex, BN16 3PS
Tel No: (01903) 777777 Fax No: (01903) 777700

Solent Trade Park
Havant
SITE PLAN

Job No.	HA SR TP	Rev.	01	R
Scale	1:500 @A3	Drawn By	CB	
CDD Plan View/Architectural Plans/Planning/Engineering/Site Plan/Solent Trade Park - Site Plan/2020				