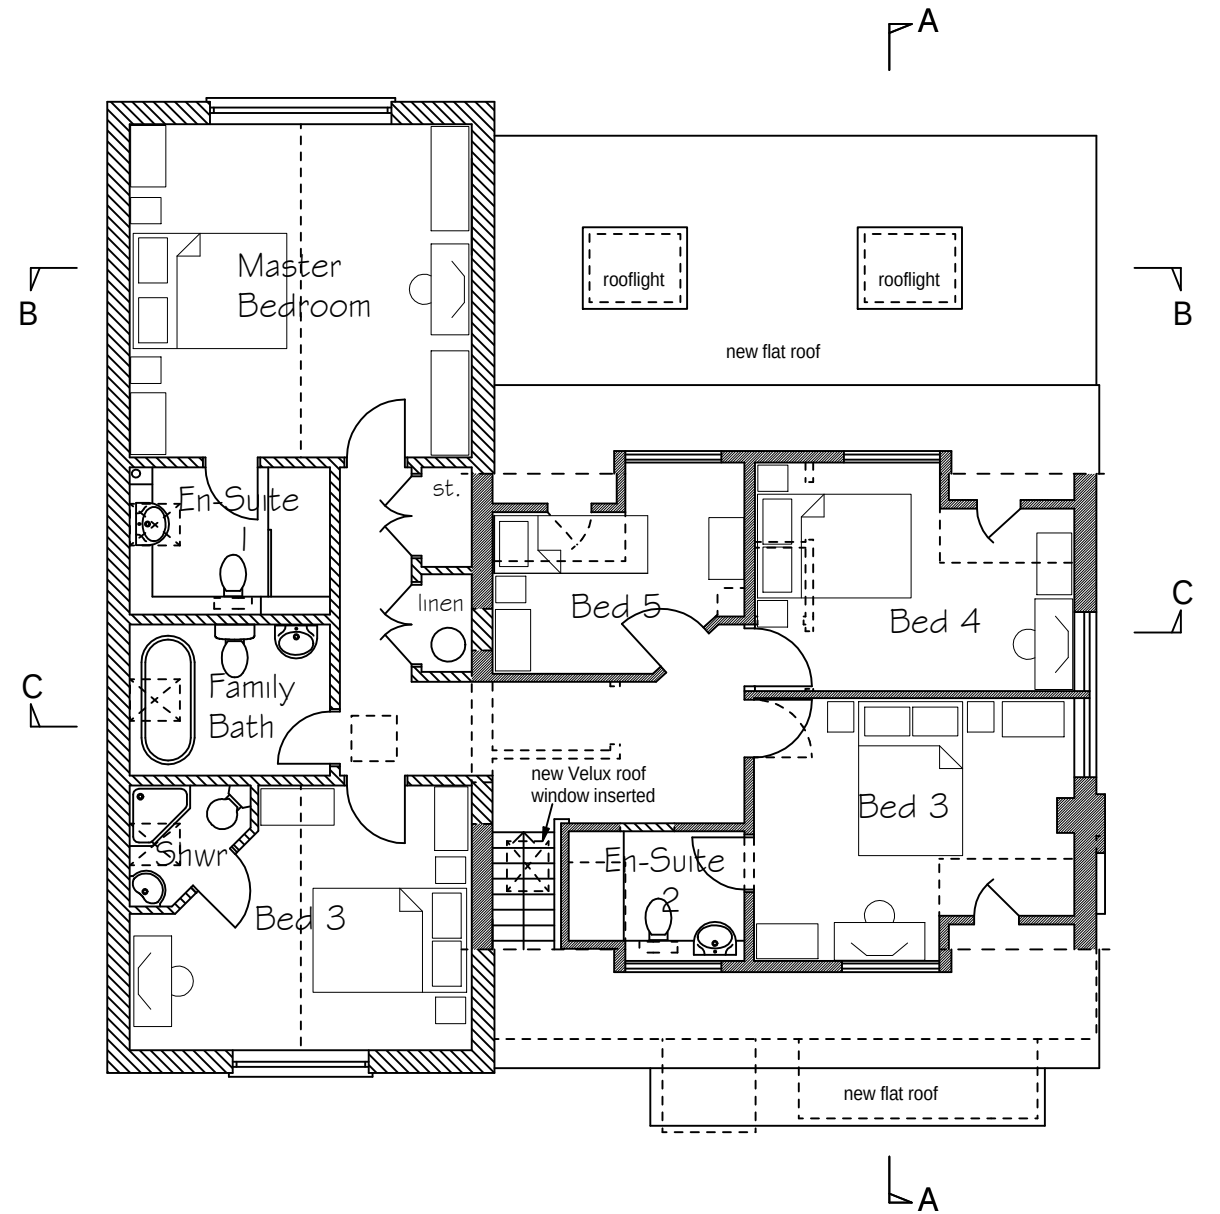
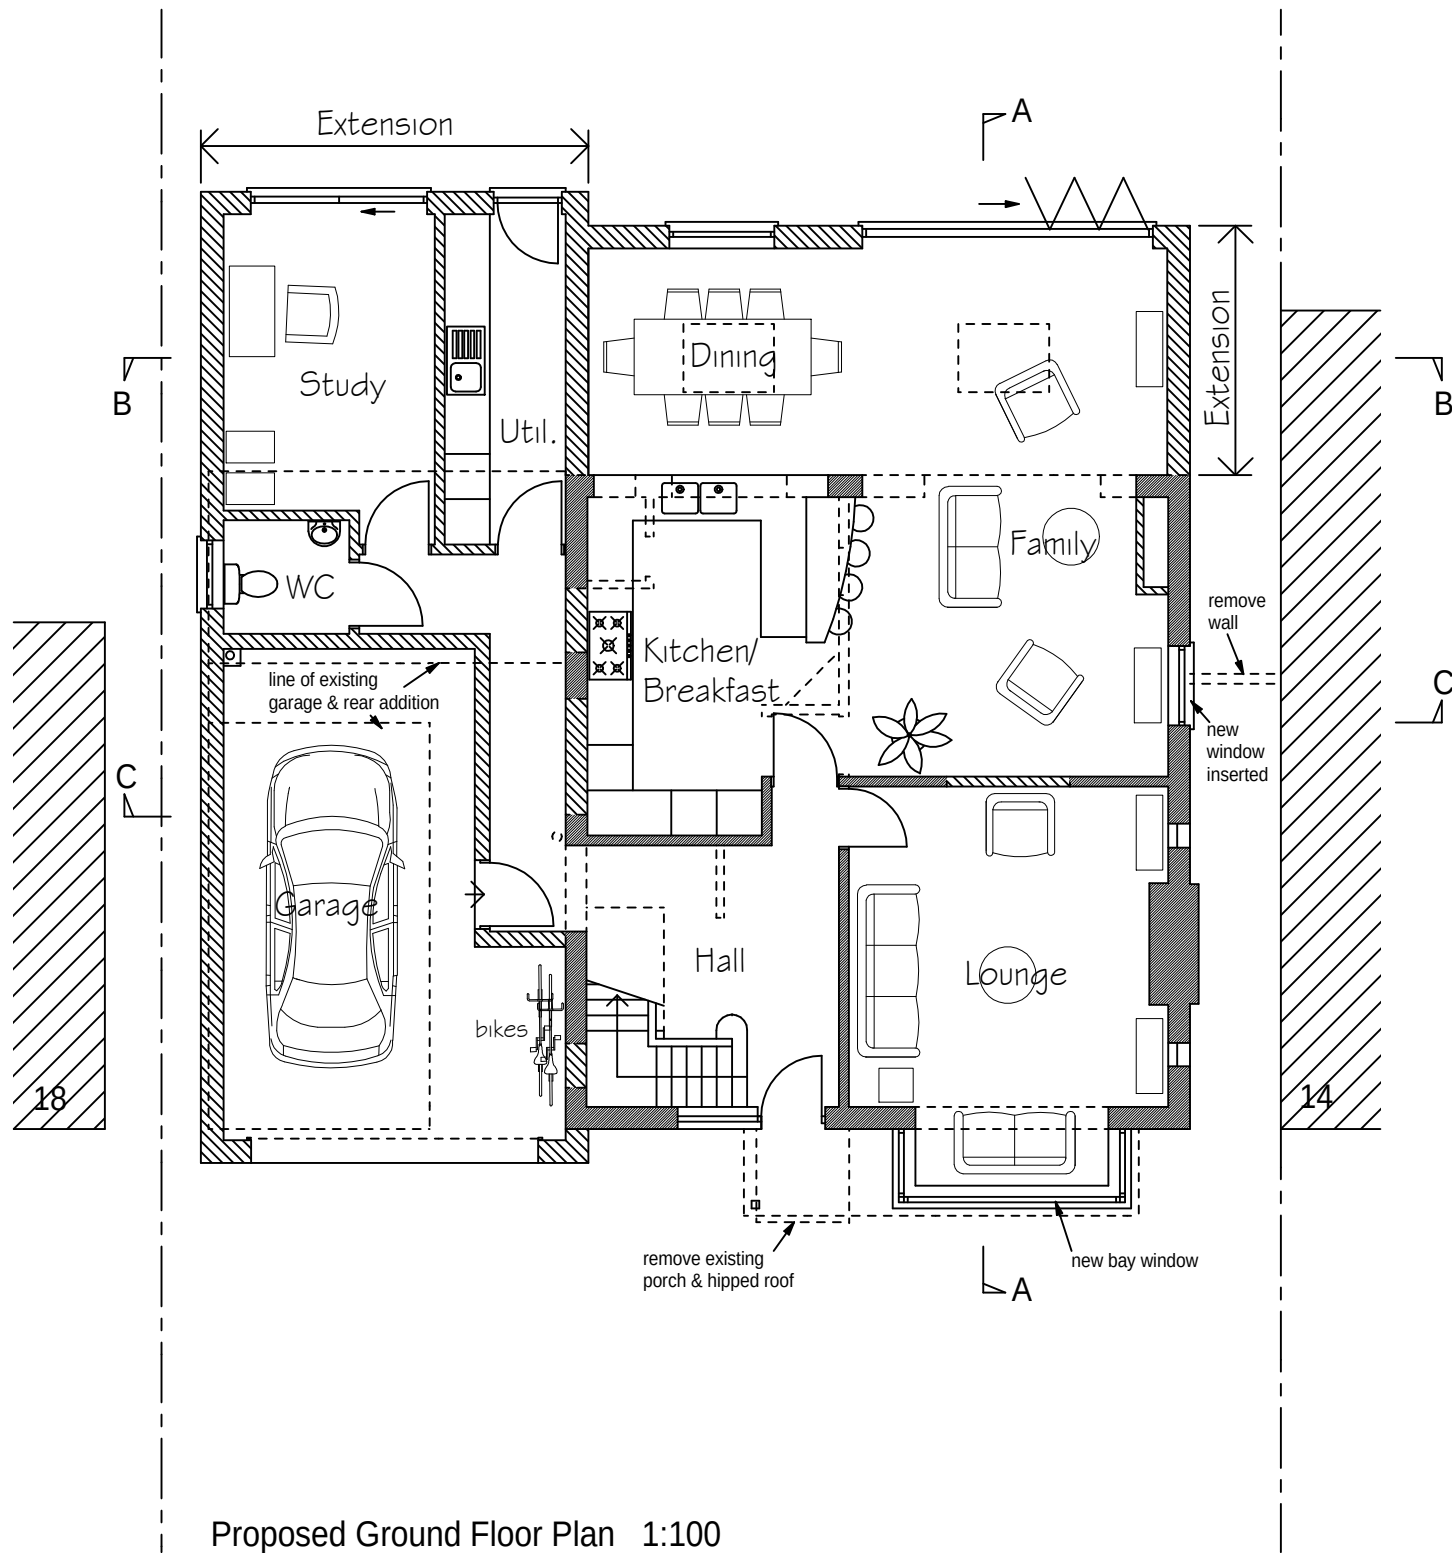


|   |                      |   |      |          |          |            |
|---|----------------------|---|------|----------|----------|------------|
| <p>This drawing is the copyright of the Architect and must not be reproduced without permission, except by the Local Planning Authority for planning purposes.</p> <p>Figured dimensions to be taken in preference to scaled.</p> <p>Dimensions to be checked on site before work commences.</p> <p>No deviation from this drawing will be permitted without the prior written consent of the Architect.</p> <p>Ground floor slabs, foundations, structure, etc., and all work below ground is shown provisionally and inspection of ground conditions is essential prior to work commencing.</p> <p>Reassessment is essential when the ground conditions are apparent and redesign may be necessary in the light of soil conditions found.</p> <p>The responsibility for establishing the soil and subsoil conditions rests with the Contractor.</p> | drawing              | revisions   |      |          |          | date       |
|   |                      | drawing no.   | rev. | date     | scale(s) | sheet size |
|   |                      | 21302/05   |      | JAN 2013 | 1:100    | A3         |
|   |                      | client   |      |          |          |            |
| project   | PROPOSED FLOOR PLANS | MR. & MRS. GEDEN   |      |          |          |            |
|   |                      |   |      |          |          |            |
|   |                      |   |      |          |          |            |
|   |                      |   |      |          |          |            |
| PROPOSED EXTENSIONS & ALTERATIONS<br>16 STAUNTON AVENUE, HAYLING ISLAND<br>HAMPSHIRE PO11 0EN   |                      | Jeffrey Douglas Chartered Architect   |      |          |          |            |
|   |                      |   |      |          |          |            |
|   |                      |   |      |          |          |            |
|   |                      | <div> <div>114 Havant Road</div> <div>Hayling Island</div> <div>Hampshire</div> <div>PO11 0LJ</div> <div>Tel: (023) 9246 8889</div> <div>E-mail: jdo@jeffreydouglas.co.uk</div> </div> |      |          |          |            |