


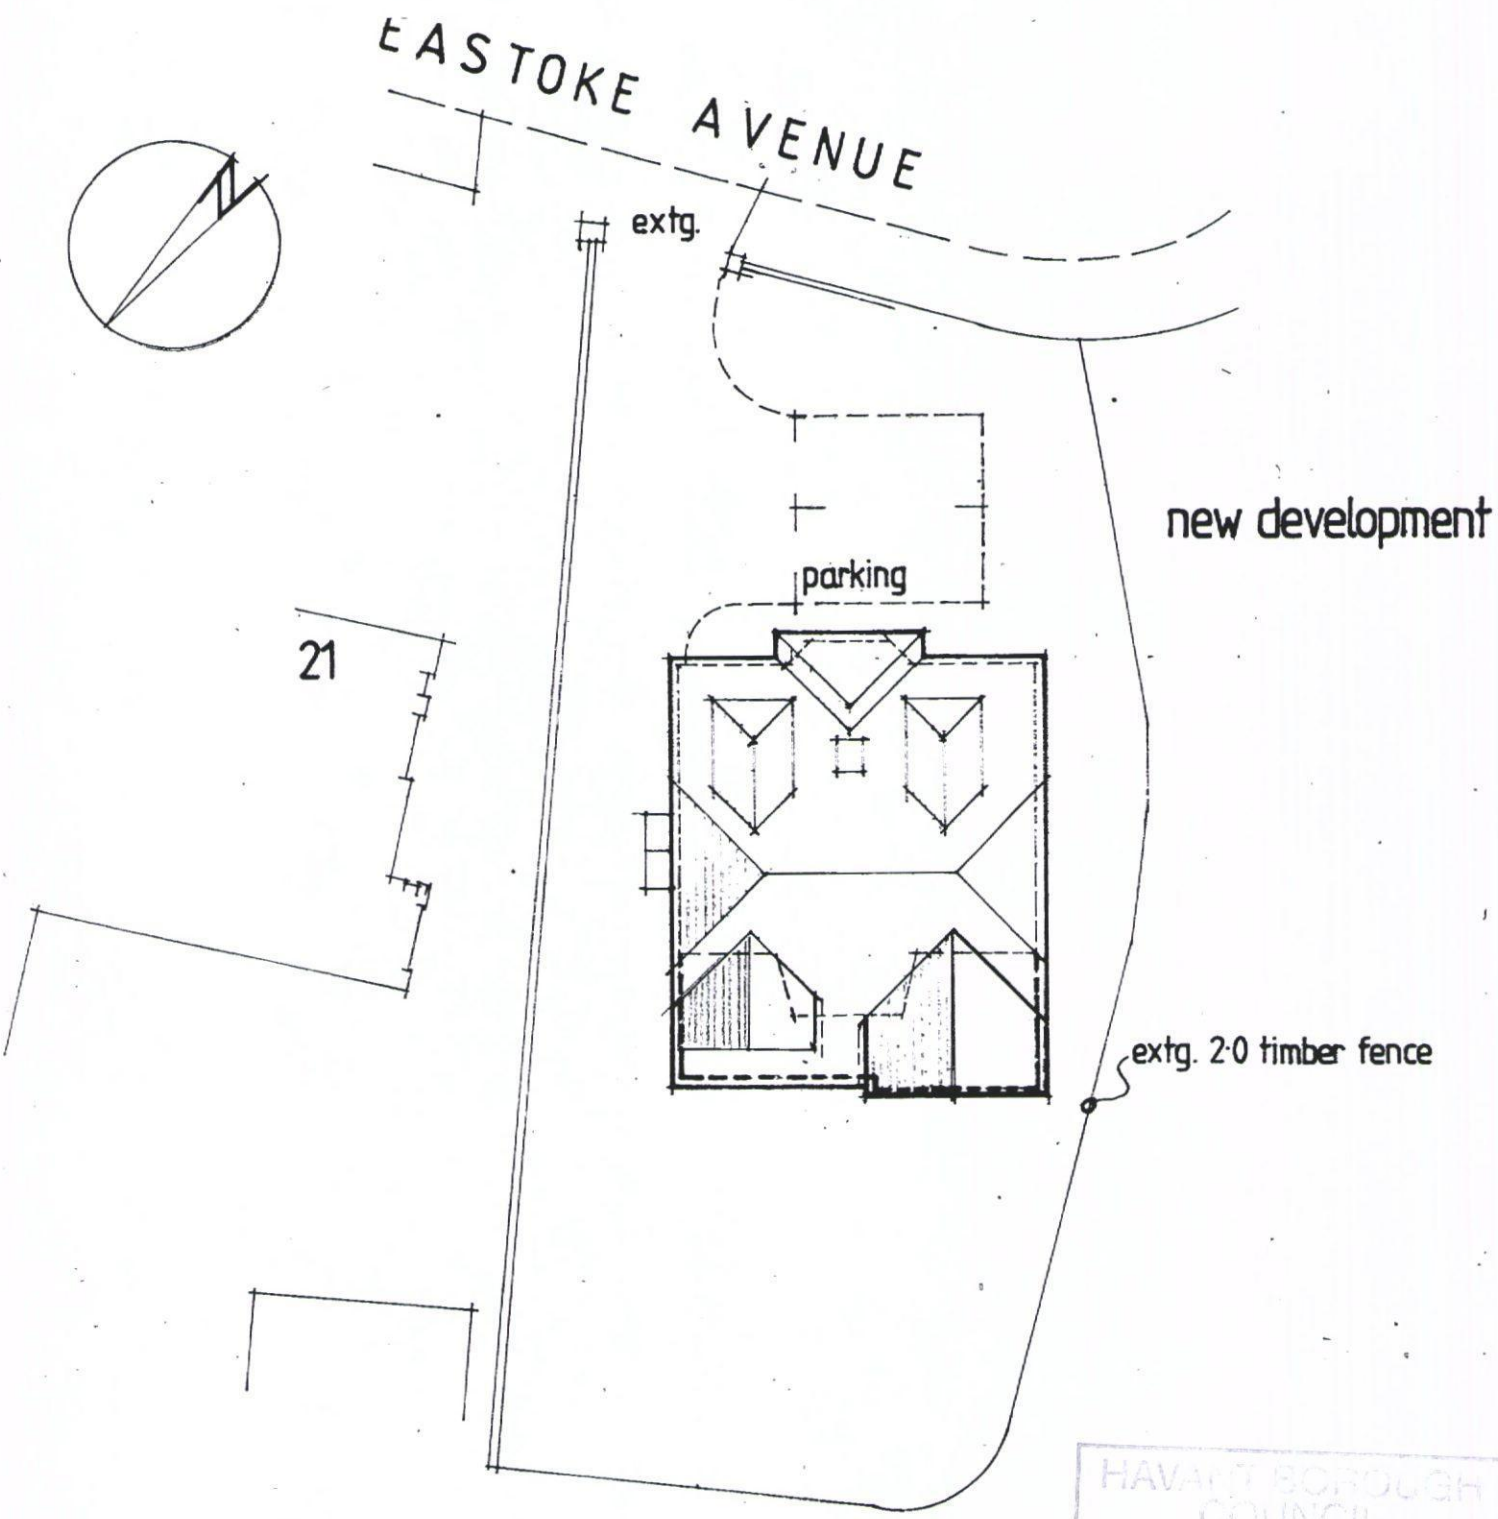

HAVANT BOROUGH COUNCIL
06 JUN 2012
RECEIVED

from measured survey D&BA Sept.2011

D & B . A The Studio, 11 Anthill Close Deanmead, Hampshire, PO7 6ND Tel. 02392 233337 Email ken@berry6.eclipse.co.uk	19 Eastoke Avenue Hayling Island Site Plan	Drawing no 1123/08 A Scale : 1:100 1:200 Date : October 2011	A4
---	--	---	-----------