


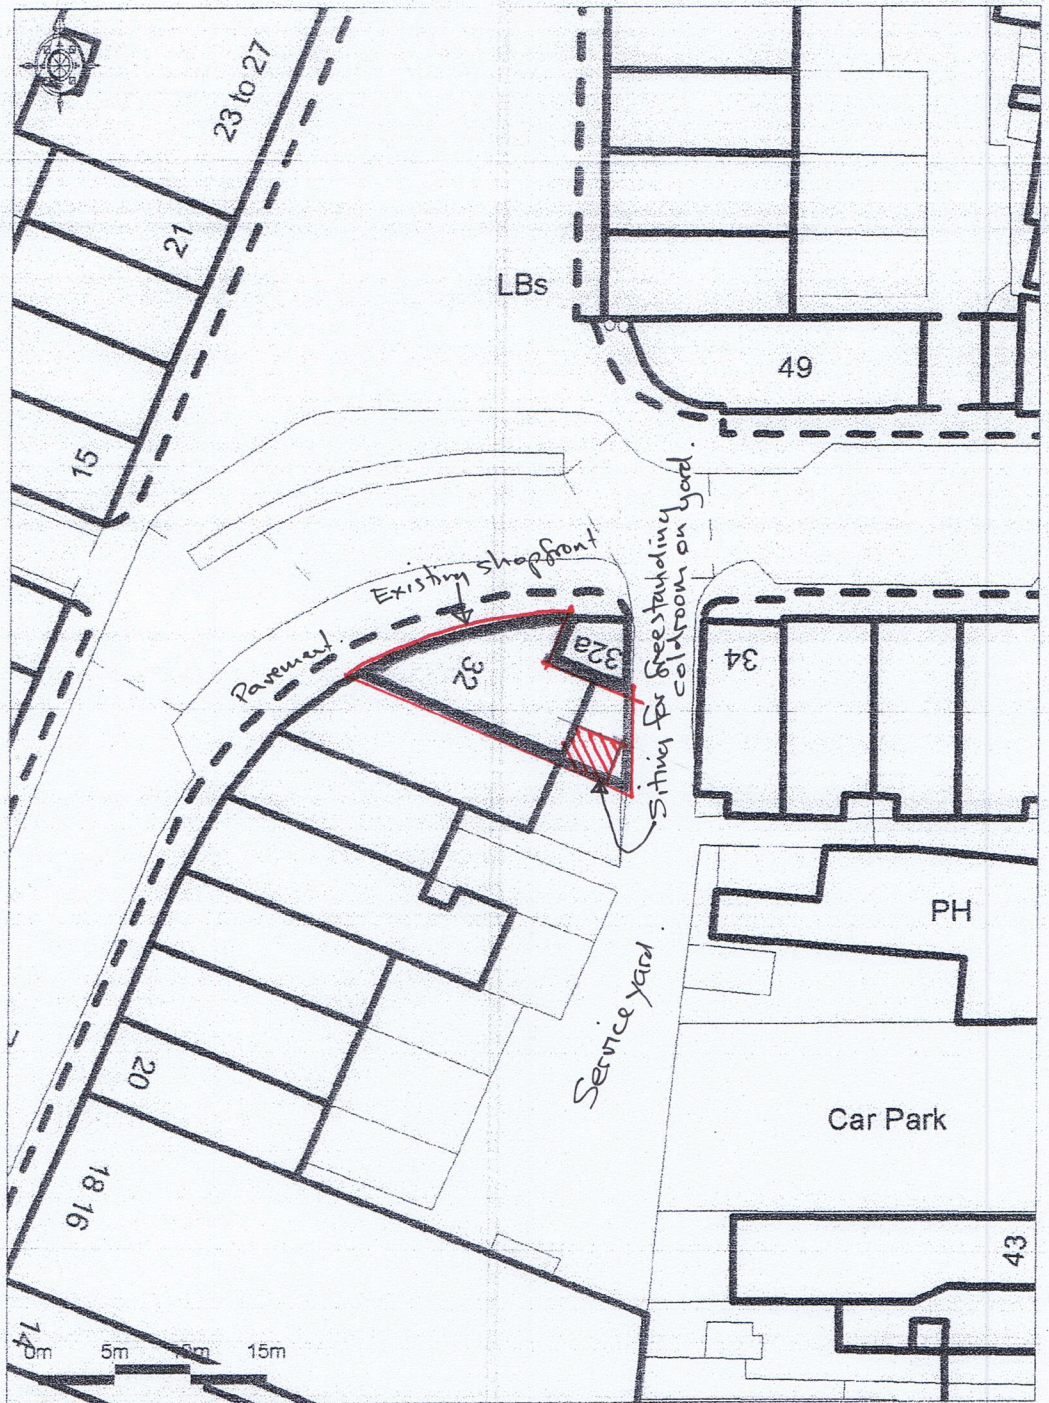

Ordnance Survey © Crown Copyright 2012. All rights reserved.
 Licence number 100020449. Stated Scale 1:5000

32-32a Market Parade, Havant, PO9 1QF

SITE PLAN 1/500