


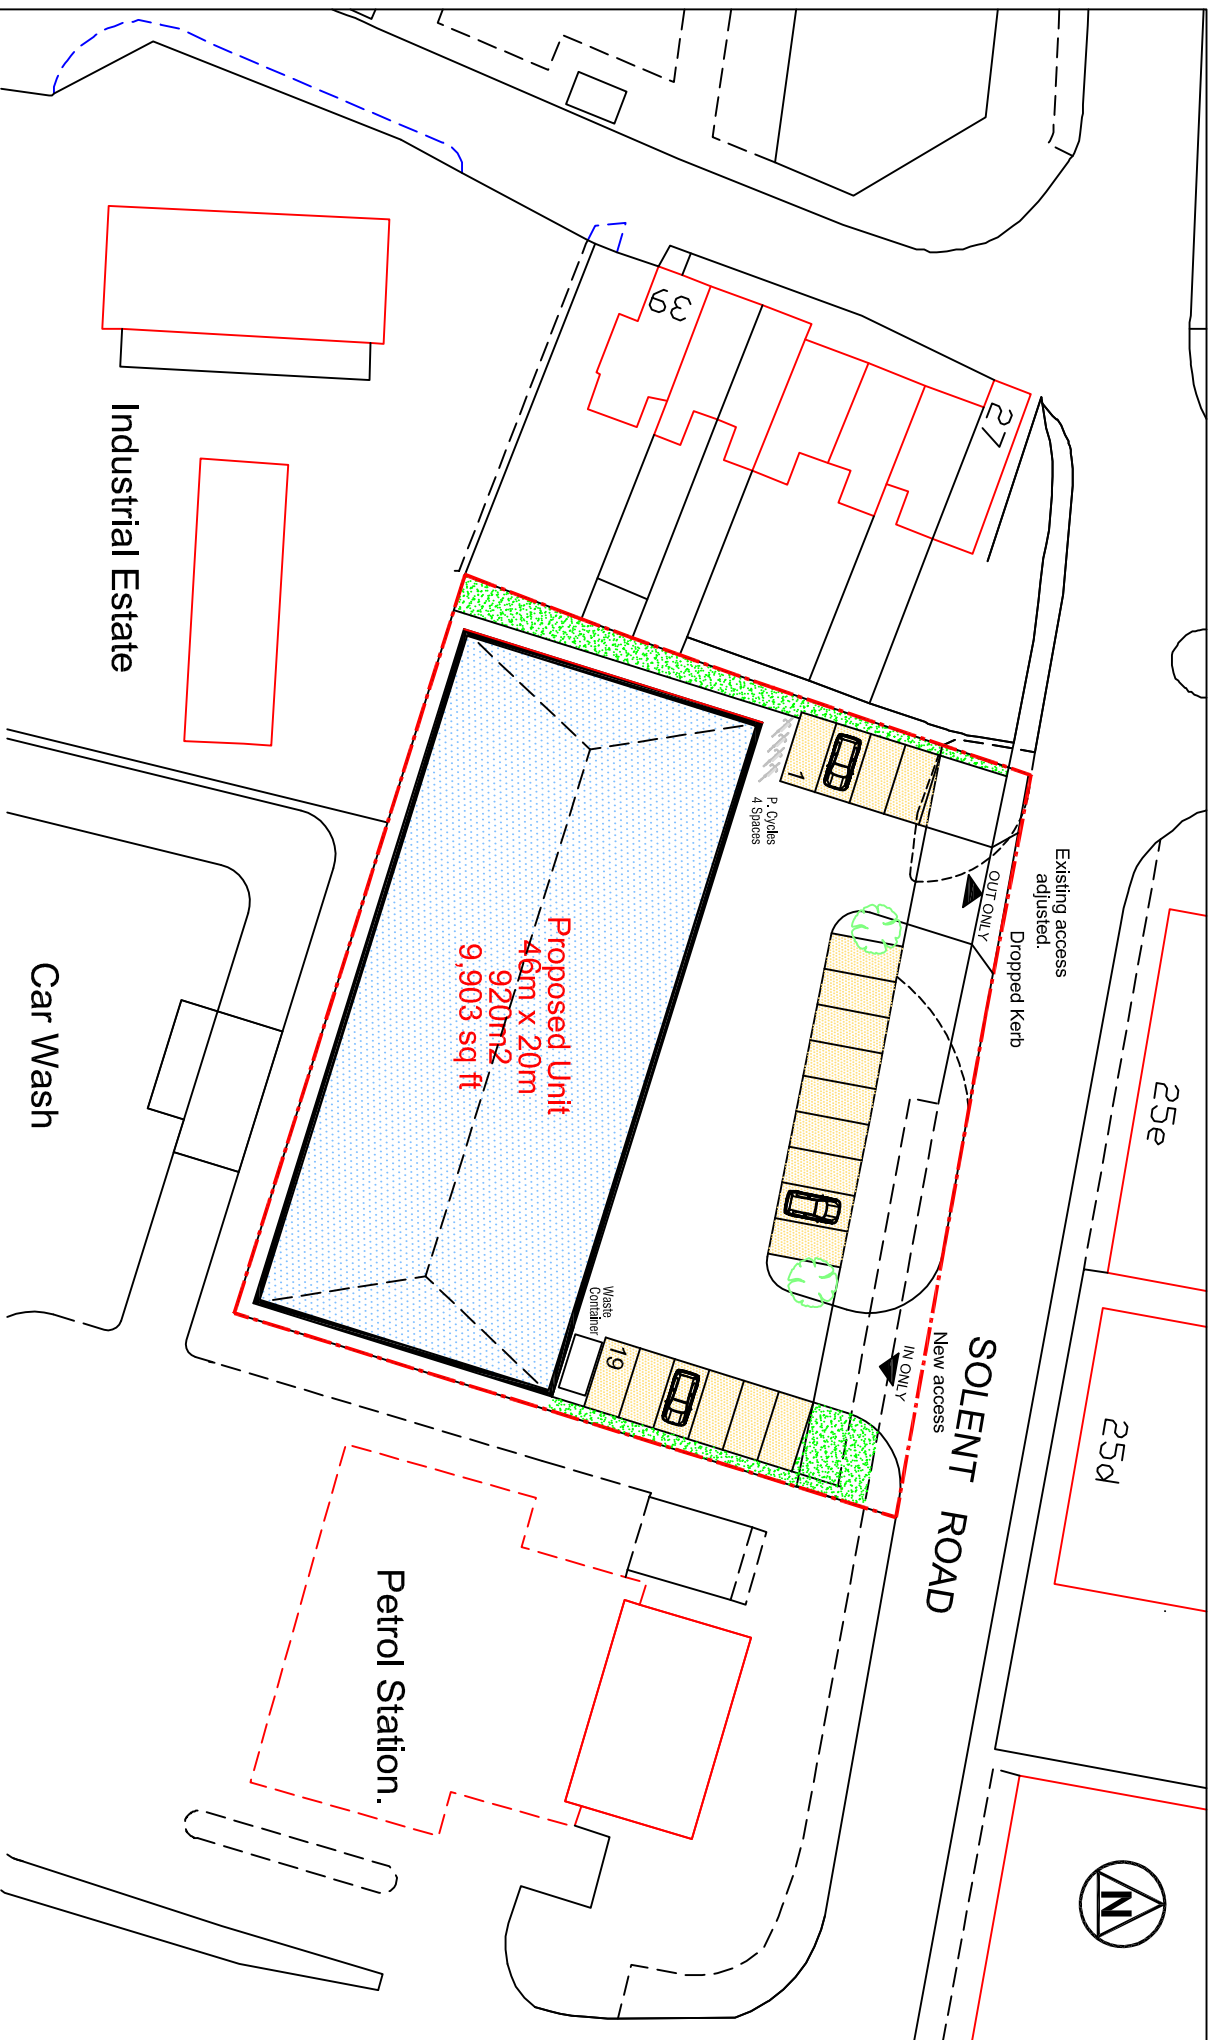

Industrial Estate

Car Wash

Petrol Station.

SOLENT ROAD

Redevelopment Of ICTS Site, Solent Road,
Havant.

SITE PLAN

job no.	HA/SR/ICTS	drawing no.	P02	rev.	J
scale	1:500 @ A4	drawn by	CB	date	July 2012
cad file					

H Hargreaves

Ruslington House, Worthing Road, Ruslington, West Sussex, BN16 3PS
Tel No: (01903) 777777 Fax No: (01903) 777700