


PERMIT

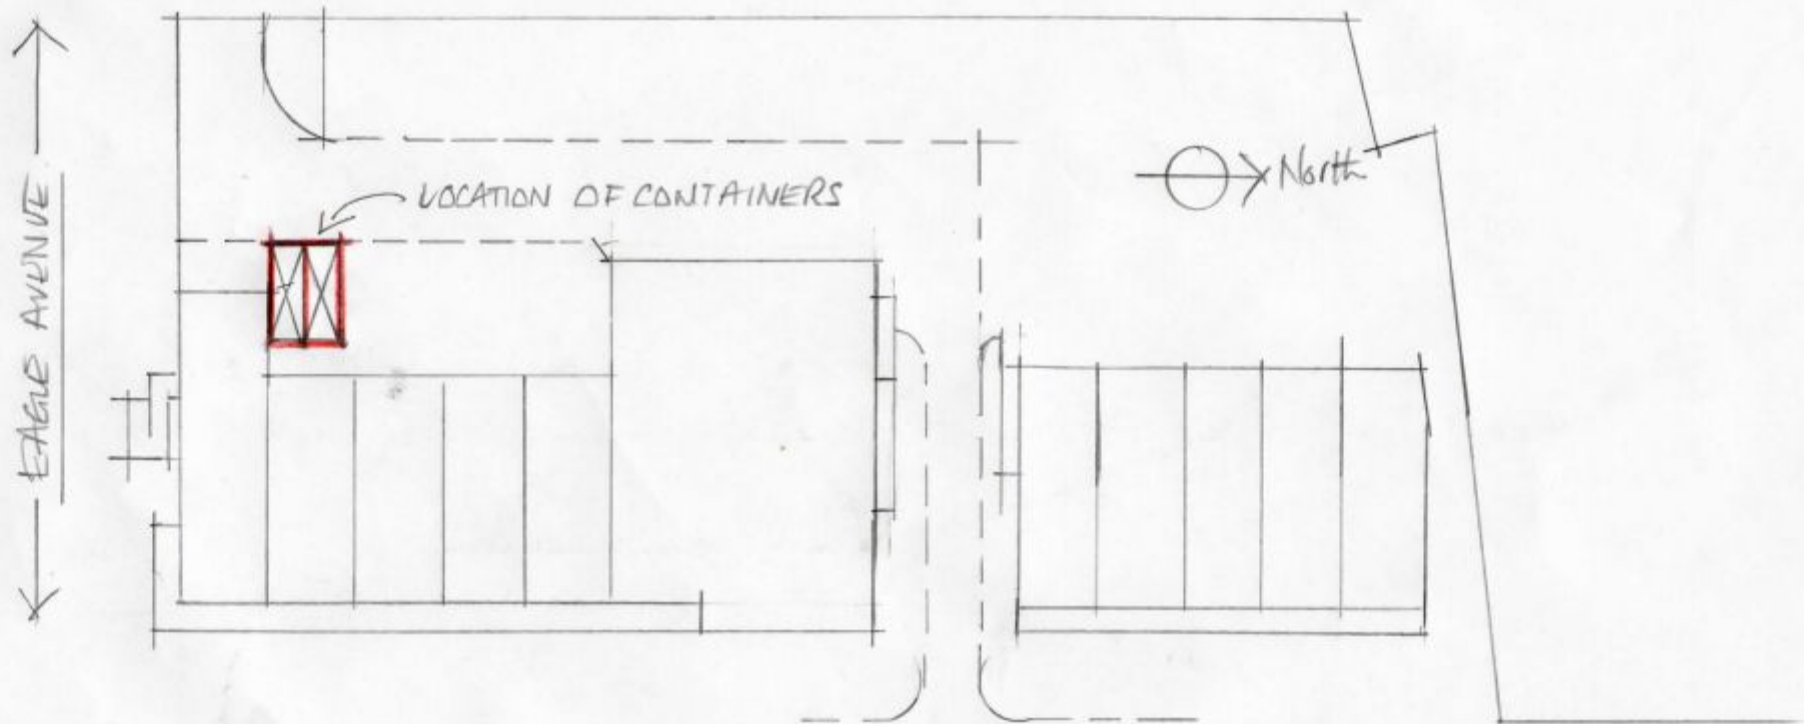

← MILTON ROAD →

MILTON RD
SHOPPING PARADE
SITE PLAN
SCALE 1:500
DATE 28.09.2011