

SITE PLAN MANOR FARM, HAYLING ISLAND

472000

47

rpa
rural payments ag

Rural Land Register (RLR) Map

SEI - 106327247

RLR/DRRO09


Map 5/8

Legends

- Your RLR Parcel(s)
- SPS Permanent Ineligible Feature
- Adjacent Parcel Boundary
- Unconfirmed Boundary

RLR Information

Sheet ID	Parcel ID	Total Area (ha)	SPS Recorded Eligible Area (ha)	En Re
SU7101	1891	9.58	9.58	
SU7101	1892	1.22	1.22	
SU7101	1893	2.14	2.14	
SU7101	1894	3.18	3.18	
SU7101	1895	0.17	0.17	
SU7101	1896	3.8	3.8	
SU7101	1897	6.63	6.63	
SU7101	1898	1.13	1.13	
SU7101	1899	2.37	2.37	
SU7101	1900	1.08	1.08	
SU7101	1901	1.13	1.13	
SU7101	1902	2.7	2.7	

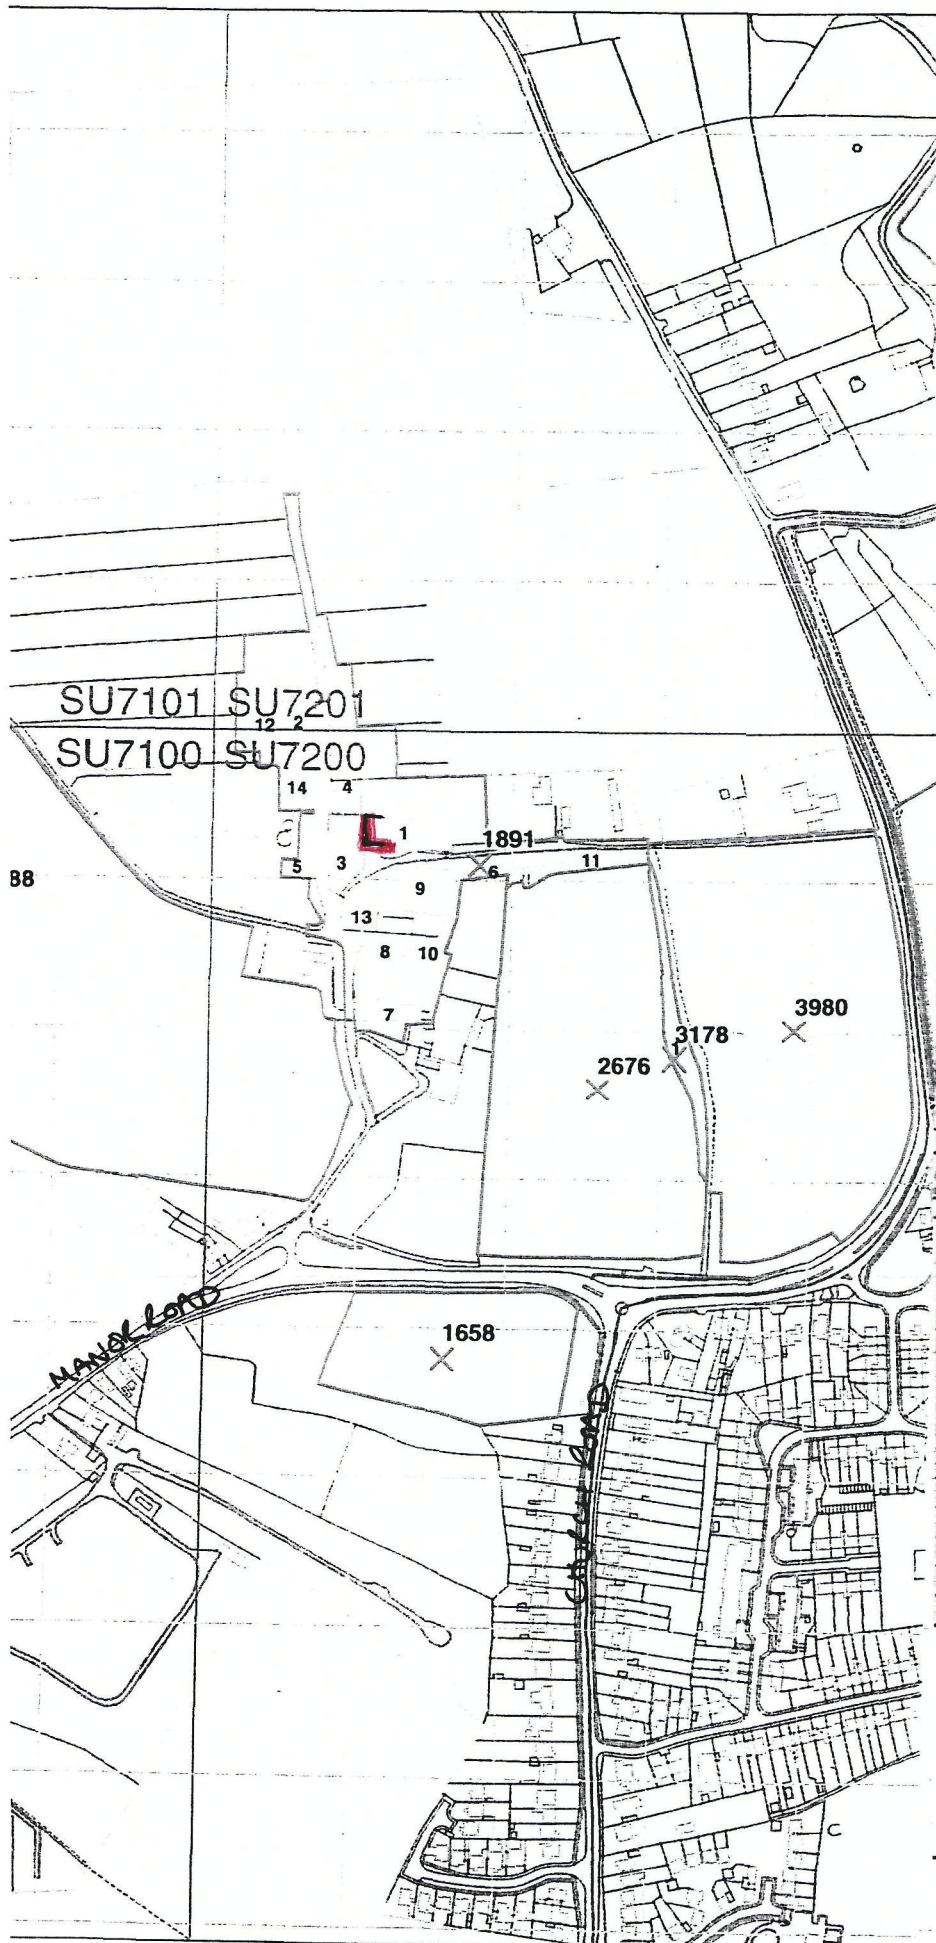

HAVANT BOROUGH
COUNCIL
16 DEC 2010
RECEIVED

Scale 1:5000
50m 0m 50m 100m 150m 200m

Reproduced by permission of Ordnance Survey on behalf of HMSO.
© Crown copyright and database right 2008. All rights reserved.
Ordnance Survey Licence number 100022861

RLR/DRRO09

Date: 11/01/2010

472000

47

Please return this sheet to us if you want to ma

ADU-05