




**1** Ground Floor Plan  
1 : 100

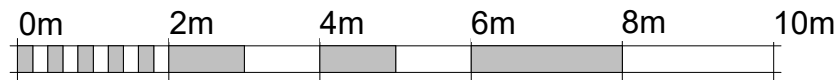

VISUAL SCALE 1:100 @ A3



**2** First Floor Plan  
1 : 100

**IJ Murray  
Associates Ltd**  
www.ijma.co.uk



I J Murray Associates  
Ltd  
200 Seafront  
Hayling Island  
Hampshire  
PO11 9HR  
Phone 07779 246915  
e-mail ian@ijma.co.uk

These drawings are for planning and, if specified, building regulation purposes only and are not for construction. All dimensions should be checked on site before work commences

These drawings are the  
property of IJ Murray  
Associates Ltd and should  
not be reproduced or used  
in any way without the  
permission of a Director of  
IJ Murray Associates Ltd

Mr & Mrs Miles  
15 Stamford Ave HI  
Proposed V12.1

## Floor Plans

|                |                            |         |
|----------------|----------------------------|---------|
| Project number | Project Number             | A112    |
| Date           | Issue Date                 |         |
| Drawn by       | Author                     |         |
| Paper size     | A3 (Print 100% no borders) | Scale   |
|                |                            | 1 : 100 |