




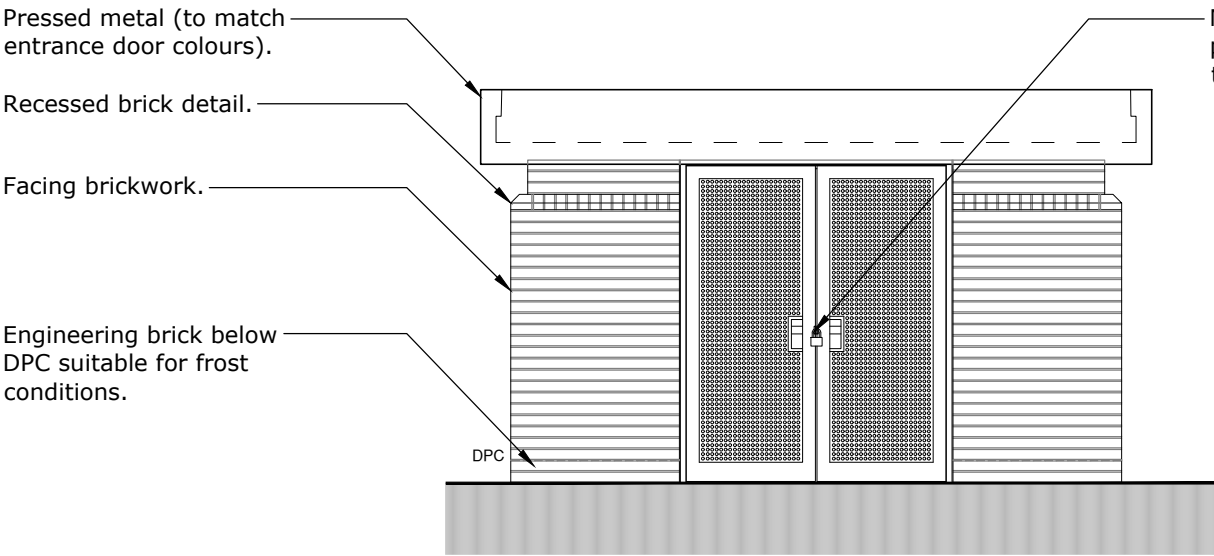


FRONT ELEVATION
SCALE 1:50

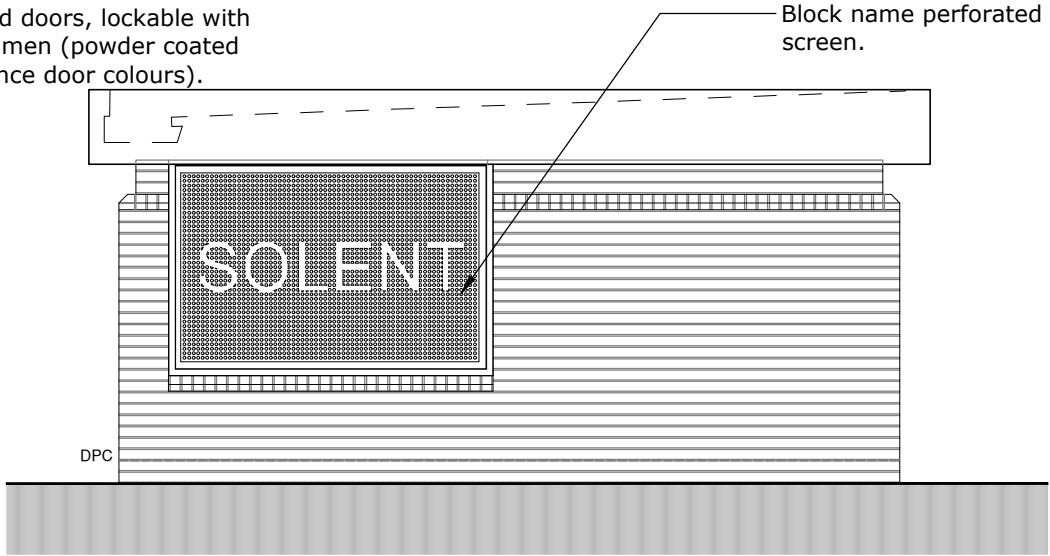


SIDE ELEVATION
SCALE 1:50

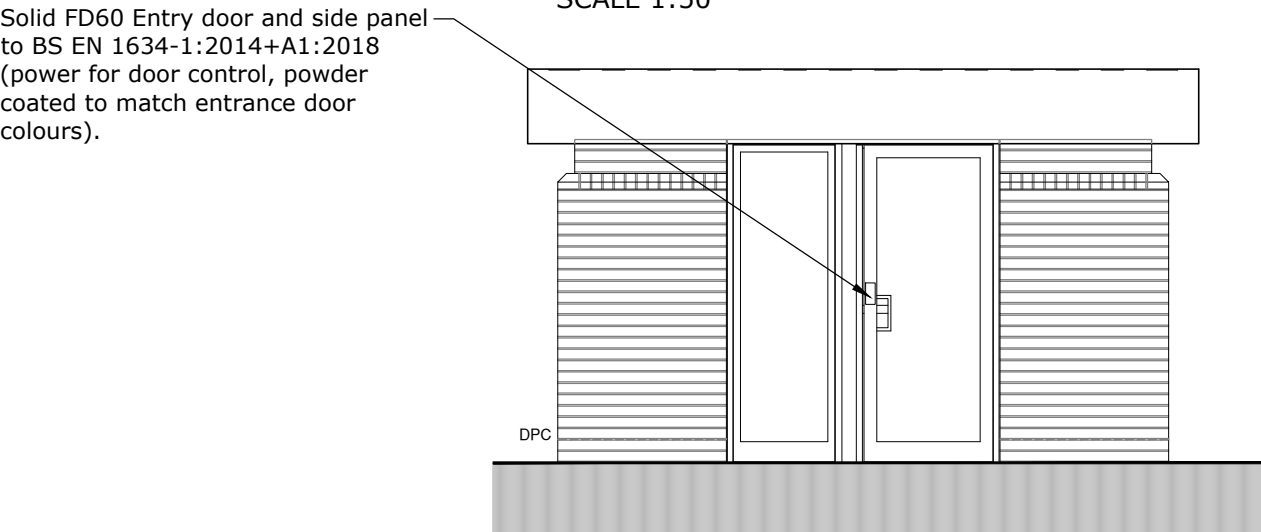

REAR ELEVATION
SCALE 1:50

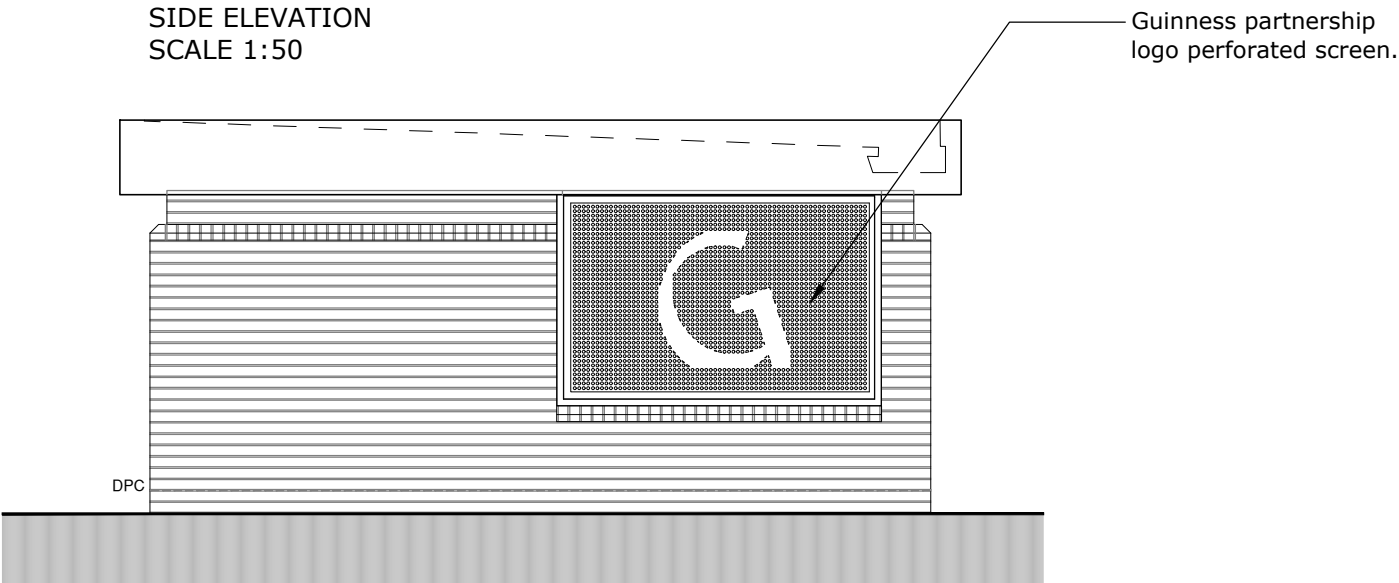

SIDE ELEVATION
SCALE 1:50

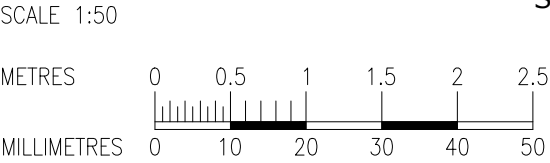

<p>ALL DIMENSIONS, LEVELS AND CLEARANCES TO BE CHECKED ON SITE PRIOR TO WORKS COMMENCING</p> <p>THIS DRAWING SHOULD BE READ IN CONJUNCTION WITH ALL OTHER PROJECT RELATED DRAWINGS, SPECIFICATIONS AND DOCUMENTS AS PART OF A SINGLE PROJECT PACKAGE.</p> <p>ANY DISCREPANCY BETWEEN THIS DRAWING, OTHER DRAWINGS FORMING PART OF THIS CONTRACT, OR THE SPECIFICATION / BILLS OF QUANTITIES MUST BE CLARIFIED BEFORE COMMENCEMENT OF ANY WORK OR ORDERING OF ANY MATERIALS.</p> <p>PLEASE CONSULT THE AUTHOR OR PROJECT MANAGER SHOULD THE READER REQUIRE CLARIFICATION ON ANY PART OF THIS DRAWING.</p> <p>THE COPYRIGHT OF THE DRAWING AND DESIGN IS THE PROPERTY OF THE COMPANY. THIS INFORMATION HAS BEEN ISSUED UNDER SPECIFIC TERMS FOR THIS PROJECT AND MAY ONLY BE USED AND REPRODUCED ACCORDINGLY.</p>						BRINGING IDEAS TO LIFE	<div></div> <p>FRANKHAM</p> <p>Frankham Consultancy Group Limited</p> <p>E: enquire@frankham.com</p> <p>www.frankham.com</p>	Client:				Project Title:				Drawing Title:	
									Morgan Sindall				Havant Tower Bin Stores				Proposed Bin Store Elevation Solent House	
									Drawn By:	Designed By:	Checked By:	Approved By:	Original Issue Date:	Scale @ A3:	Status:	
									OA	OA	MG	PM	28/07/2025	1:50	PLANNING ISSUE	
									LONDON OFFICE				STEVENAGE OFFICE				Project Number-Originator-Zone-Level-Type-Discipline-Number-Suitability-Revision	
									First Floor Bridge House 234 Botley Road Oxford, OX2 0HP T: 01865 322500				Suite 201, Second Floor Kings Court Business Centre London Road, Stevenage Hertfordshire SG1 2NG T: 020 3714 7063				442032 - FCG - SH - EL - DR - B - 2201 - S4 - P01	
									SIDCUP OFFICE				OXFORD OFFICE	
P01	28.07.25	OA	MG	PM	For planning	