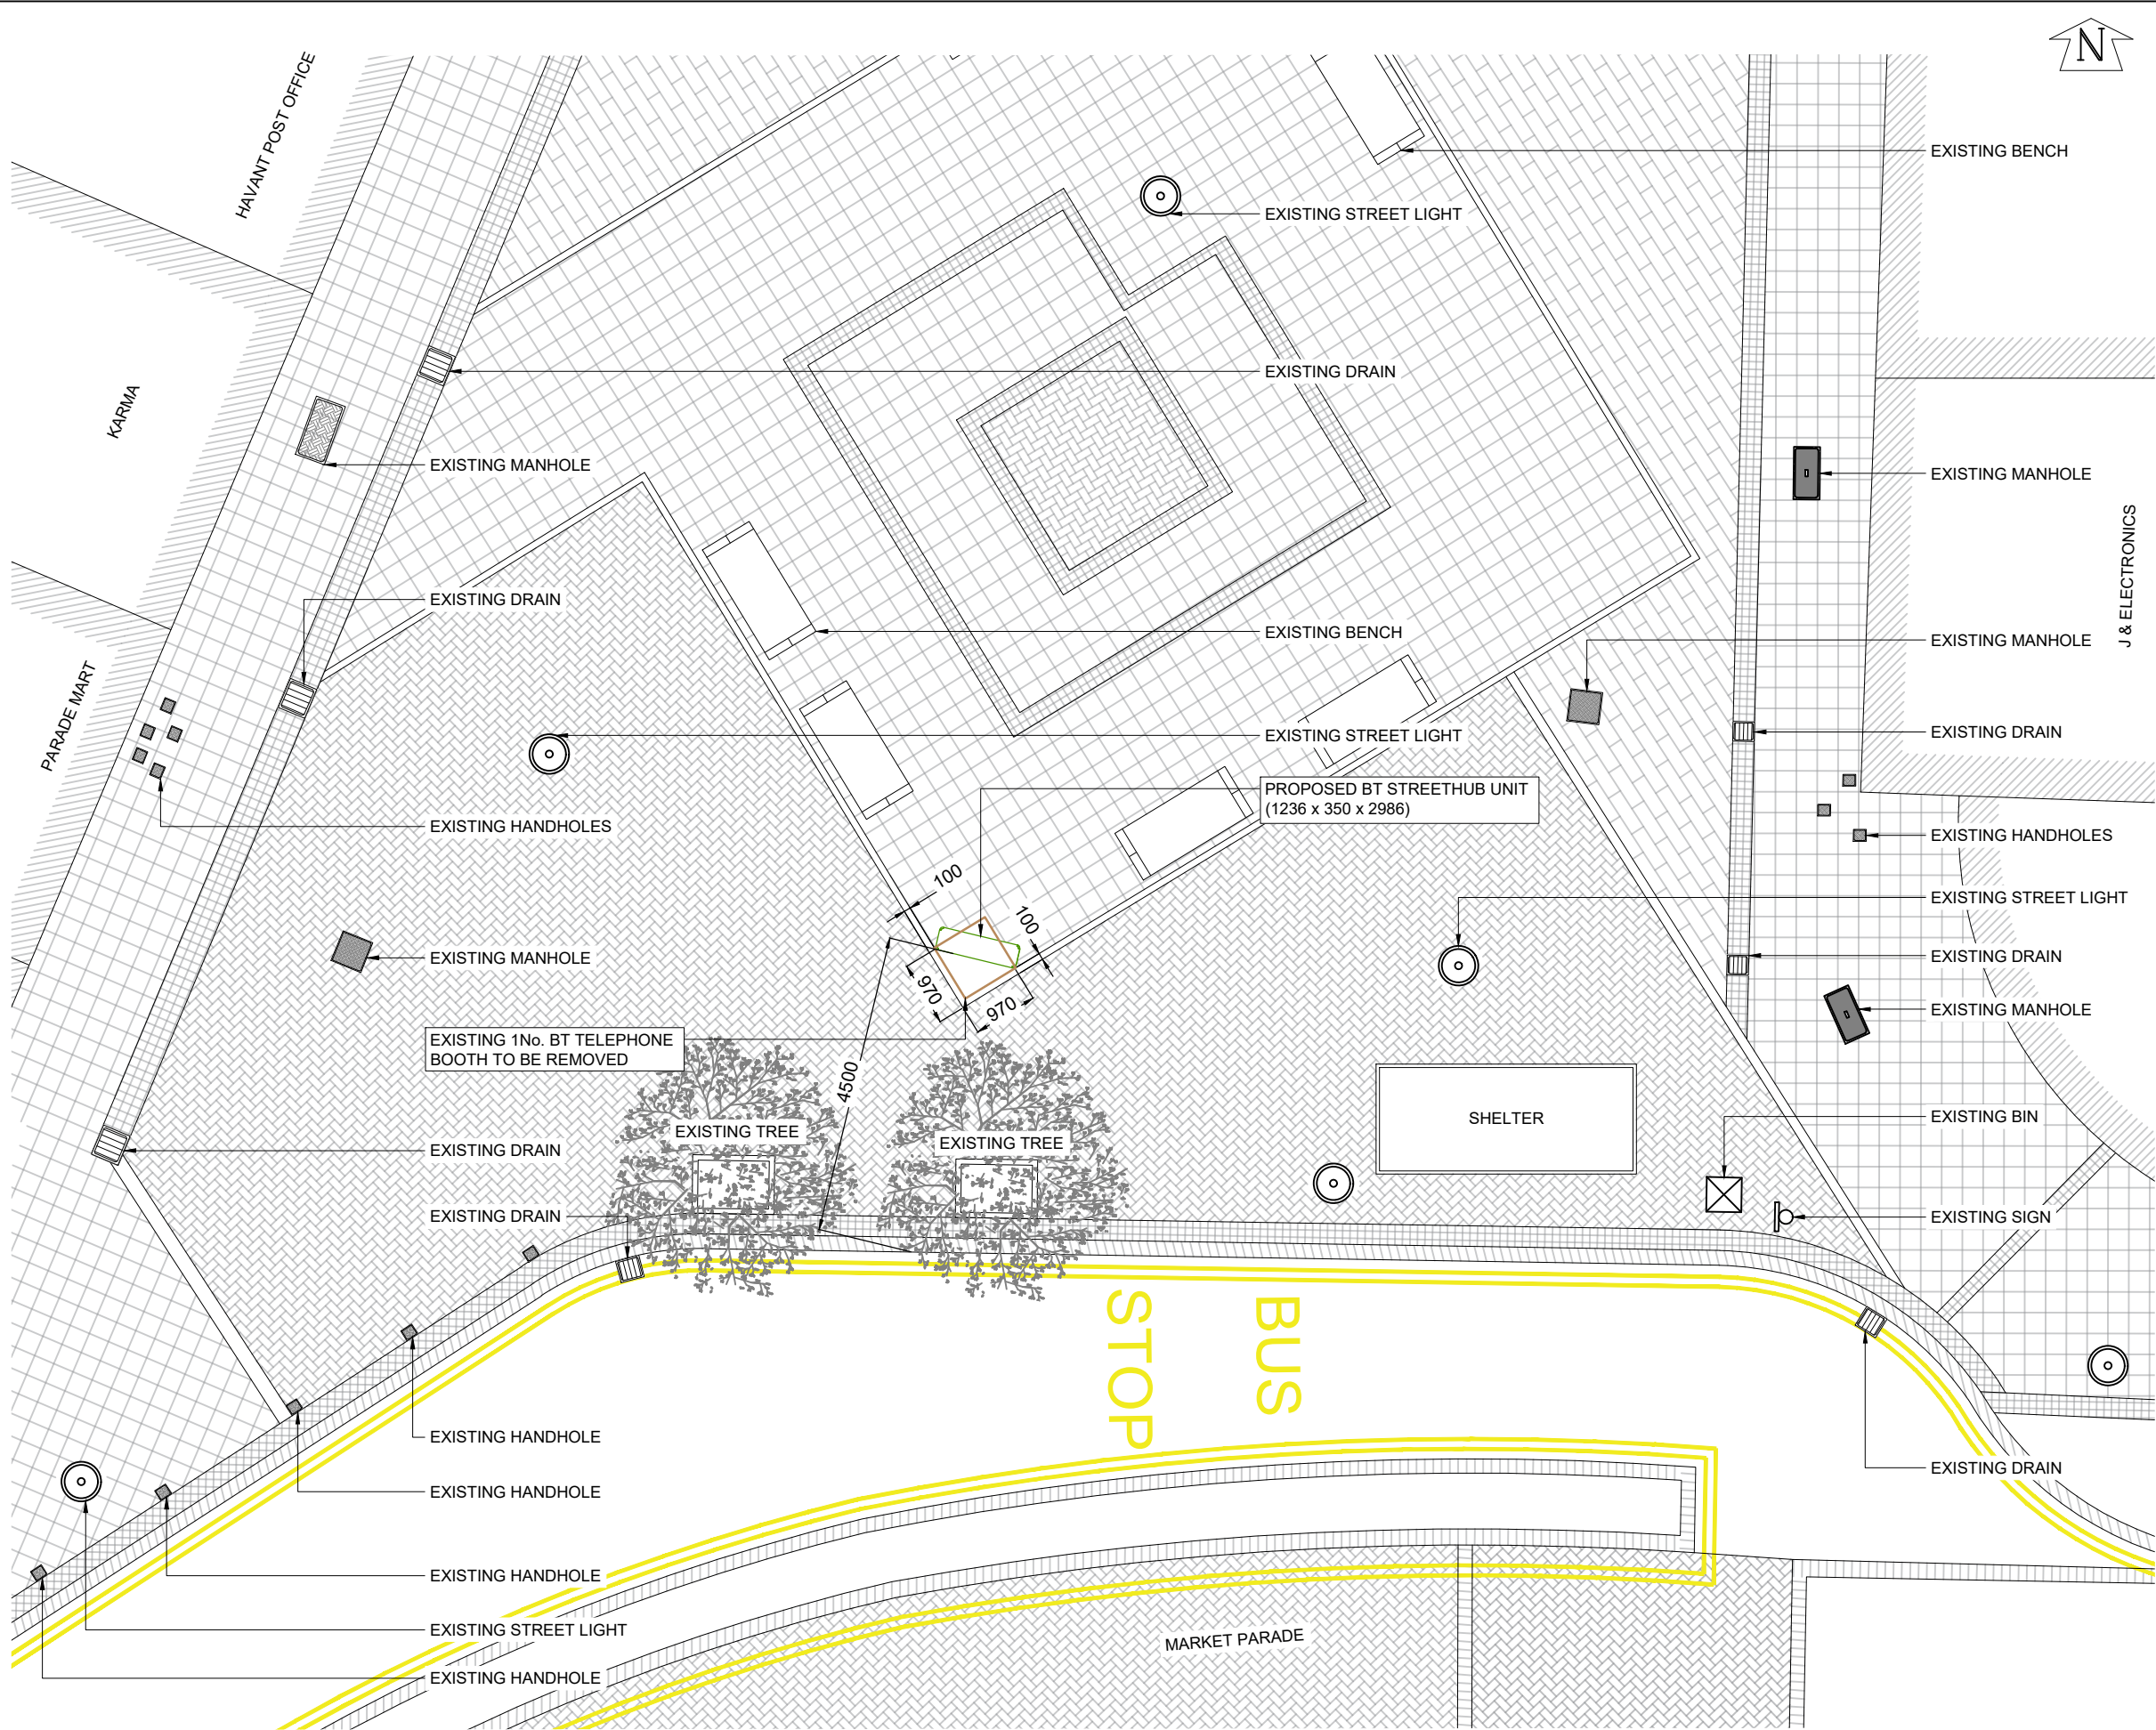


PROPOSED SITE PLAN
SCALE 1:100

GENERAL NOTES

Use written dimensions only, do not scale from drawing. Use latest revision of all referenced information.

LAT 50.853717 LONG -0.981950

A	06-08-2025	New BT Streethub Structure	MJS	ABH
Rev	Date	Description	Drawn	Chkd



Drg Status
PLANNING

Cell No. & Name

3-HAV004

Site Name & Address

Pavement o/s 15 Market
Parade, Havant, P09 1PY

Drawing Title
PROPOSED SITE PLAN

Scale 1:100 Date 06-08-2025

Drawn By MJS Checked By ABH

Drawing Number 002 Revision A