



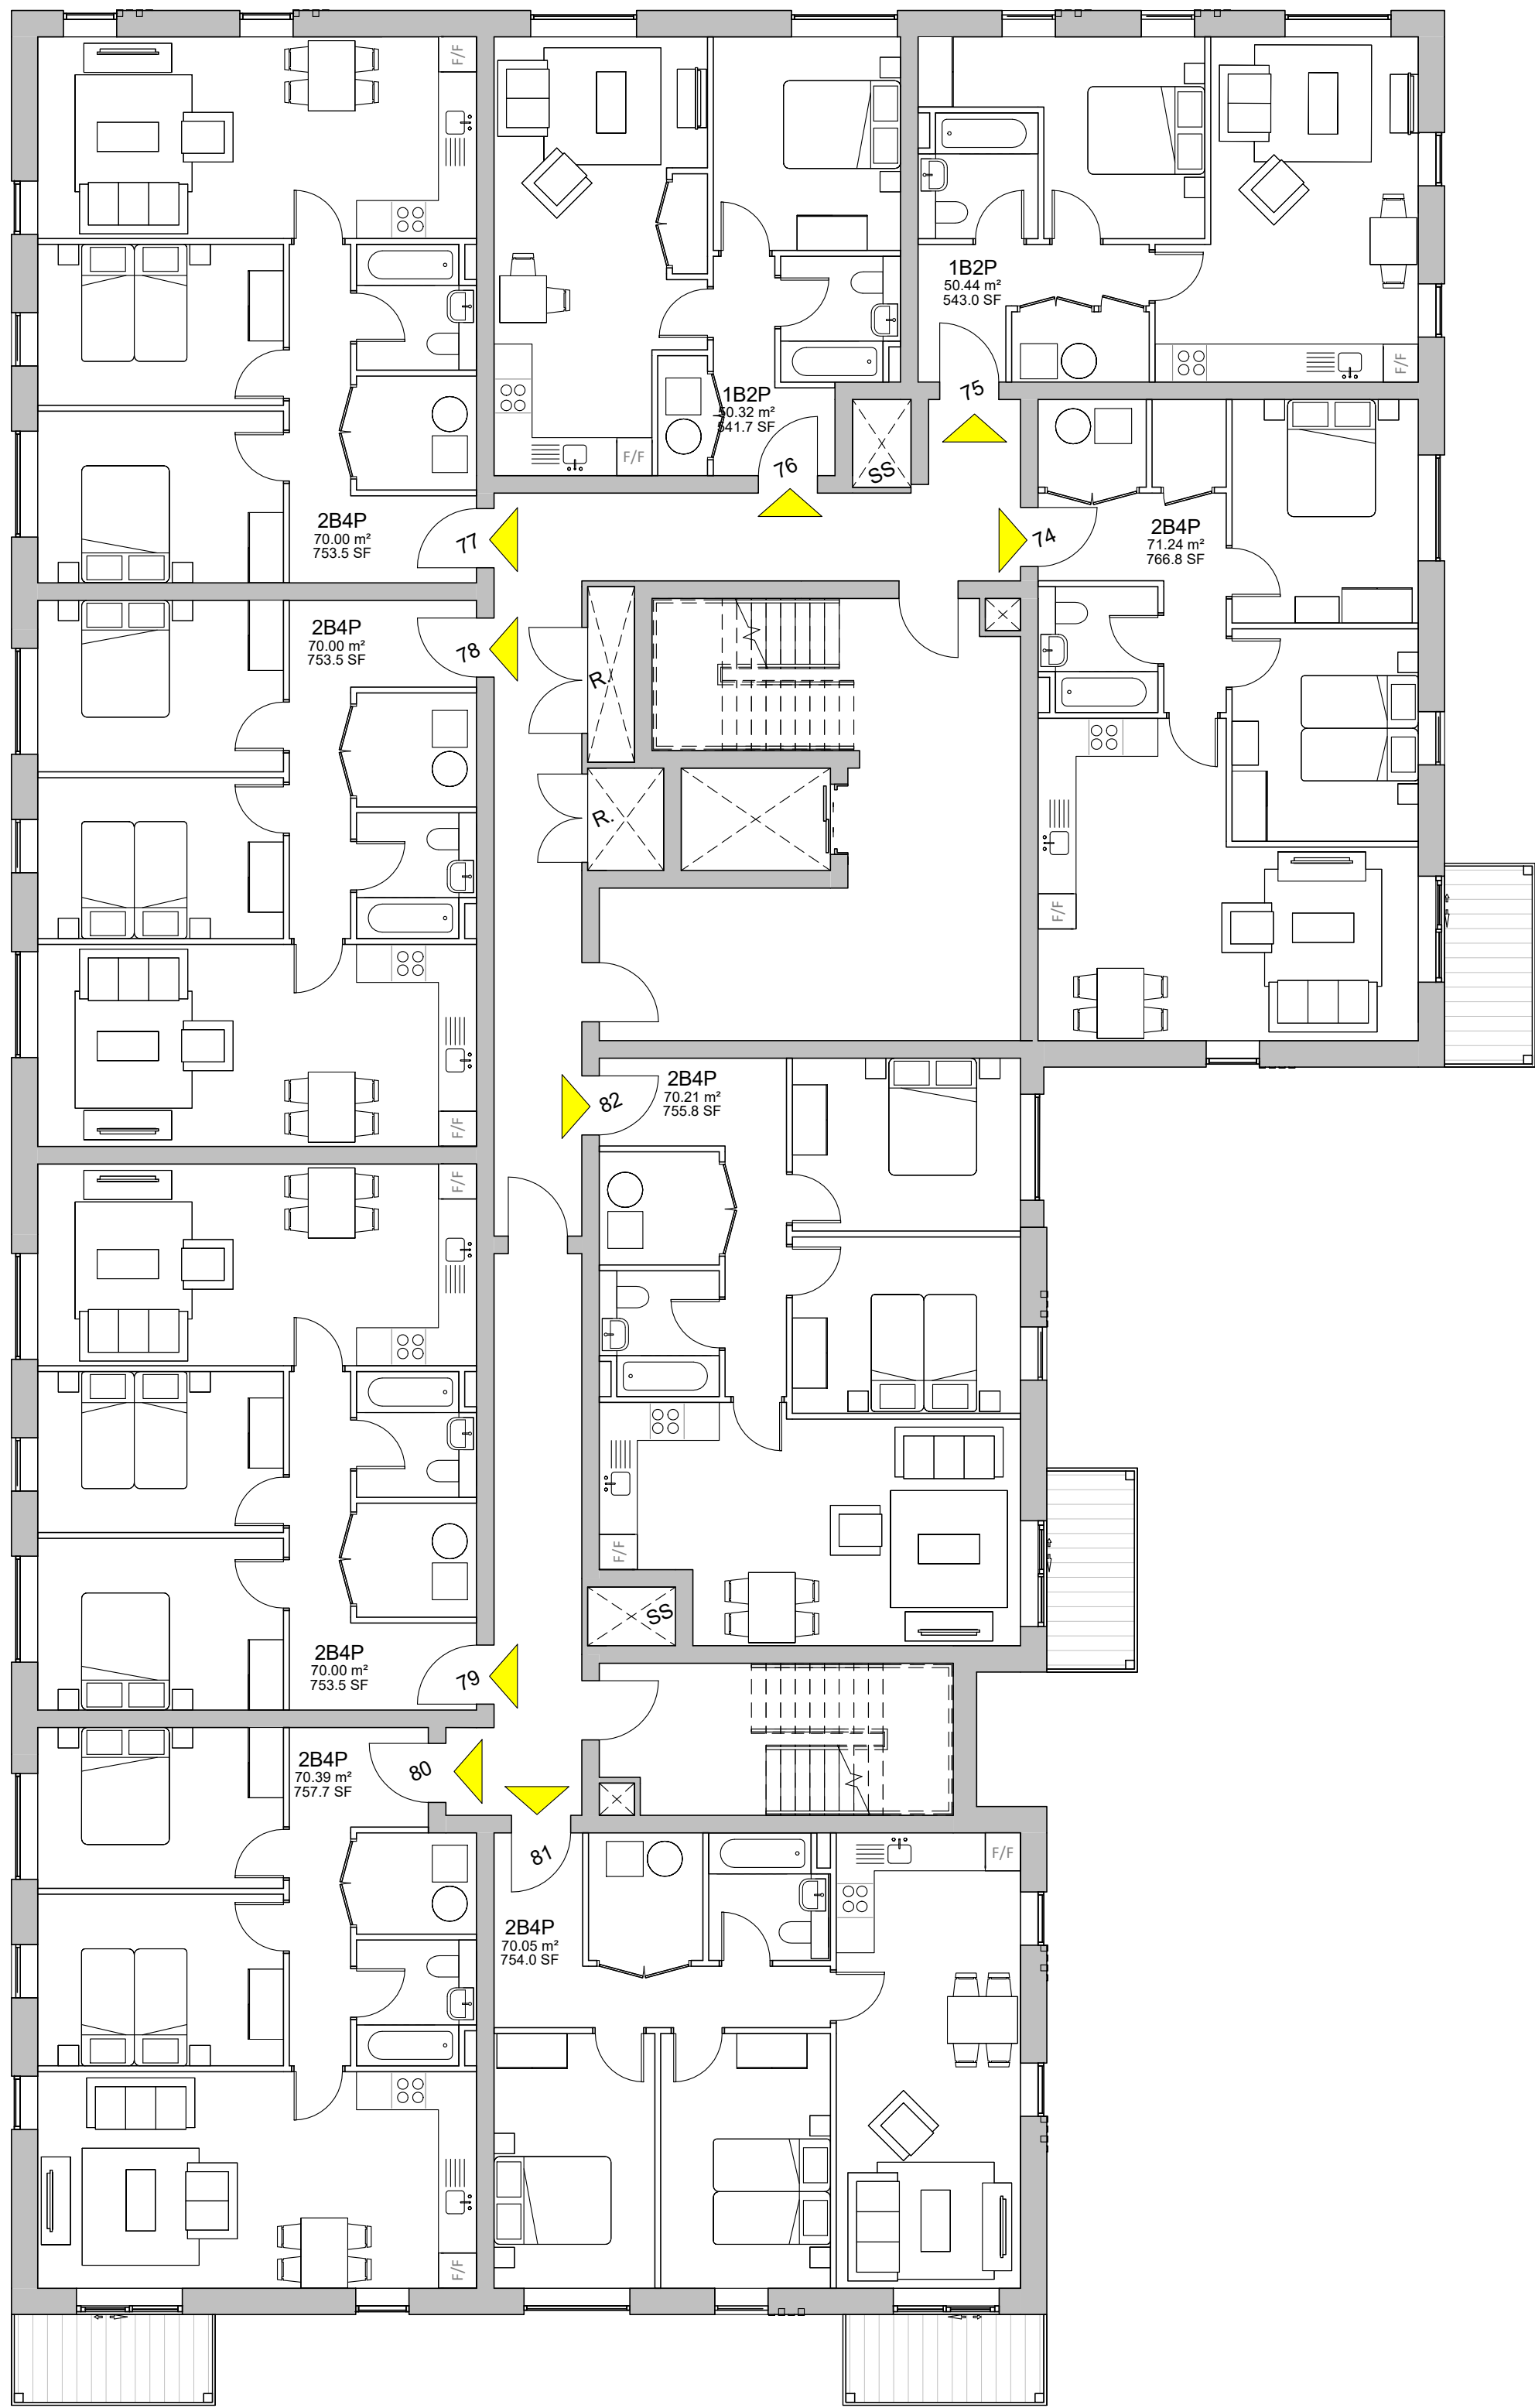

Second Floor Plan

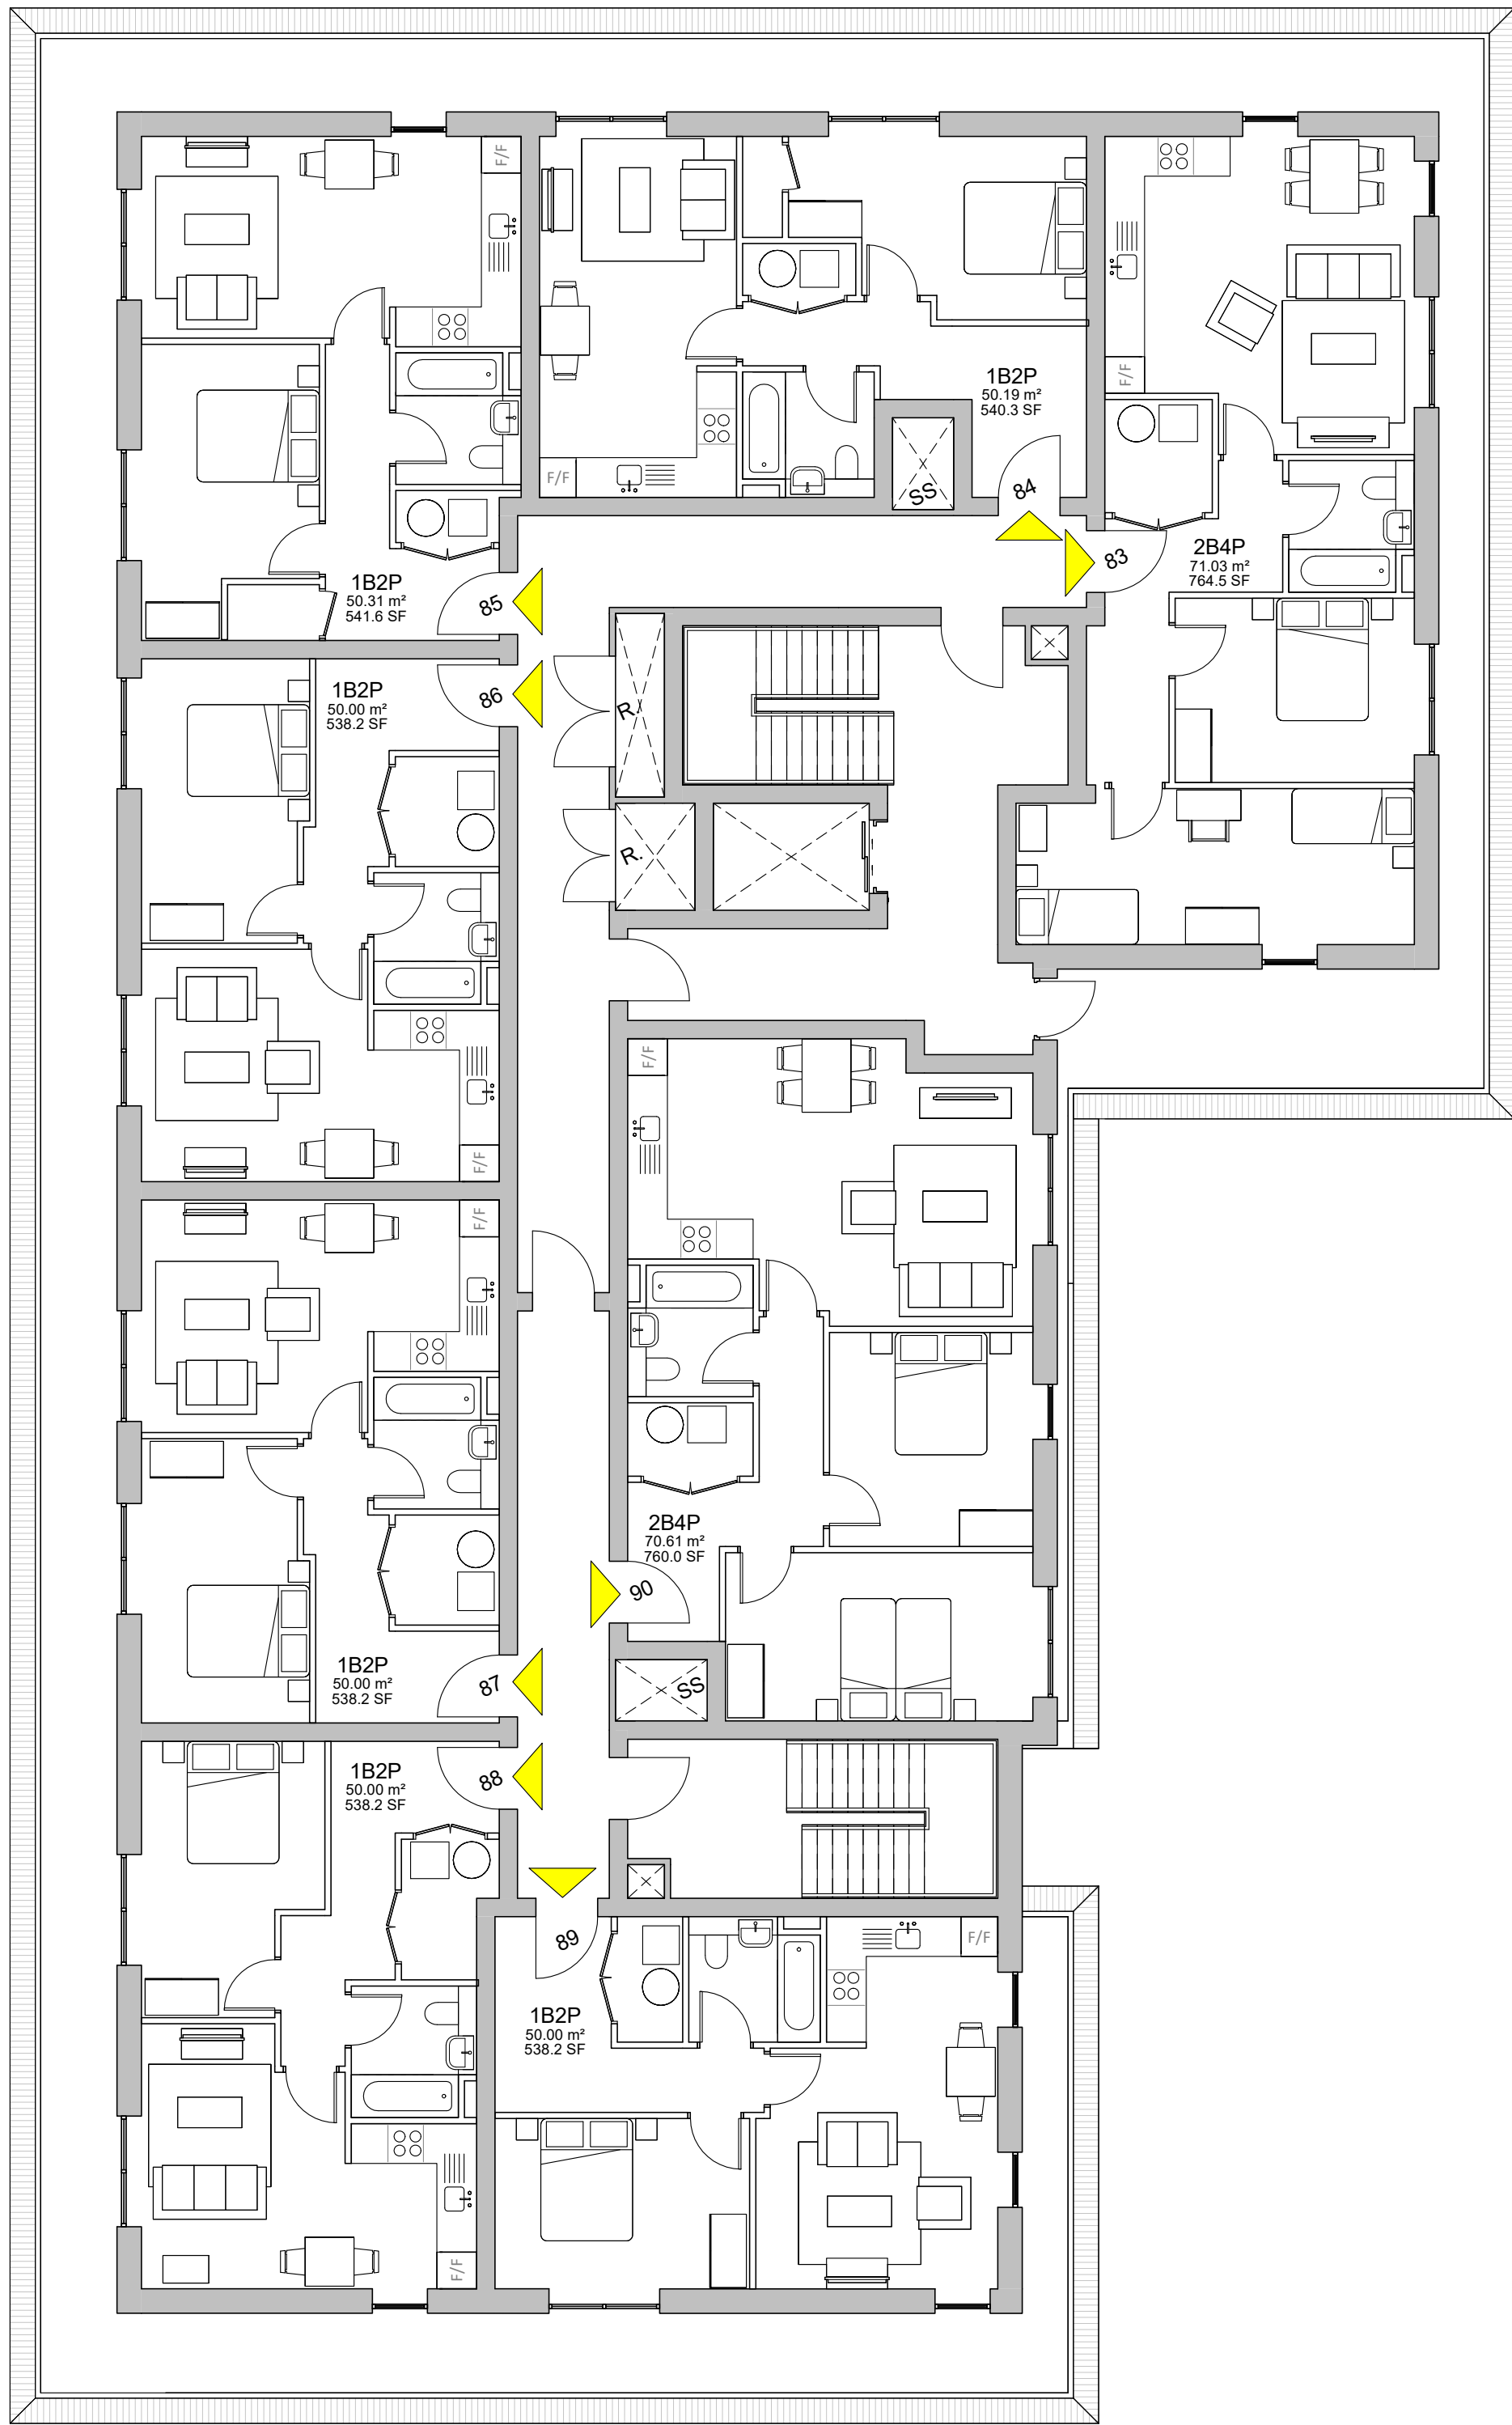


Third Floor Plan

NOTES
ERRORS AND OMISSIONS TO BE REPORTED TO THE ARCHITECT.
THIS DRAWING IS COPYRIGHT.

REVISIONS		
A	Issue for Planning	05/08/2025
B	Amendment to balcony	08/10/2025
C	Apartment Layouts Amended	24/11/2025
D	Apartment Layouts Amended	26/11/2025
E	Issue for Planning	04/12/2025

Area Schedule		
Unit	Type	Area
74	2B4P	71.24m²
75	1B2P	50.40m²
76	1B2P	50.32m²
77	2B4P	70.00m²
78	2B4P	70.00m²
79	2B4P	70.00m²
80	2B4P	70.39m²
81	2B4P	70.05m²
82	2B4P	70.21m²
83	2B4P	71.03m²
84	1B2P	50.19m²
85	1B2P	50.31m²
86	1B2P	50.00m²
87	1B2P	50.00m²
88	1B2P	50.00m²
89	1B2P	50.00m²
90	2B4P	70.61m²

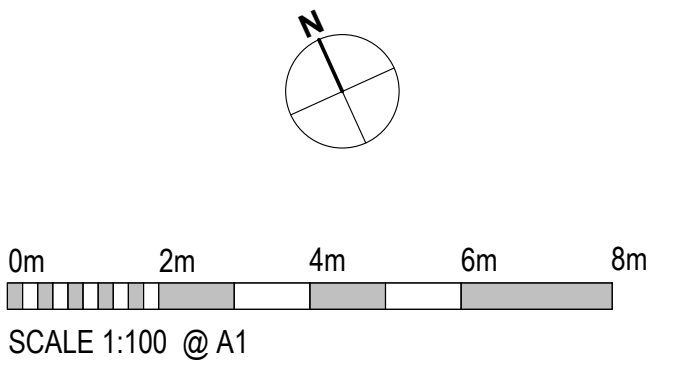

EDGINGTONS
ARCHITECTS

meridian house | 2 russell street | windsor | berkshire | SL4 1HQ
t: +44 (0)1753 857092 | e: mail@edgingtons.co.uk
web: http://www.edgingtons.co.uk

Stonebond Properties (Guildford) Limited
Former SSE Offices
Bartons Road, Havant

Apartments Second and Third Floor

Layout Plans

PROJECT STATUS Planning

SCALE (A1) 1 : 100

DATE 31/07/25 DRAWN AG

JOB No. 6087 DWG No. 1221 REV. E