


PHYSICAL SCALE IN METERS @ 1:1250

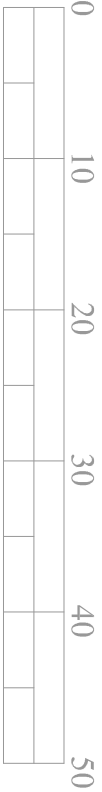

PHYSICAL SCALE IN METERS @ 1:500

NOTES:
This drawing has been produced solely for PLANNING/DESIGN.
Do not scale from this Drawing except for planning purposes.
Any below drainage runs along with inspection chamber
locations shown are presumed and to be checked on site before
commencement of works.
Rear garden area was overgrown during survey and approx.
measurements made of rear elevation area.
This drawing is the copyright of MF Designs Ltd.



Produced on 22 December 2025 from the Ordnance Survey National Geographic Database and incorporating surveyed revision available at this date.
This map shows the area bounded by 471386 99217, 471528 99217, 471528 99359, 471386 99217.
Crown copyright and database rights 2025 OS 100054135. Supplied by copla ltd trading as UKPlanningMaps.com a licensed Ordnance Survey partner (OS 100054135).
Data licence expires 22 December 2026. Unique plan reference: v6g/1355832/1817097

Location



Block



mf designs ltd

Chartered Architects



36 Grove Road • Havant • Hampshire • PO9 1AR
Director: Martin Farrer RIBA • Co Registration No.4507379

t/f 02382 470967
e admh@mfdesigns.org.uk

Date: Jan 2026
Scale: 1:1250/500 @ A3

Job No: 3376
Dwg No: P_02