


High Pressure Gas Pipes within this vicinity

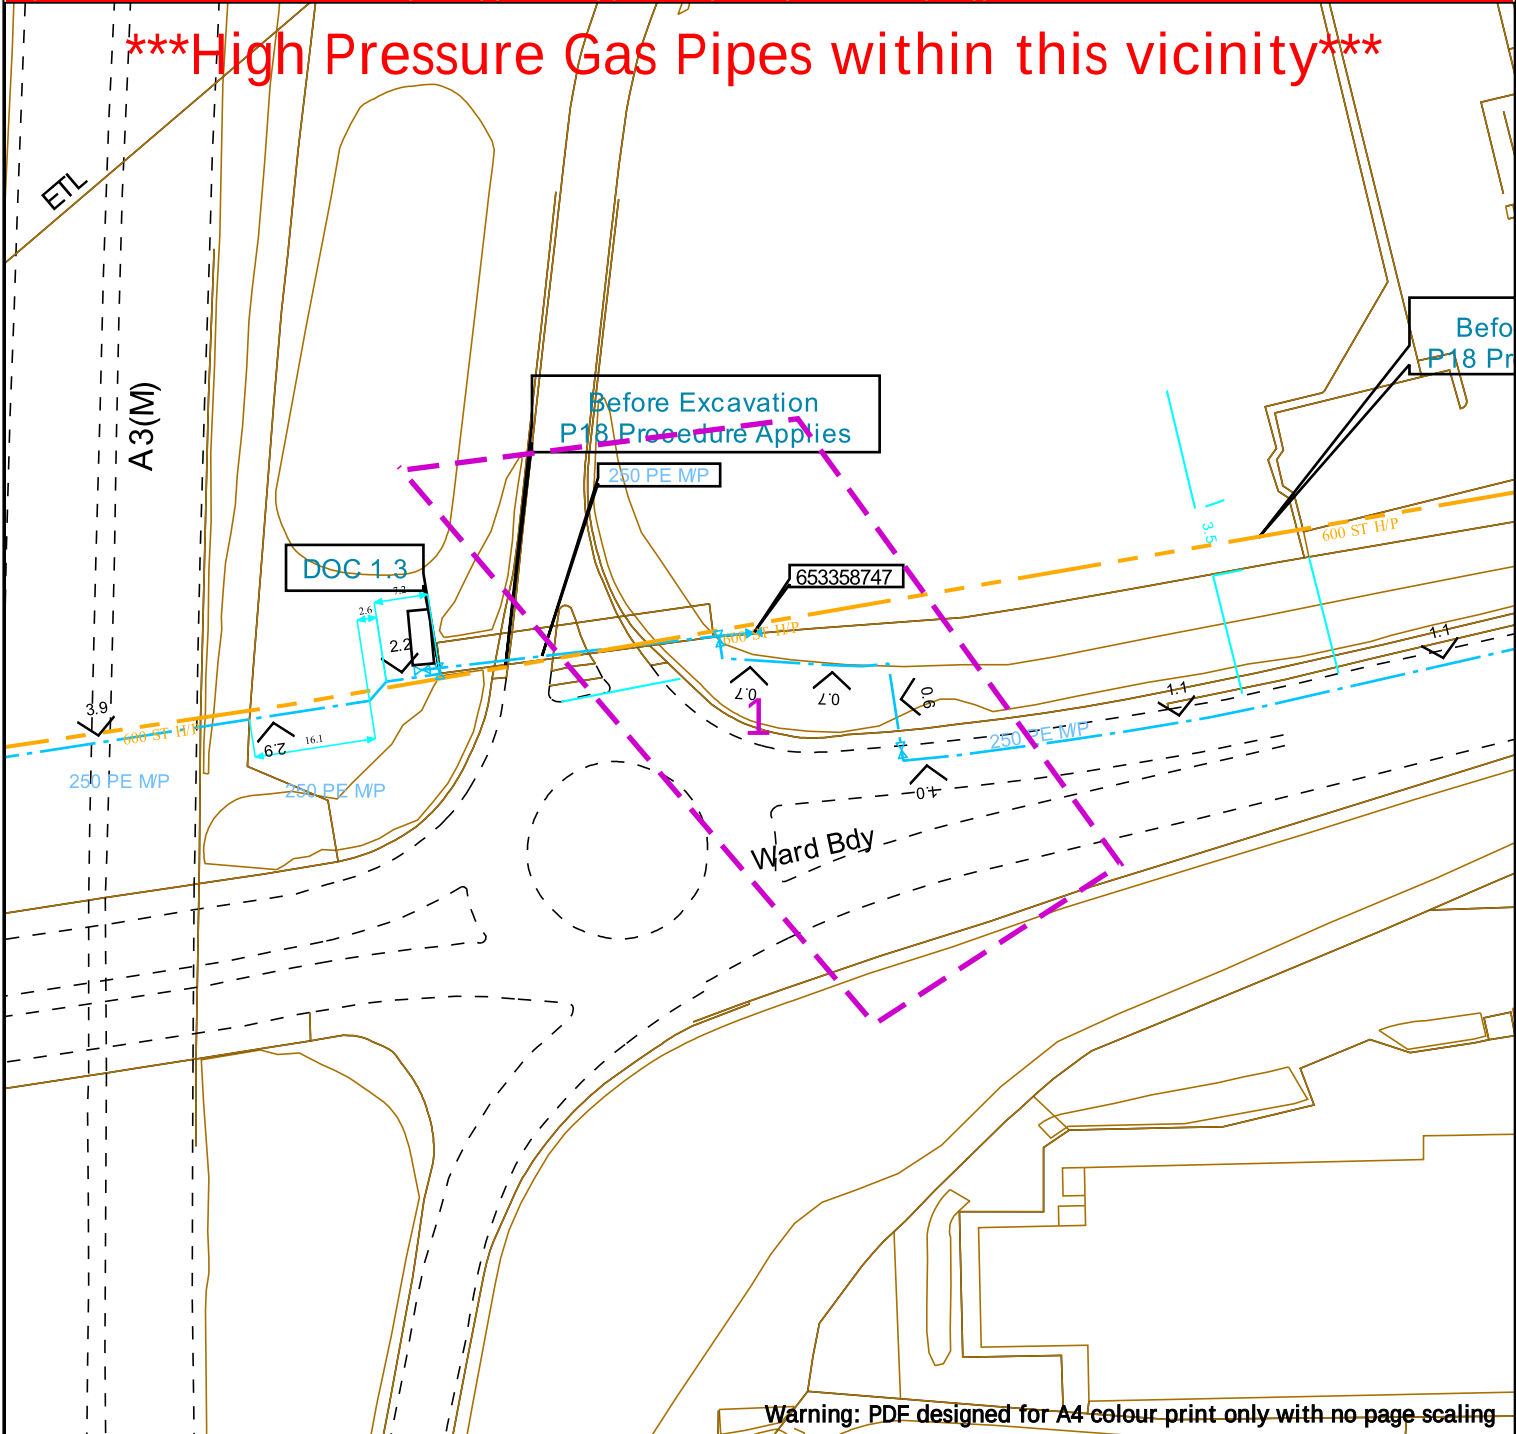

Warning: PDF designed for A4 colour print only with no page scaling



Contact Us
SGN Safety Admin Team:
 0800 912 1722
Email:
plantlocation@sgn.co.uk

Low Pressure Mains	—	Digsite:	Line: —	Area: —
Medium Pressure Mains	—	Line: —	Area: —	
Intermediate Pressure Mains	—	Line: —	Area: —	
High Pressure Mains	—	Line: —	Area: —	
H100 Hydrogen Network	—	Line: —	Area: —	
Some Examples Of Plant Items				
Valve	—	Depth of Cover	—	Diameter Change
Syphon	—	—	—	Material Change



This information is given as a guide only and its accuracy cannot be guaranteed.



This plan shows the location of those pipes owned by Scotia Gas Networks (SGN) by virtue of being a licensed Gas Transporter (GT). Gas pipes owned by other GTs or third parties may also be present in this area but are not shown on this plan. Information with regard to such pipes should be obtained from the relevant owners. No warranties are given with regard to the accuracy of the information shown on this plan. Service pipes, valves, siphons, sub-connections etc. are not shown but their presence should be anticipated. You should be aware that a small percentage of our pipes/assets may be undergoing review and will temporarily be highlighted in yellow. If your proposed works are close to one of these pipes, you should contact the SGN Safety Admin Team on 0800 912 1722 for advice. No liability of any kind whatsoever is accepted by SGN or its agents, servants or sub-contractors for any error or omission contained herein. Safe digging practices, in accordance with HS (G)47, must be used to verify and establish the actual position of mains, pipes, services and other apparatus on site before any mechanical plant is used. It is your responsibility to ensure that plant location information is provided to all persons (whether direct labour or sub-contractors) working for you on or near gas apparatus. Information included on this plan should not be referred to beyond a period of 28 days from the date of issue.

Report damage immediately – KEEP EVERYONE AWAY FROM THE AREA
0800 111 999

Date Requested: 11/02/2026
 Job Reference: 40411167
 Site Location: 469390 107749
 Requested by: Mr Alex Robinson

Your Scheme/Reference:
 APP/26/00033

Scale: 1:1000 (When plotted at A4)