
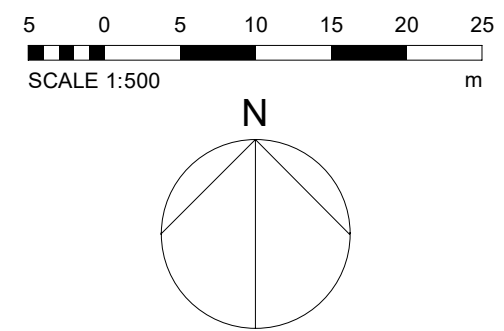


SITE BOUNDARY			
		AREA (Hectare)	AREA (Acre)
—	APPLICATION SITE	0.62	1.53
—	WIDER OWNERSHIP BOUNDARY	6.65	16.43

Architects are to be notified of any discrepancies.
Contractors must check all dimensions on site.
This drawing is subject to copyright laws and is to be used on this project only.
This drawing is to be used solely for the information as stated only.
For other information refer to the latest revision of any cross referenced drawings.
To be read in conjunction with relevant design standards/protocols.

This is a colour drawing. In order to ensure any subsequent reproduction is viewed correctly it should be printed in full colour.

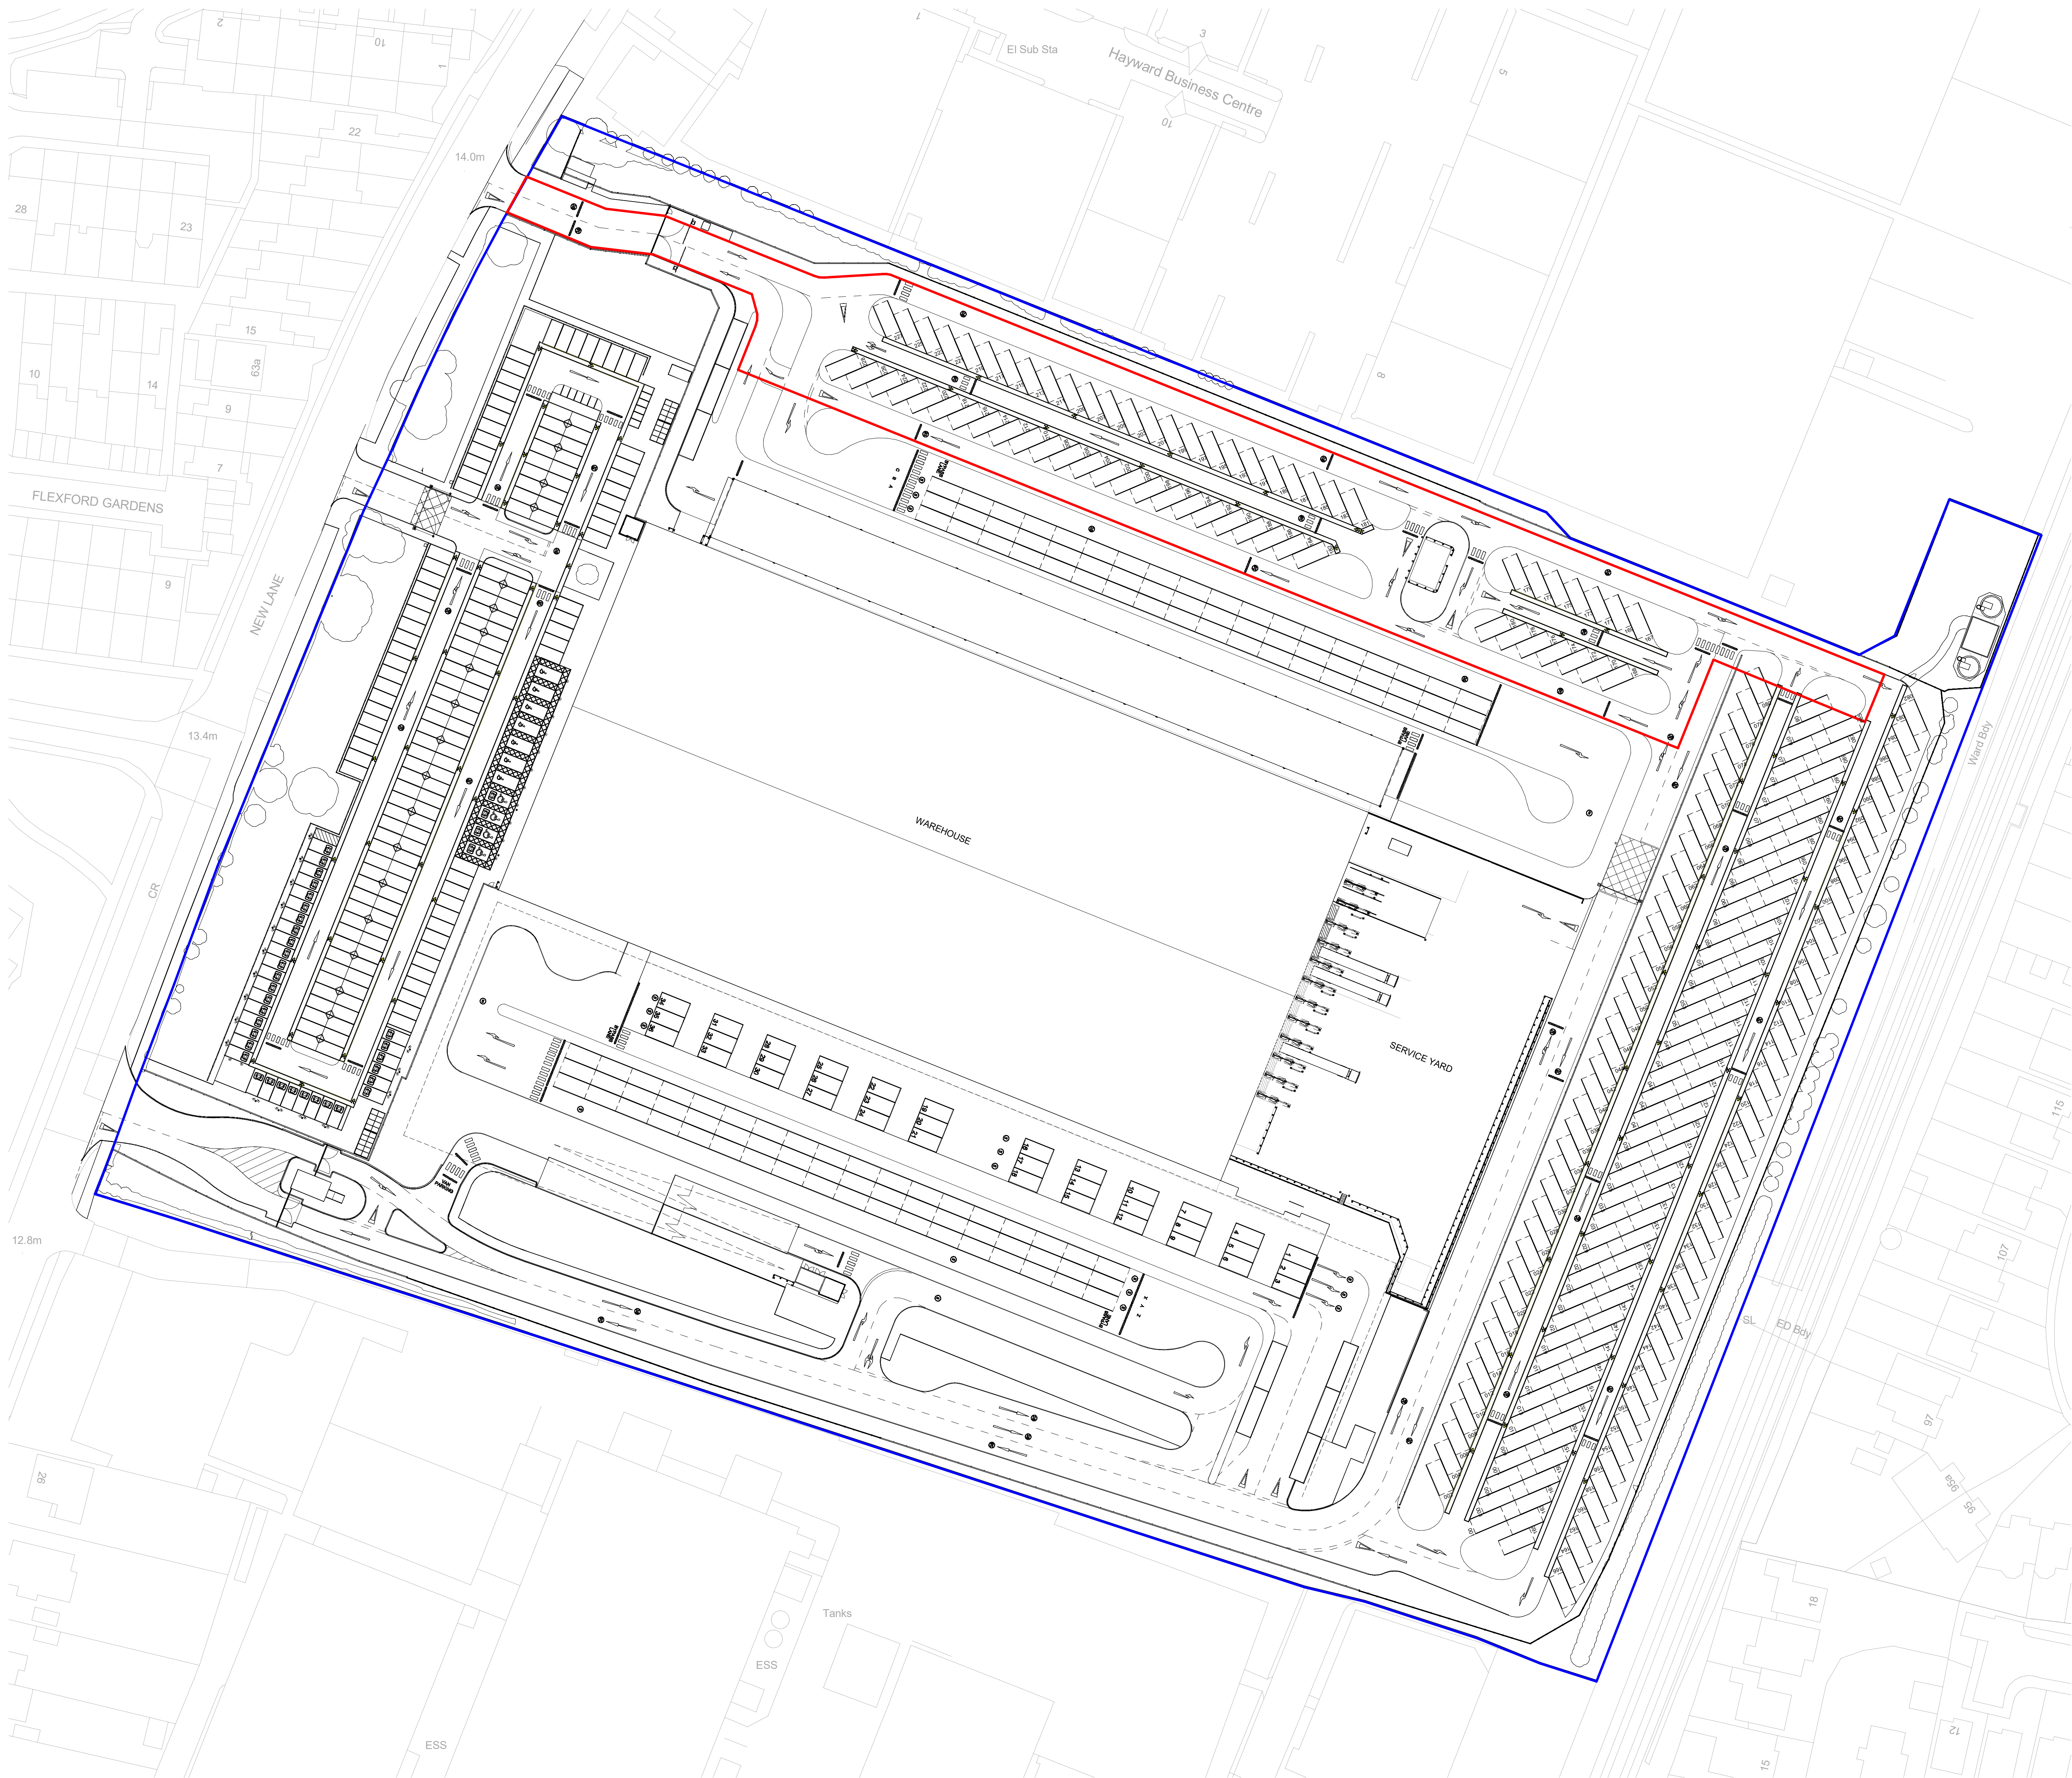

Ordnance Survey, (c) Crown Copyright 2026. All rights reserved. Licence number 100022432

P1	FIRST ISSUE	24/02/26	SS	AH
Rev	Description	Date	By	Chk

Status

PLANNING

SMR
SMALLEY MARSEY RISPIN

ARCHITECTS
The Exchange Station Parade Hemmatts H61 1TS
01423 707 757 admin@smrarchitects.co.uk

Project
32 NEW LANE, HAVANT, PO9 2NG

Client
AtkinsRéalis

Drawing Title
EXISTING SITE PLAN

Proj Ref	Origin	Zone	Level	Type	Rev	Rev	Status	Rev
8085 - SMR - 15 - ZZ - DR - A - 2002 - S4 - P1								

SMR Job Ref	Sheet	Scale	Drawn
8085-15-2002	A0	1 : 500	AH