

28th May 2026

13885 – Havant Phase 3A: - Engineers Response to planning condition 25

Application Summary: -

Condition 25 requires the following:

Prior to the commencement of each phase of development, full details of all proposed drainage and its location relevant to that phase shall be submitted to and approved in writing by the Local Planning Authority (in consultation with National Highways). Each phase of development shall thereafter be undertaken in strict accordance with the approved details of each phase of development hereby permitted and retained in accordance with the agreed specification. No surface water shall be permitted to run off from the proposed development onto the Strategic Road Network or into any drainage system connected upstream of the Strategic Road Network. No drainage connections from any part of the development hereby permitted may be made to any Strategic Road Network Drainage system.


Phase 3A Considerations


There is an existing 450mm dia. private storm sewer which runs south of the proposed site boundary, running west to east that carries surface water from the link road.

The proposed drainage strategy will replace the existing surface water layout, discharging at a controlled rate of 3.1l/s via a flow control for Phase 3A.

The exceedance plan produced shows surface water flowing towards low points on site where it will be picked up by channel drains and gullies and directed towards the proposed drainage network.

The proposed drainage strategy plan (ref. 13885_201) and exceedance plan (ref13885_SK203) can be found appended to this note.

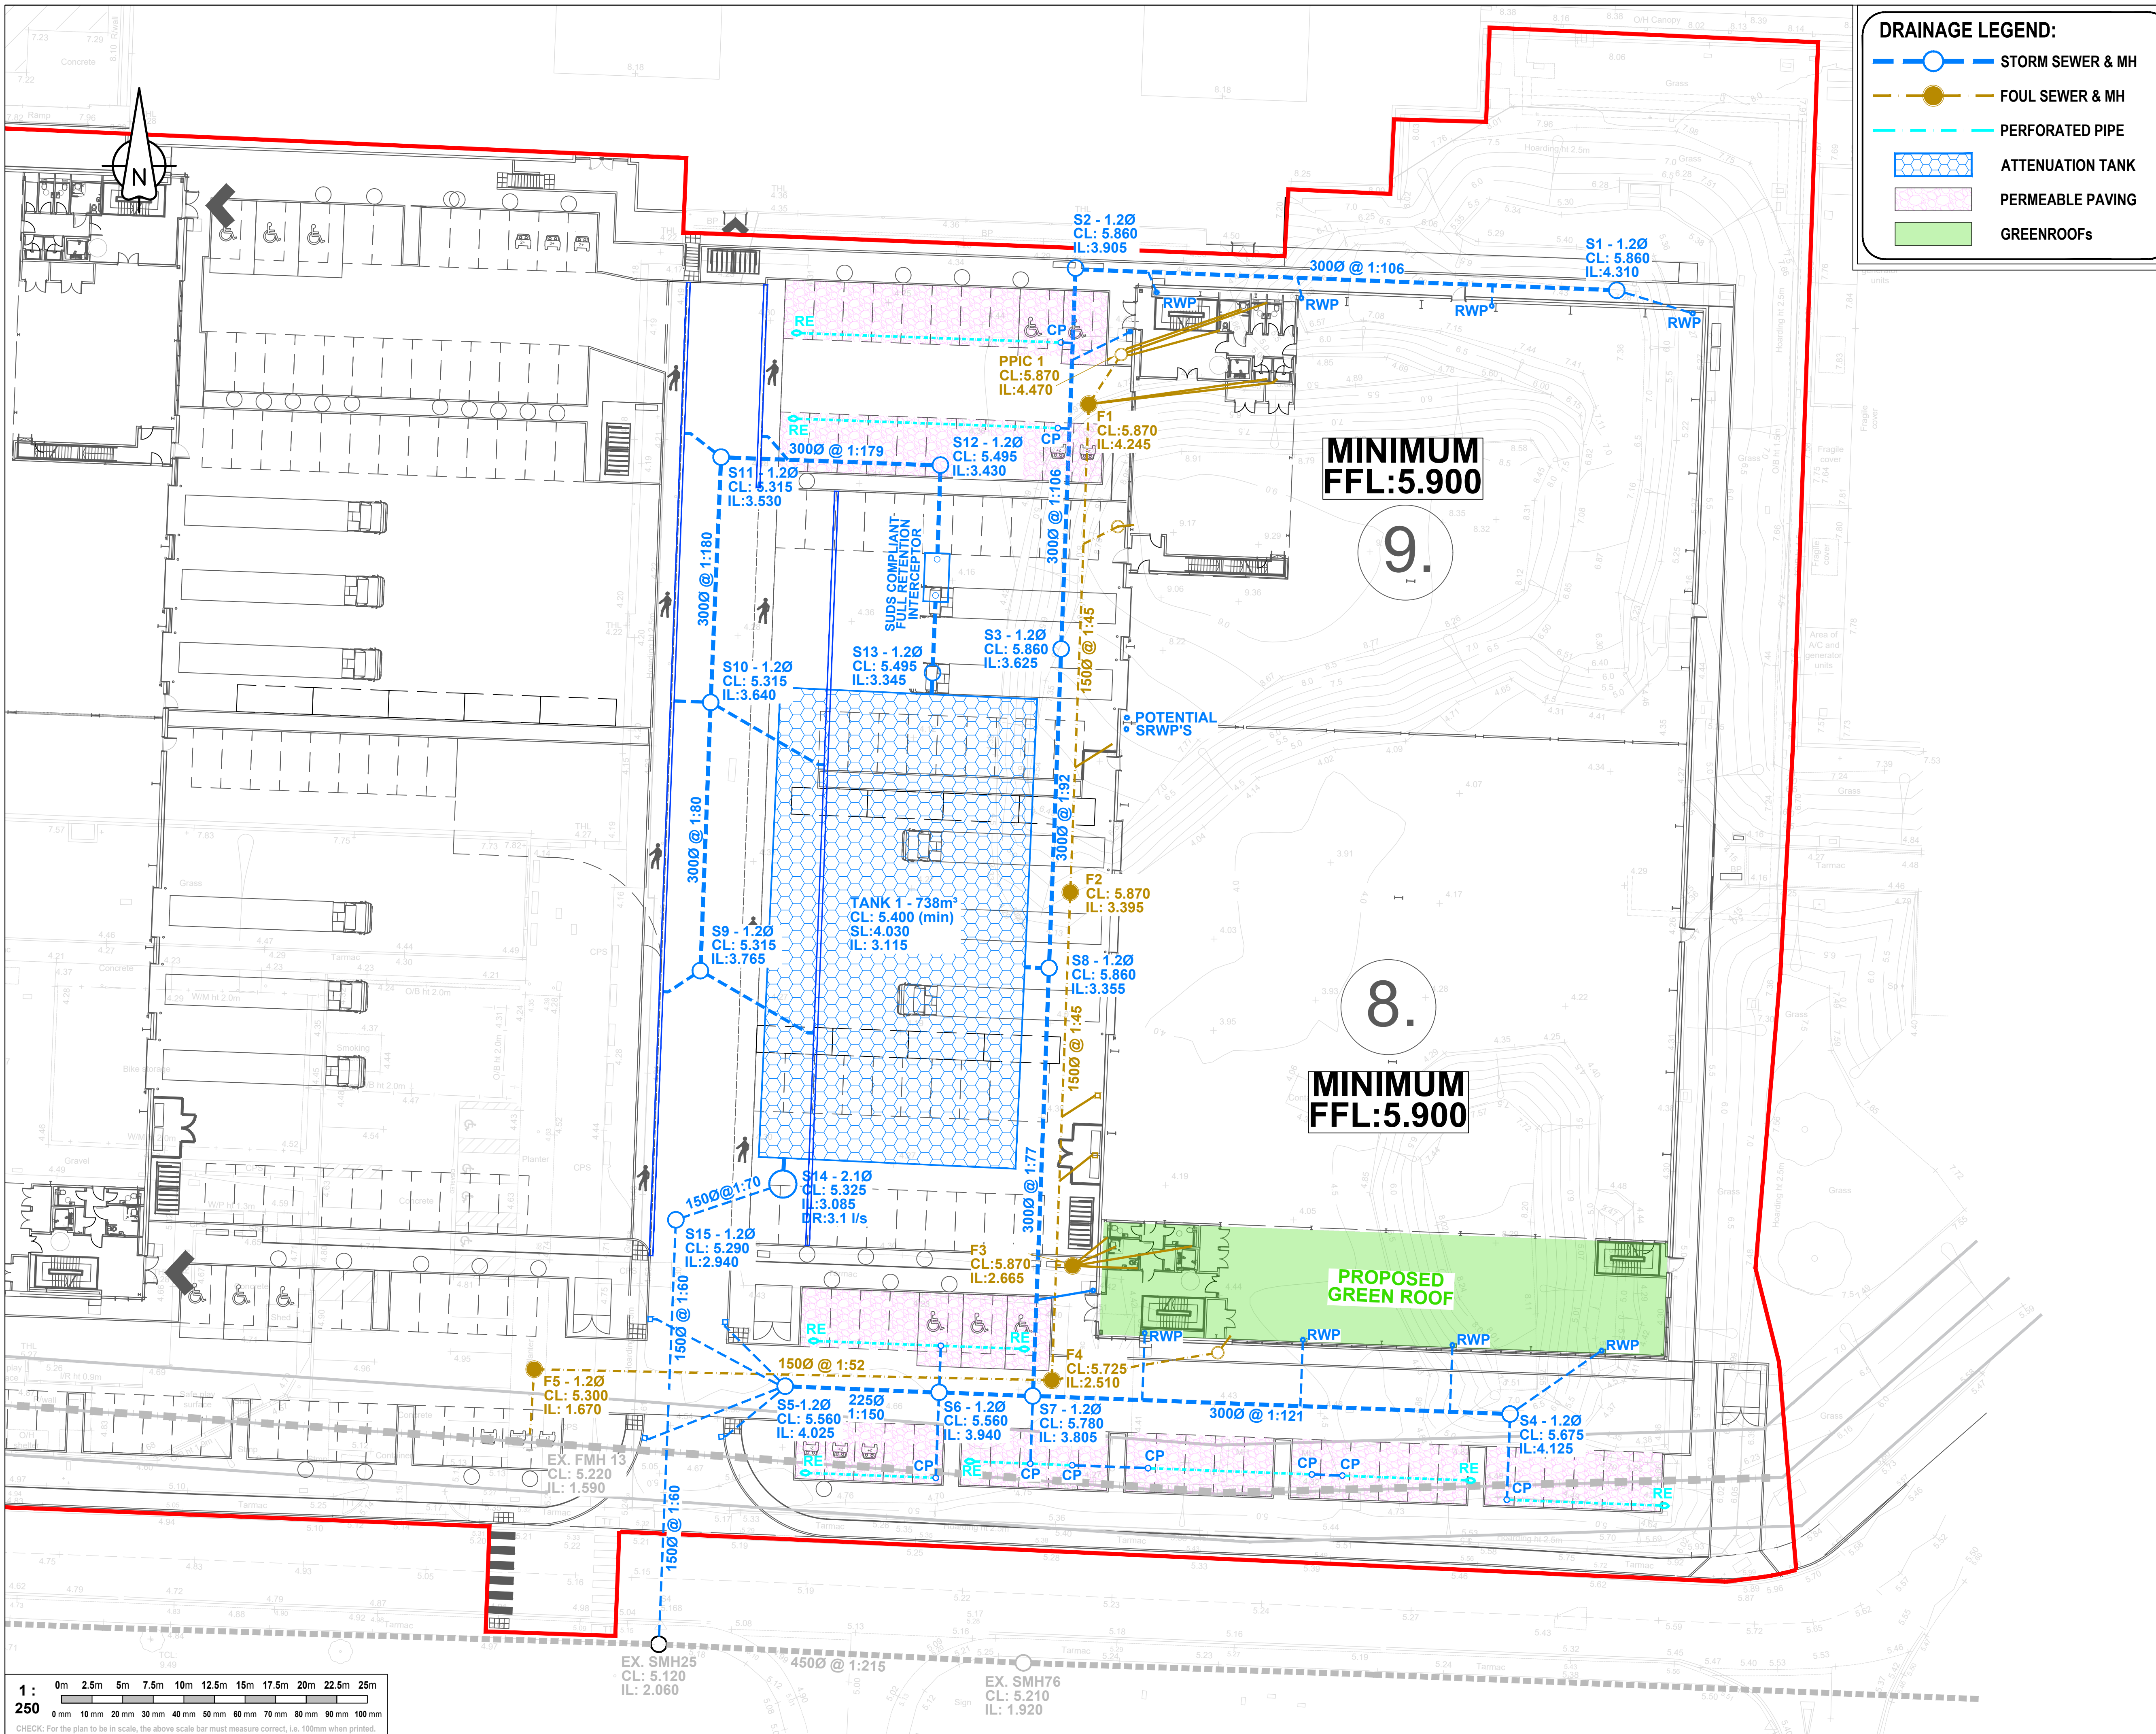

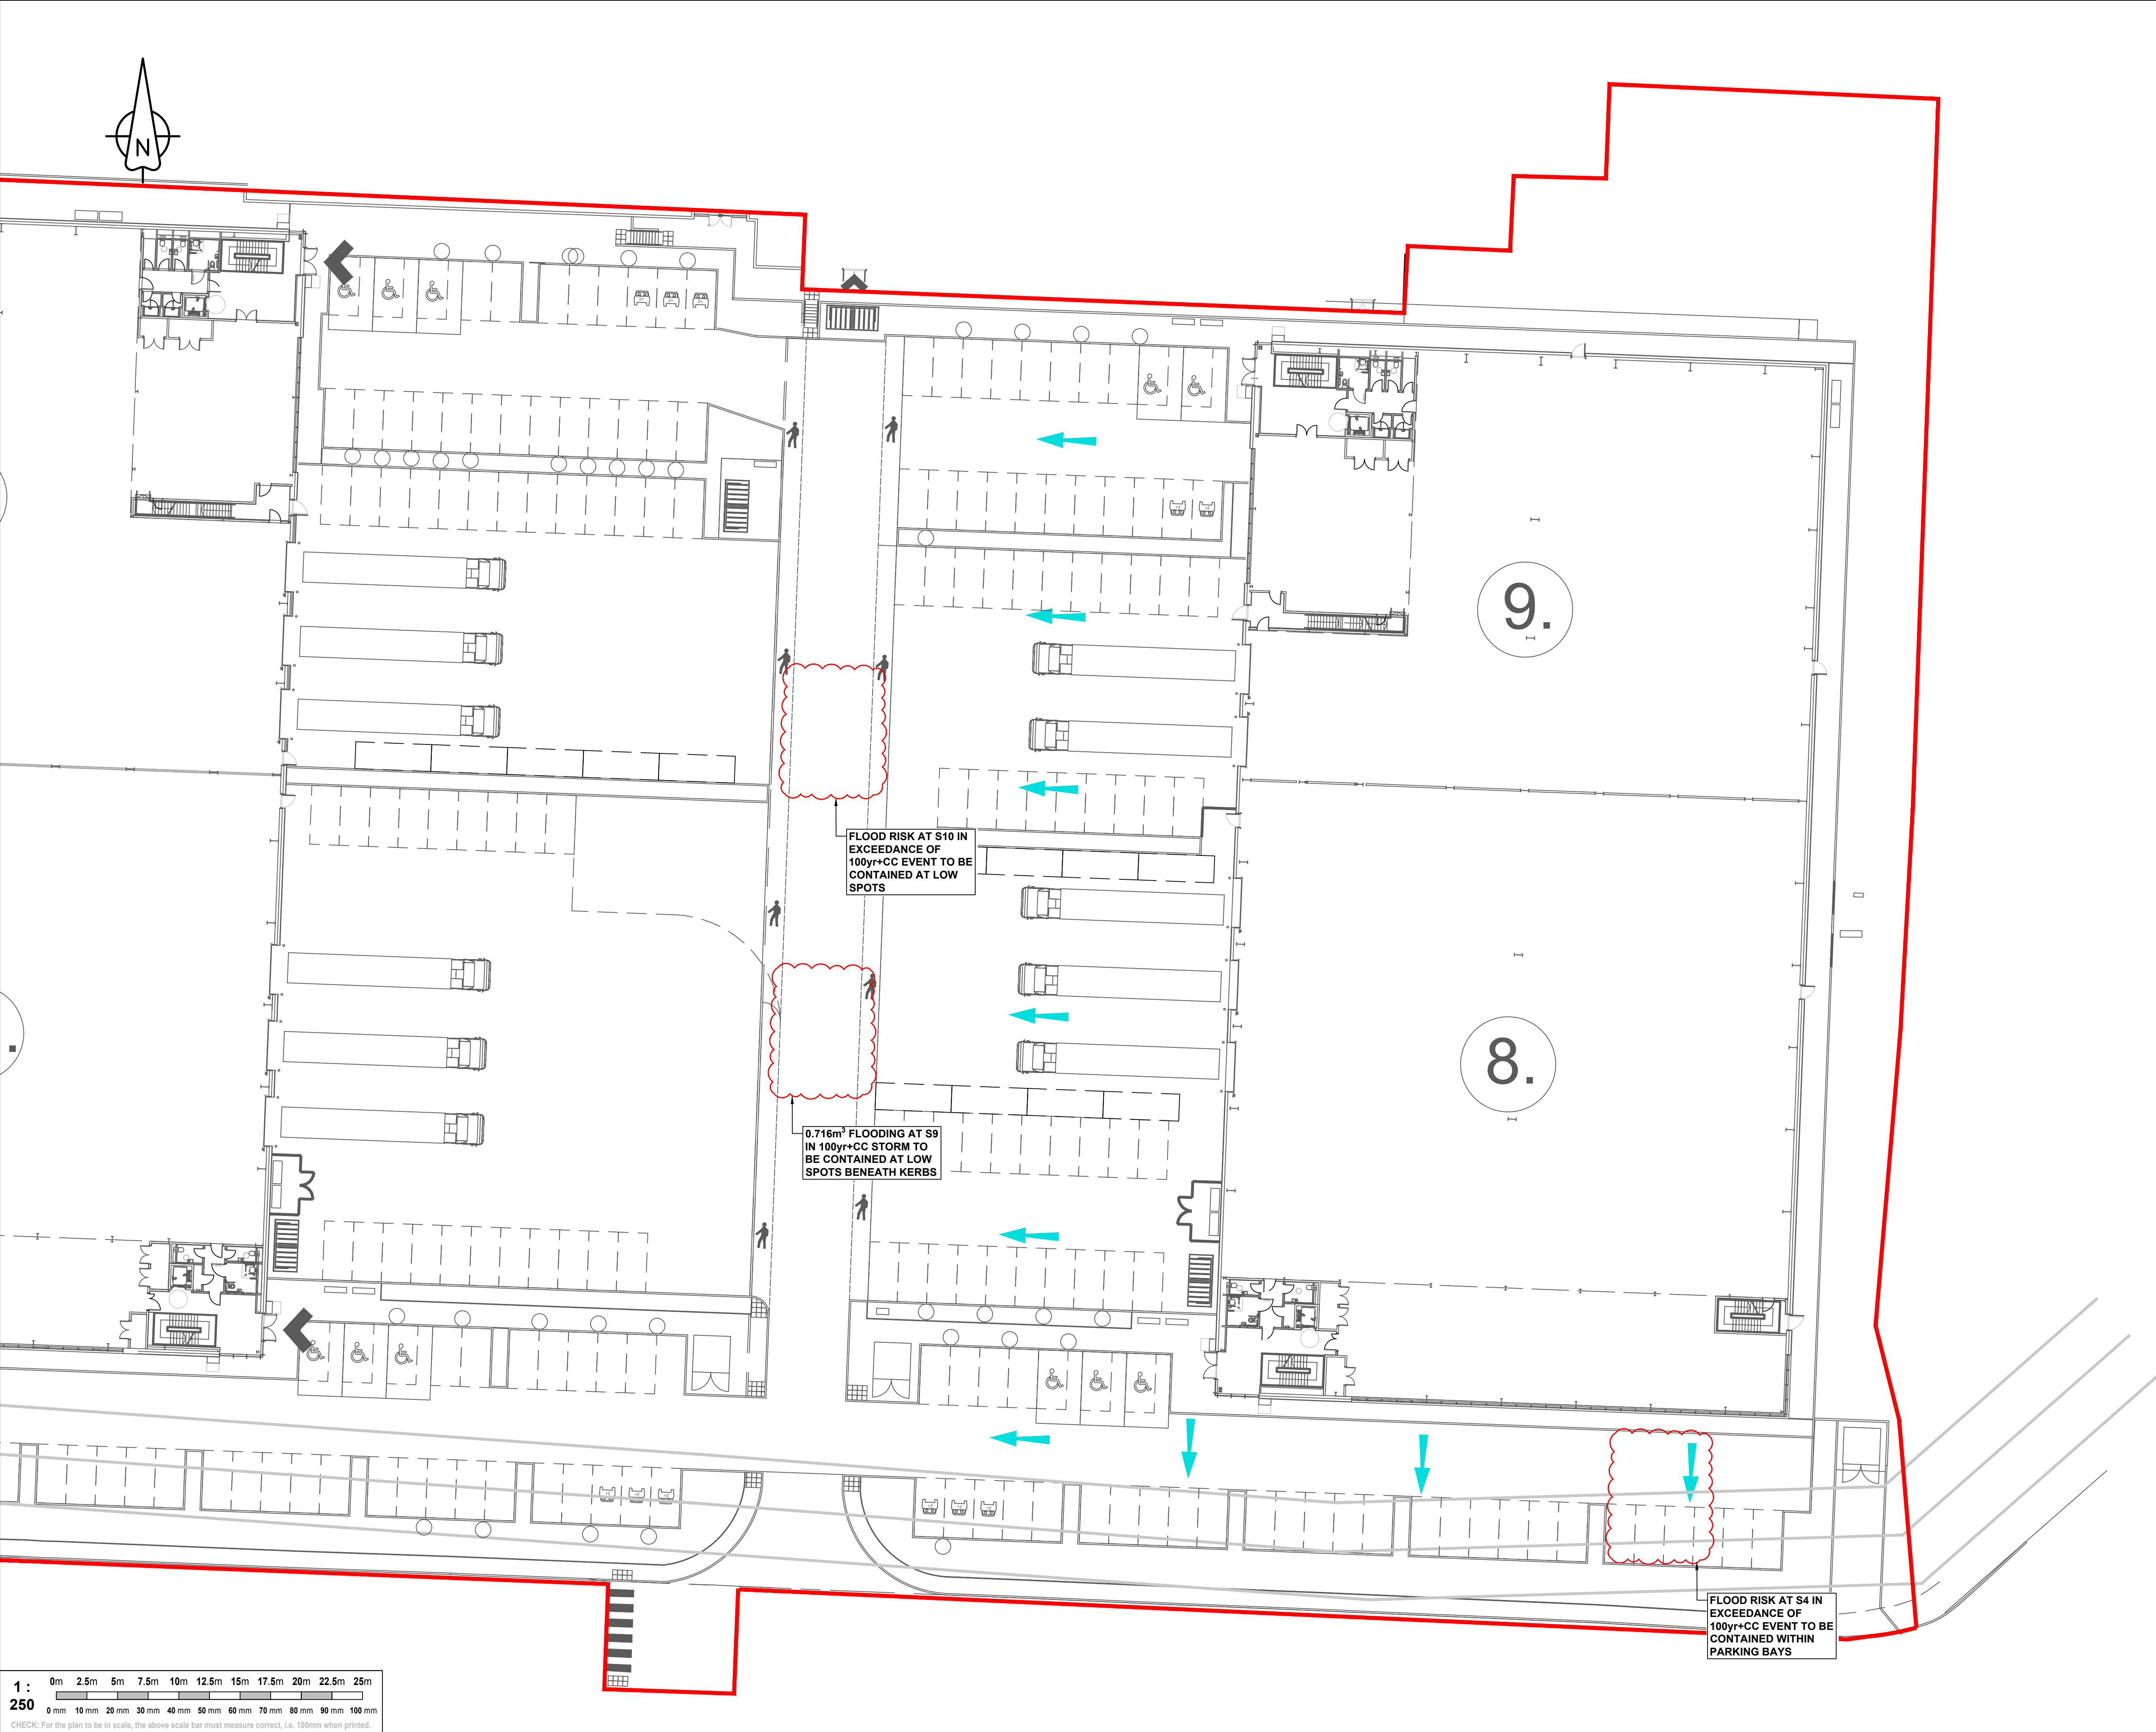

Notes

- Topographical Survey carried out by Greenhatch, Drawing No.:
 - 38869G_T_UG_REV0 - Topographical Survey Plan (Dated 03/02/2026).
- Proposed Site Layout taken from PRC, Drawing No.:
 - 11747_PL004 Proposed Site Plan (Dated MAY 2026).
- This drawing is to be read in conjunction with the following drawings:
 - 13885-201 (Proposed Drainage Plan - Phase 3A).
 - 13885-202 (Proposed Levels Plan - Phase 3A).

A1

P2	27/05/2026	Updated to suit latest layout	R.B.	R.B.
P1	06/05/2026	First Issue	R.B.	R.B.
Rev	Date	Description	By	Chkd

Revision Schedule

Drawing Status

For Information

Project Title
**Langstone - Phase 3
Havant**

Drawing Title
**Phase 3A
Proposed Exceedance Plan**

Drawing Number
13885-SK203

Revision
P2

BM Ref 13885	Scale @ A1 1 : 250	Drawn by R.B.	Checked by R.B.	Project Eng G.L.
-----------------	-----------------------	------------------	--------------------	---------------------