


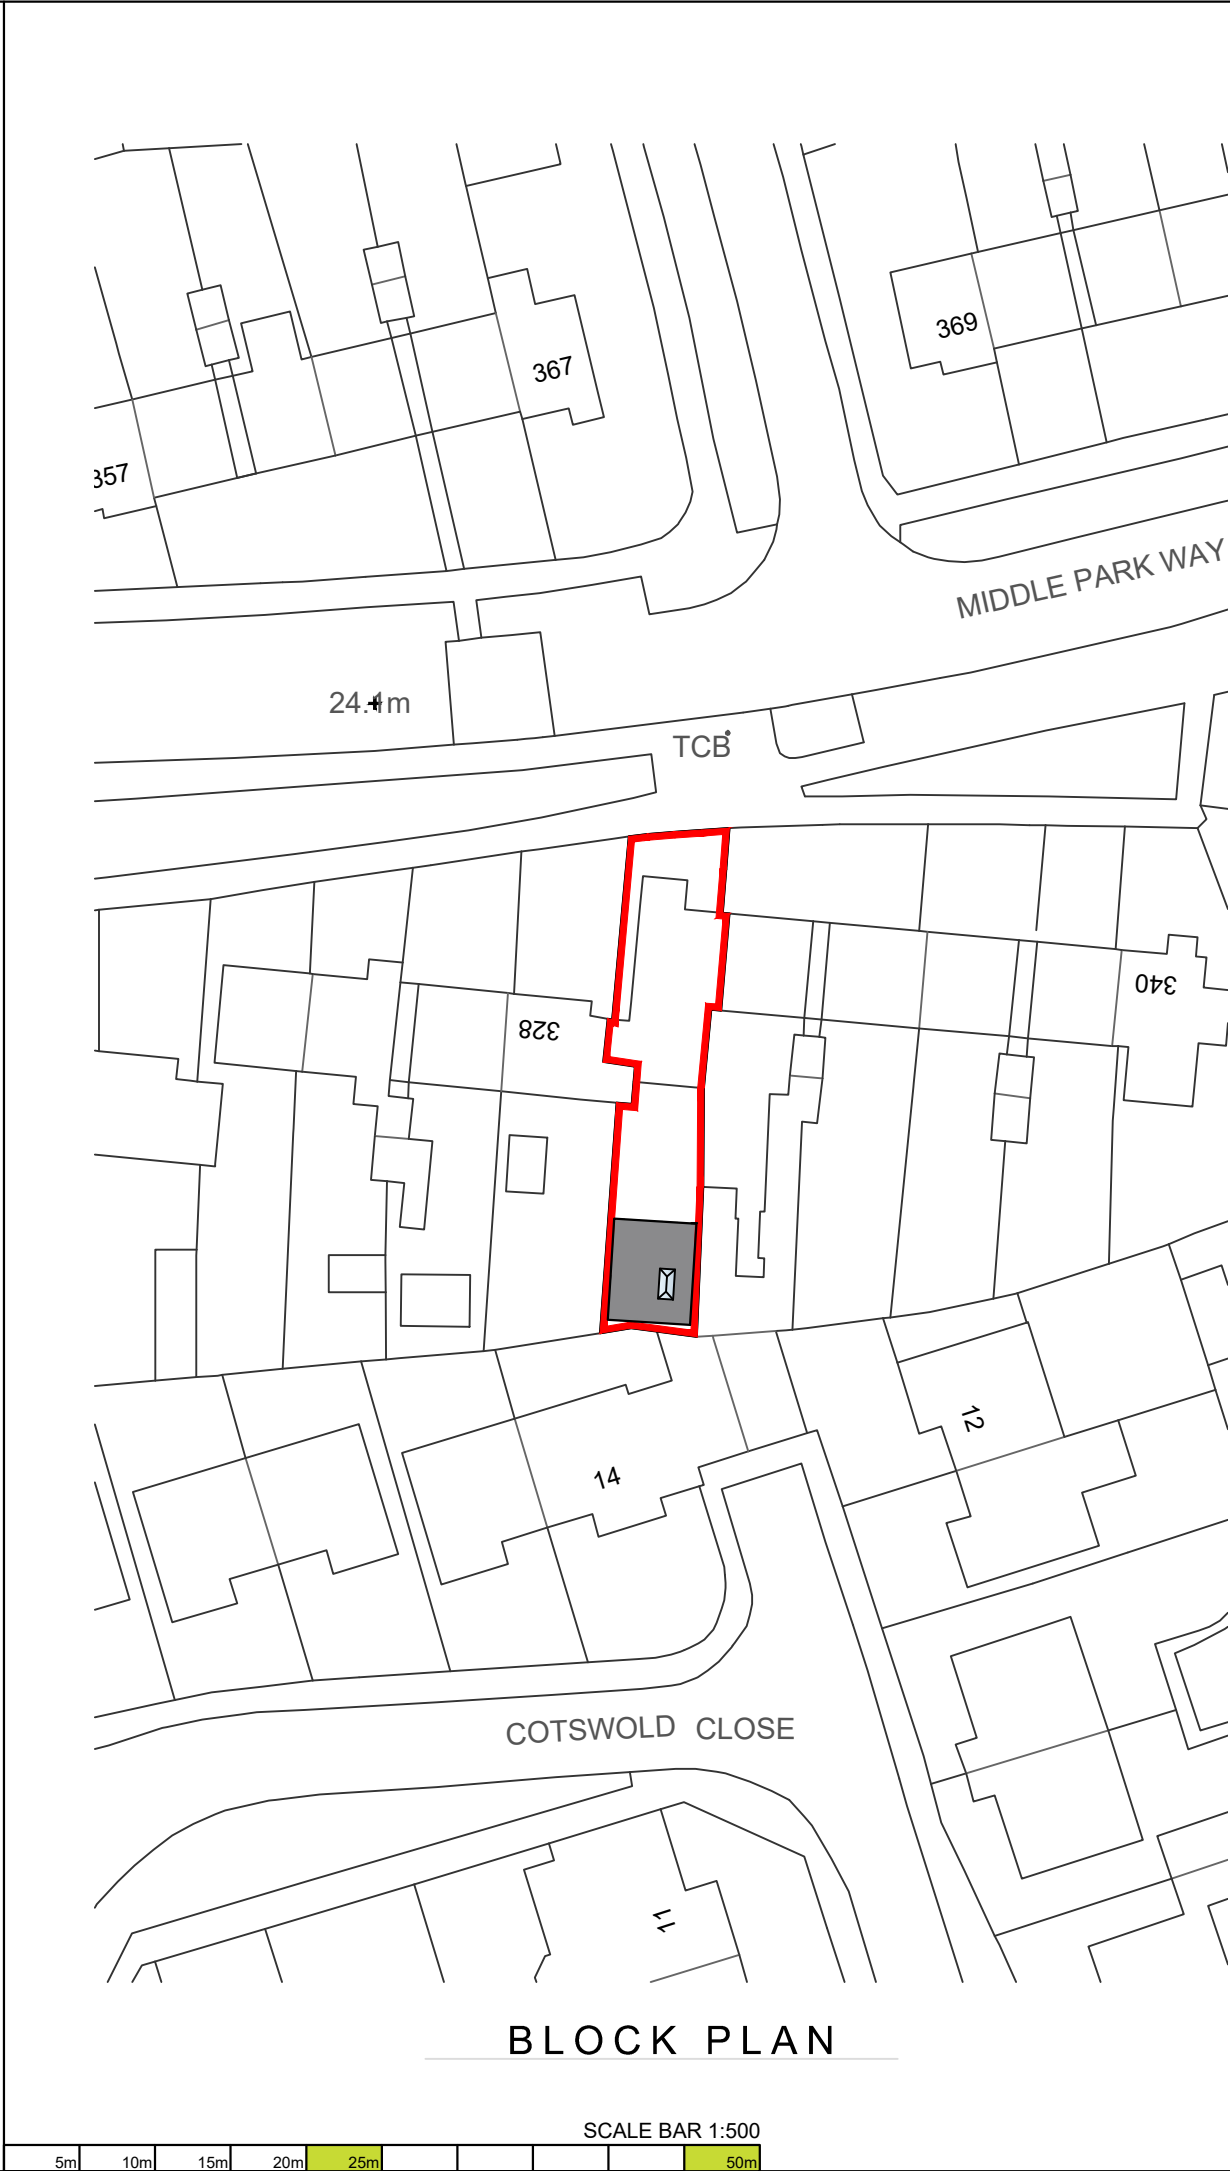

© Crown Copyright
All right reserved
Reproduced by Permission
Licence No.100046837

NOTES

- Data within this drawing provided by Ordnance Survey. Please note that Ordnance Survey can only guarantee accuracy to 0.9m for maps at this scale. CAAD Ltd. accept no responsibility for the accuracy of the Ordnance Survey boundaries. It is strongly recommended that a land survey is carried out should the development rely on the accuracy of these boundaries.



Critchley Architecture And Design Ltd.
Contact: 02392 474 919 | info@caad.online

The Old Bakery, 34 North Street, Havant, PO9 1PT

PLANNING

Revisions

P1 - Issued for comment - KM
(10.04.2026)

P2 - Issued for pre-app - KM
(27.04.2026)

Project Address

330 Middle Park Way
Havant
PO9 5DS

SITE PLANS

Scale A3 = As Shown
Drawn By KM
Date 10.04.2026

Project No. Sheet No. Rev.

26015 101 P2