


GENERAL NOTES

Use written dimensions only, do not scale from drawing. Use latest revision of all referenced information.

LAT 50.866823 LONG -0.983164

Rev	Date	Description	Drawn	Chkd
A	12/06/2026	New BT Streethub Structure	AGJ	ADN

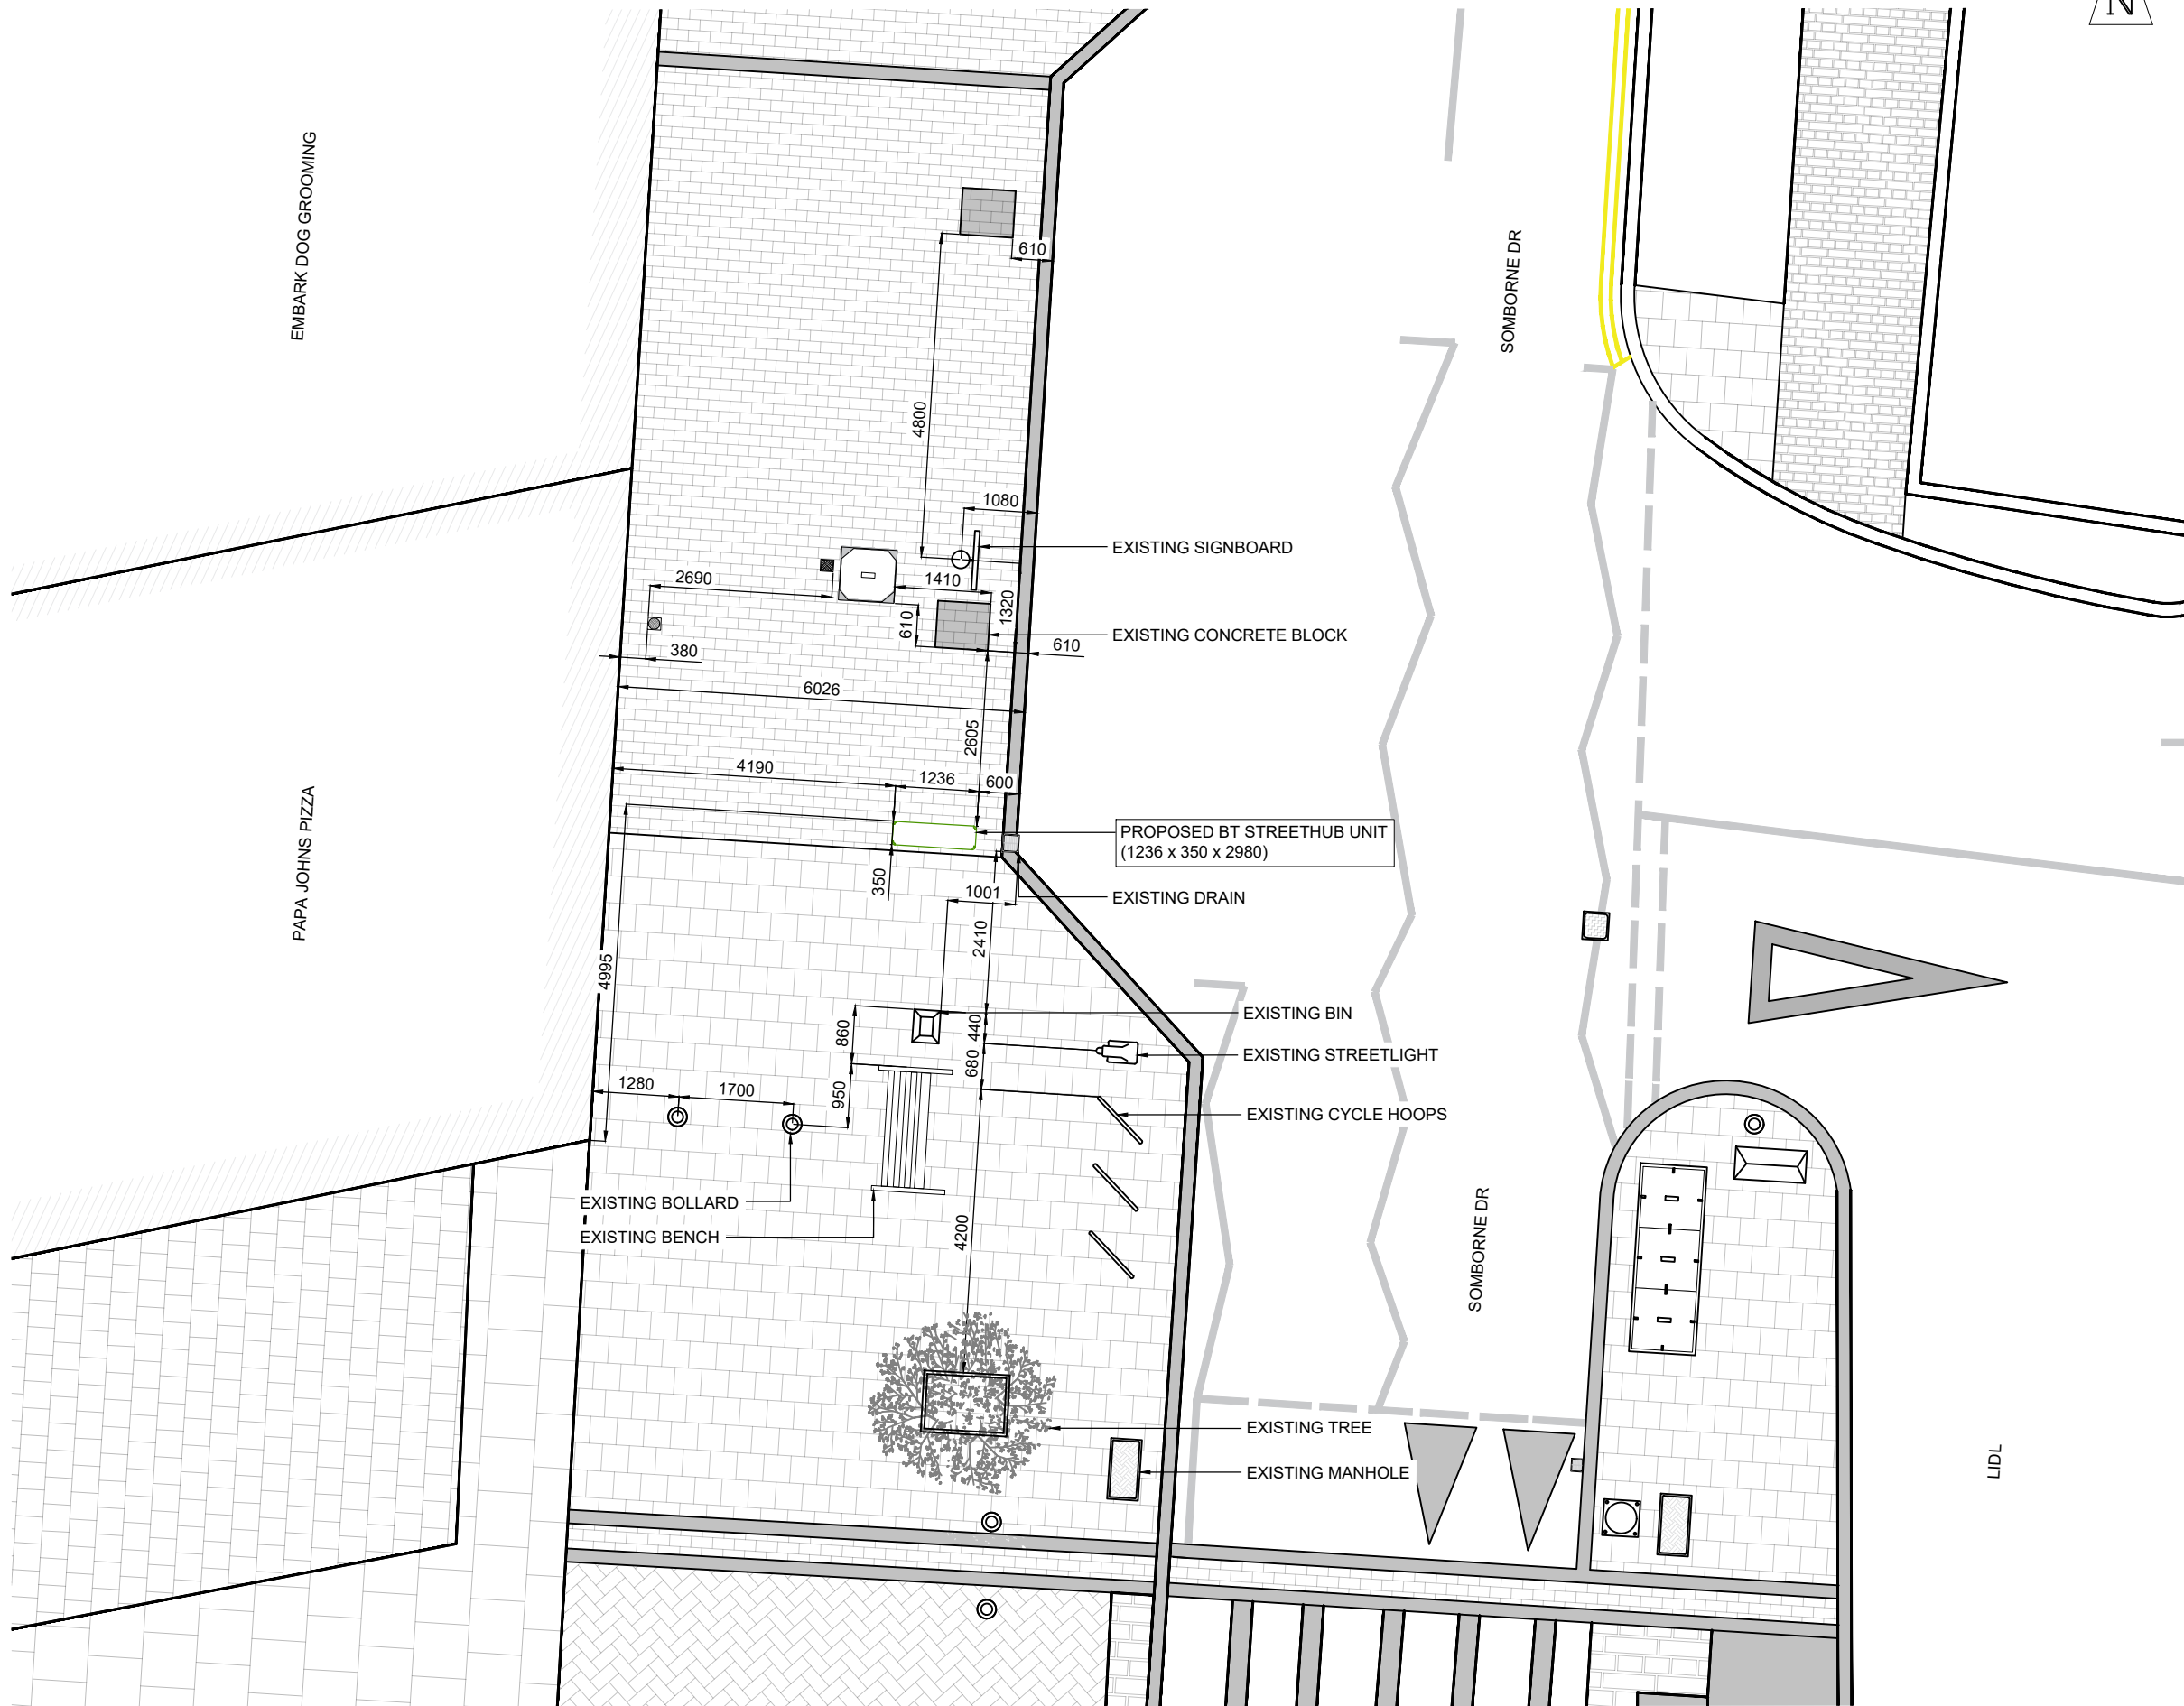

Drg Status
PLANNING

Cell No. & Name

HAV-01

Site Name & Address

Pavement o/s Lidl,
Somborne Drive, Havant, PO9
5AN

Drawing Title
PROPOSED SITE PLAN

Scale 1:100 Date 12/06/2026

Drawn By AGJ Checked By ADN

Drawing Number 002 Revision A