


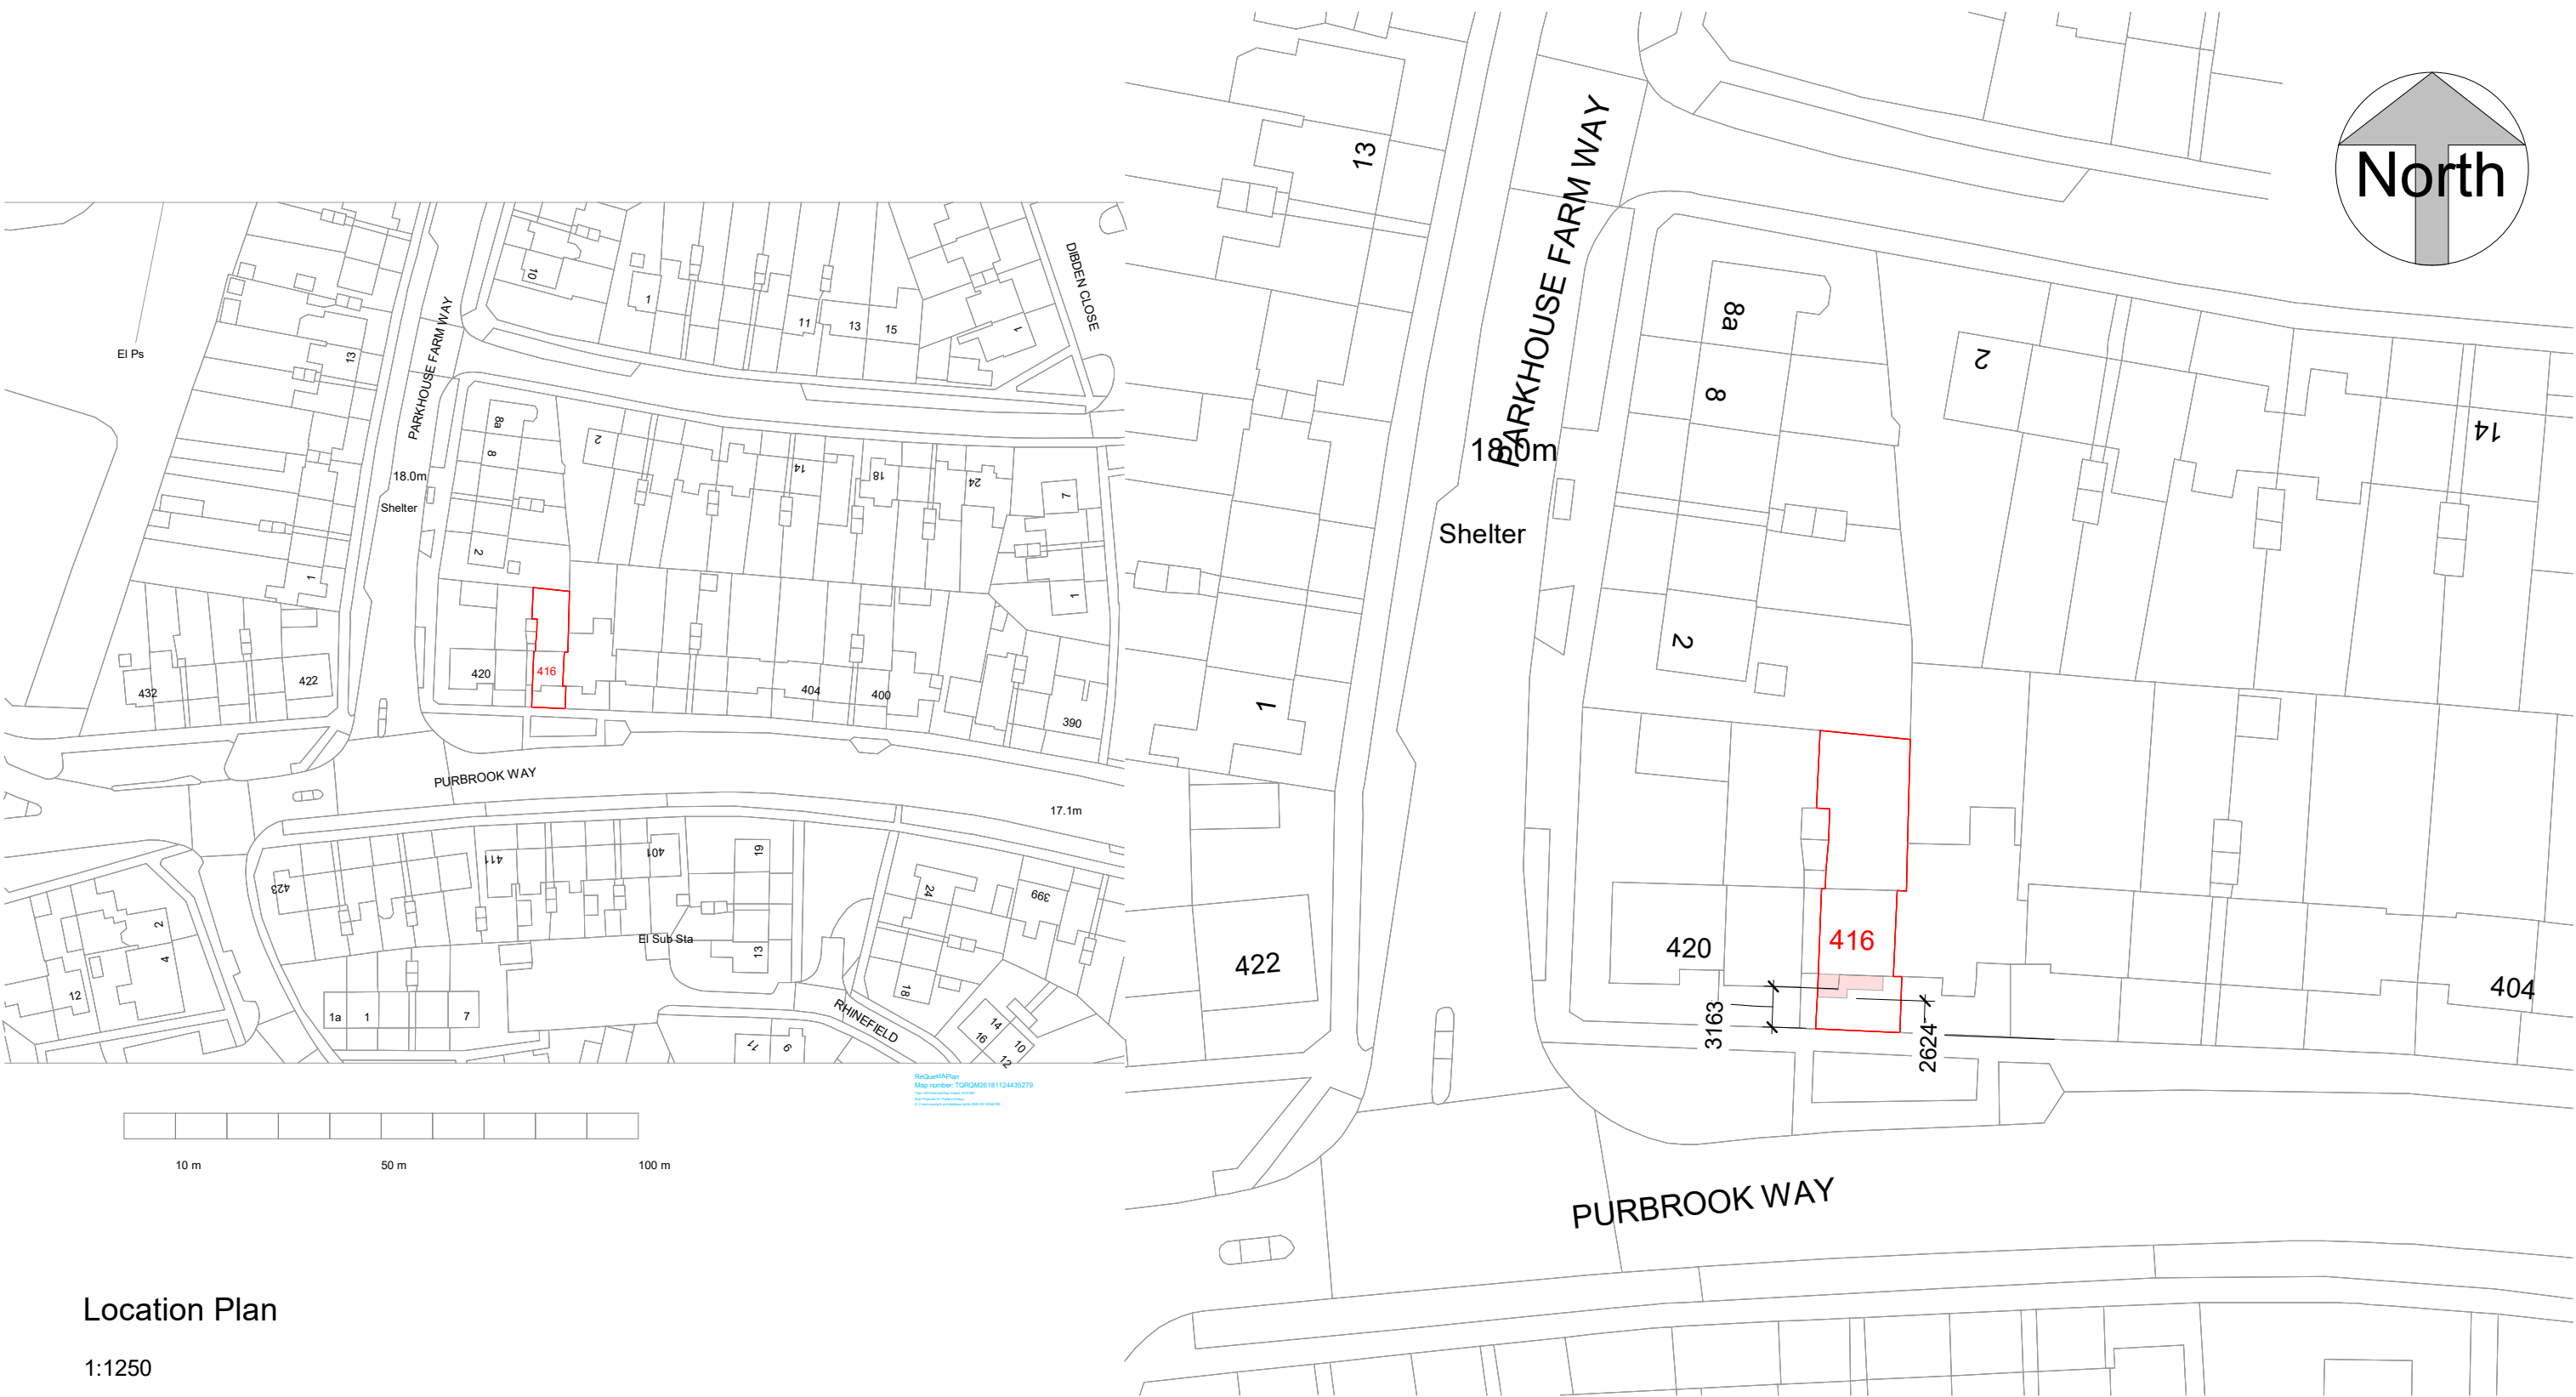


Location Plan

1:1250

Block Plan

1:500

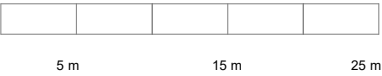

ReQuestAPlan
Map number: TQRQM26181124435279
Title: 416 Purbrook Way, Havant, PO9 3SH
Map Produced for: Parkers Design
© Crown copyright and database rights 2020 OS 100042766



**parkers
design**

Parkers Design Limited - No.3 - PO9 6AH

www.parkersdesign.co.uk

info@parkersdesign.co.uk

Tel: 07776 008822

1:500							50
1:200							20
1:100							10
1:50							5

All measurement to be checked on site prior to any comment

(C) Copyright of Parkers Design (Southern) Limited. Any reproduction of these drawings will require written authority from the copyright owner.

PROJECT	416 Purbrook Way PO9 3SH		CLIENT				Burns					
			Date		Issue Date		Scale (@ A3)		As indicated			
SHEET	Site Plan		Drawn by		SW		DRAWING NUMBER				REV	
			Checked by		SR		P 0					