




EXISTING FRONT ELEVATION ONTO SOUTH STREET 1:50 SCALE



EXISTING SIDE ELEVATION ONTO SOUTH STREET (car park) 1:50 SCALE



EXISTING REAR ELEVATION ONTO SOUTH STREET (car park) 1:50 SCALE

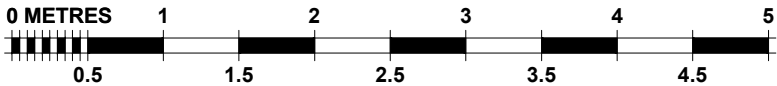

This drawing is to be read in conjunction with all relevant consultants, sub-contractors and specialists drawings.

All dimensions and levels are to be checked on site before any construction begins and any discrepancies are to be reported to the relevant Project Manager.

Partial Service : Any discrepancies or any other information are to be advised to the relevant Project Manager and direction sought before the implementation of the detail.

Responsibility is not accepted for errors made by others in scaling from this drawing. All construction information should be taken from figured dimensions only. Any error or omission should be reported to CMC Projekt.

0	20/08-09-15	Initial Issue		MB
Rev	Date	Description		By

EMSWORTH
1 South St, Emsworth
PO10 7EG



drawn by:
MB

checked by:
AR



drawing title:
Existing External Elevations

drawing number:
GSP_EMS_C50

project status:
PLANNING APPLICATION

scale: 1 : 50 @A1 revision: 0

date: SEPTEMBER 2026