


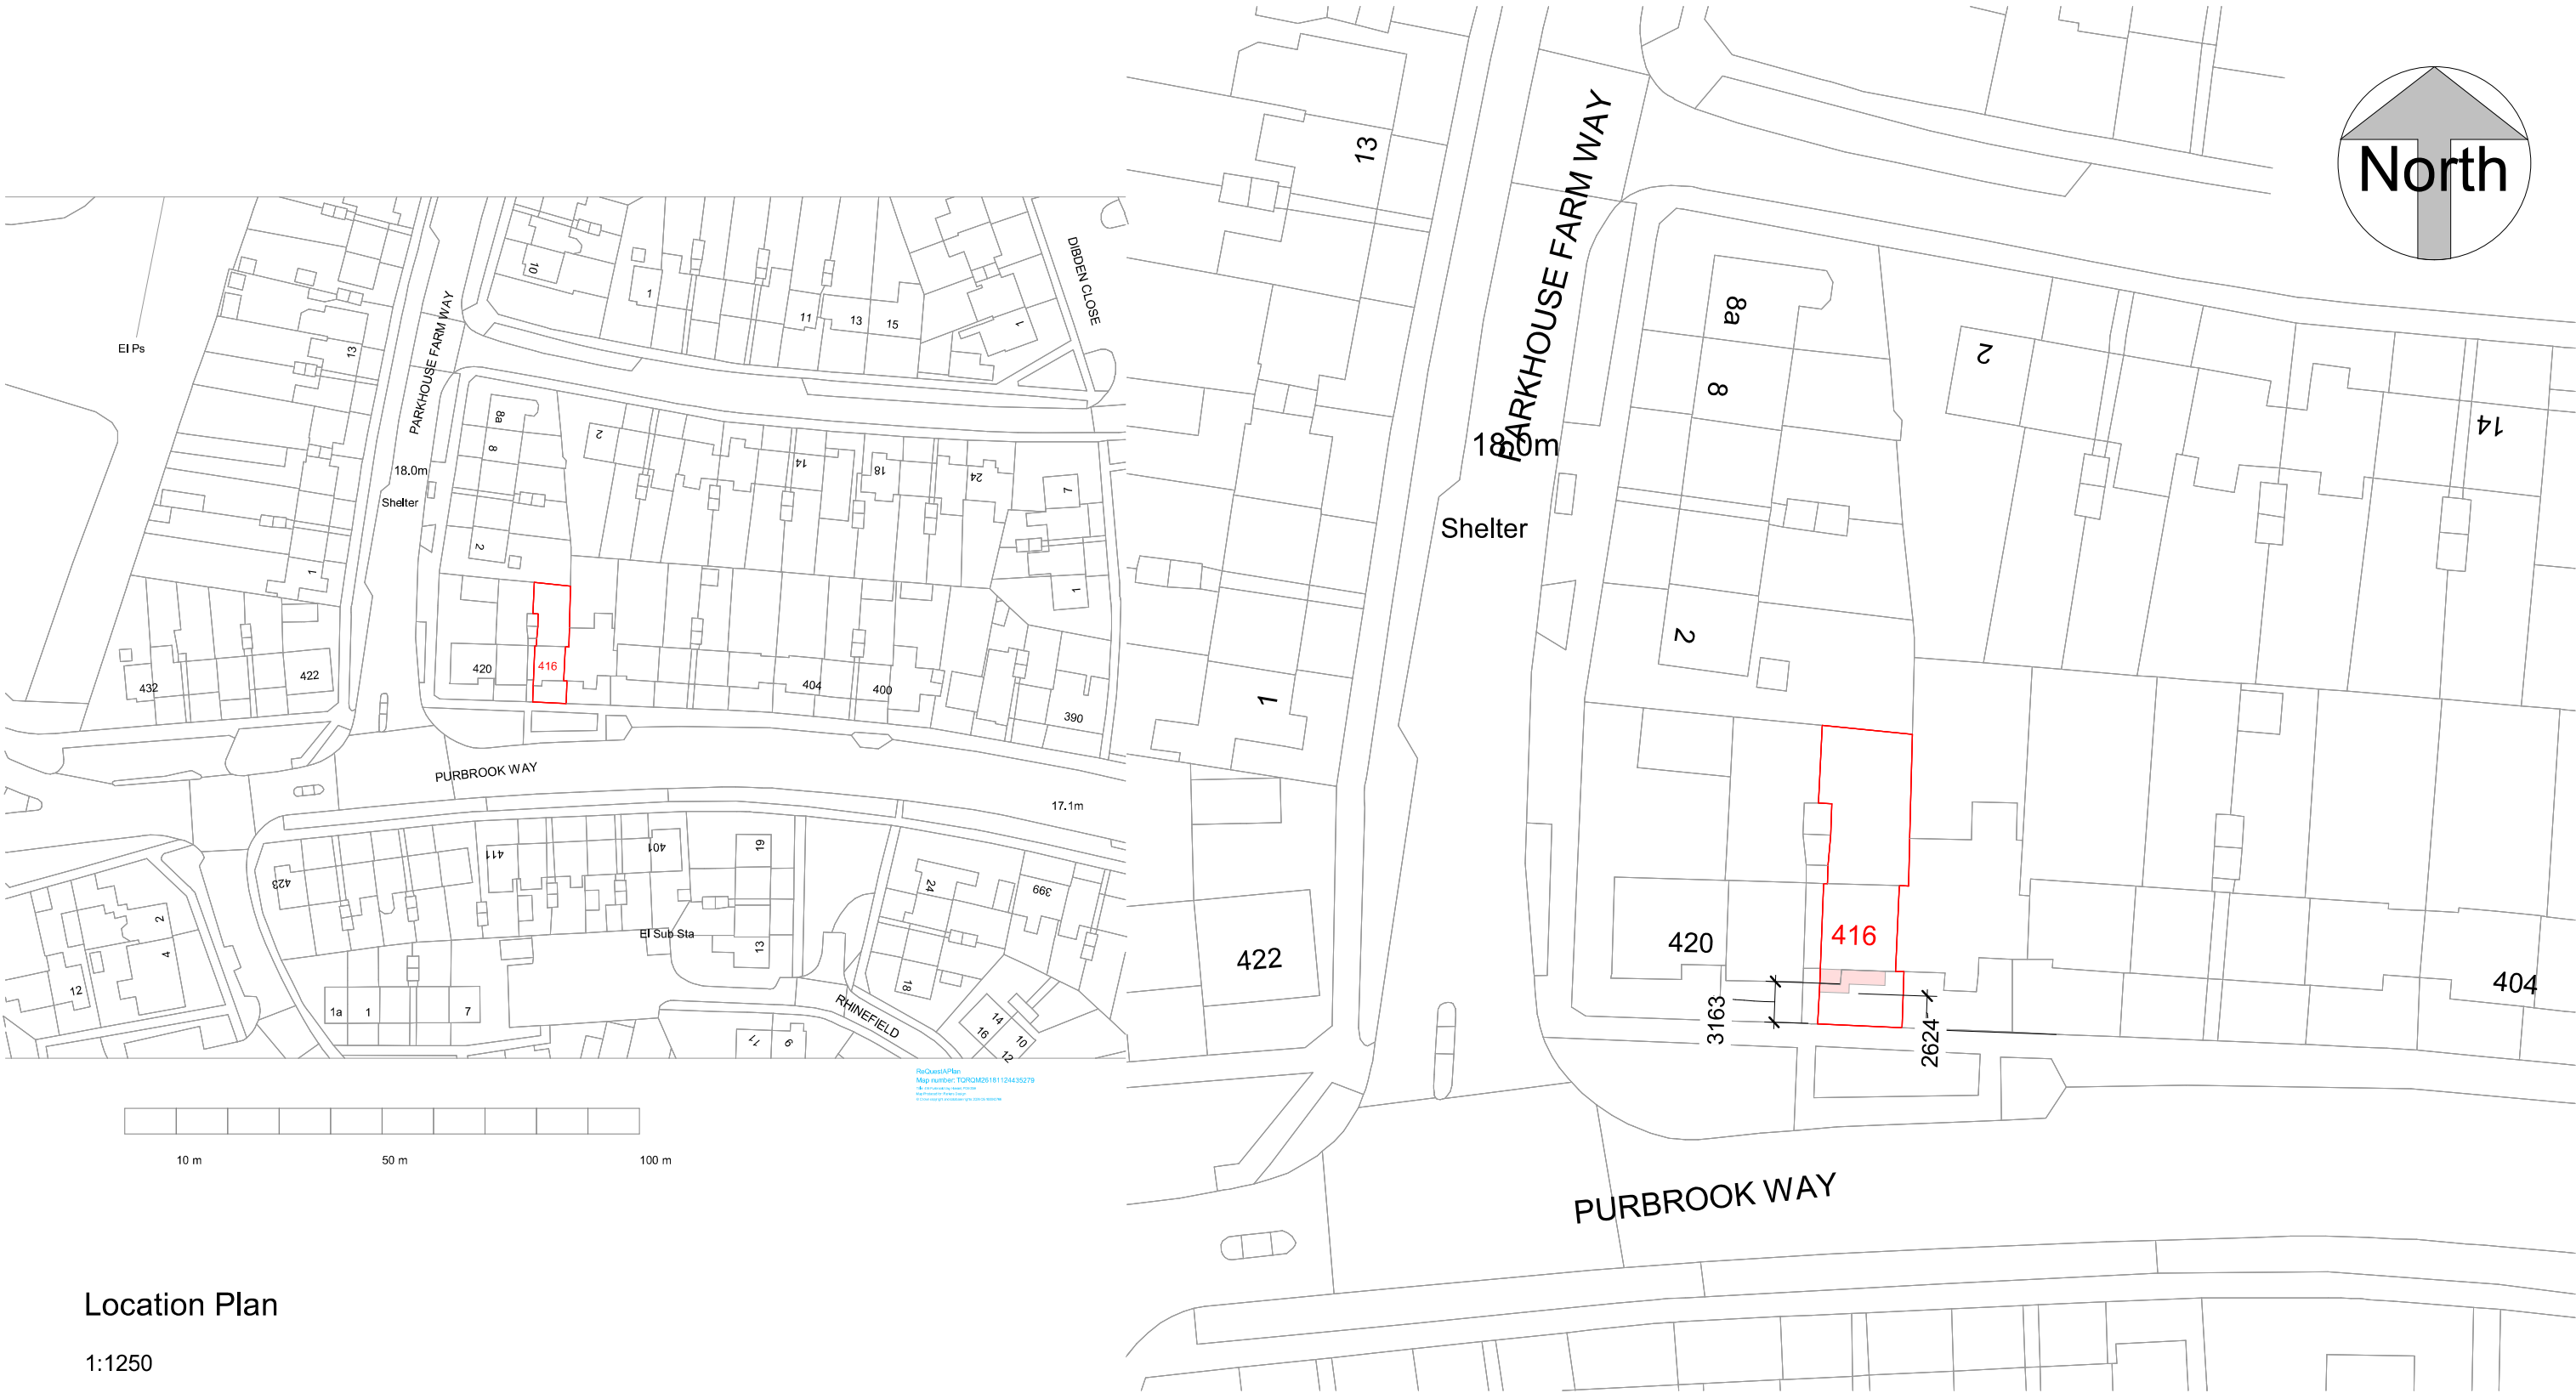

Location Plan

1:1250

Block Plan

1:500

ReQuestAPIan
Map number: TQRQM26181124435279
Title: 416 Purbrook Way, Havant, PO9 3SH
Map Produced for: Parkers Design
© Crown copyright and database rights 2026 OS 100042766



parkers
design

Parkers Design Limited - No.3 - PO9 6AH

www.parkersdesign.co.uk

info@parkersdesign.co.uk

Tel: 07776 008822

1:500

50

1:200

20

1:100

10

1:50

5

All measurement to be checked on site prior to any comment

(C) Copyright of Parkers Design (Southern) Limited. Any reproduction of these drawings will require written authority from the copyright owner.

PROJECT	416 Purbrook Way PO9 3SH		CLIENT			Burns	
			Date	Issue Date		Scale (@ A3)	As indicated
SHEET	Site Plan		Drawn by	SW	DRAWING NUMBER		REV
			Checked by	SR	P 0		