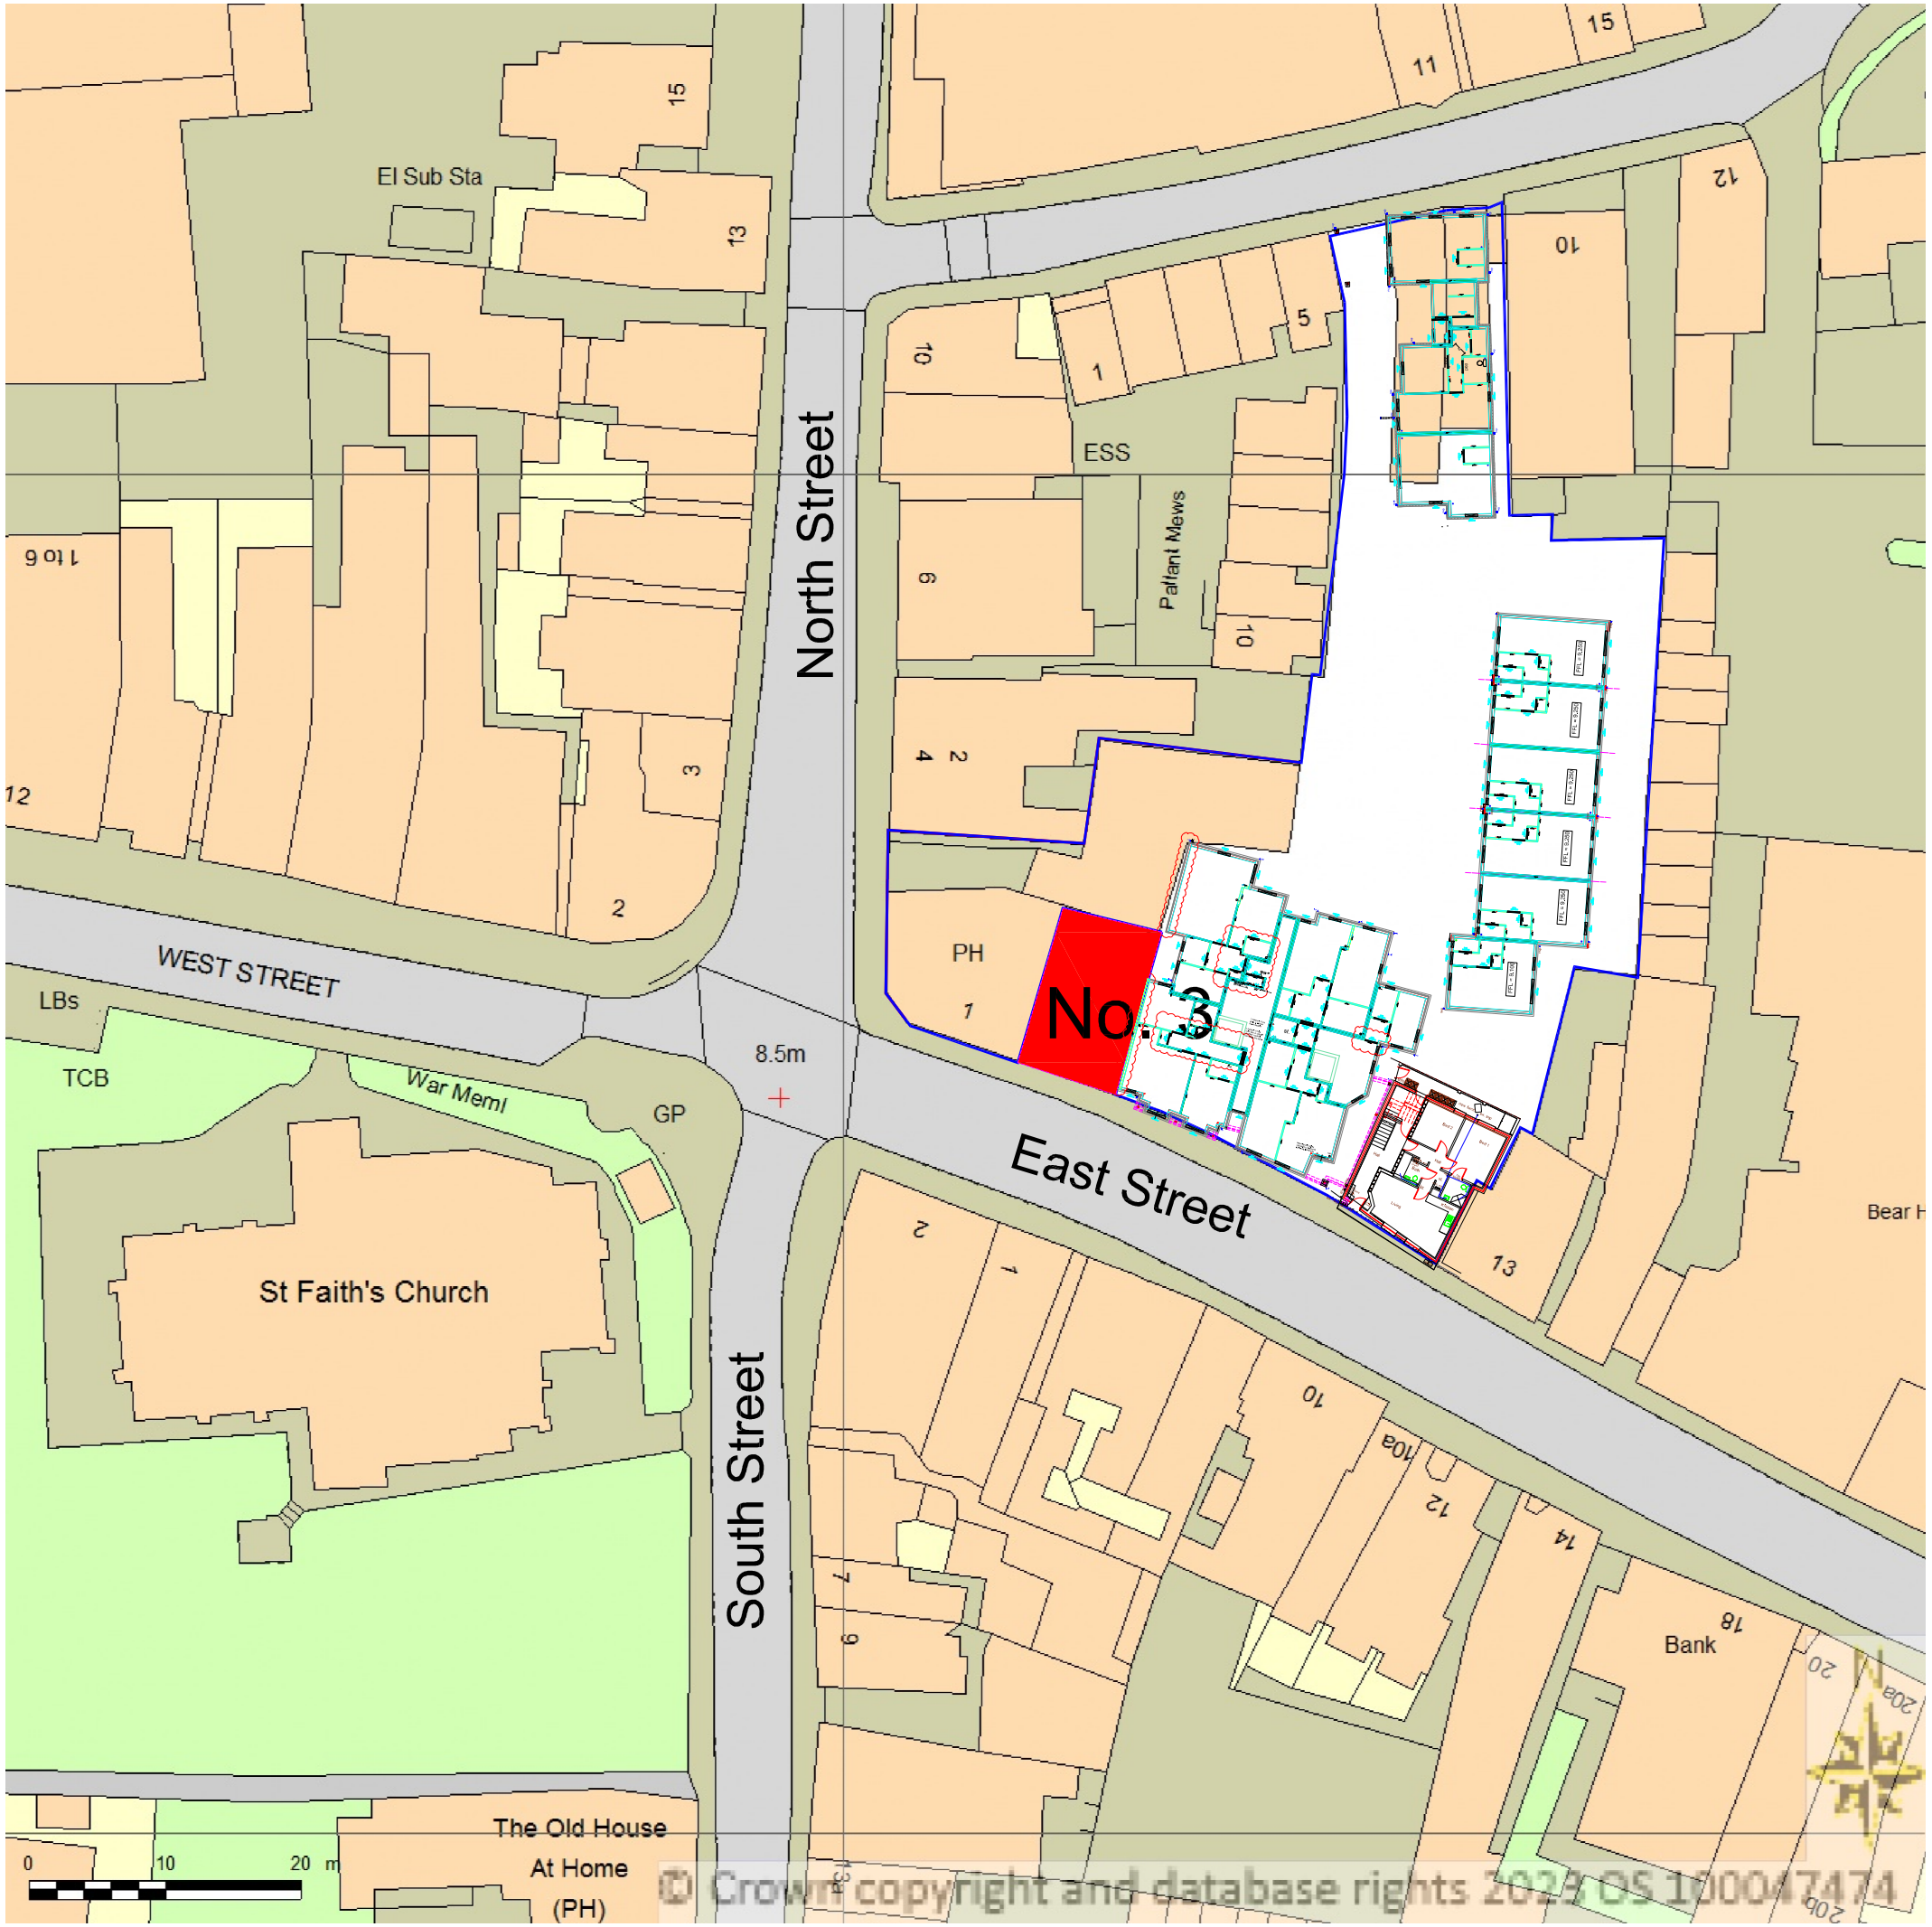

SCALE 1/500

DATE Dec. 24

AUTHOR PG

TITLE Replacement Window to East Elevation

3, East Street Havant Havant Club

DETAIL Block Plan

DRAWING No 24/1002/B01

A B C D E F G H J K L M N P Q R S T U V W X Y Z

PETER GALLOWAY PARTNERSHIP

pgp ARCHITECTS

HAVANT

TEL. 02392 483153 MOB. 07808 483362
E-MAIL: peter@pgparchitects.co.uk