Proposed GF Plan (REV A)
1 : 50

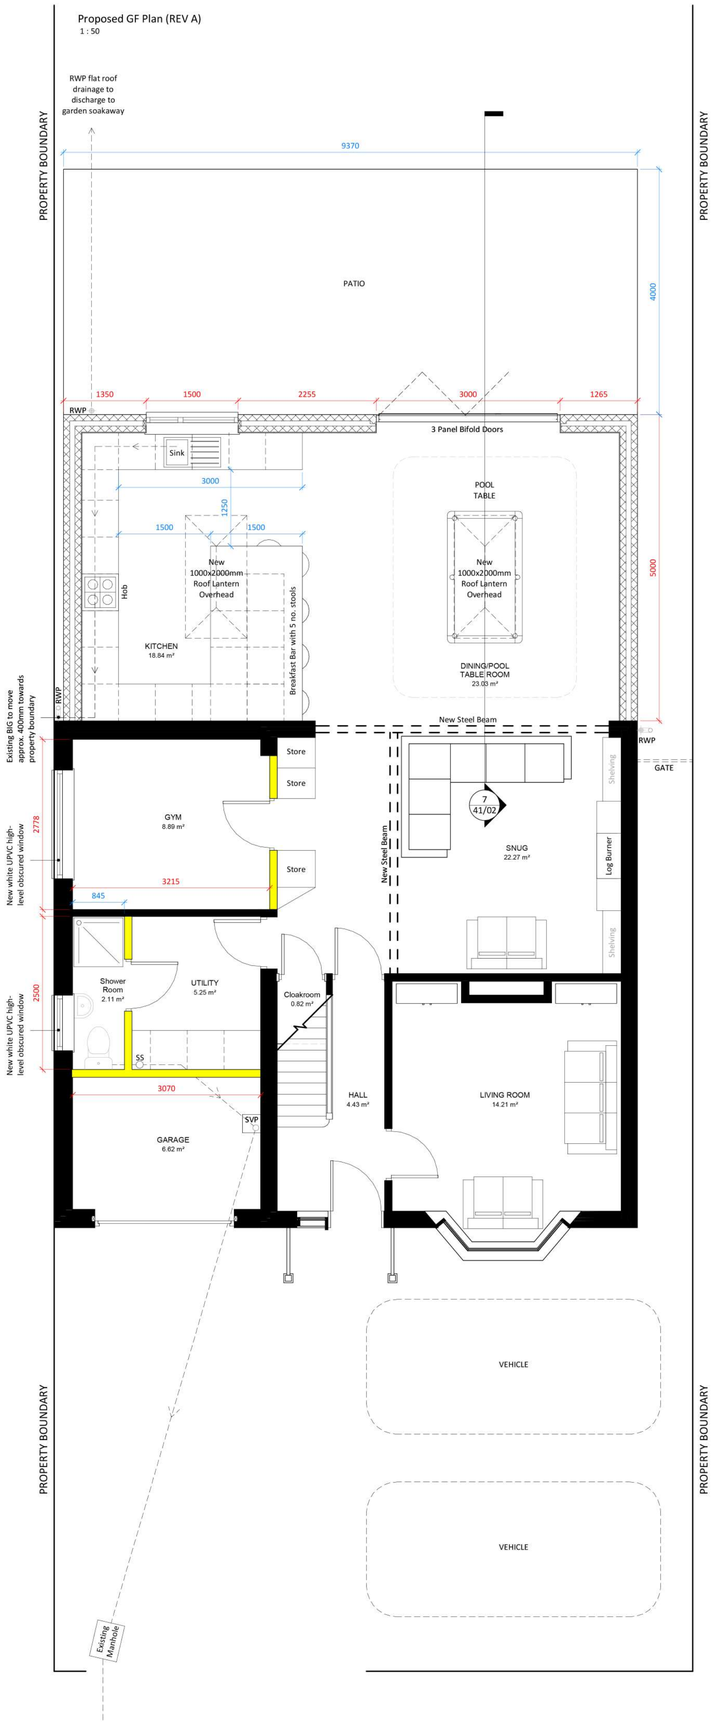

Proposed North Elevation
1 : 100

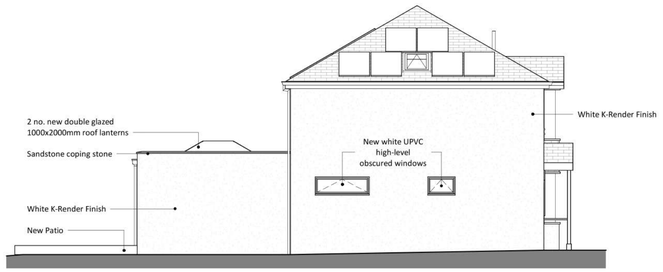

Proposed East Elevation
1 : 100

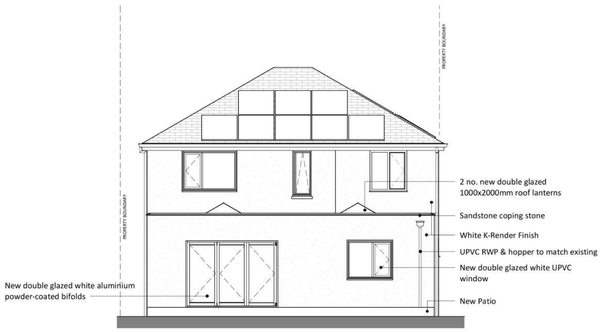

Proposed South Elevation
1 : 100

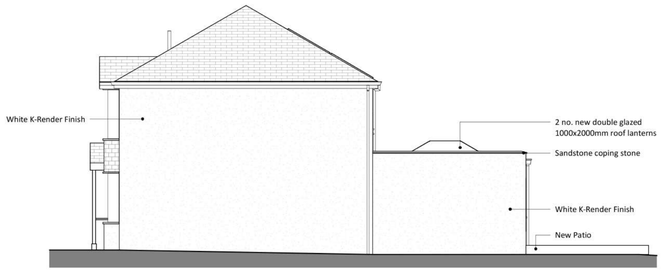

Proposed West Elevation
1 : 100

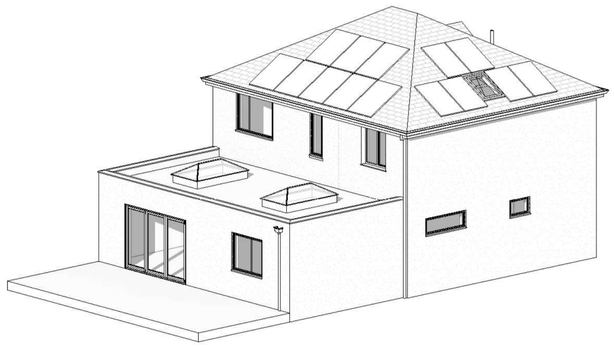

Proposed 3D Axo (for illustrative purposes only)

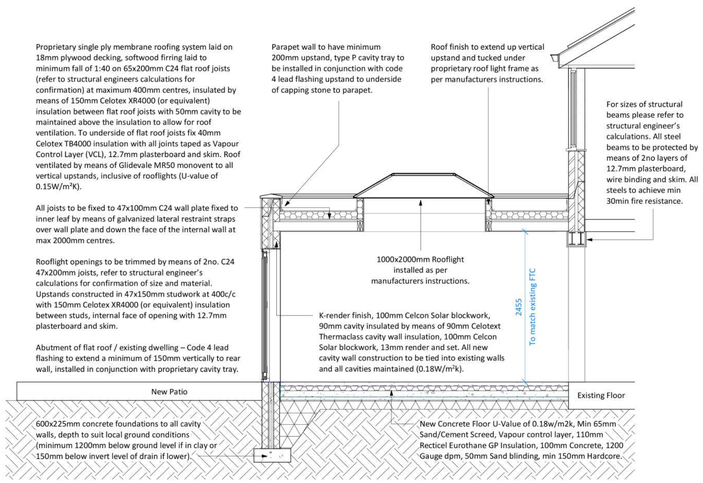

Proposed Construction Section
1 : 50

1:50 SCALE BAR:

0 5m

1:100 SCALE BAR:

0 5 10 m

1. All dimensions to be checked on site by those undertaking the work.

2. Where reference is giving to a written specification that shall take precedence over the drawing.

3. Where two or more drawings illustrate the same element, the larger scale drawing takes precedence.

4. Later drawing revisions and/or issue dates always take precedence over earlier versions.

5. Elements that are subject to detailed design by others are purely indicative and you should make reference to the relevant information provided by those designers which will at all times take precedence over this drawing.

6. All works are to be carried out to the satisfaction of Building Control and in accordance with current British Standards.

REVISION A - FIRST ISSUE TO LPA

CLIENT

Mr & Mrs Evans

PROJECT

41 Silvester Road
Waterlooville
PO8 8TJ

DRAWING TITLE

Proposed Plan, Elevations & Axo

SCALE

As indicated @ A1

DRAWING NUMBER

41/02