




Existing Floor Plan
Scale 1:100

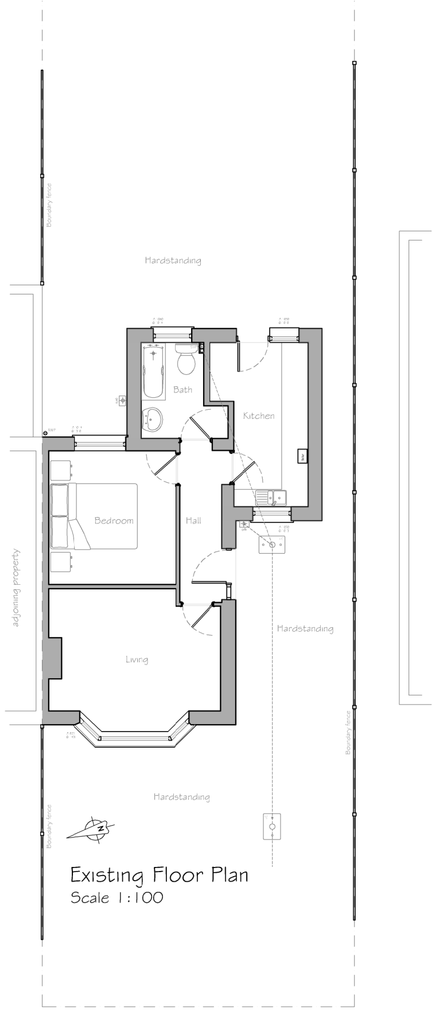


Existing Roof Plan
Scale 1:100

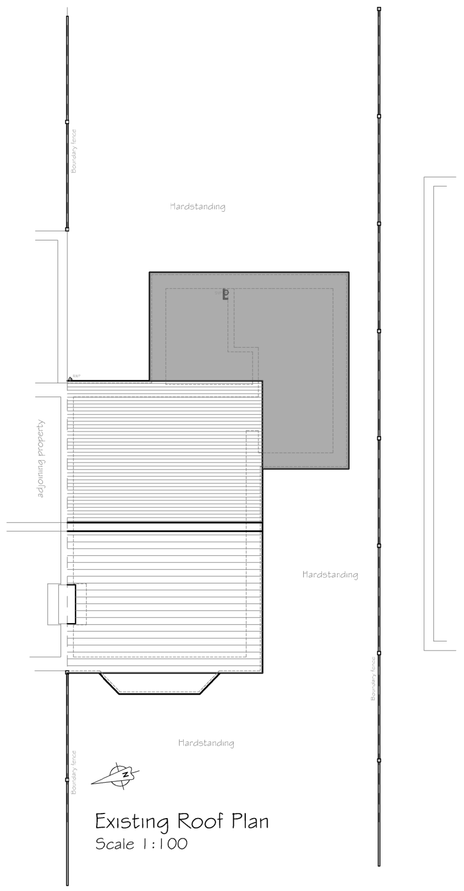


Existing Front Elevation (West)
Scale 1:100

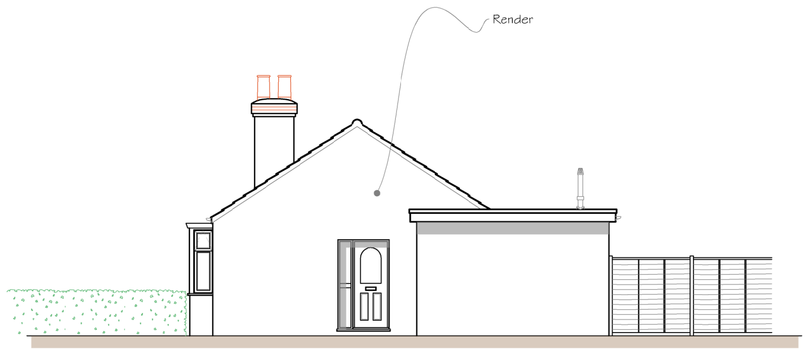


Existing Side Elevation (South)
Scale 1:100

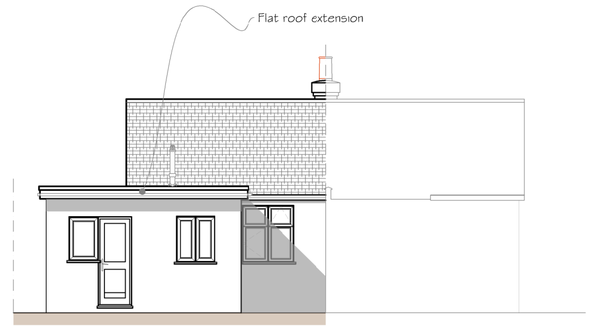


Existing Rear Elevation (East)
Scale 1:100

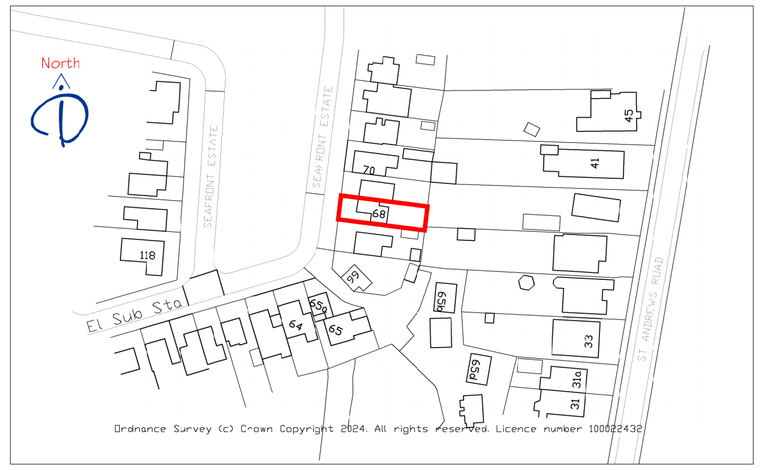


Existing Location Plan
Scale 1:1250

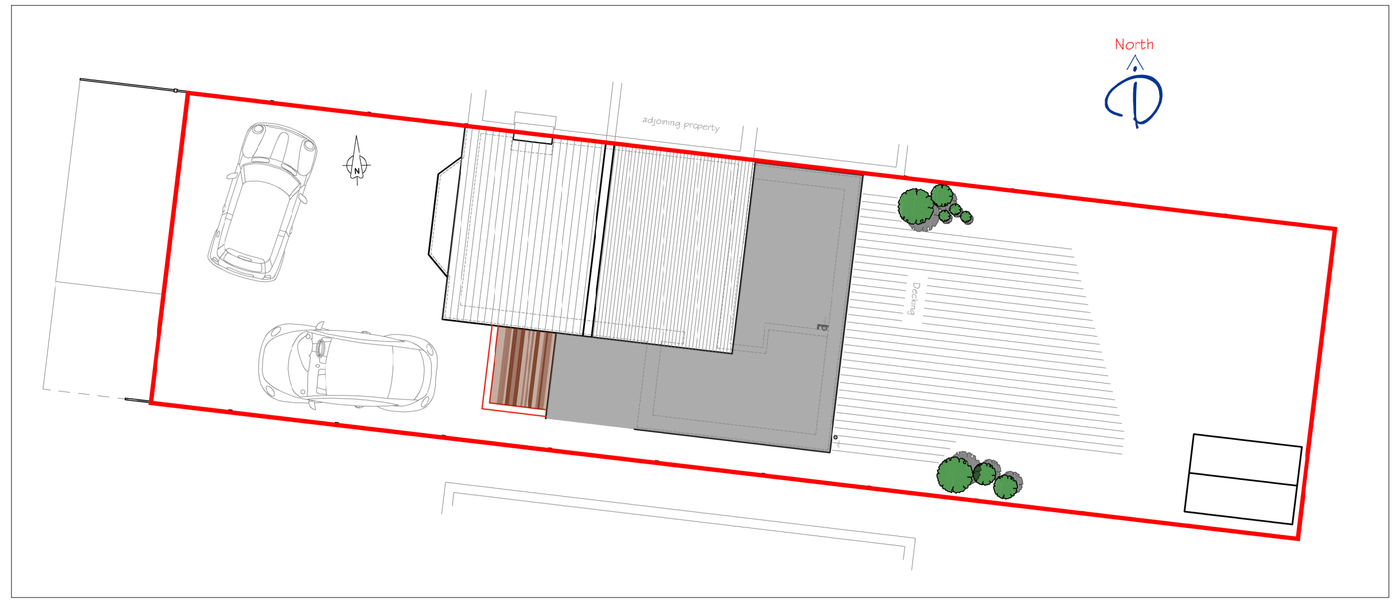

Proposed Block Plan
Scale 1:100

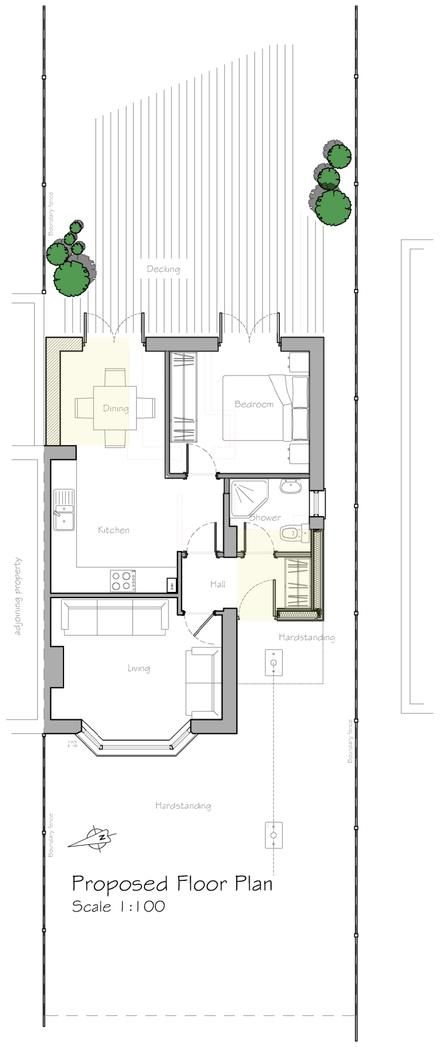


Proposed Floor Plan
Scale 1:100

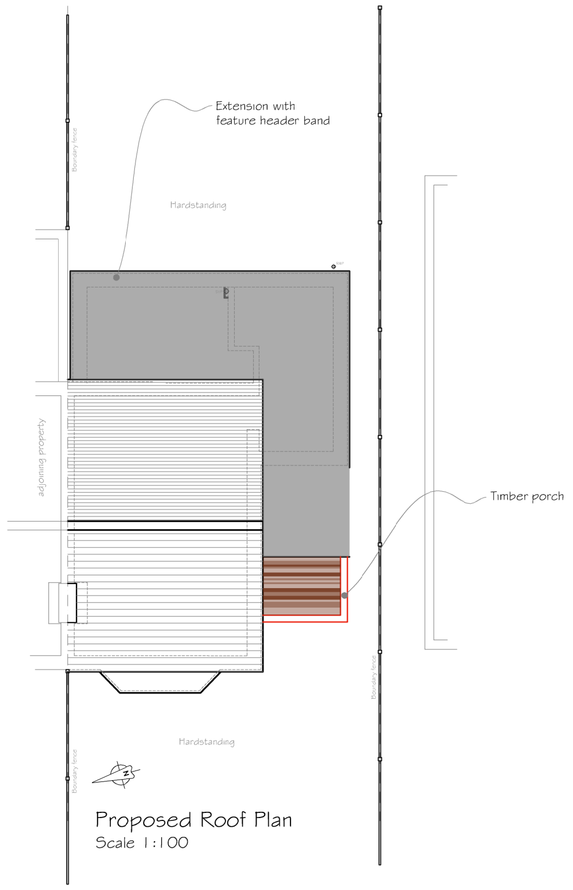


Proposed Roof Plan
Scale 1:100



Proposed Front Elevation (West)
Scale 1:100

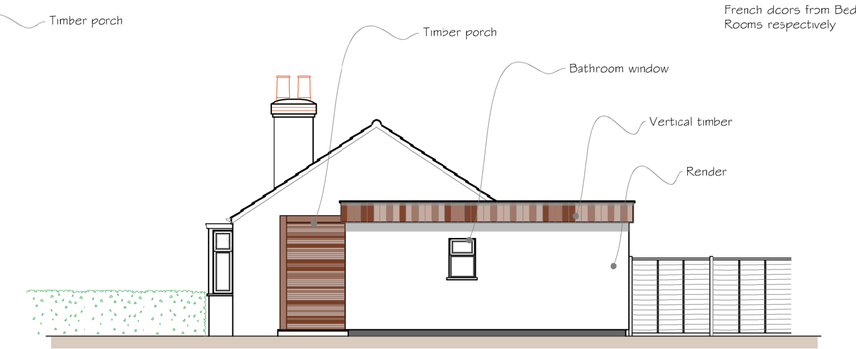

Proposed Side Elevation (South)
Scale 1:100

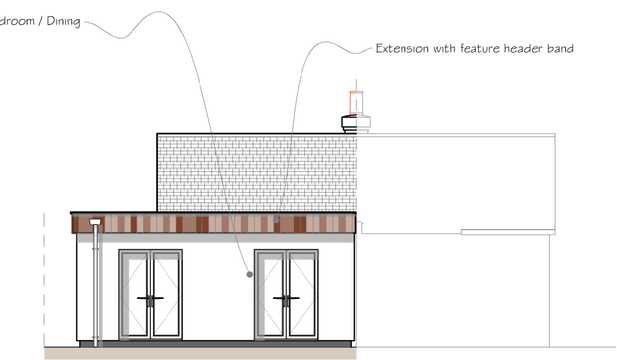

Proposed Rear Elevation (East)
Scale 1:100

Rev	Description	Date	PM
-			
A	Location Plan added	11.10.24	MD

REVISIONS

PLANNING

CLIENT Florence Perkins

PROJECT 68 Seafront Estate
Hayling Island
PO11 9JL

TITLE Existing and Proposed
Plans and Elevations

iDraw Ltd. 26 Southdown Road,
Horndean, Hampshire. PO8 0ET
Tel: 02392 006 406 Mob: 07810 518 633
Email : idraw@live.co.uk Web: www.idrawarchitecture.co.uk

iDraw Limited
©Copyright Reserved 2024.

Scale : 1:100@A1

Date : © OCT2024

Drawn by : MD

Drawing No: 20.353.100

A	B	C	D	E	F	G	H
J	K	L	M	N	P	Q	R
S	T	U	V	W	X	Y	Z