


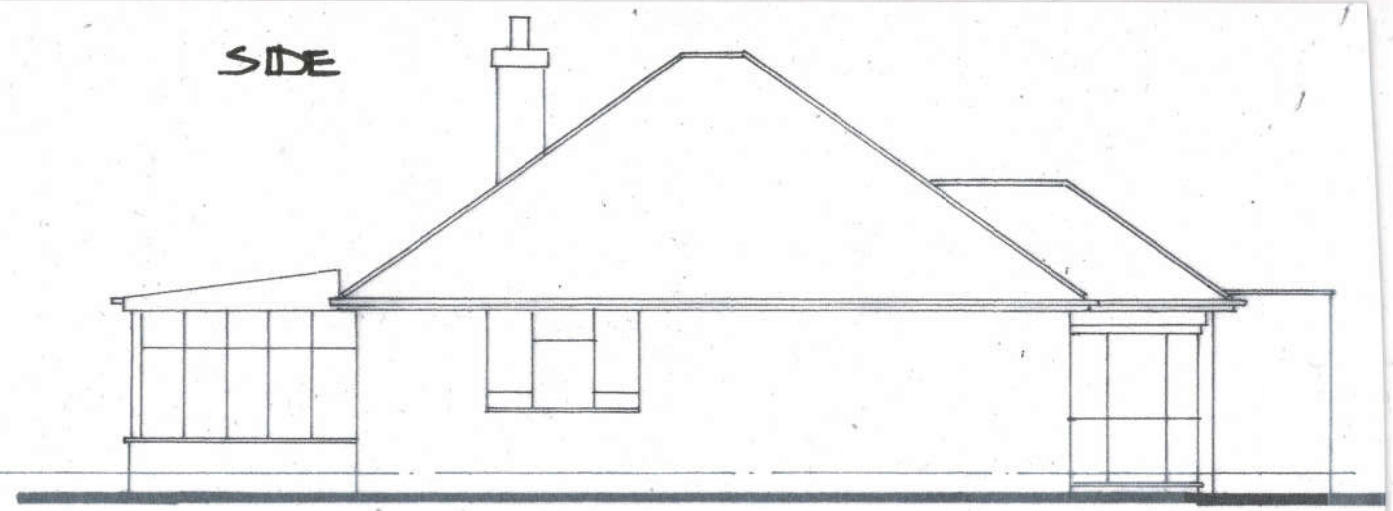








GROUND FLOOR PLAN

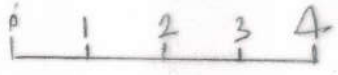

DEREK TREAGUS ASSOCIATES

ARCHITECTURAL SERVICES

Tel: 07956 624094

Email: derek.treagus@gmail.com

Project	REAR EXTENSION & LOFT CONVERSION AT 17 VALETTA PARK, EMSWORTH, HAMPSHIRE.
Client	Mr & Mrs H Pead
Subject	Planning Drawing Existing Details
Date: June 2024	Scale: 1:100
Rev:	Drg. No. **24/392/01**

- **Copyright reserved.**
- **All dimensions are to be site confirmed and should not be scaled unless for Planning purposes.**
- **Verify all queries with the office.**