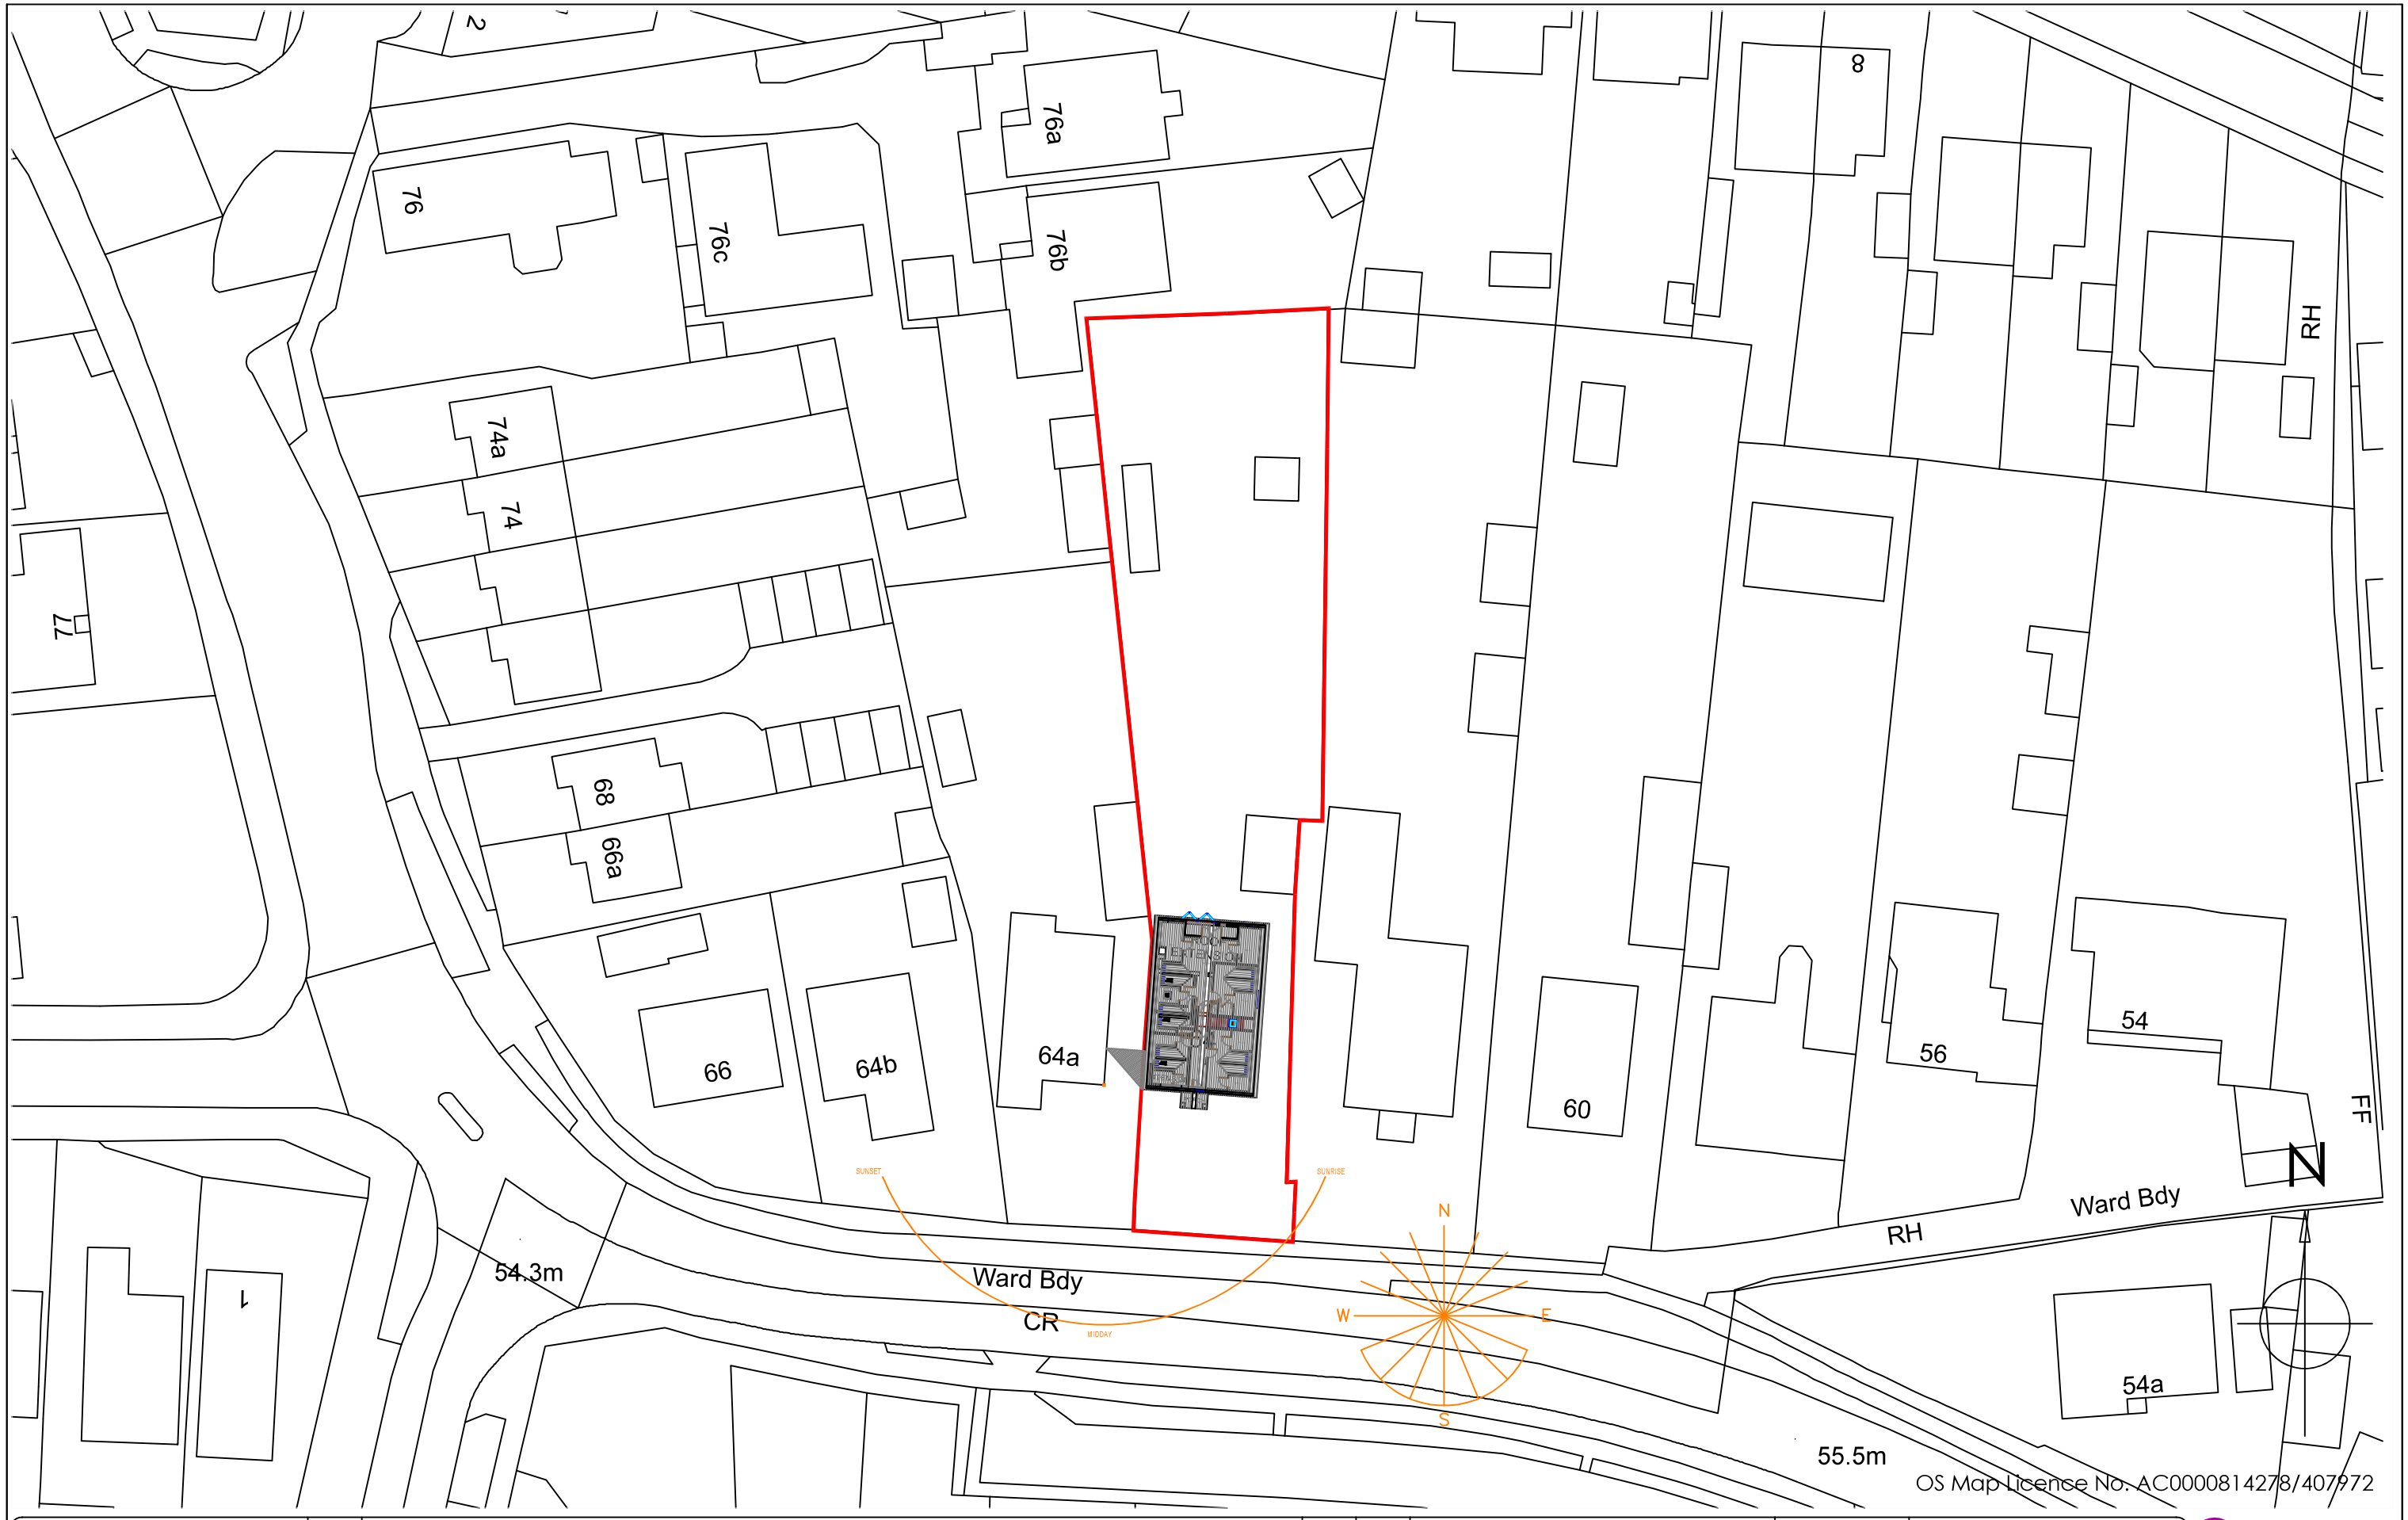

OS Map Licence No. AC0000814278/407972

Copyright is reserved by NOW Survey and is issued on the condition that it is not copied or disclosed by or to any unauthorised persons without prior consent in writing from NOW Survey.

All dimensions to be checked on site

All structural elements to be specified by a suitably qualified structural engineer.

REV	DESCRIPTION	DRAWN	DATE
-	Initial design	GBS	07.11.24
A	Changes to proposed scheme and elevations added to scheme	GBS	21.11.24
B	External finish changes to proposed scheme	GBS	28.11.24
C	Porch added to side elevations	GBS	11.12.24
D	Roof plan added to the Block Plan	GBS	13.01.25
E	Parking, Block, Site and Location plans corrected to HMLR's details along 64/64a side	GBS	20.01.25
F	Sun arc and shadowing drawings added	GBS	04.02.25

Scale Bar

0 5 10 15 20 25

Drawing Ref
64 LOVEDEAN 16

Scale at A1: N/A
Scale at A3: 1:500

Date
04 NOV 2024

Drawn by
GBS

Drawing Title
64 Lovedean Lane,
Cowplain,
Hampshire,
PO8 8HR.

Chartered Surveyors
4 Meeting House Lane
Ringwood
Hampshire BH24 1AY
Tel 0345 050 0022
www.now-survey.com