Roof Tiles-
Sandtoft Cheshire Mix from the Humber Range.

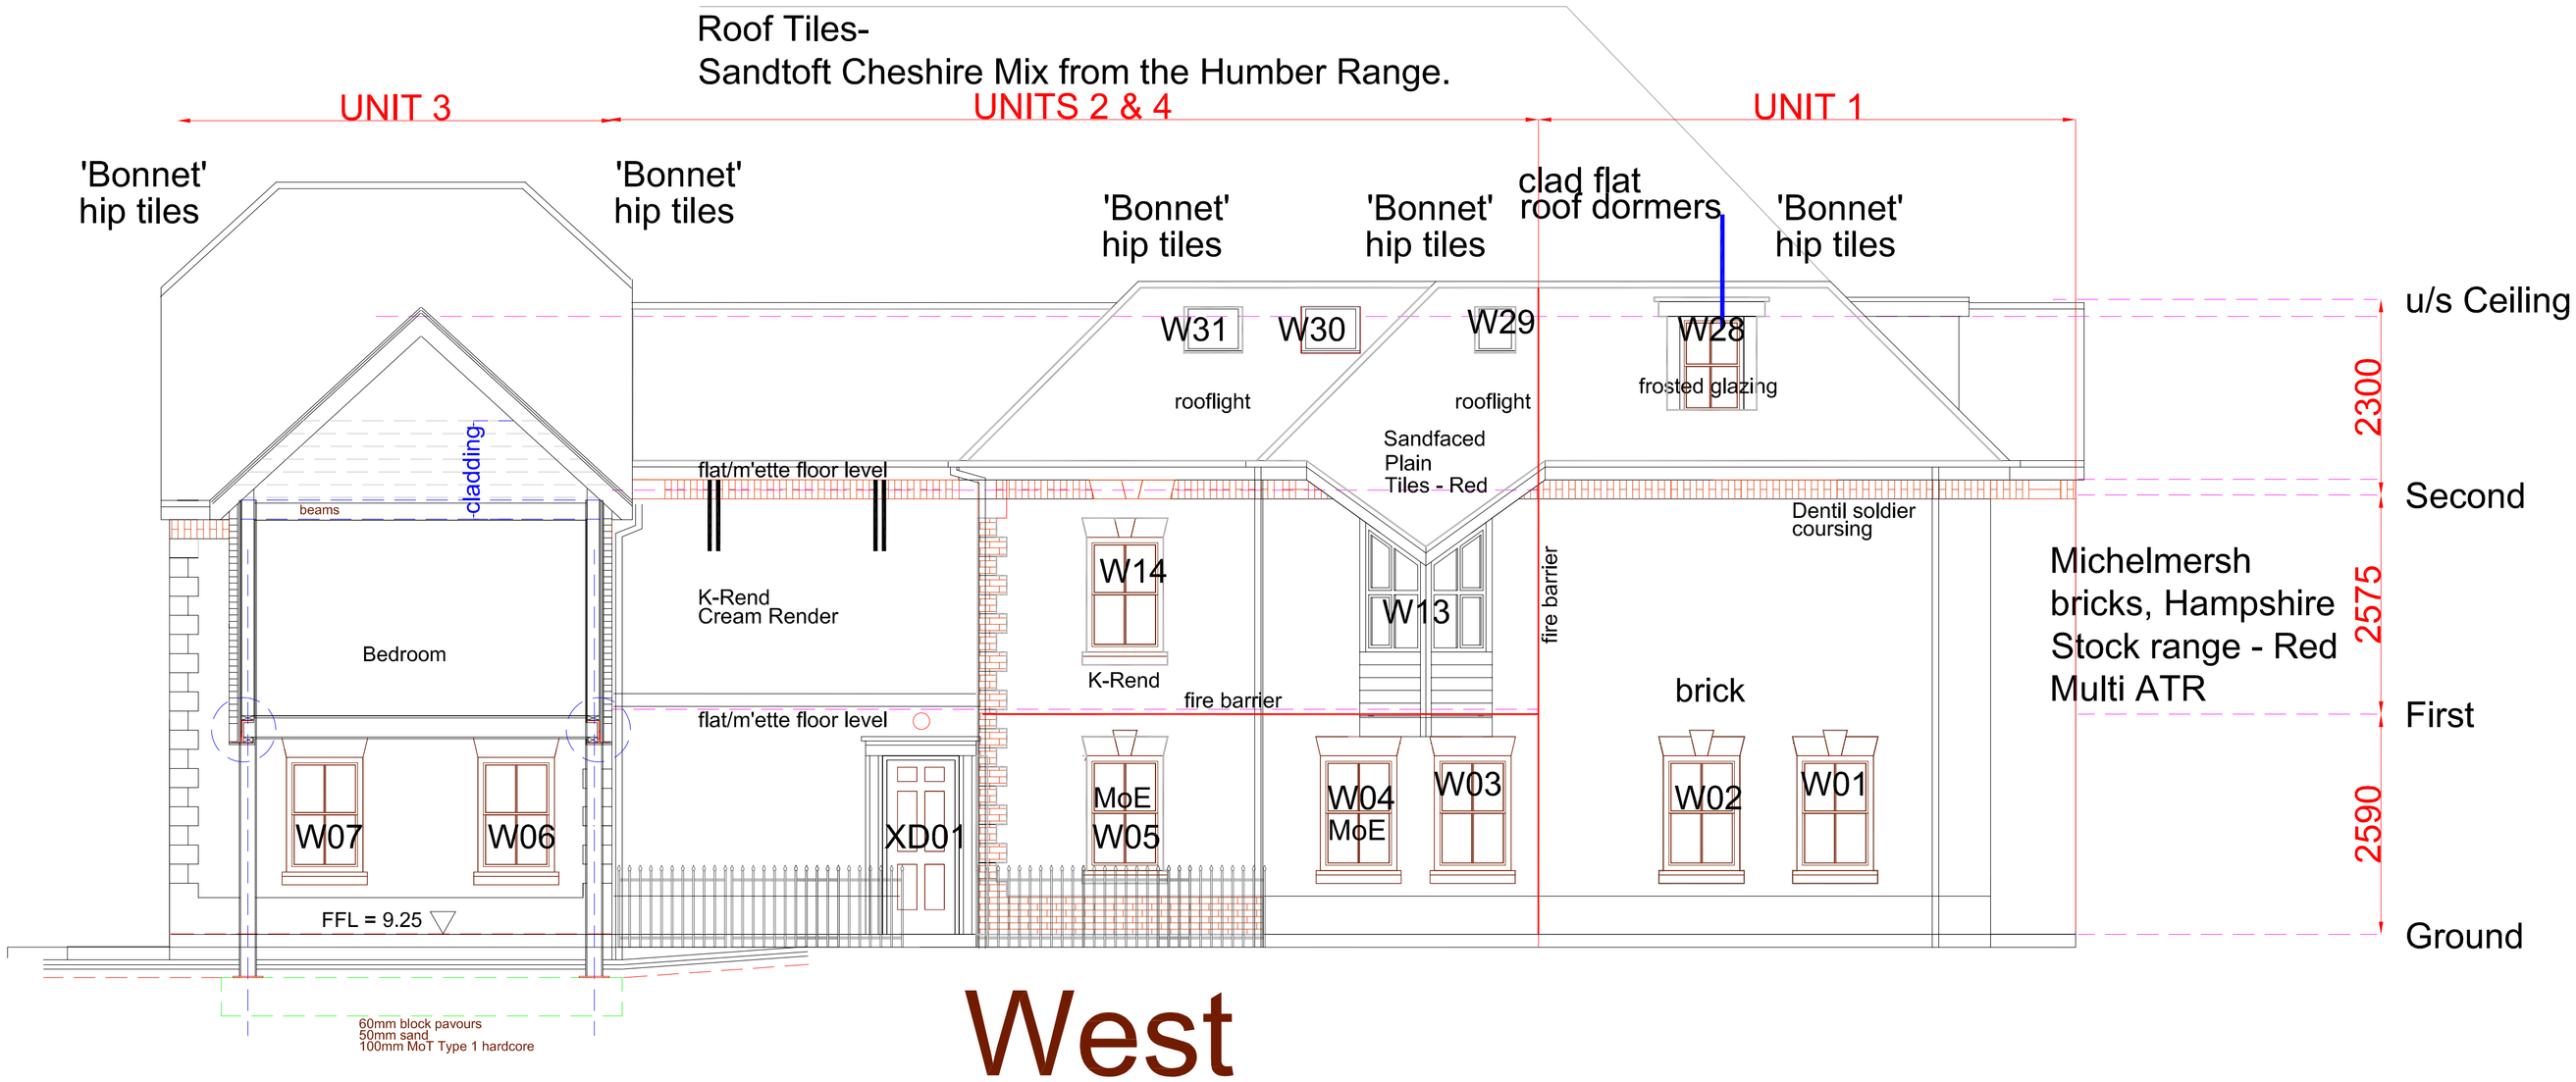

West

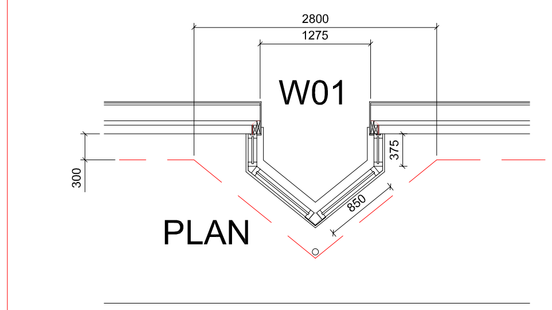

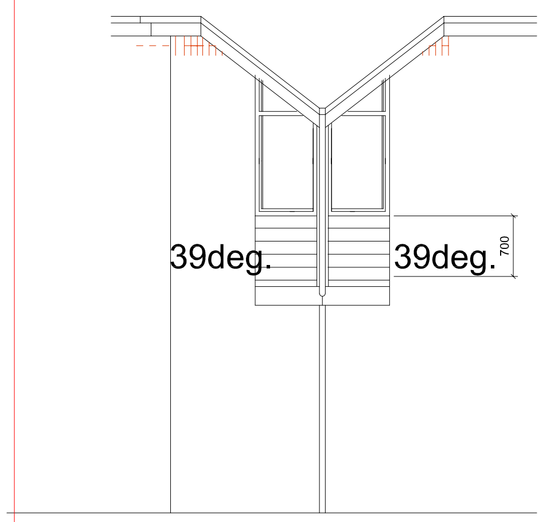

ELEVATION

Oriel

UNIT 1
UNITS 2 & 4
UNIT 3

Roof Tiles-
Sandtoft Cheshire Mix from the Humber Range.

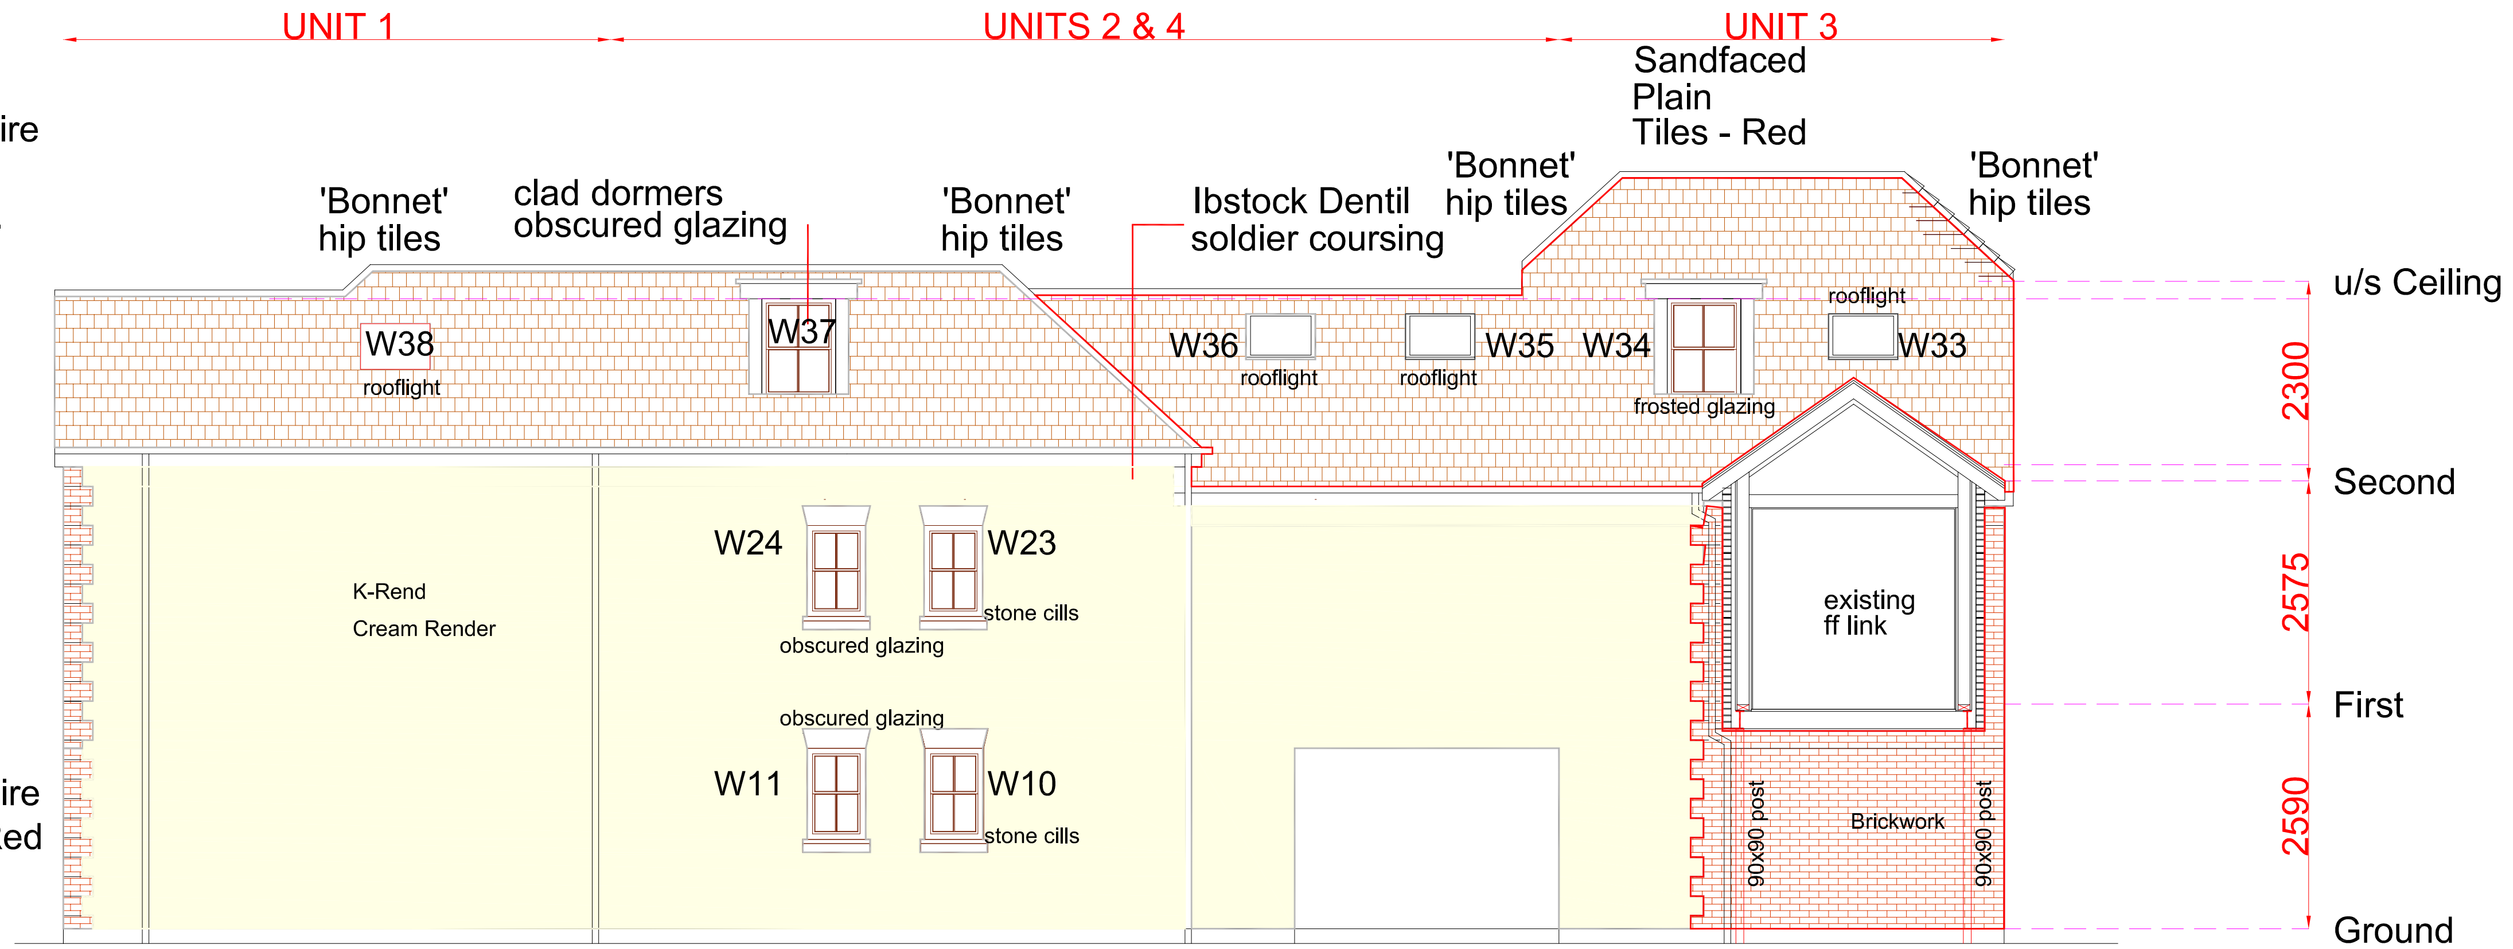

East

REVISION A: EAST ELEVATION MATERIALS AMENDED - 02/07/24 - PG

1/50

DATE
Oct. 23

CONTRACTOR MUST CHECK ALL DIMENSIONS ON SITE. FIGURED DIMENSIONS ARE TO BE USED FOR PLANNING PURPOSES ONLY. REFER TO THE ARCHITECT BEFORE PROCEEDING.

© COPYRIGHT

AUTHOR
PG

TITLE
Residential Proposals - Revised

10A, The Pallant - Havant

DETAIL
East & West Elevations

DRAWING No
19/01/W04

A B C D E FG H J K L M N PQ R S T U VW XI YZ

PETER GALLOWAY PARTNERSHIP
pgp
ARCHITECTS
HAVANT
TEL. 02392 483153 MOB. 07808 483362
E-MAIL: peter@pgparchitects.co.uk